

Contractor: Walker Building Group


Plant: Beaver Dam



Slack: 0.8"



- FLOOR (As .47) #5 BARS AT 8" C.C.E.W.

Structure Total: 22938 lb

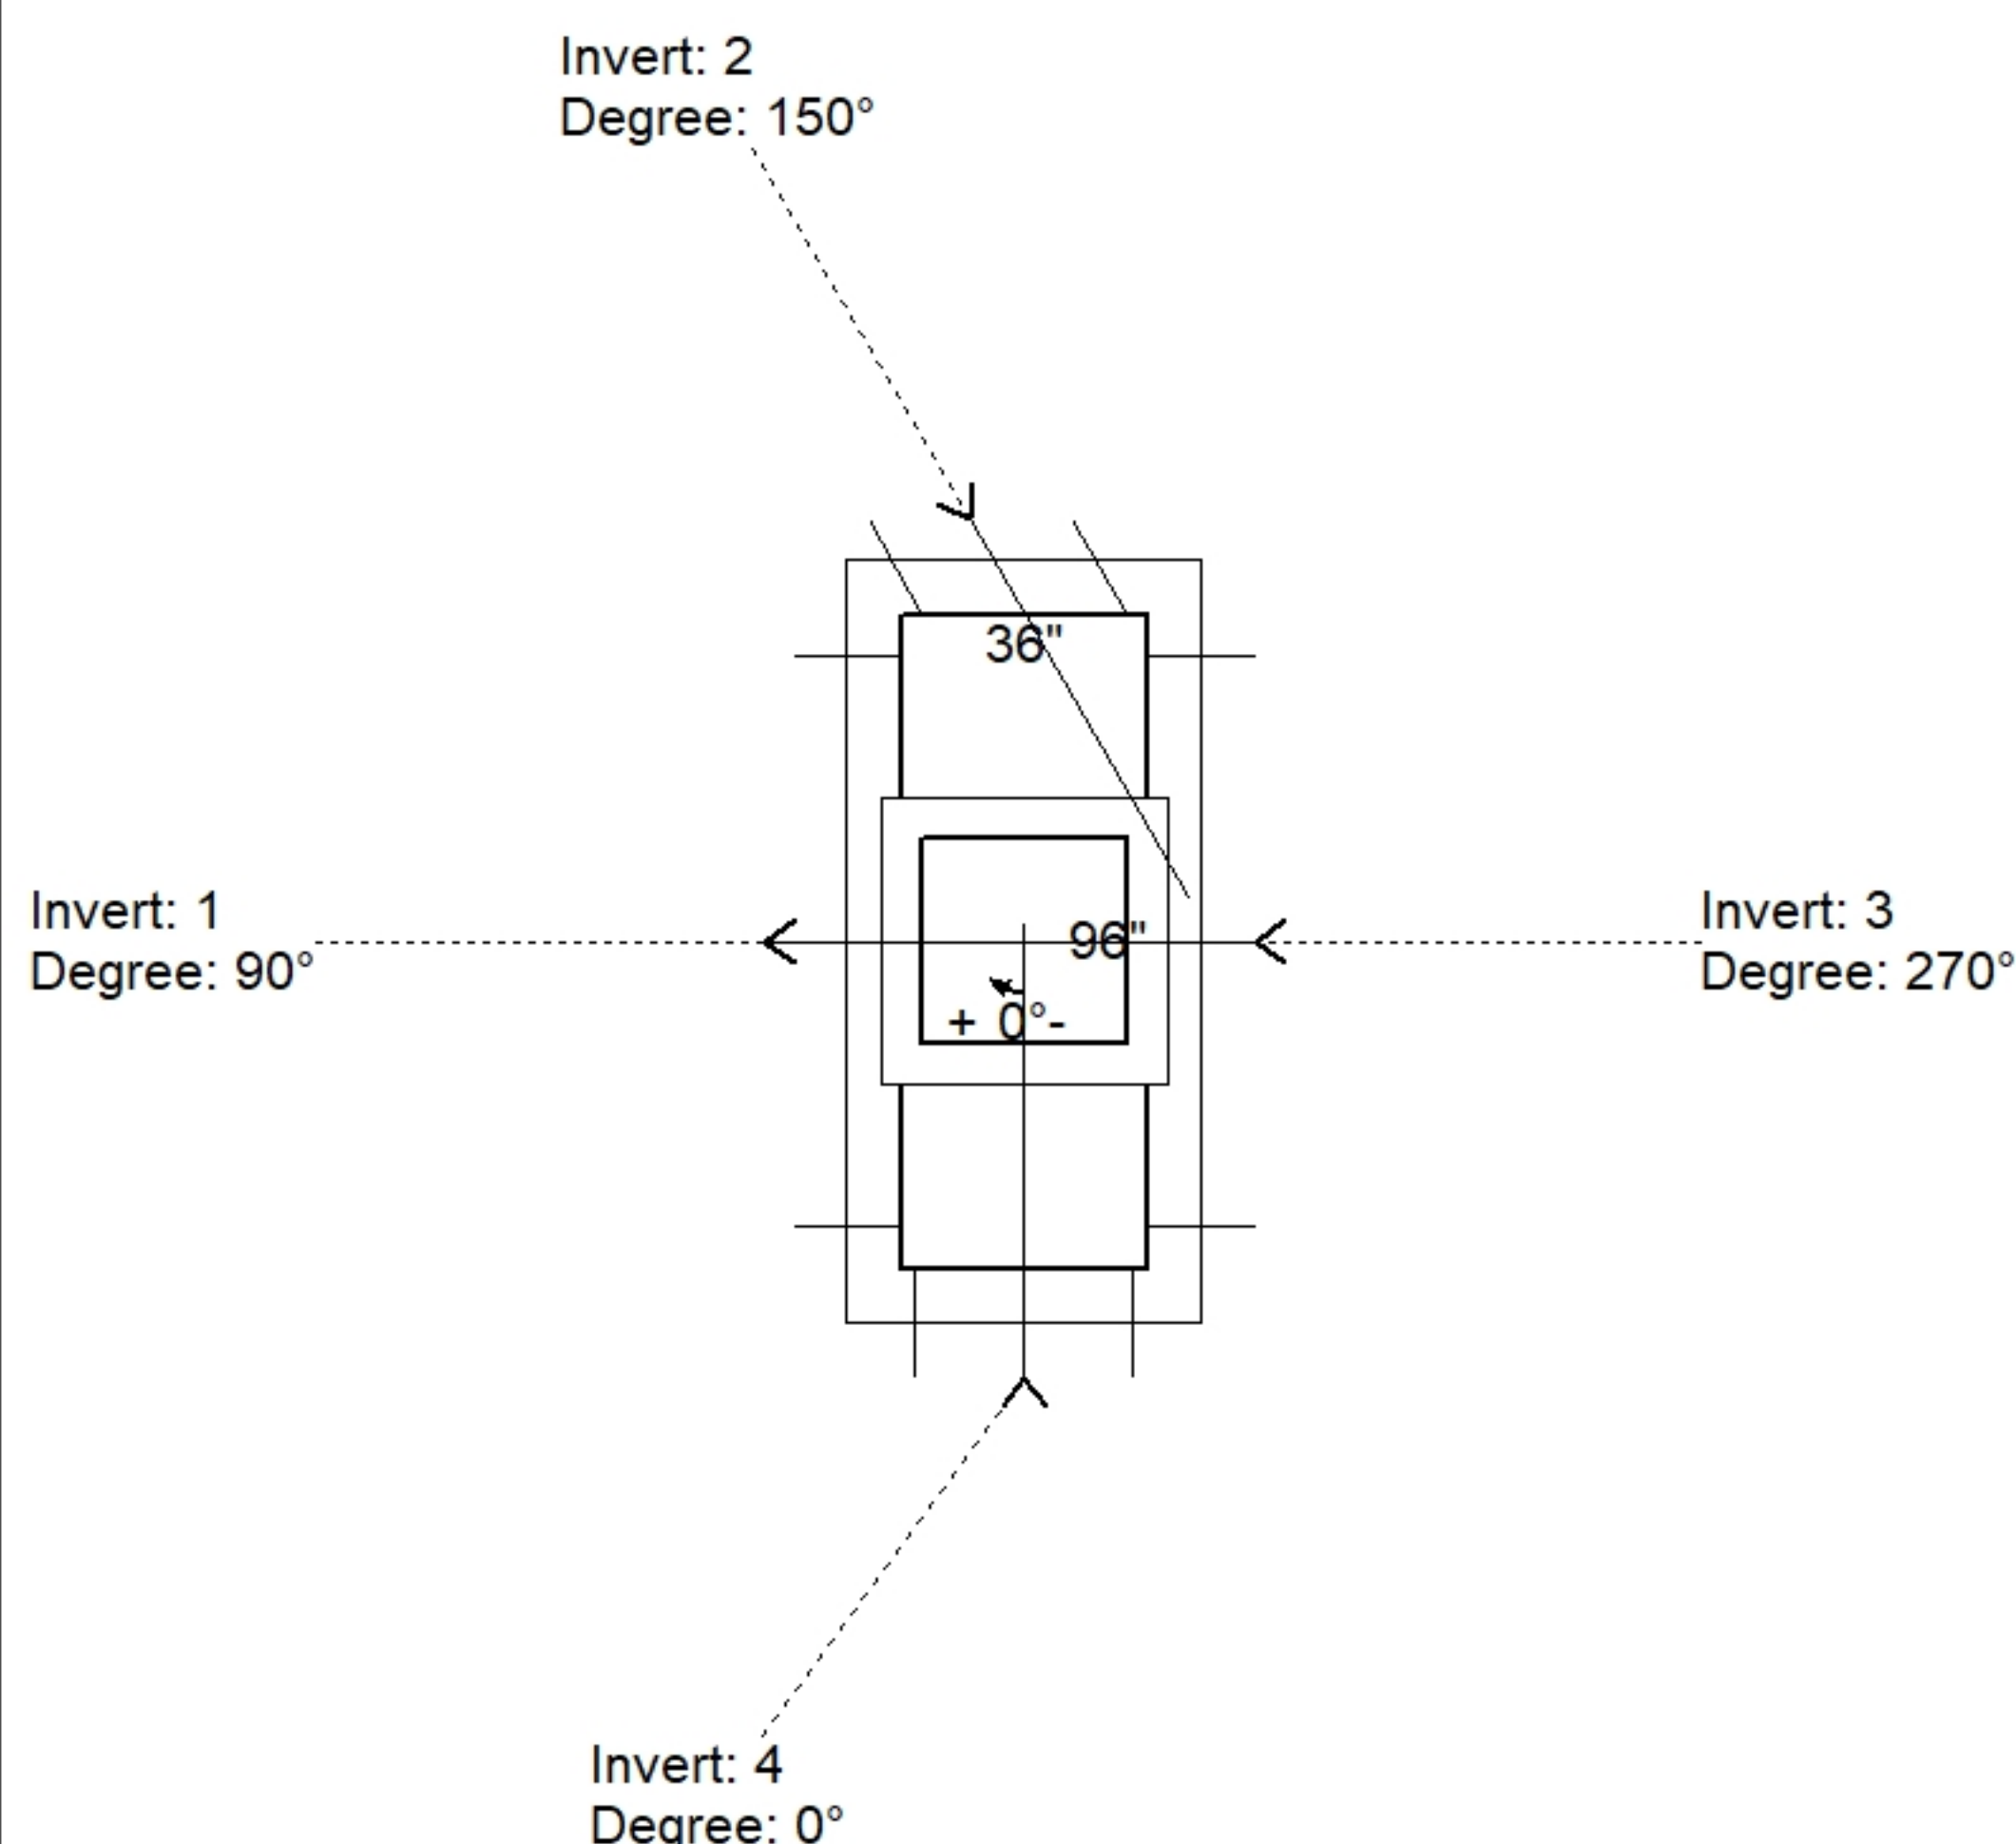

Position	Elev	Angle	Pipe	Pipe OD	Hole	Connector	Up (')	Remarks
Rim	553.95'							
Reducer								
Invert 1	544.3'	90°	68" x 43" ELL RCP	80" x 55"	84" x 58"	Hole 84 x 58	0"	P1
Invert 2	549.8'	150°	18" RCP B WALL	23"	26"	Hole 26	69.5"	P1
Invert 3	544.3'	270°	68" x 43" ELL RCP	80" x 55"	84" x 58"	Hole 84 x 58	0"	P1
Invert 4	547.5'	0°	24" RCP B WALL	30"	32"	Hole 32	41.4"	P1
Invert 5								
Invert 6								
Invert 7								
Invert 8								

Default - Interior Dimensions

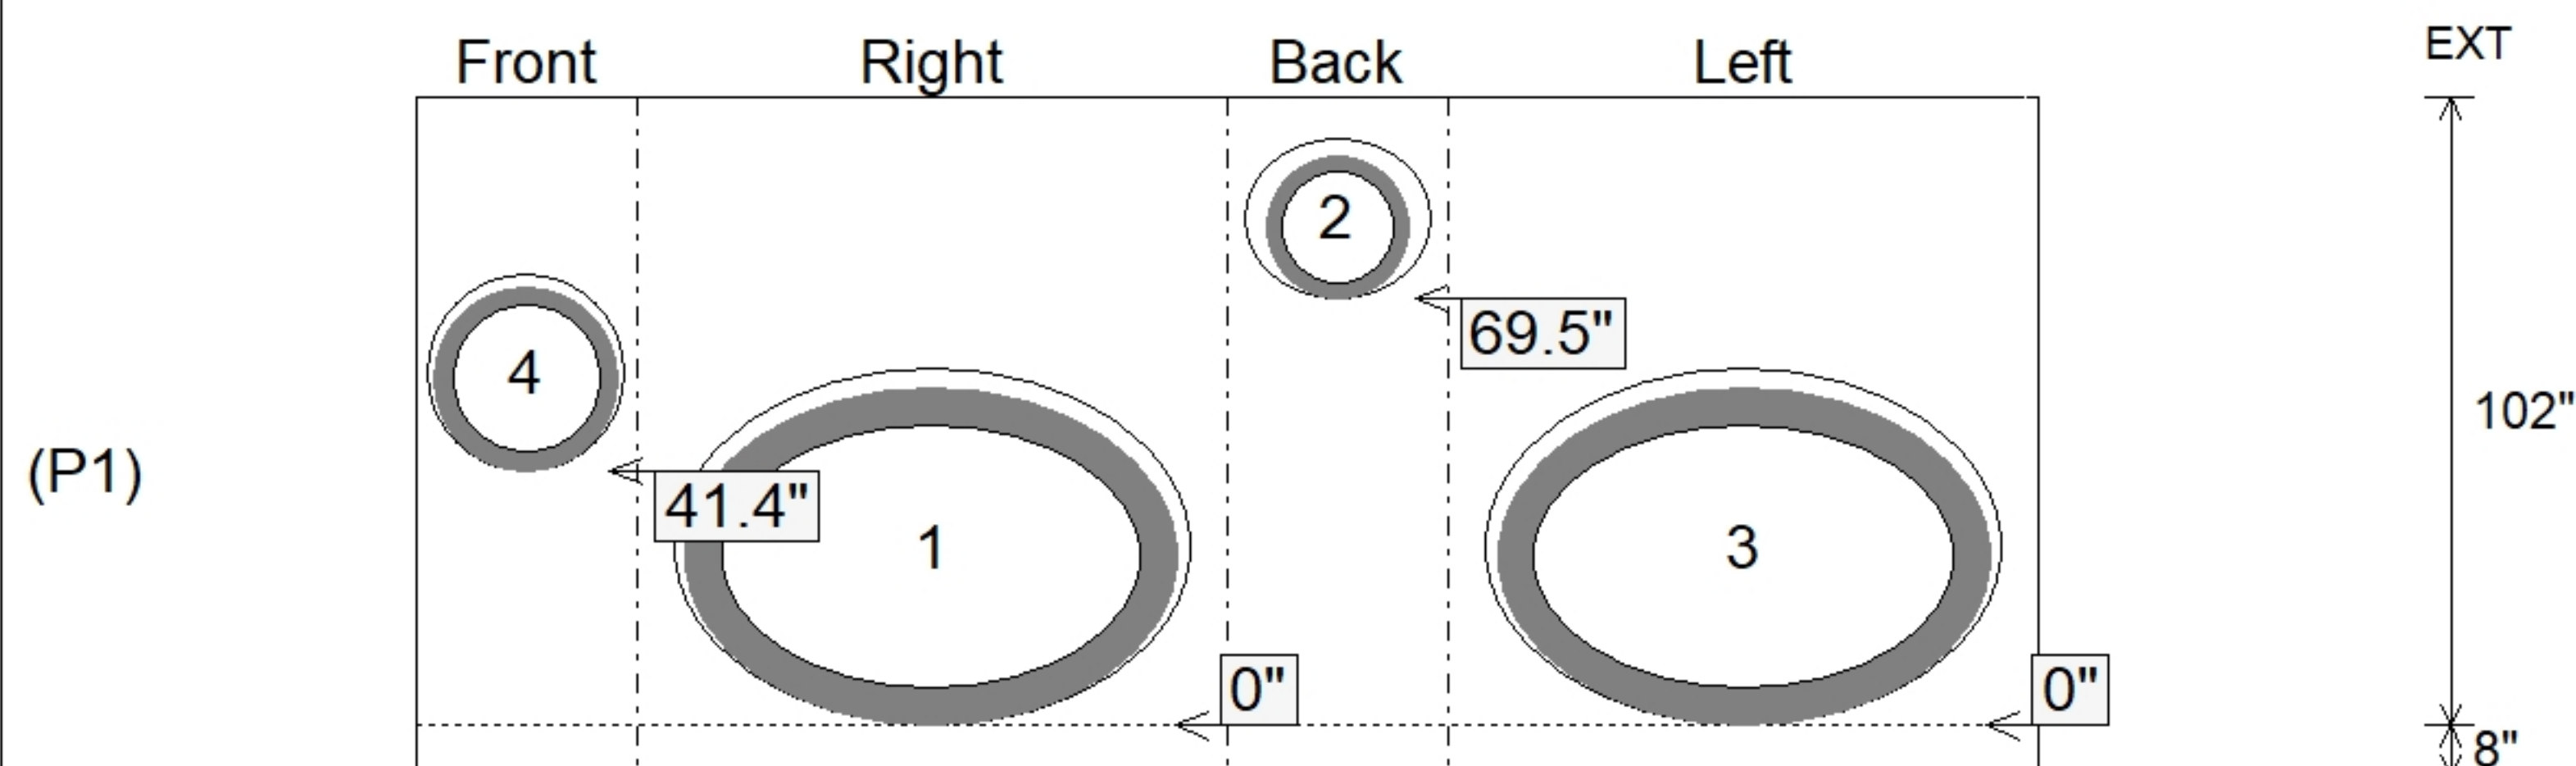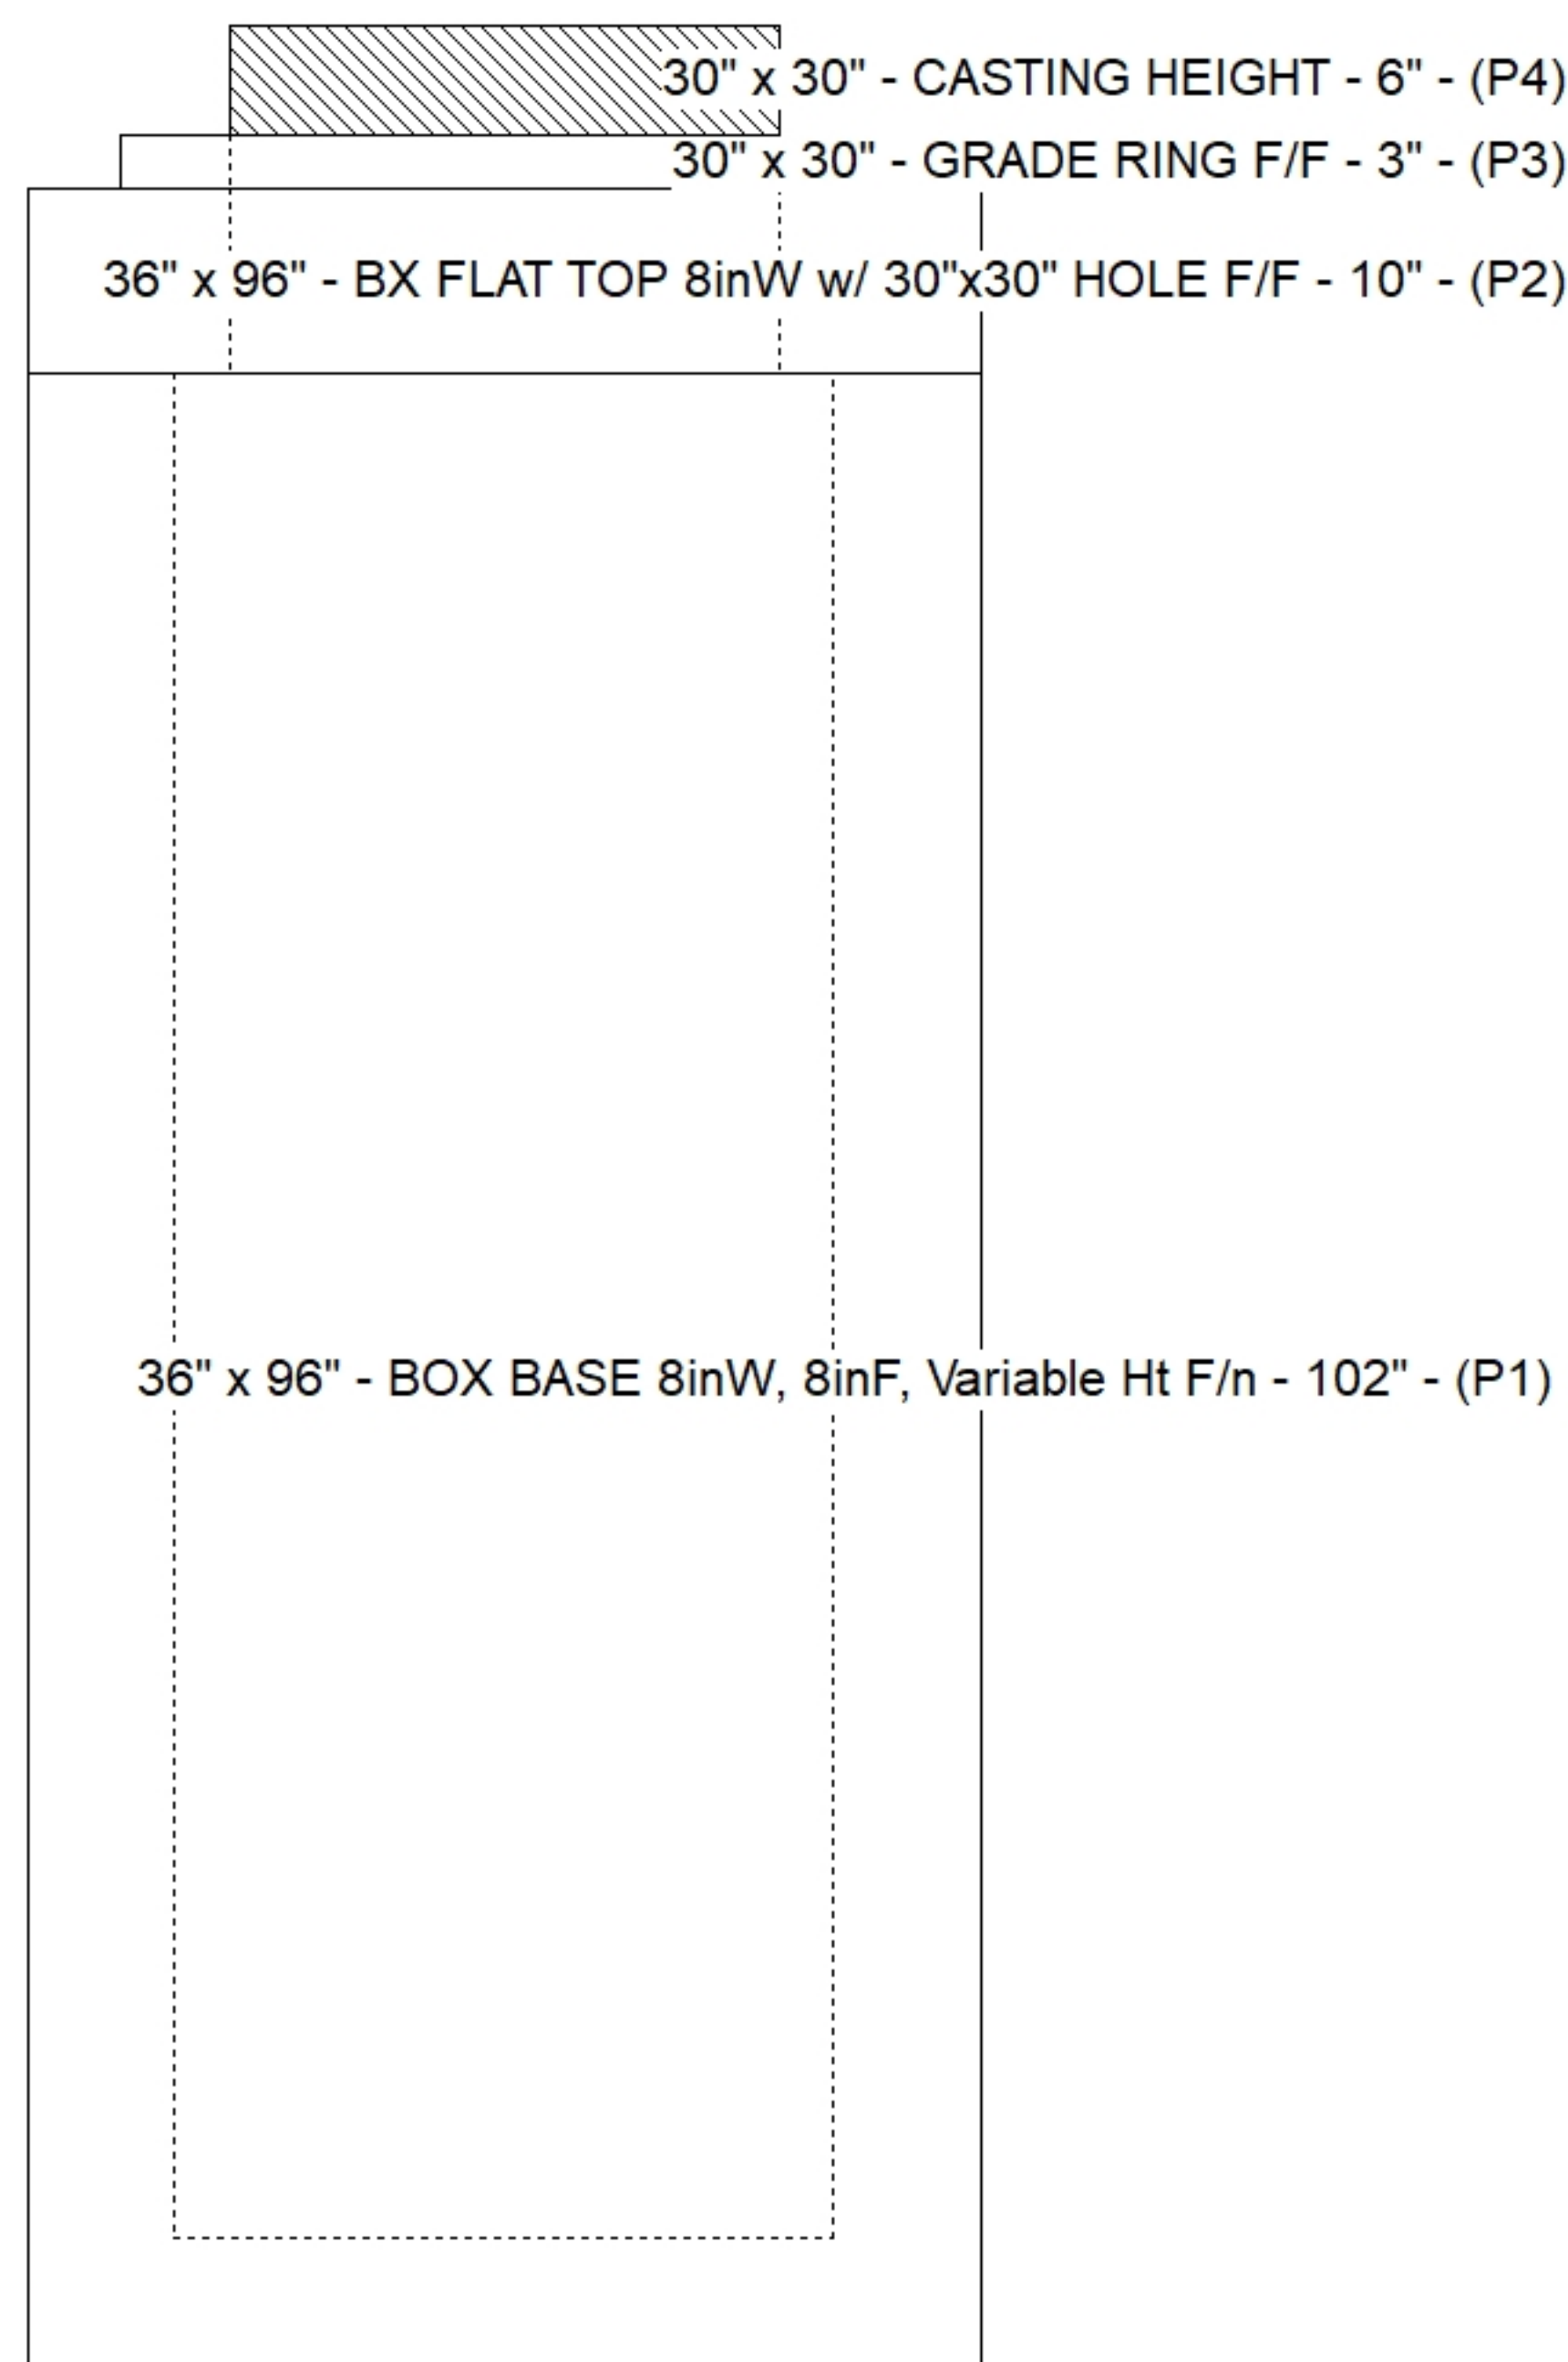

SUBMITTAL
APPROVED BY: