

Contractor: Winwater Hartford KY Co.

TECH: Jared - F

Plant: 100



Size: 48"

Rim to Invert: 12.4'

Floor Height: 8"


Slack: 1.8"

- FLOOR (As .31) #5 BARS AT 12" C.C.E.W.

12) MH Step ML-10-TDS-NCR - 10"



0 lb

Structure Total: 14558 lb

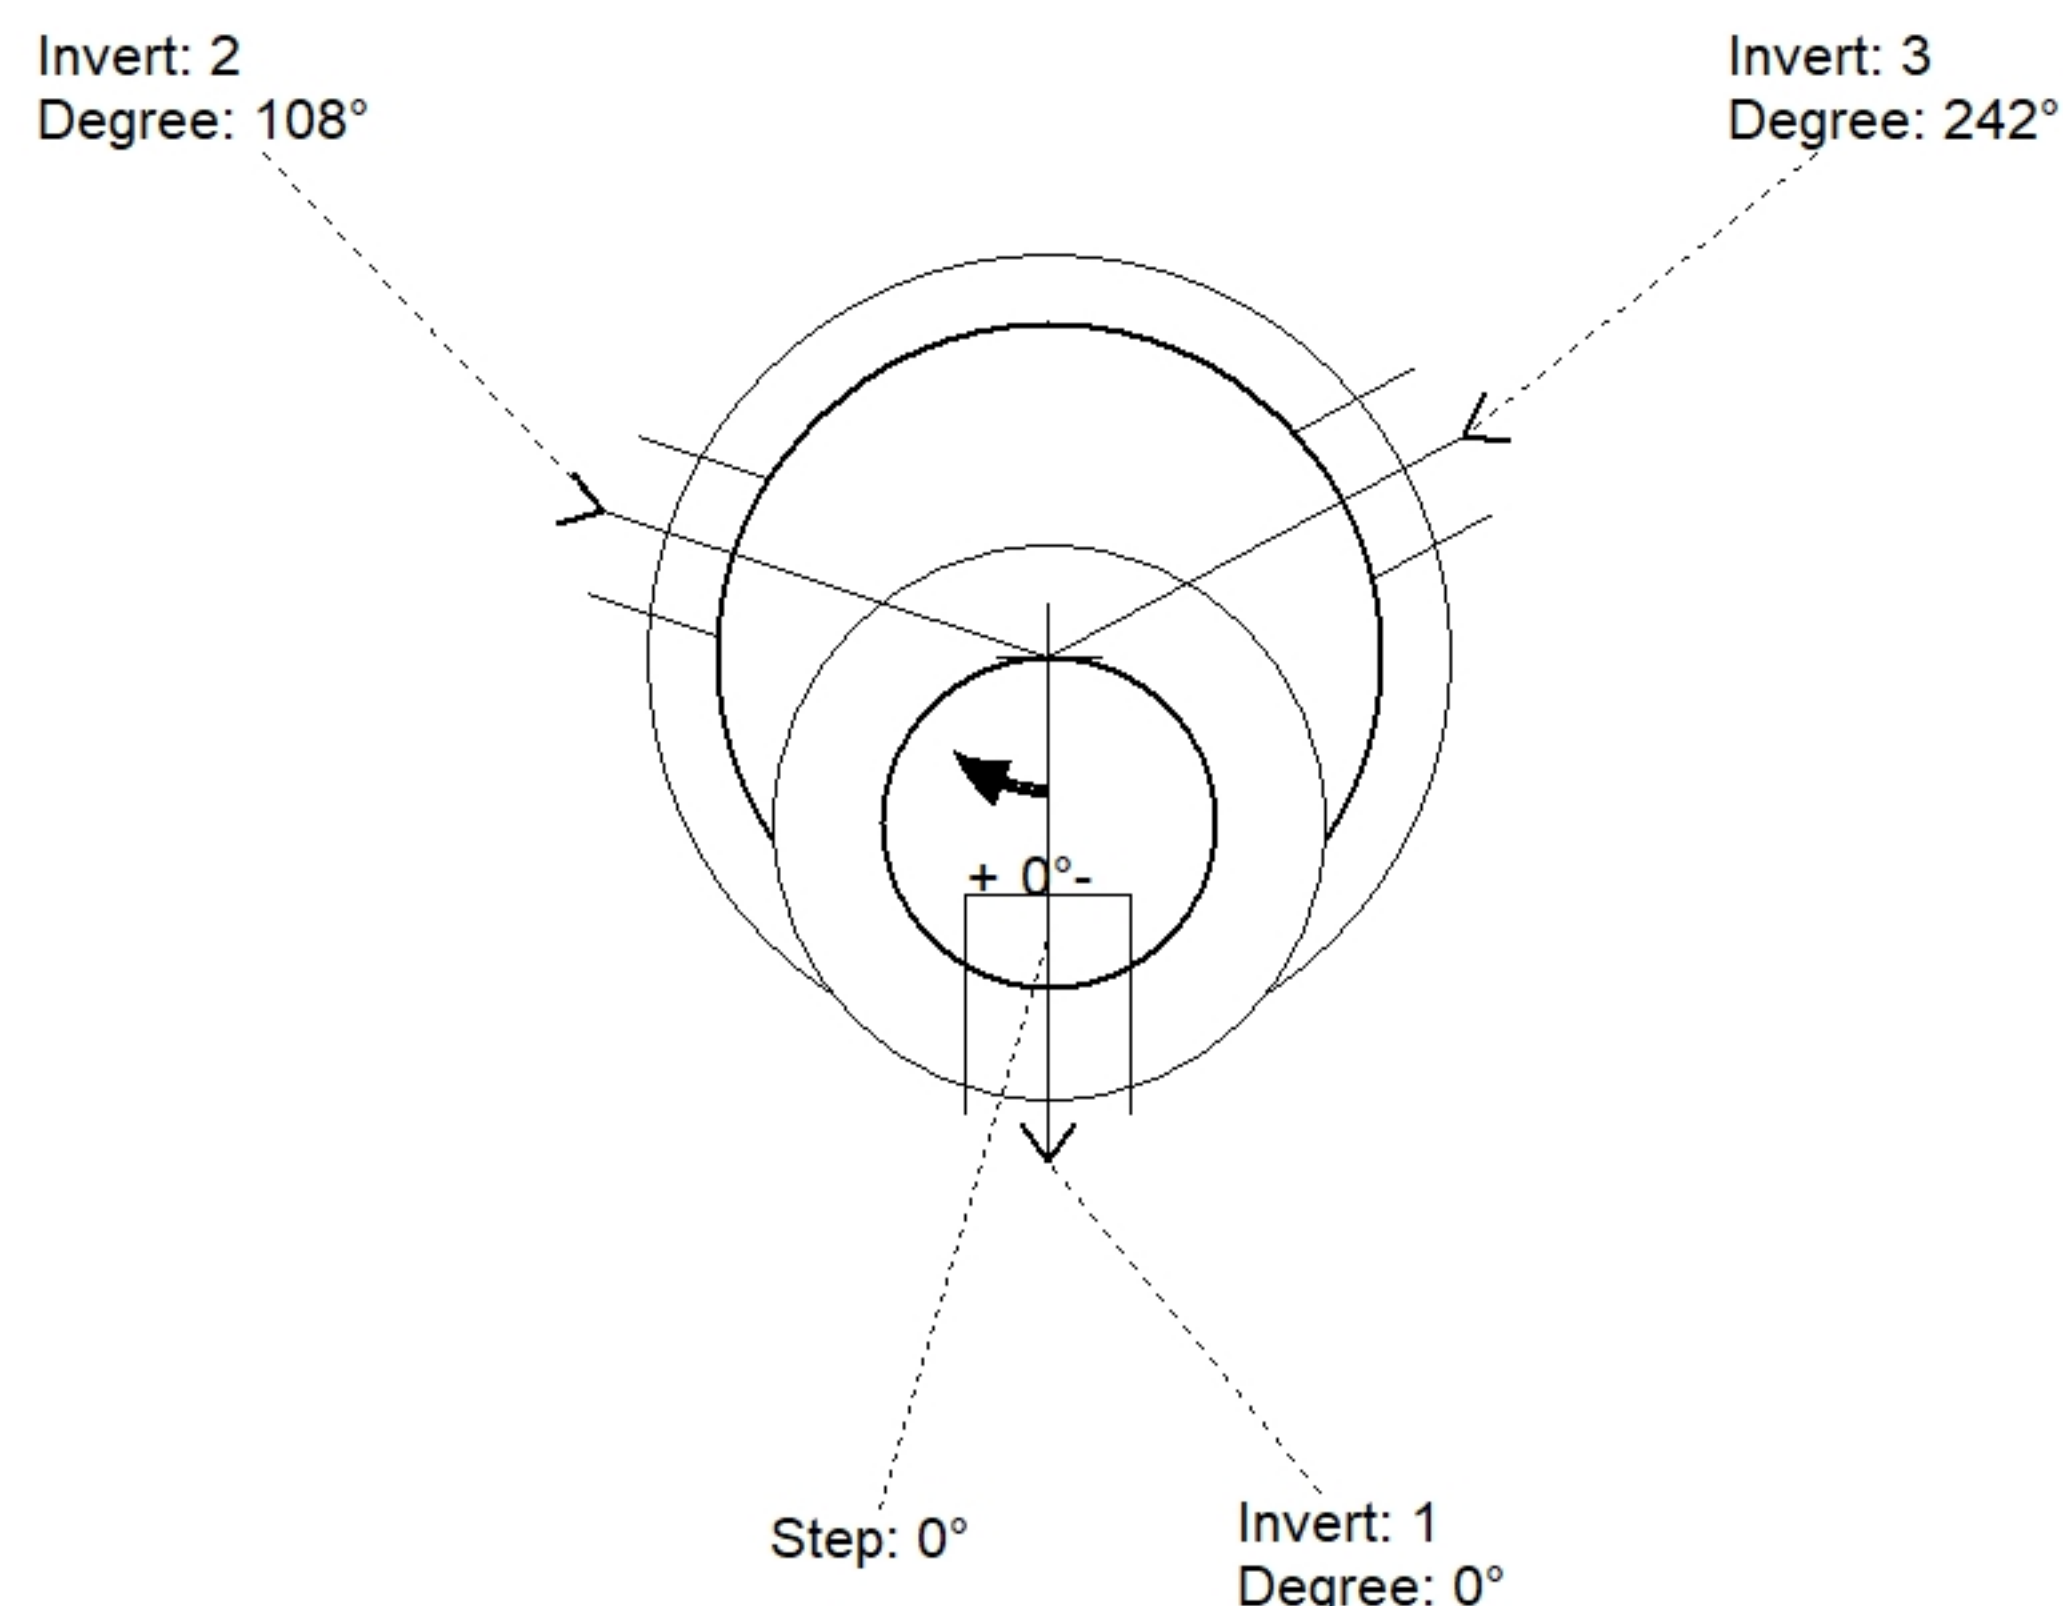

Position	Elev	Angle	Pipe	Pipe OD	Hole	Connector	Up (⌵)	Ref
Rim	459.4'							
Reducer								
Invert 1	447'	0°	8" PVC SDR35	8.5"	12"	PSX 12-08 NYLO	0"	P1
Invert 2	447.1'	108°	8" PVC SDR35	8.5"	12"	PSX 12-08 NYLO	1.2"	P1
Invert 3	447.1'	242°	6" PVC SDR35	6.25"	12"	PSX 12-06 NYLO	0.2"	P1
Invert 4								
Invert 5								
Invert 6								
Invert 7								
Invert 8								

Default - Interior Dimensions

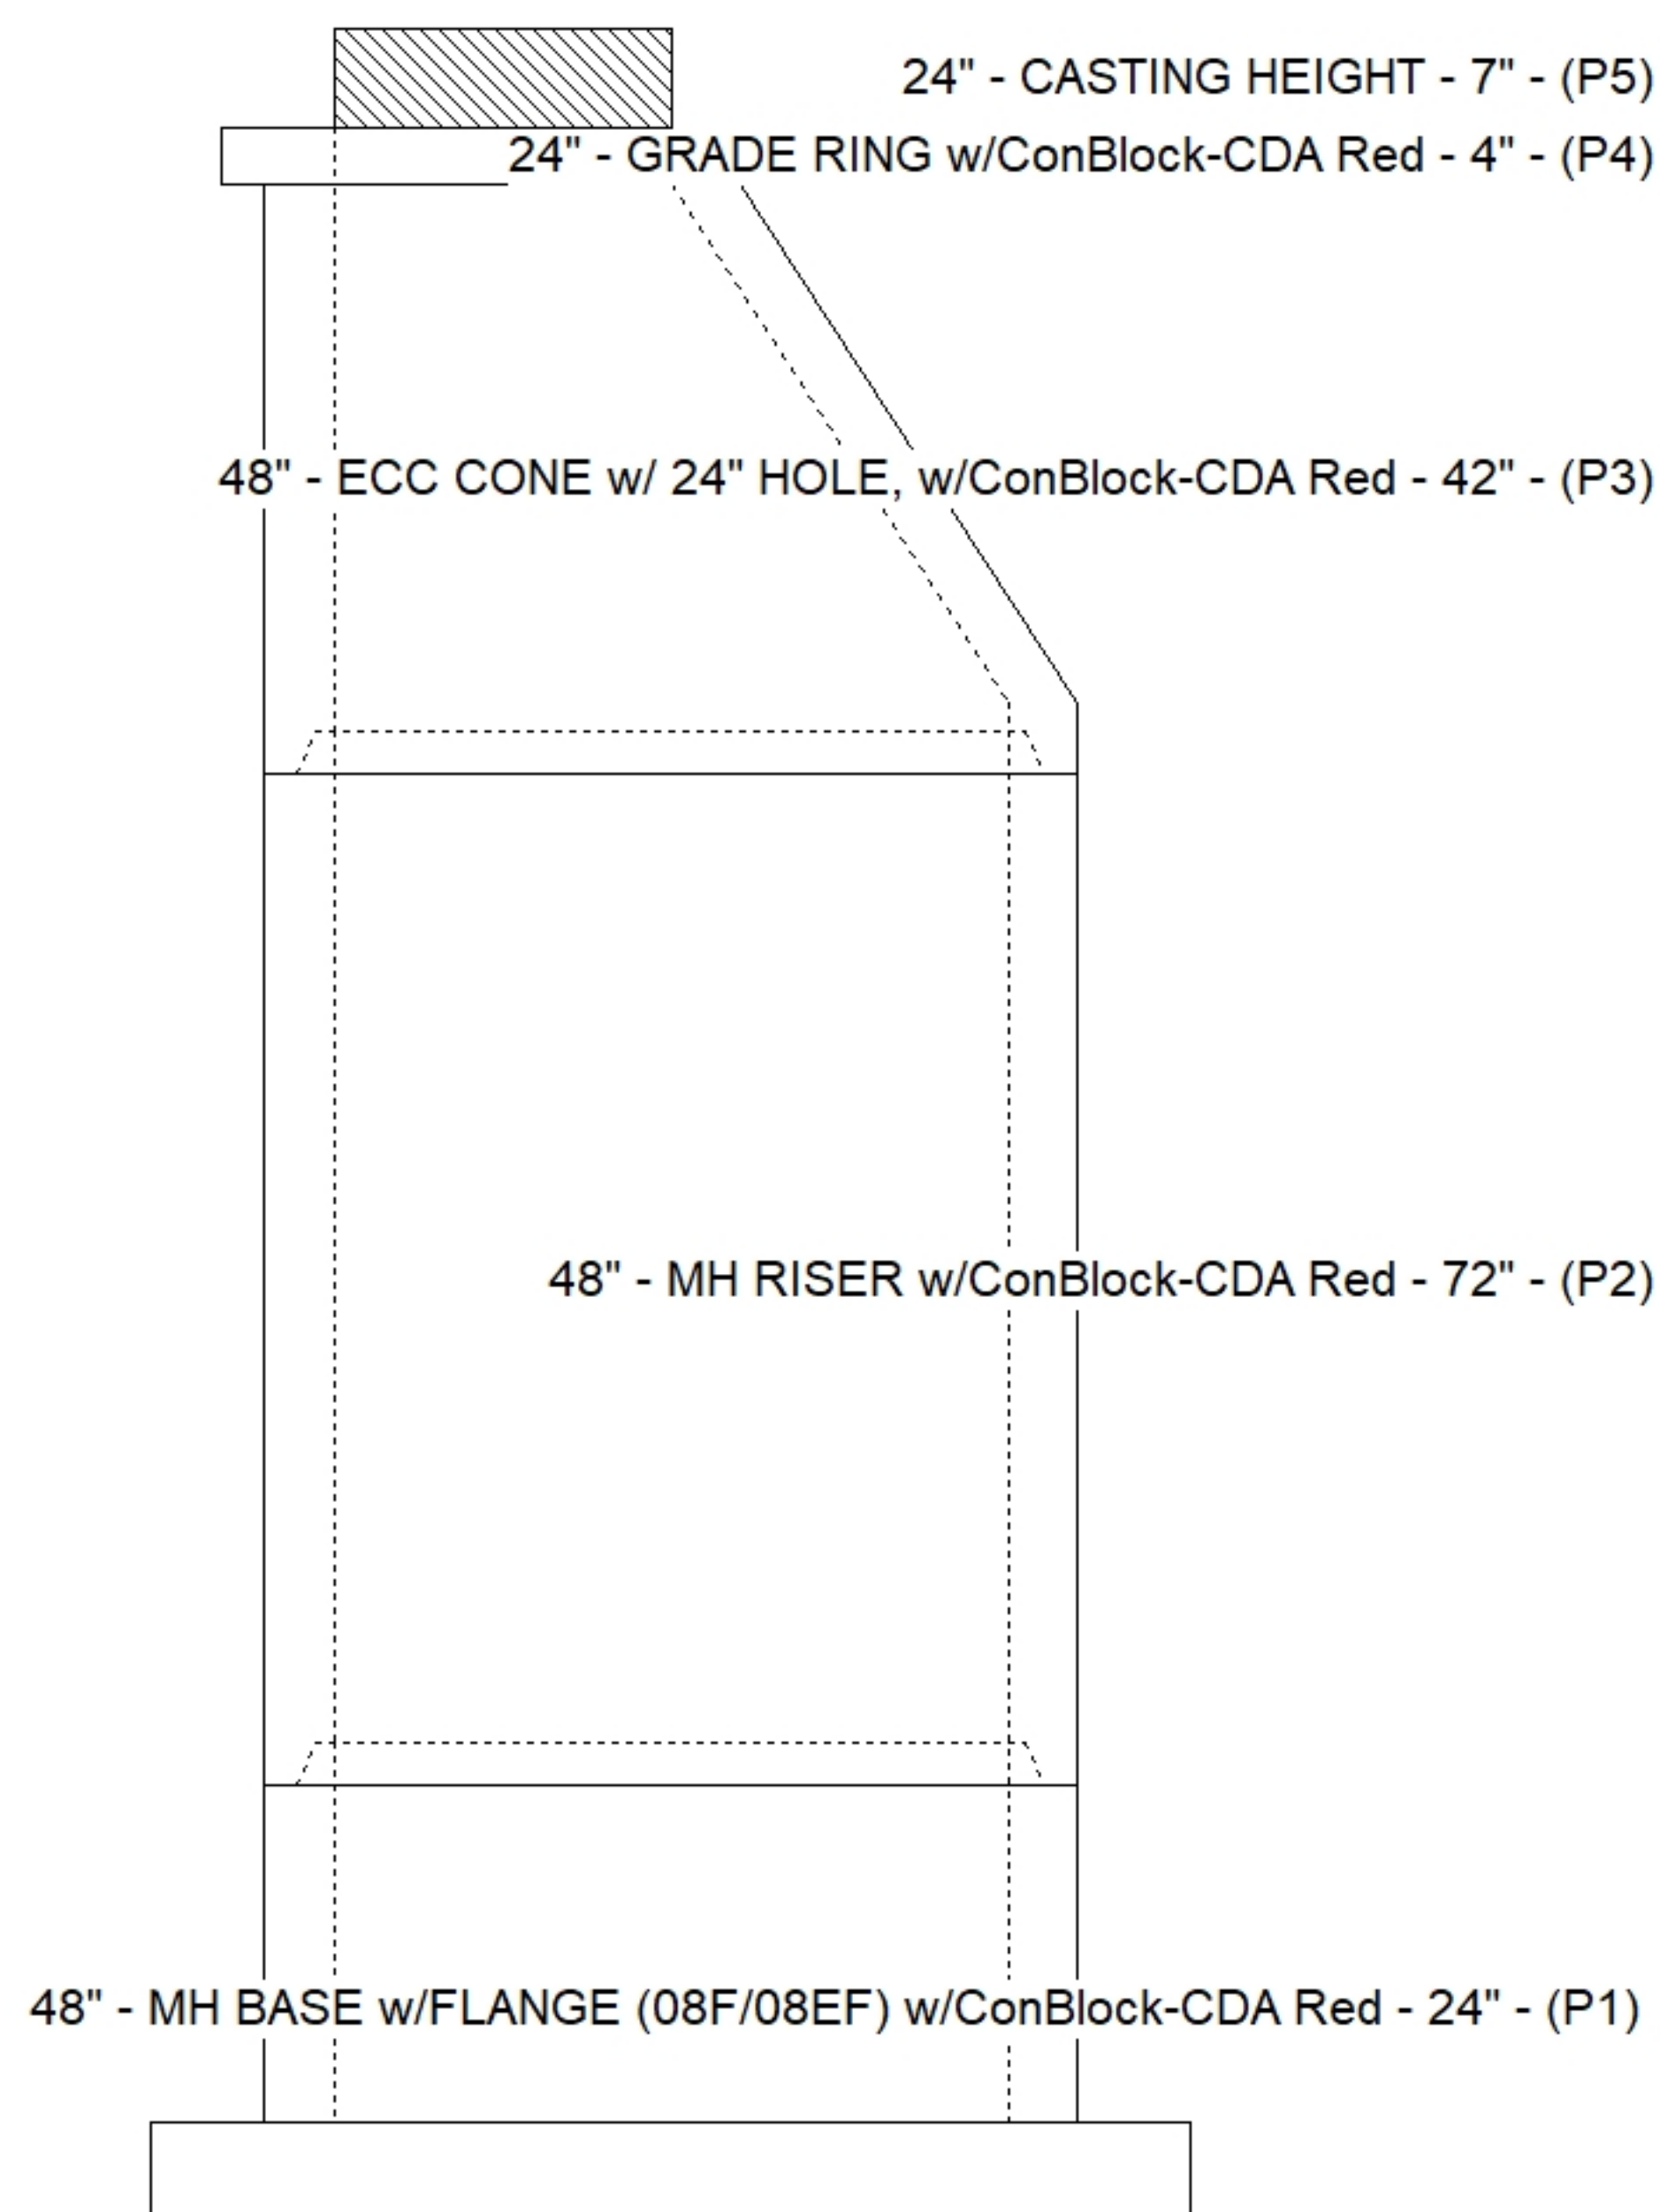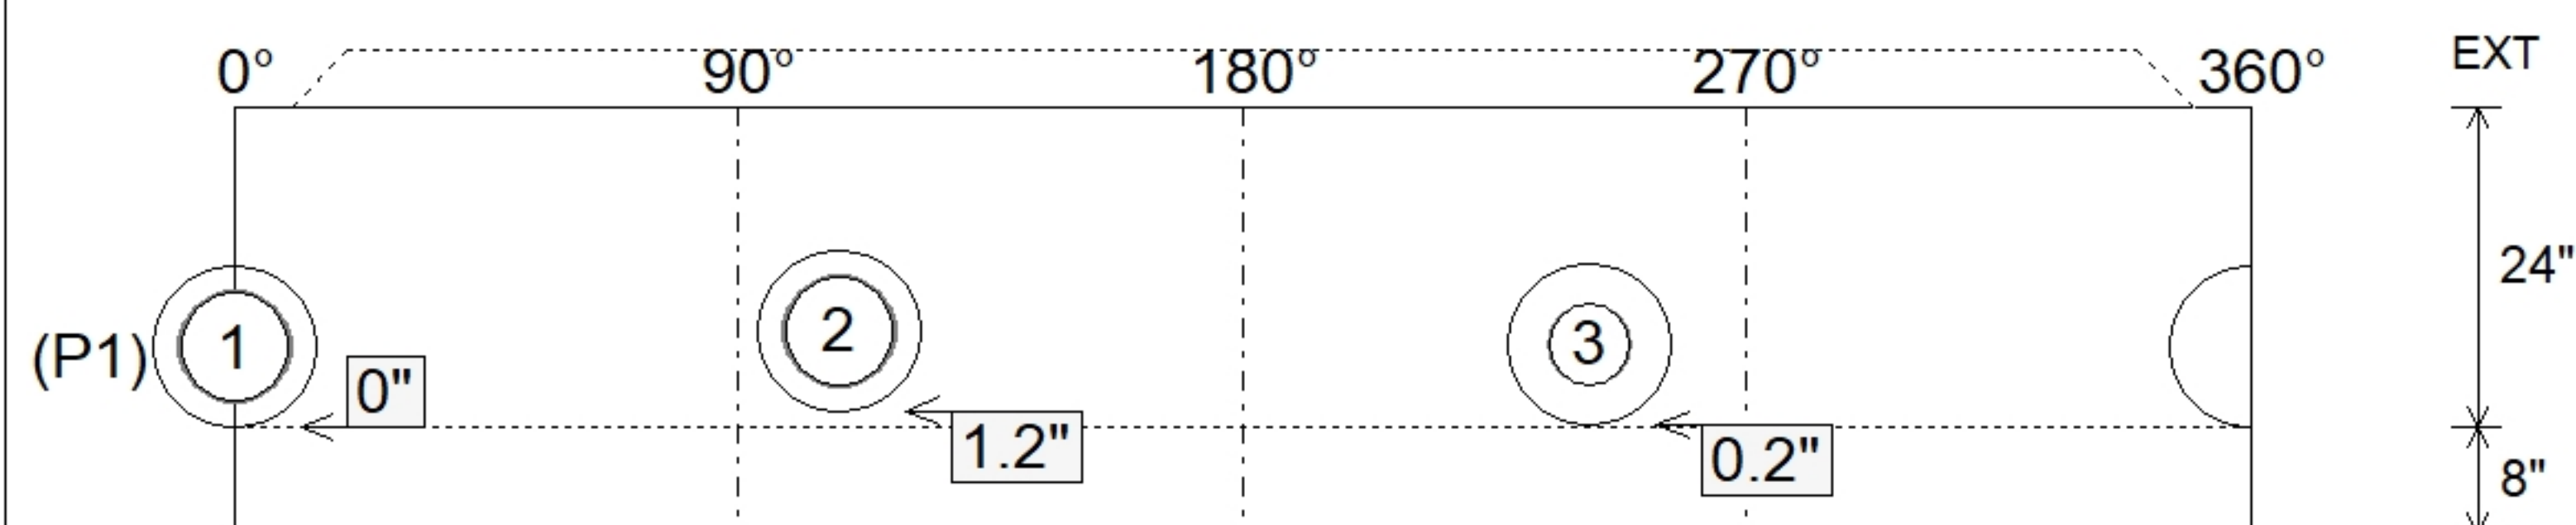

Submittal Drawing
9/28/2026 1:02:09 PM

SUBMITTAL
APPROVED BY: