



Floor (Bot): 936.913'
Overall Height: 8.583'
Slack: 2.68"


Structure Total: 8425 lb

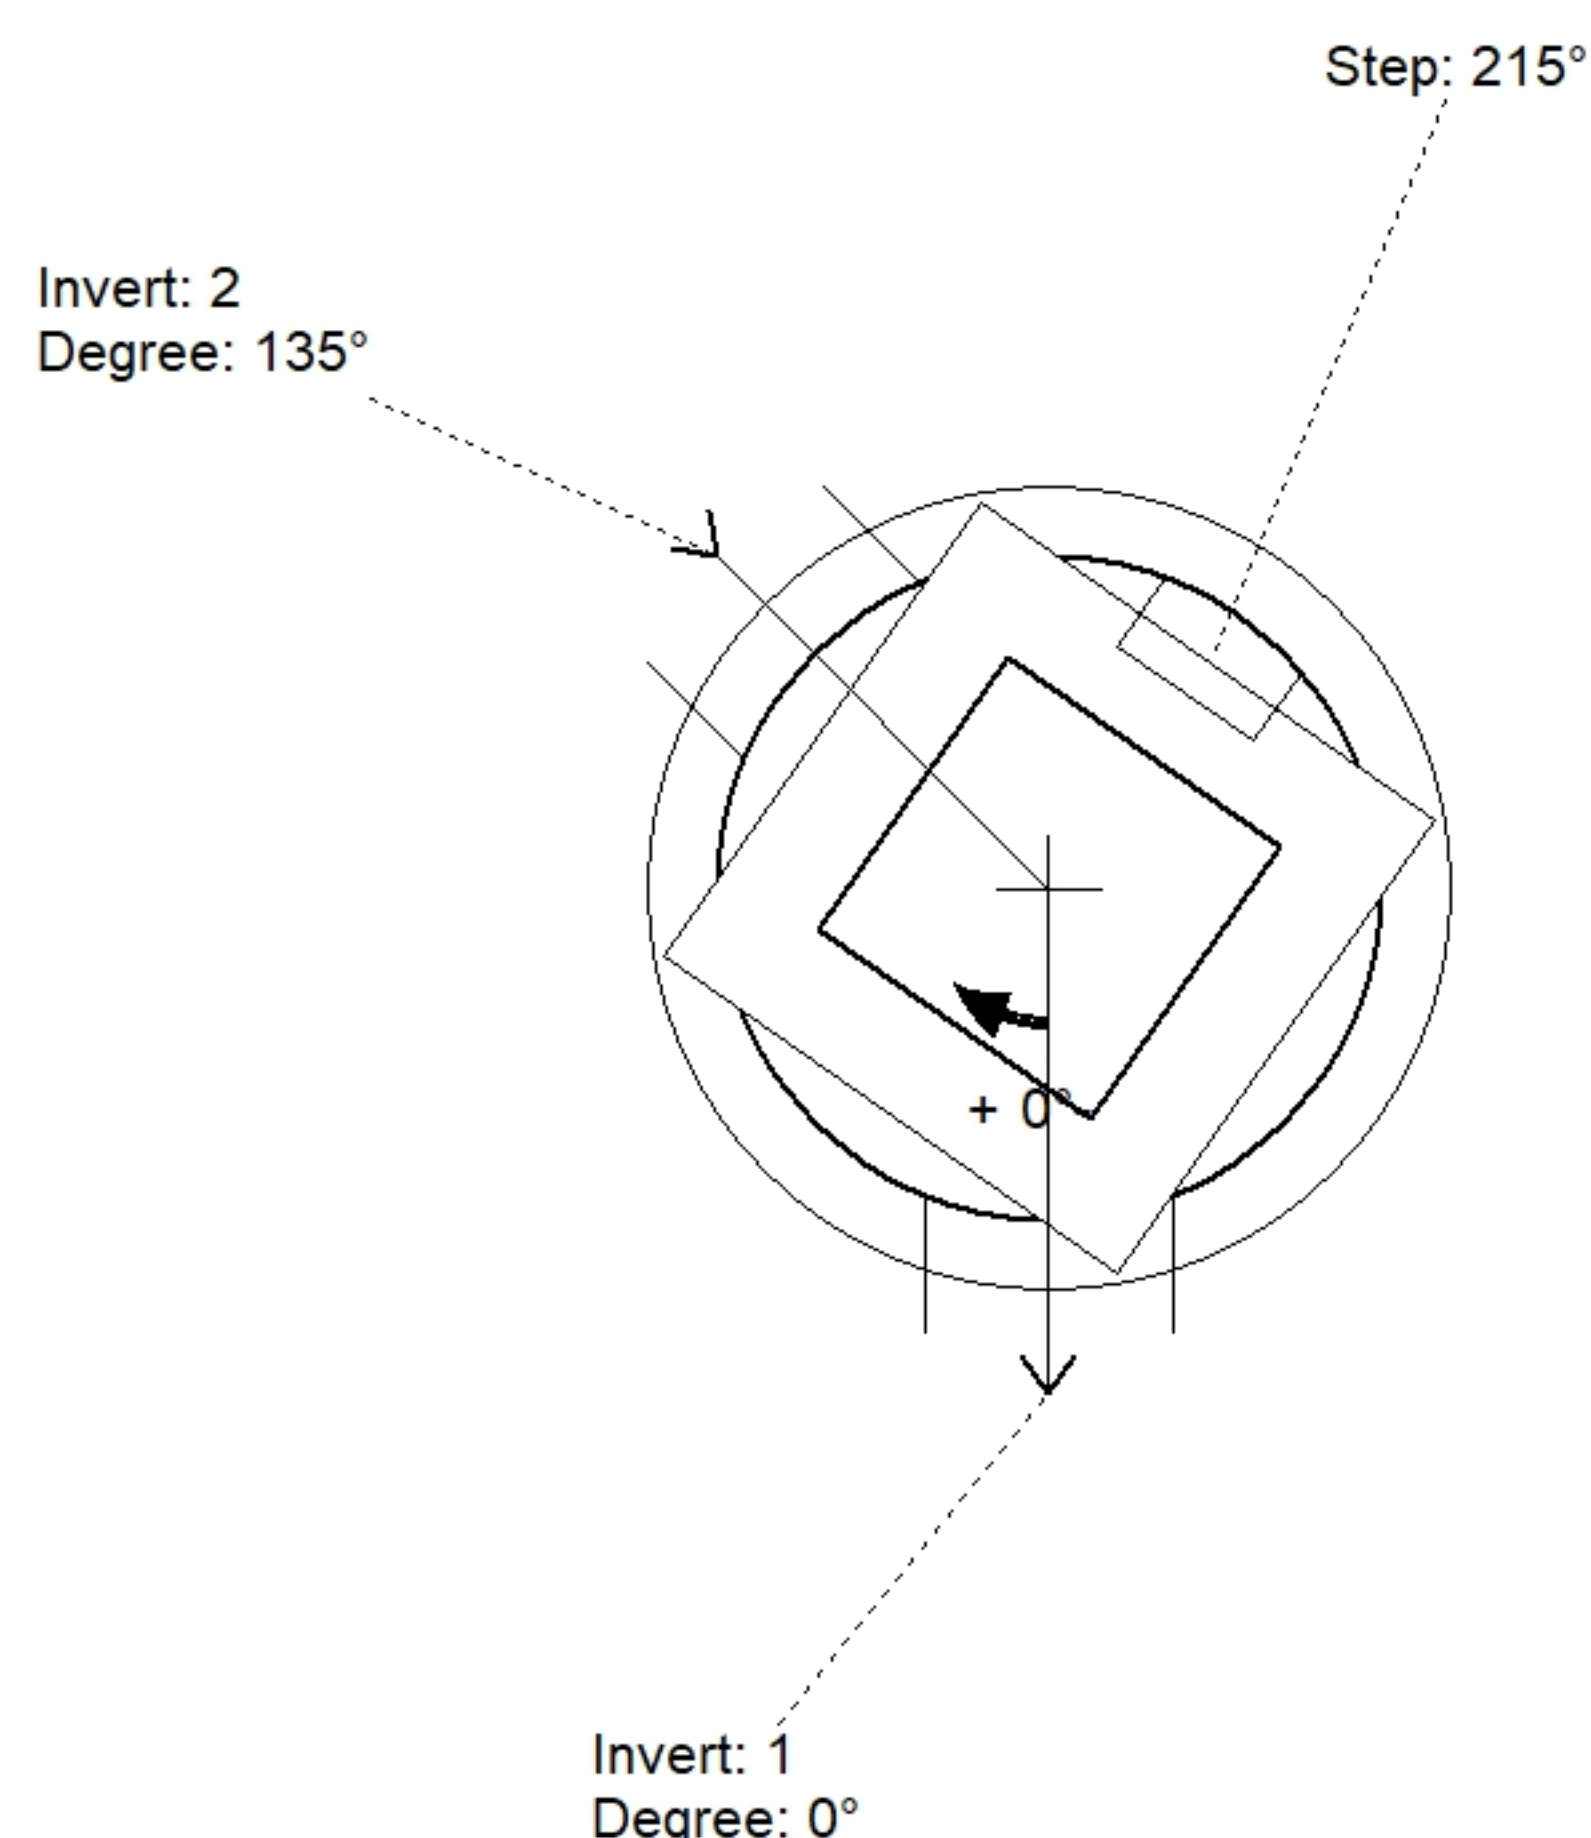

Position	Elev	Angle	Pipe	Pipe OD	Hole	Connector	Up (')	Ref
Rim	945.72'							
Reducer								
Invert 1	937.58'	0°	12" RCP B WALL	16"	18"	Hole 18	0"	P1
Invert 2	941.96'	135°	12" RCP B WALL	16"	18"	Hole 18	6.31"	P2
Invert 3								
Invert 4								
Invert 5								
Invert 6								
Invert 7								
Invert 8								

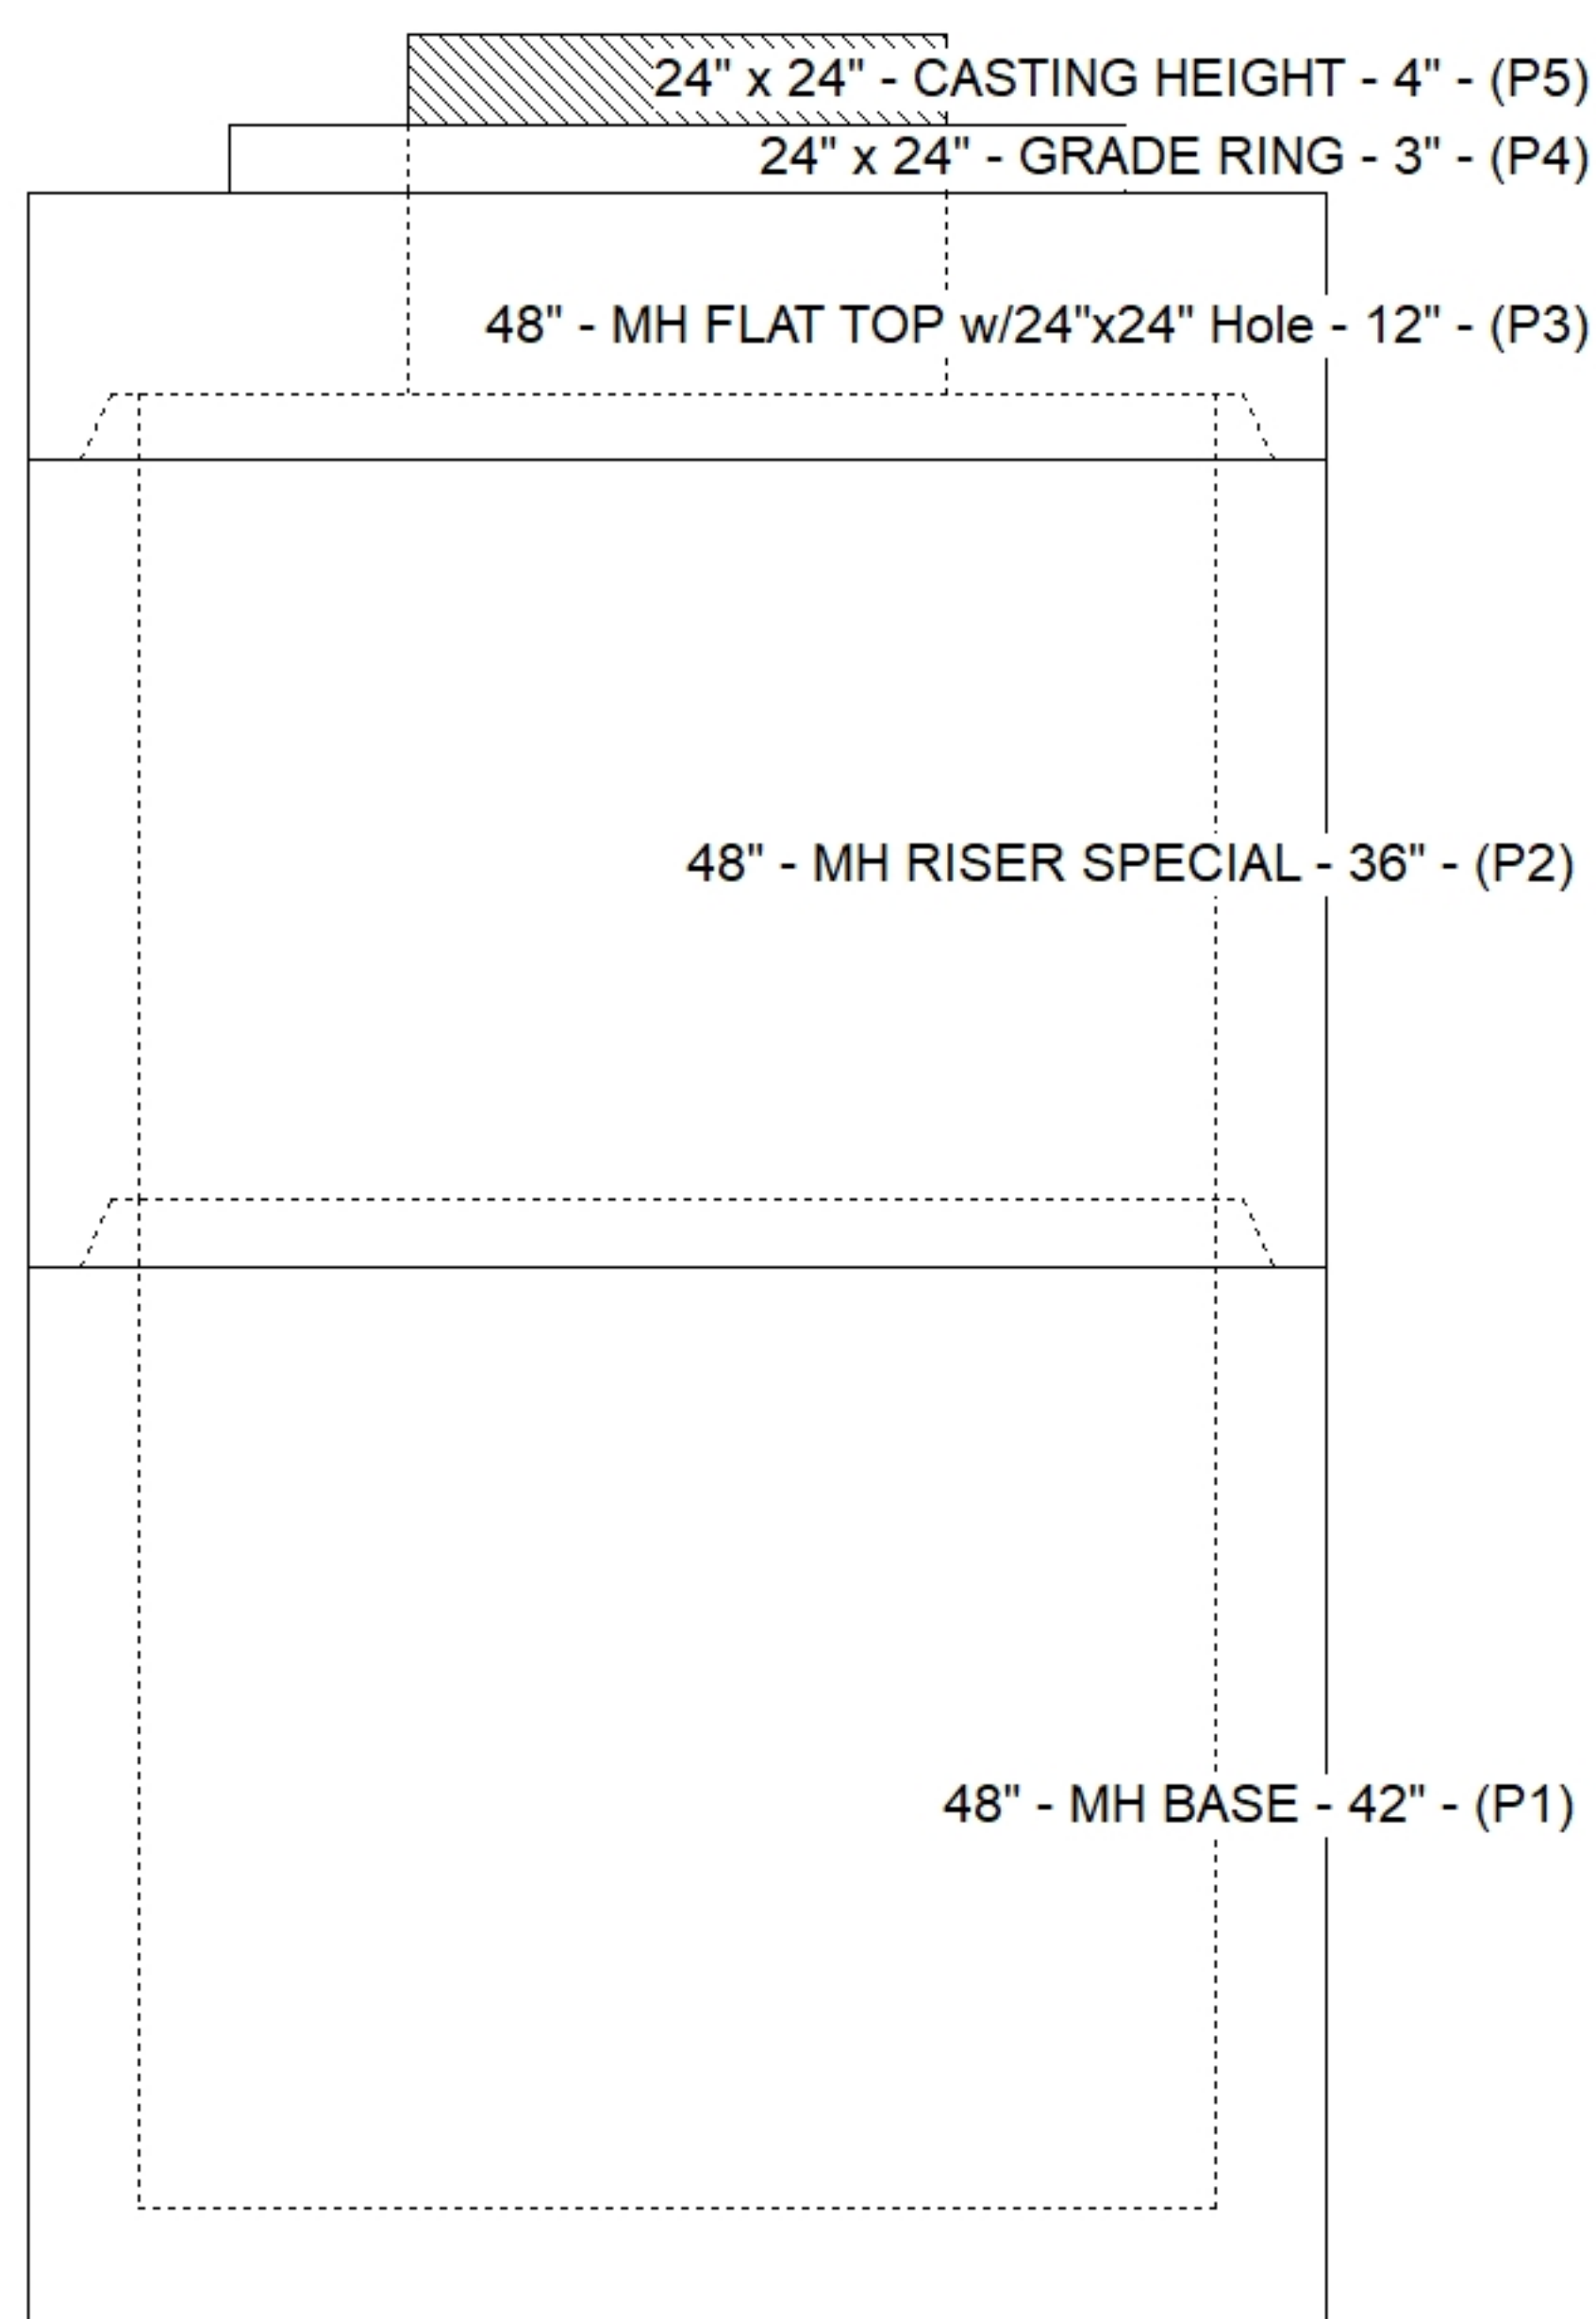

Default - Interior Dimensions

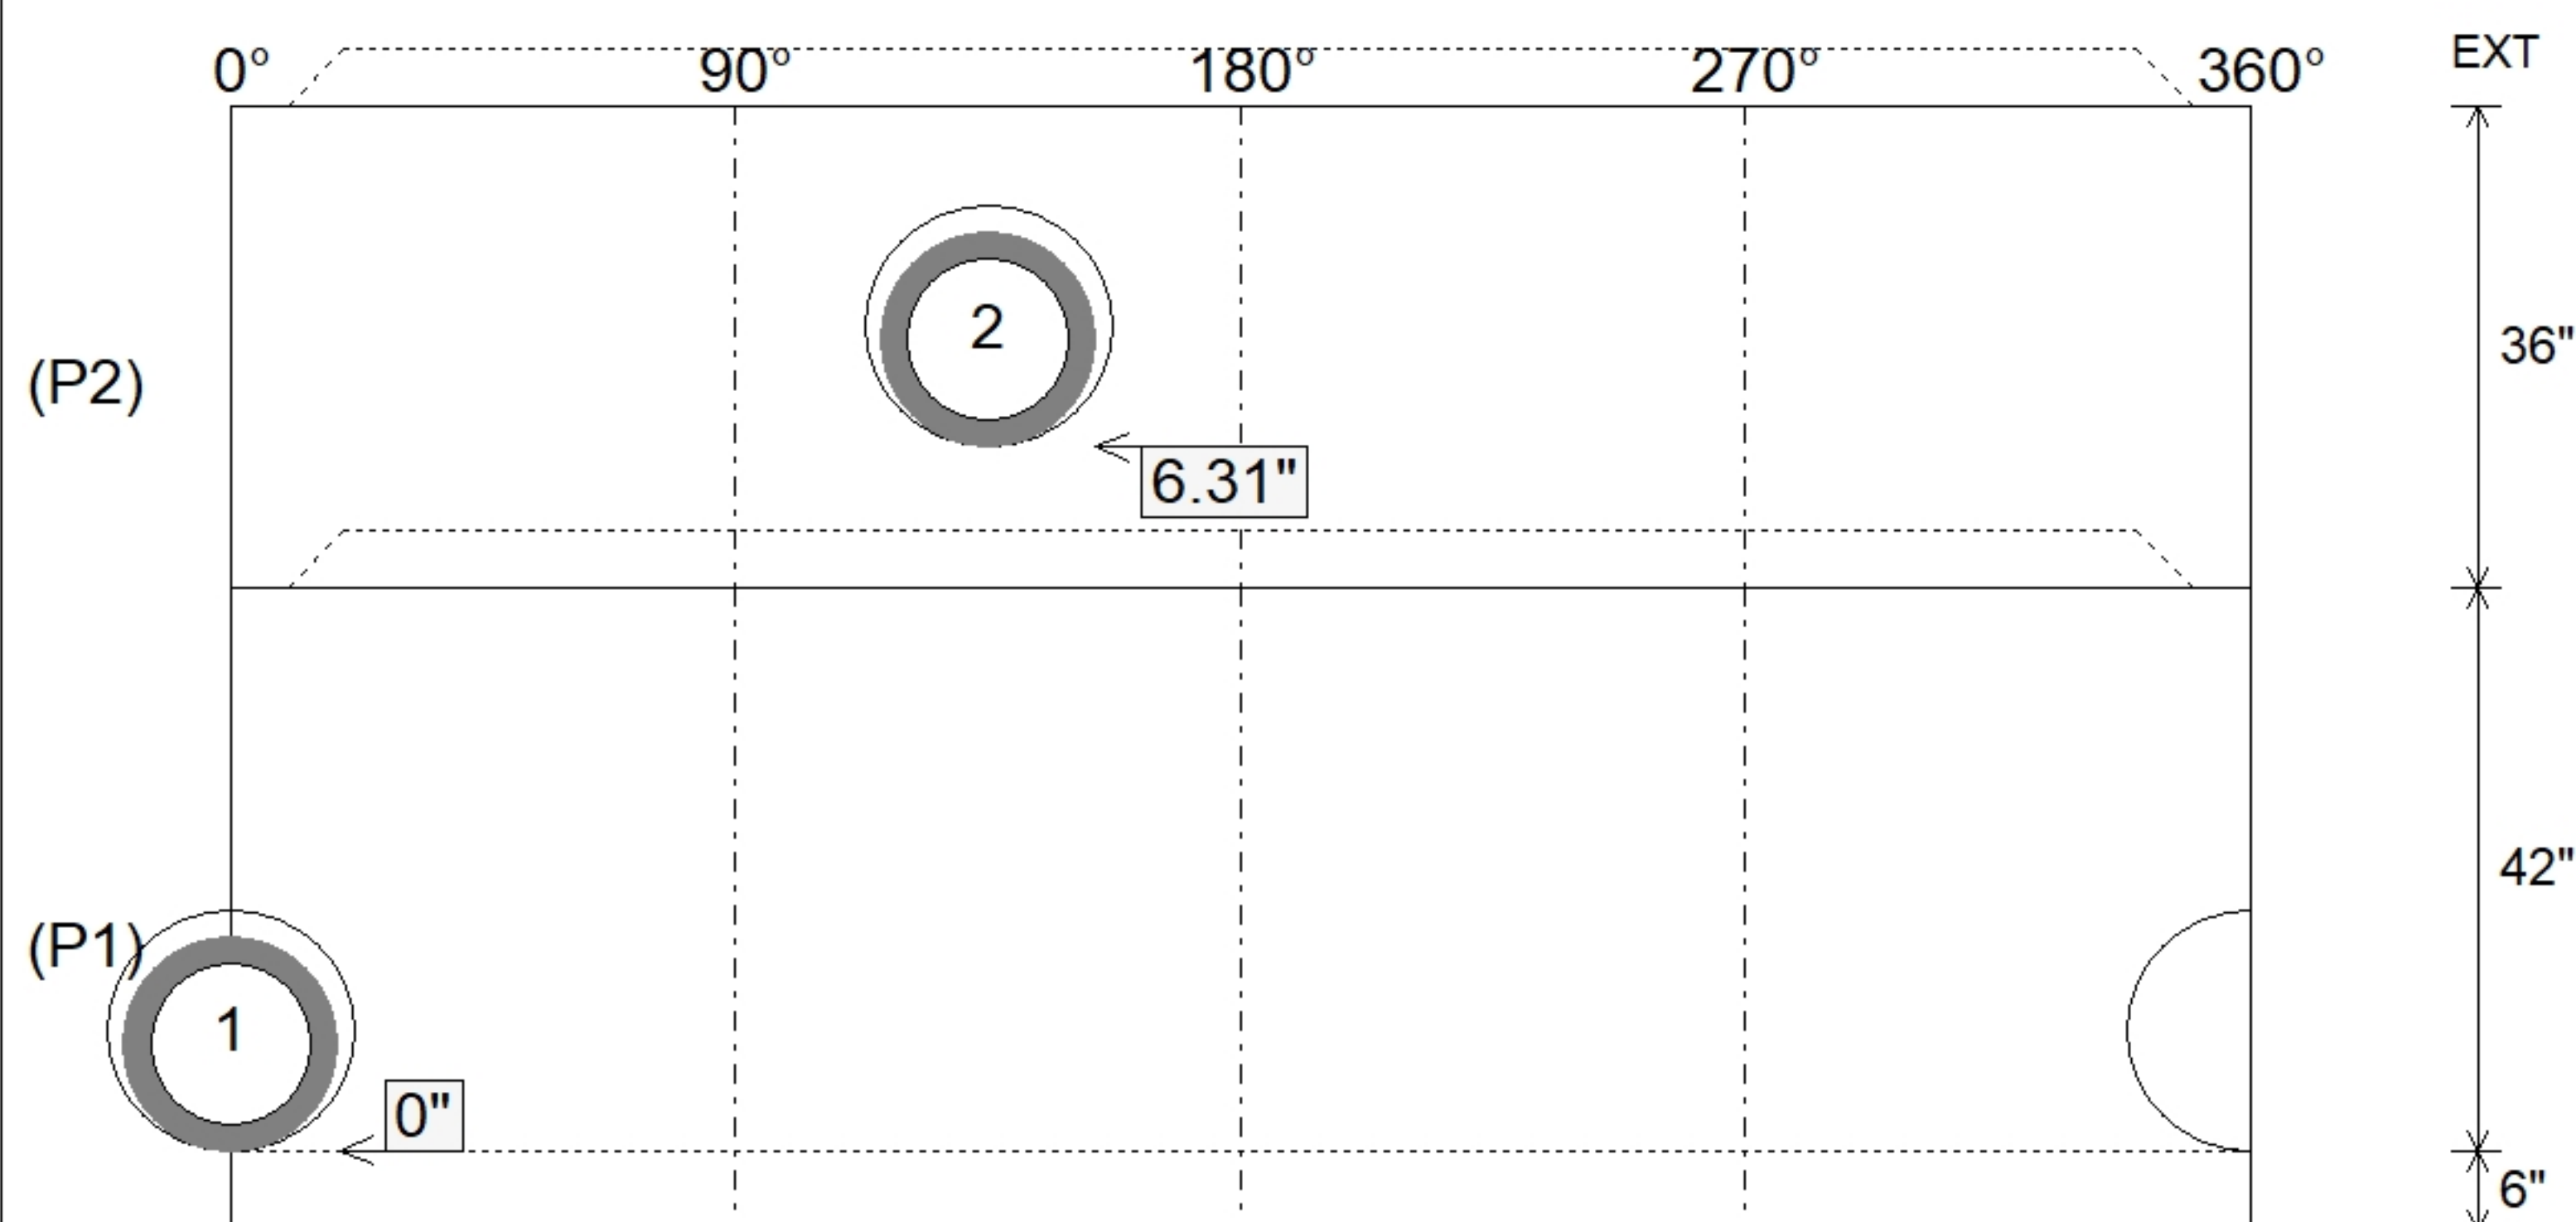

SUBMITTAL
APPROVED BY: