





Floor (Bot): 941.267'
Overall Height: 3.417'
Slack: 1.16"


Structure Total: 3506 lb

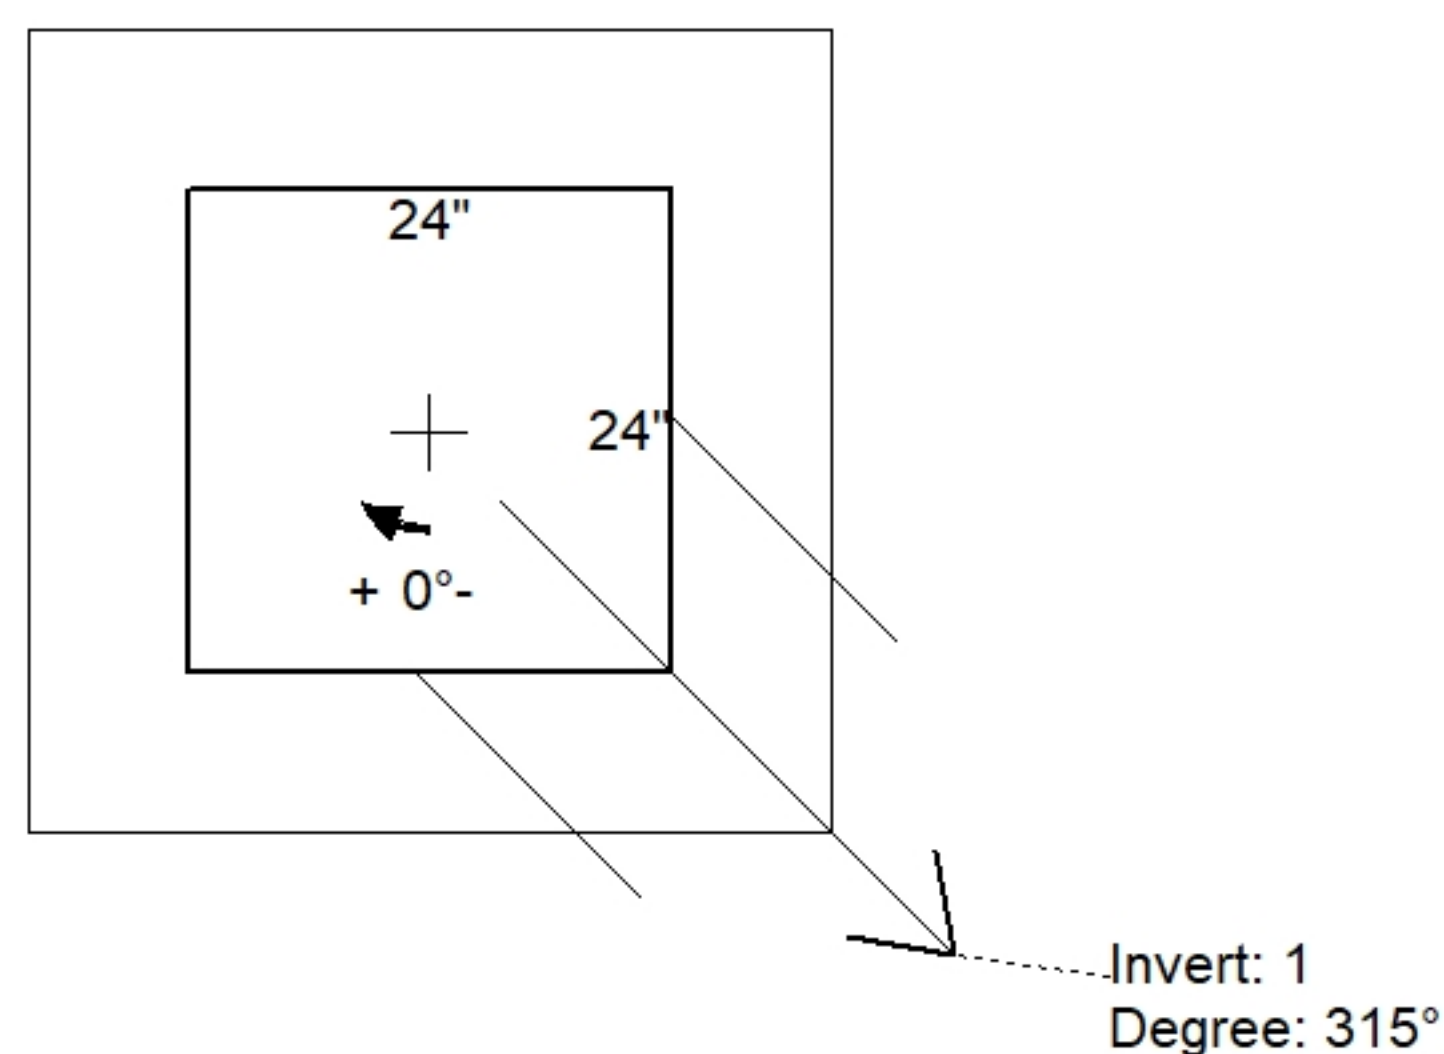

Position	Elev	Angle	Pipe	Pipe OD	Hole	Connector	Up (⌵)	Ref
Rim	944.78'							
Reducer								
Invert 1	942.1'	315°	12" RCP B WALL	16"	18"	Hole 18	0"	P1
Invert 2								
Invert 3								
Invert 4								
Invert 5								
Invert 6								
Invert 7								
Invert 8								

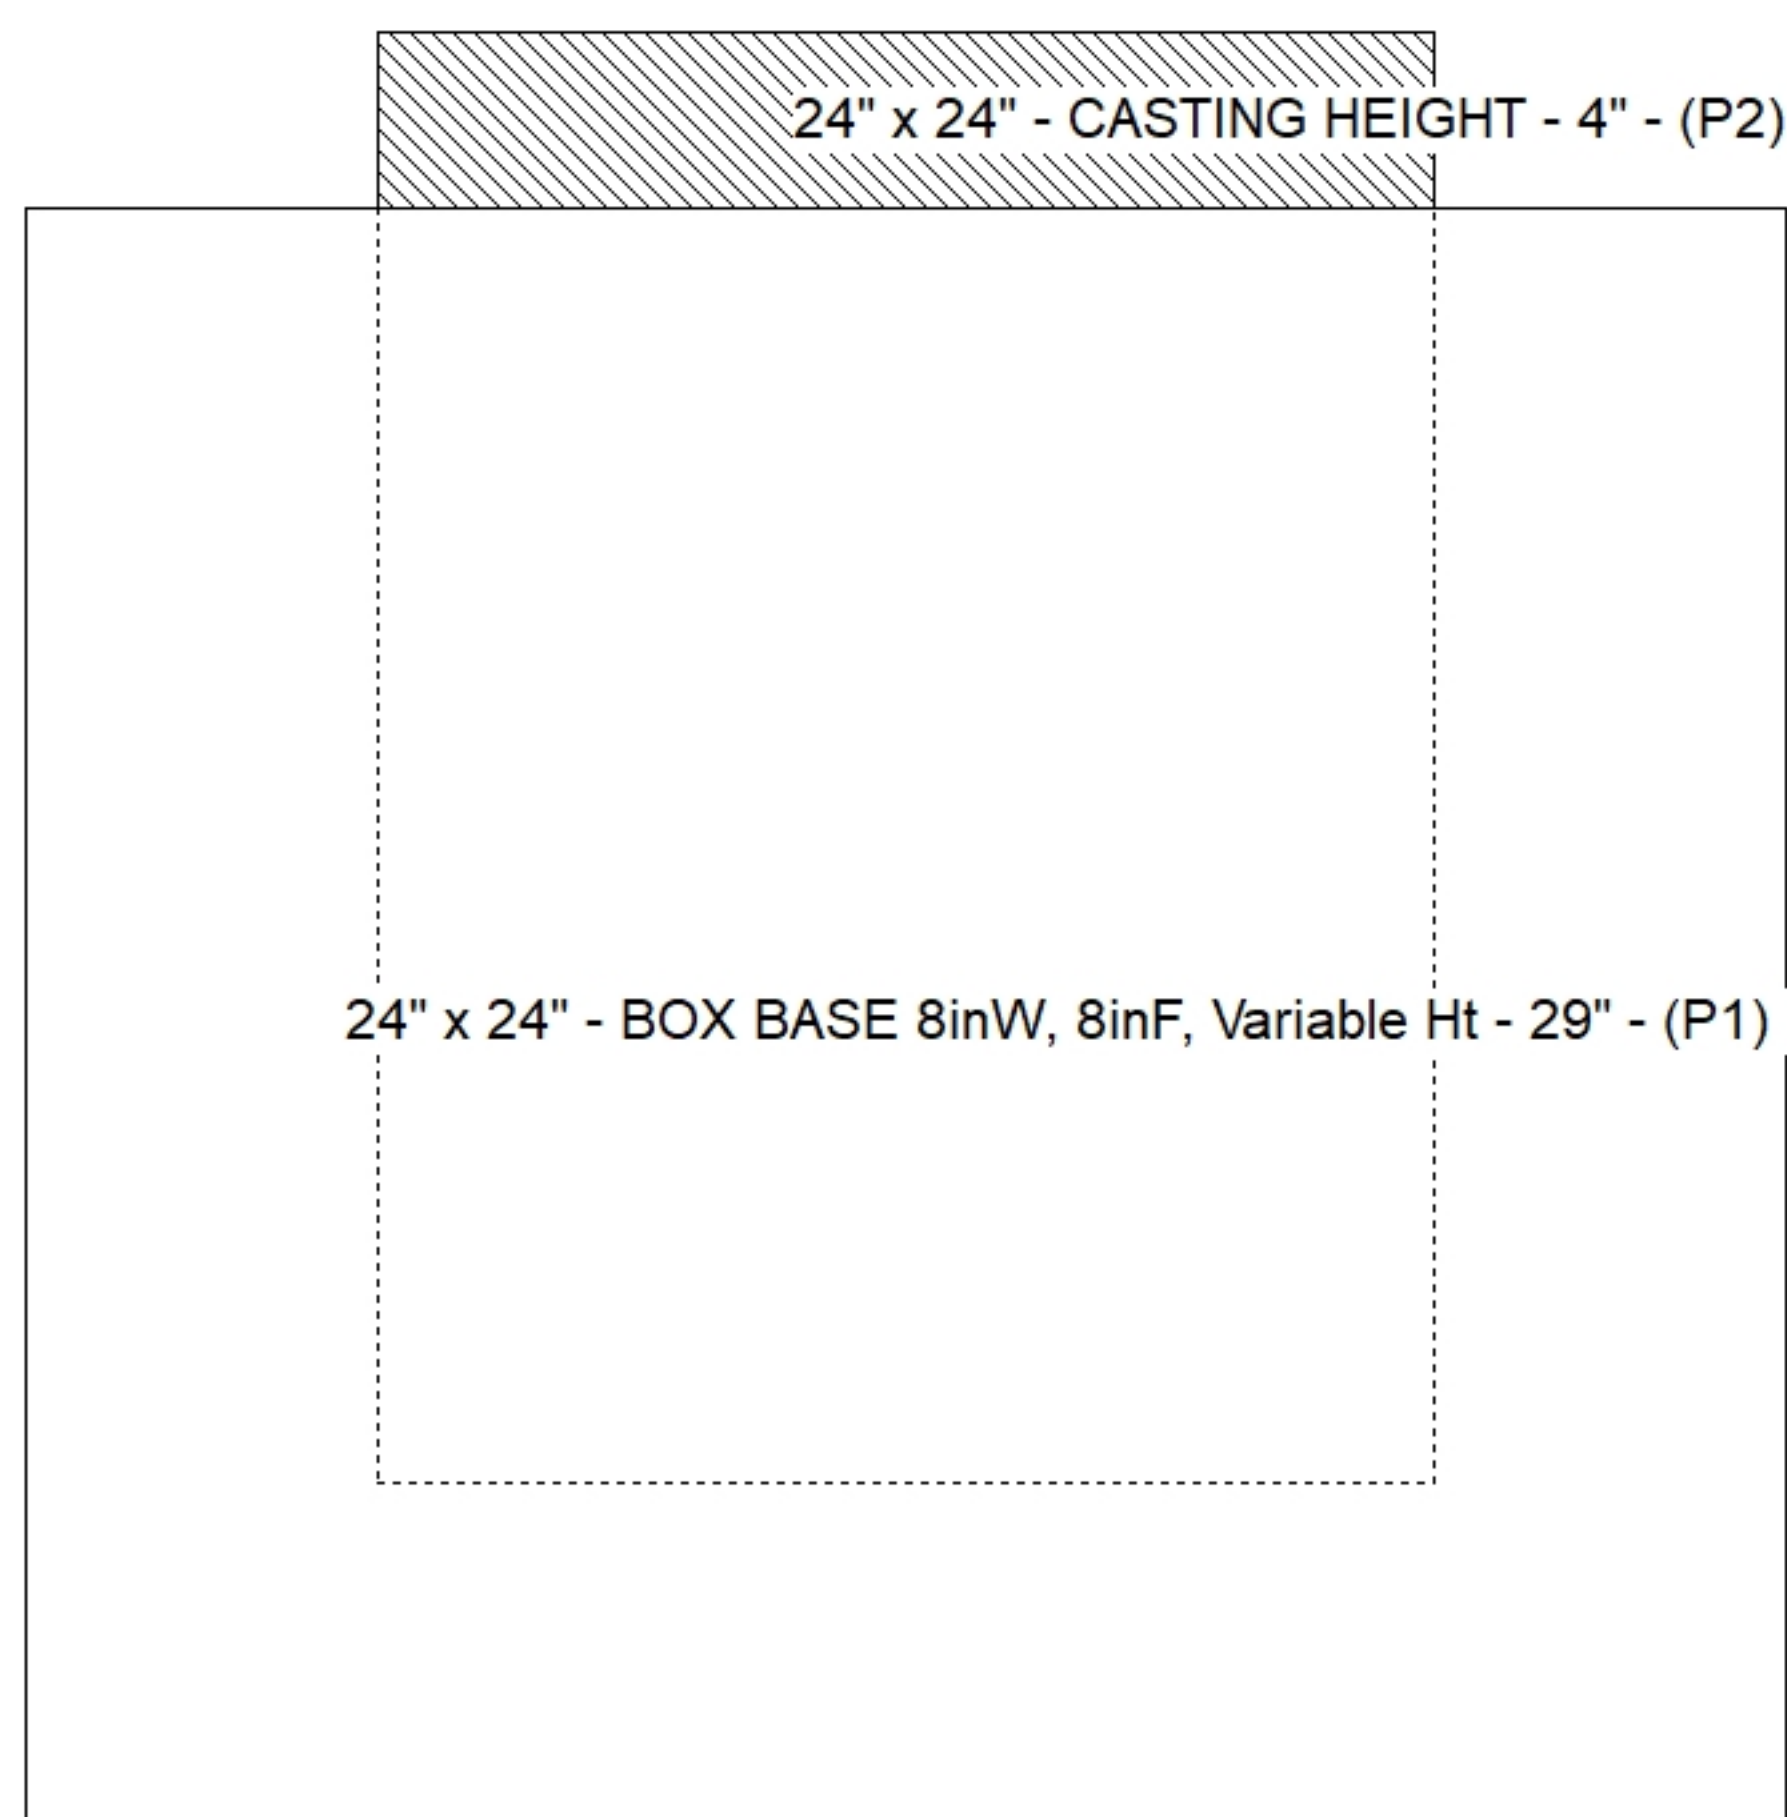

Default - Interior Dimensions

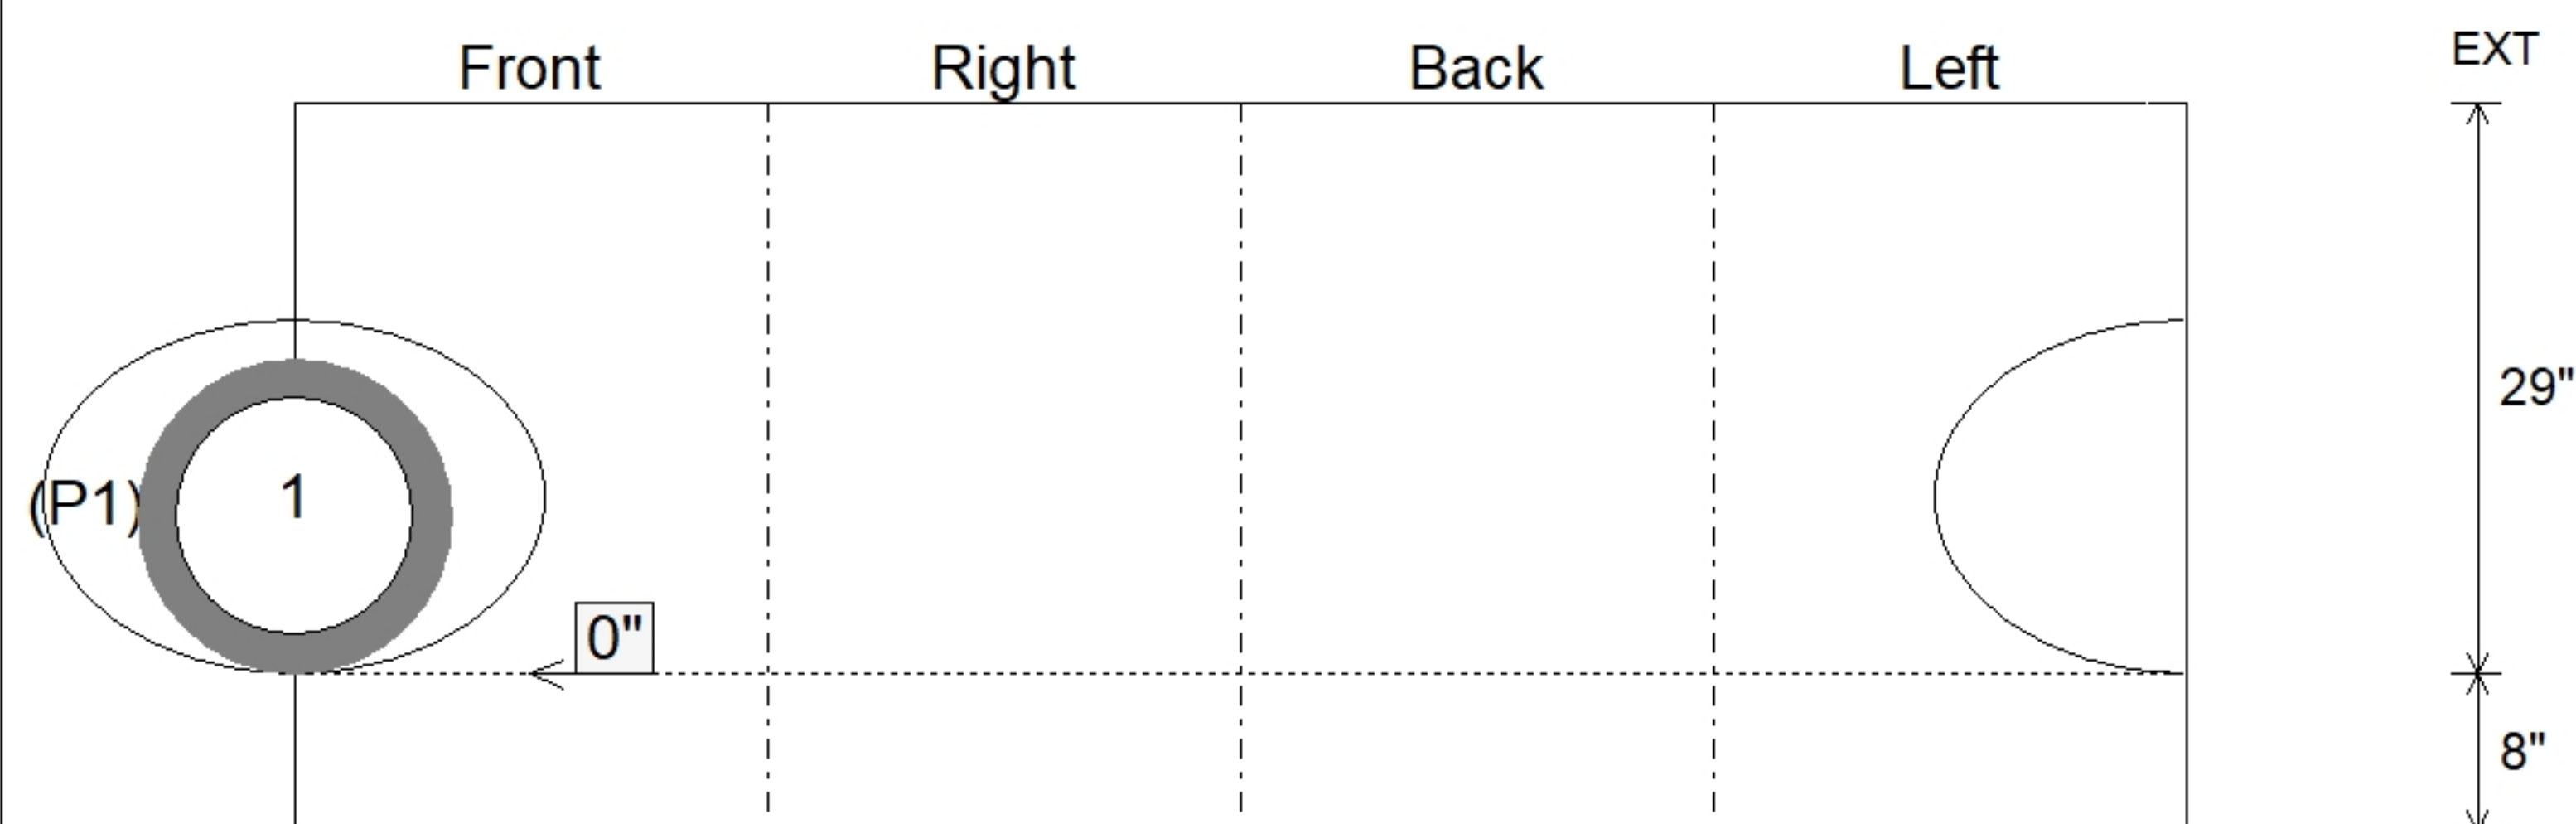

SUBMITTAL
APPROVED BY: