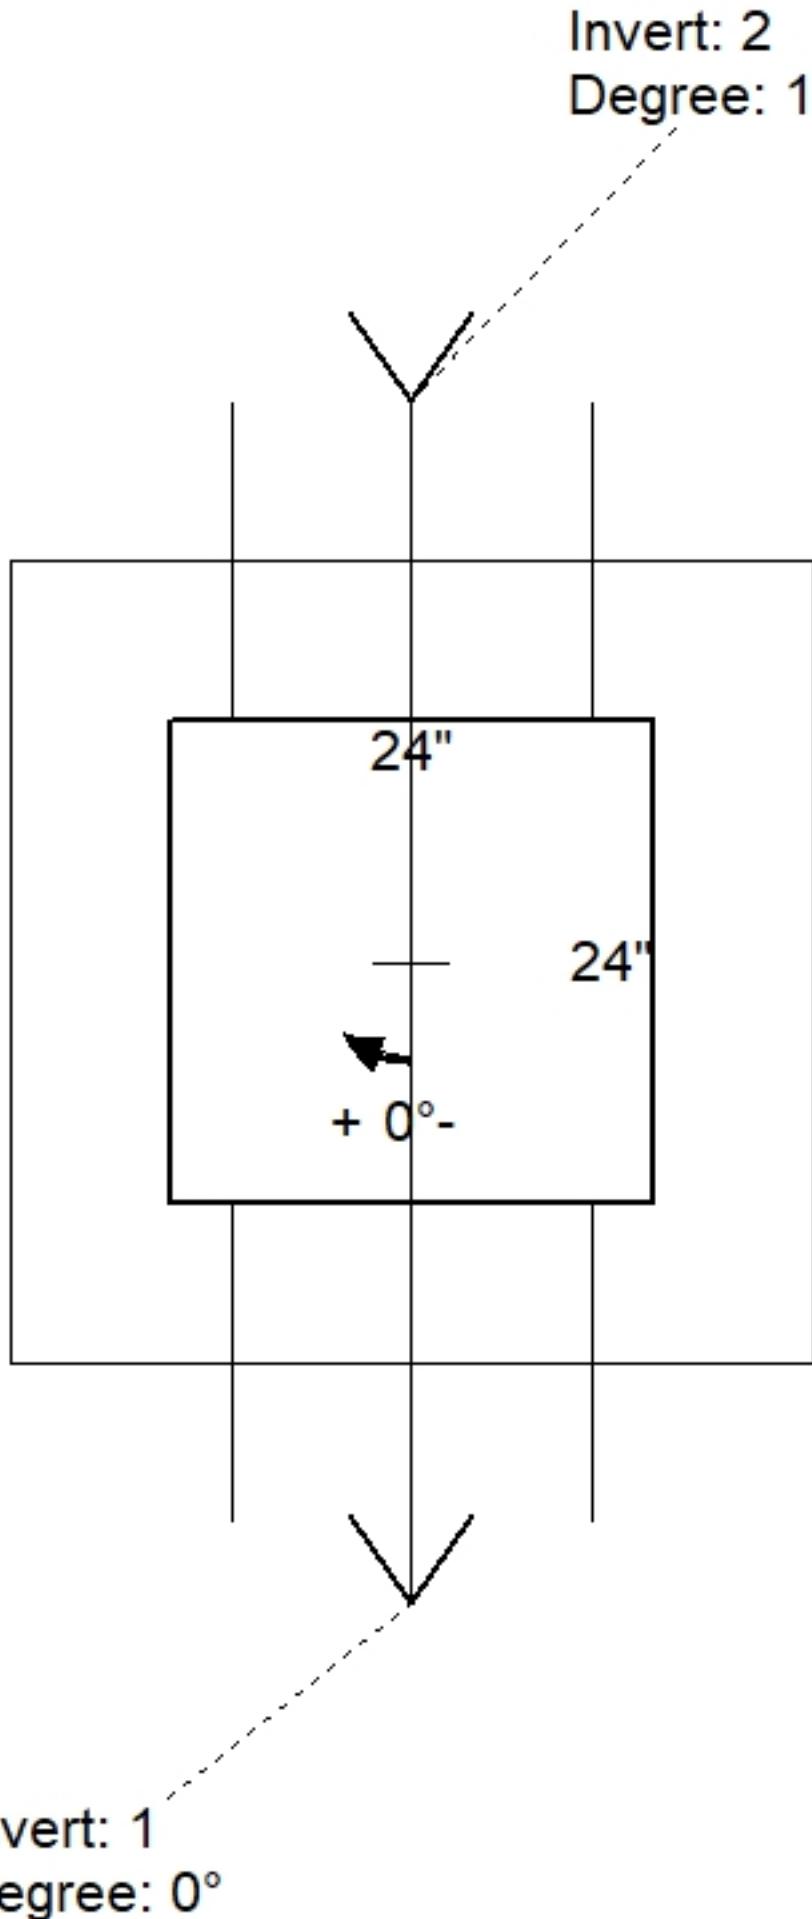
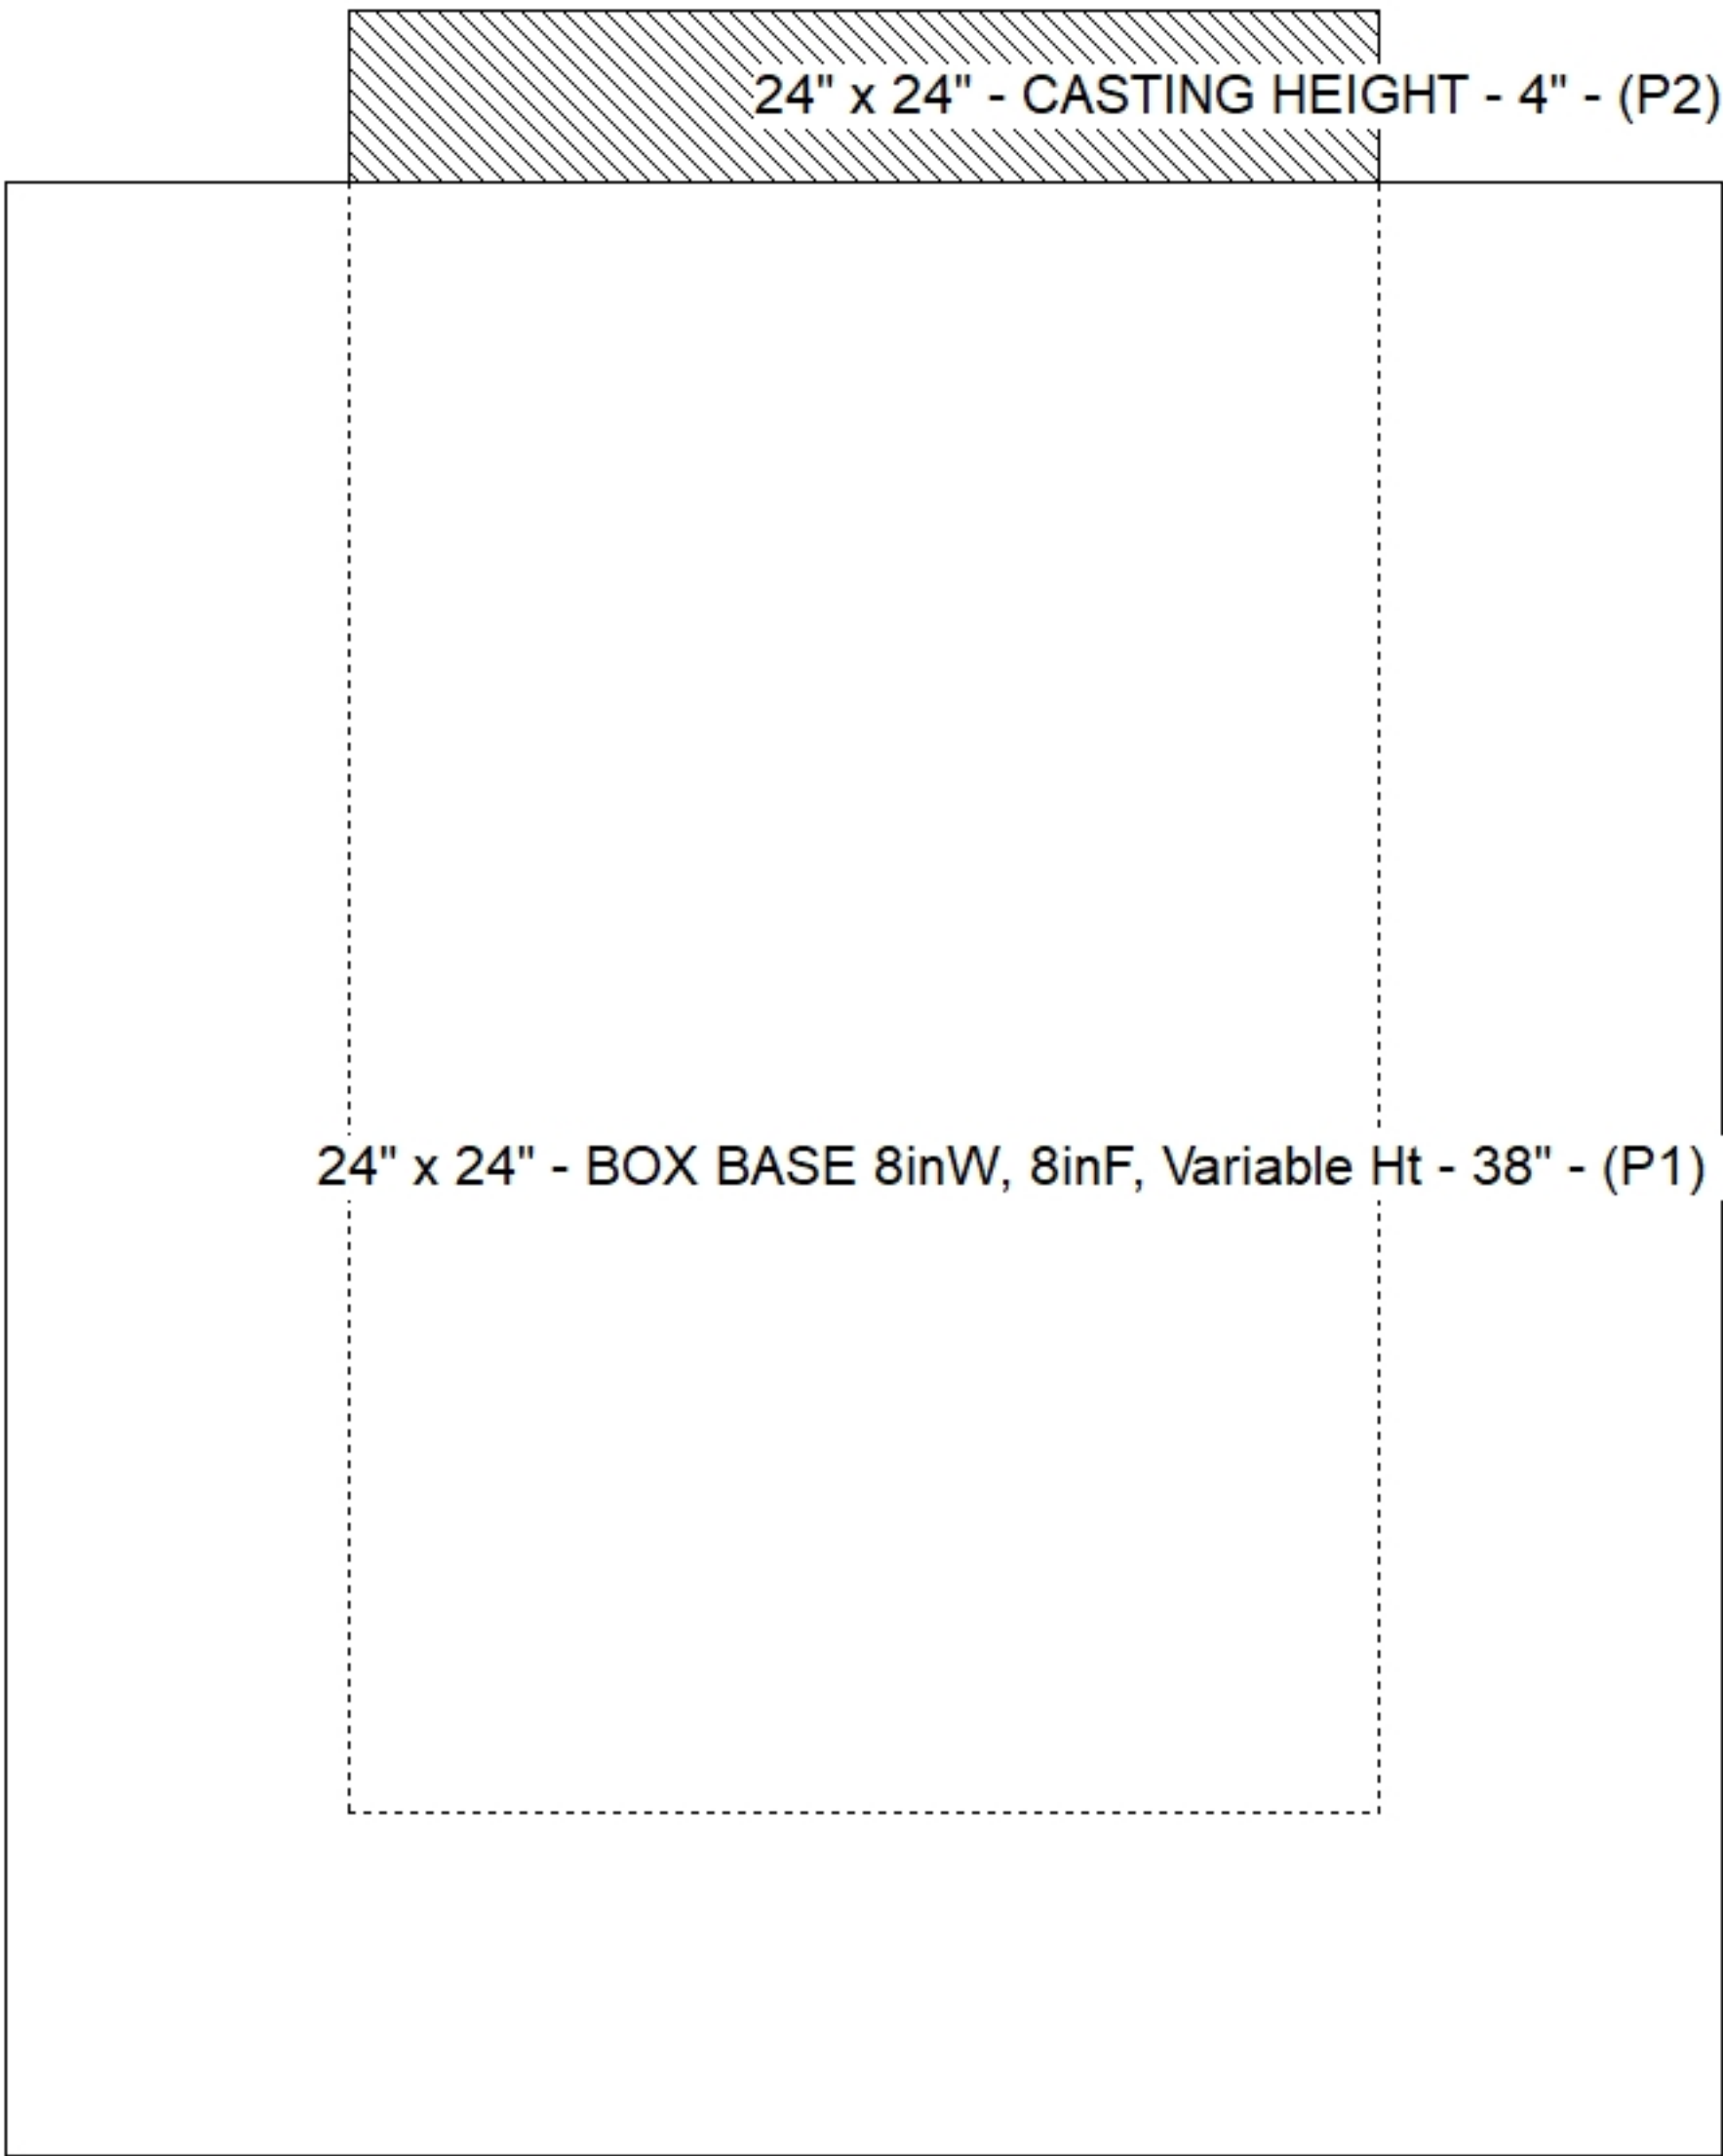
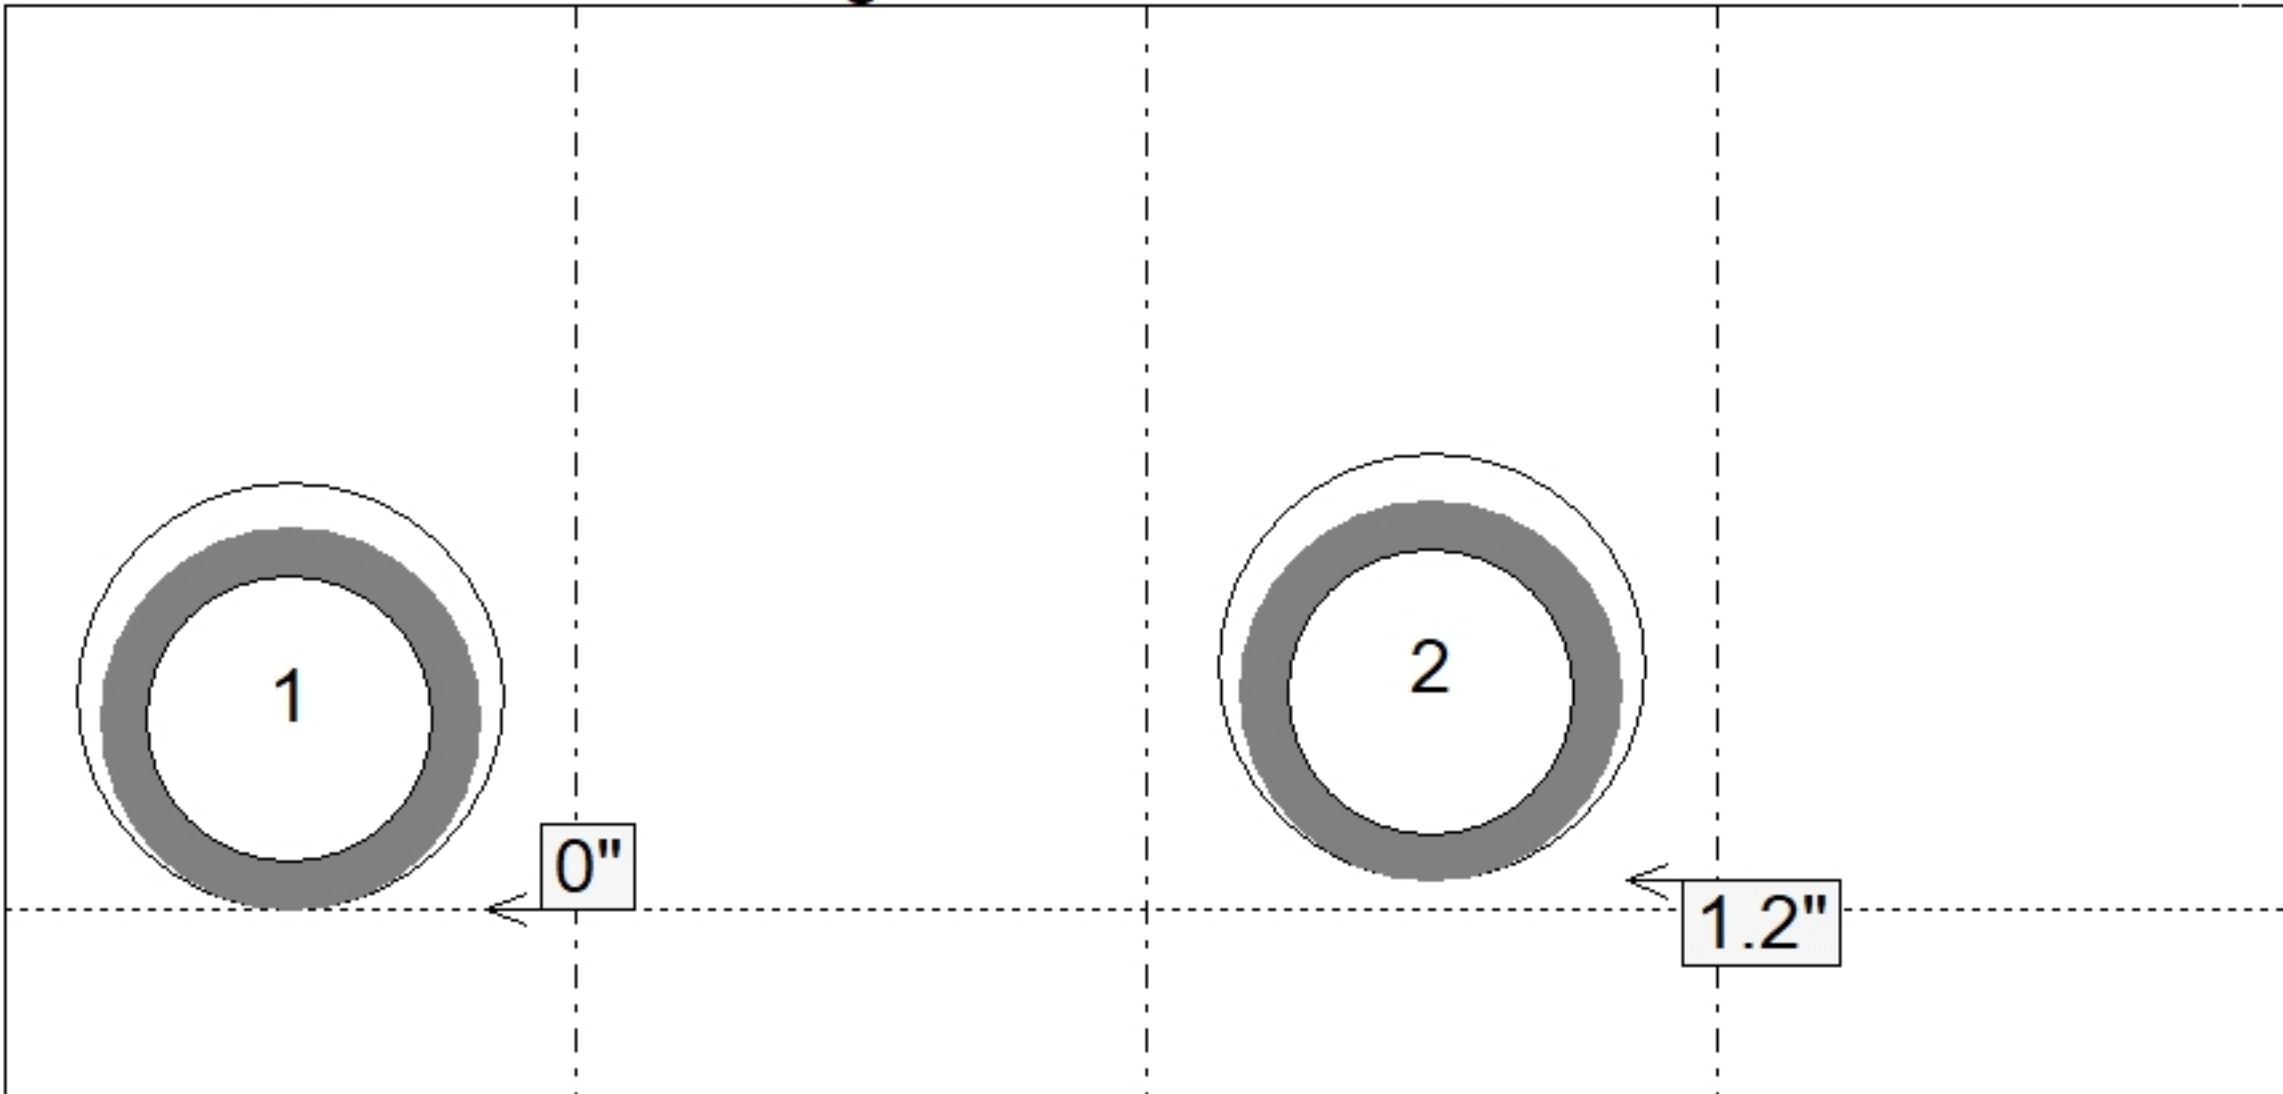


Job Name: 26-3232 - 2-10 Hoop Drive Job Location: Walton, KY Contractor: Kemper Construction				PC: E. Bradley TECH: Jared - F Plant: 100	
Structure ID: 2 CB2-2 Spec: Storm Type: BX 8inW, 8inF Size: 24" x 24" Rim: 938.73' Invert: 935.3' Rim to Invert: 3.43' Sump: 2" Floor (Top): 935.133' Floor Height: 8" Floor (Bot): 934.467' Overall Height: 4.167' Slack: 1.16"	
Structure Notes: . 1. PER ASTM C913 SPECIFICATIONS. 2. CONCRETE = 4,000 PSI AT 28 DAYS. 3. NO STEPS AND NO INVERT CHANNEL. 4. CASTING BY ICAST (HOE 280T F/G). . REINFORCING PER ASTM A615 (GRADE 60). - WALLS (As .12) #5 BARS AT 12" C.C.E.W. - FLOOR (As .12) #5 BARS AT 12" C.C.E.W.				STRUCTURE SUMMARY: P2) 24" x 24" - CASTING HEIGHT - 4" P1) 24" x 24" - BOX BASE 8inW, 8inF, Variable Ht - 38" 1) CASTING - HOE 280T F/G 1) 24" x 24" - Conseal CS-102 1.00" 2) Hole - 18 0 lb 3998 lb 182 lb 0 lb 0 lb ----- Structure Total: 4180 lb	
Invert: 2 Degree: 180° 				<table><tr><th>Position</th><th>Elev</th><th>Angle</th><th>Pipe</th><th>Pipe OD</th><th>Hole</th><th>Connector</th><th>Up ()</th><th>Ref</th></tr><tr><td>Rim</td><td>938.73'</td><td></td><td></td><td></td><td></td><td></td><td></td><td></td></tr><tr><td>Reducer</td><td></td><td></td><td></td><td></td><td></td><td></td><td></td><td></td></tr><tr><td>Invert 1</td><td>935.3'</td><td>0°</td><td>12" RCP B WALL</td><td>16"</td><td>18"</td><td>Hole 18</td><td>0"</td><td>P1</td></tr><tr><td>Invert 2</td><td>935.4'</td><td>180°</td><td>12" RCP B WALL</td><td>16"</td><td>18"</td><td>Hole 18</td><td>1.2"</td><td>P1</td></tr><tr><td>Invert 3</td><td></td><td></td><td></td><td></td><td></td><td></td><td></td><td></td></tr><tr><td>Invert 4</td><td></td><td></td><td></td><td></td><td></td><td></td><td></td><td></td></tr><tr><td>Invert 5</td><td></td><td></td><td></td><td></td><td></td><td></td><td></td><td></td></tr><tr><td>Invert 6</td><td></td><td></td><td></td><td></td><td></td><td></td><td></td><td></td></tr><tr><td>Invert 7</td><td></td><td></td><td></td><td></td><td></td><td></td><td></td><td></td></tr><tr><td>Invert 8</td><td></td><td></td><td></td><td></td><td></td><td></td><td></td><td></td></tr></table>				Position	Elev	Angle	Pipe	Pipe OD	Hole	Connector	Up ()	Ref	Rim	938.73'								Reducer									Invert 1	935.3'	0°	12" RCP B WALL	16"	18"	Hole 18	0"	P1	Invert 2	935.4'	180°	12" RCP B WALL	16"	18"	Hole 18	1.2"	P1	Invert 3									Invert 4									Invert 5									Invert 6									Invert 7									Invert 8								
Position	Elev	Angle	Pipe	Pipe OD	Hole	Connector	Up ()	Ref	
Rim	938.73'	
Reducer	
Invert 1	935.3'	0°	12" RCP B WALL	16"	18"	Hole 18	0"	P1	
Invert 2	935.4'	180°	12" RCP B WALL	16"	18"	Hole 18	1.2"	P1	
Invert 3	
Invert 4	
Invert 5	
Invert 6	
Invert 7	
Invert 8	
24" x 24" - CASTING HEIGHT - 4" - (P2) 24" x 24" - BOX BASE 8inW, 8inF, Variable Ht - 38" - (P1) 				Default - Interior Dimensions (P1) Front Right Back Left  EXT 38" 8"	
Submittal Drawing 9/8/2026 2:01:29 PM				SUBMITTAL APPROVED BY:	