





Floor (Bot): 929.043'
Overall Height: 6.917'
Slack: 0.48"


Structure Total: 10758 lb

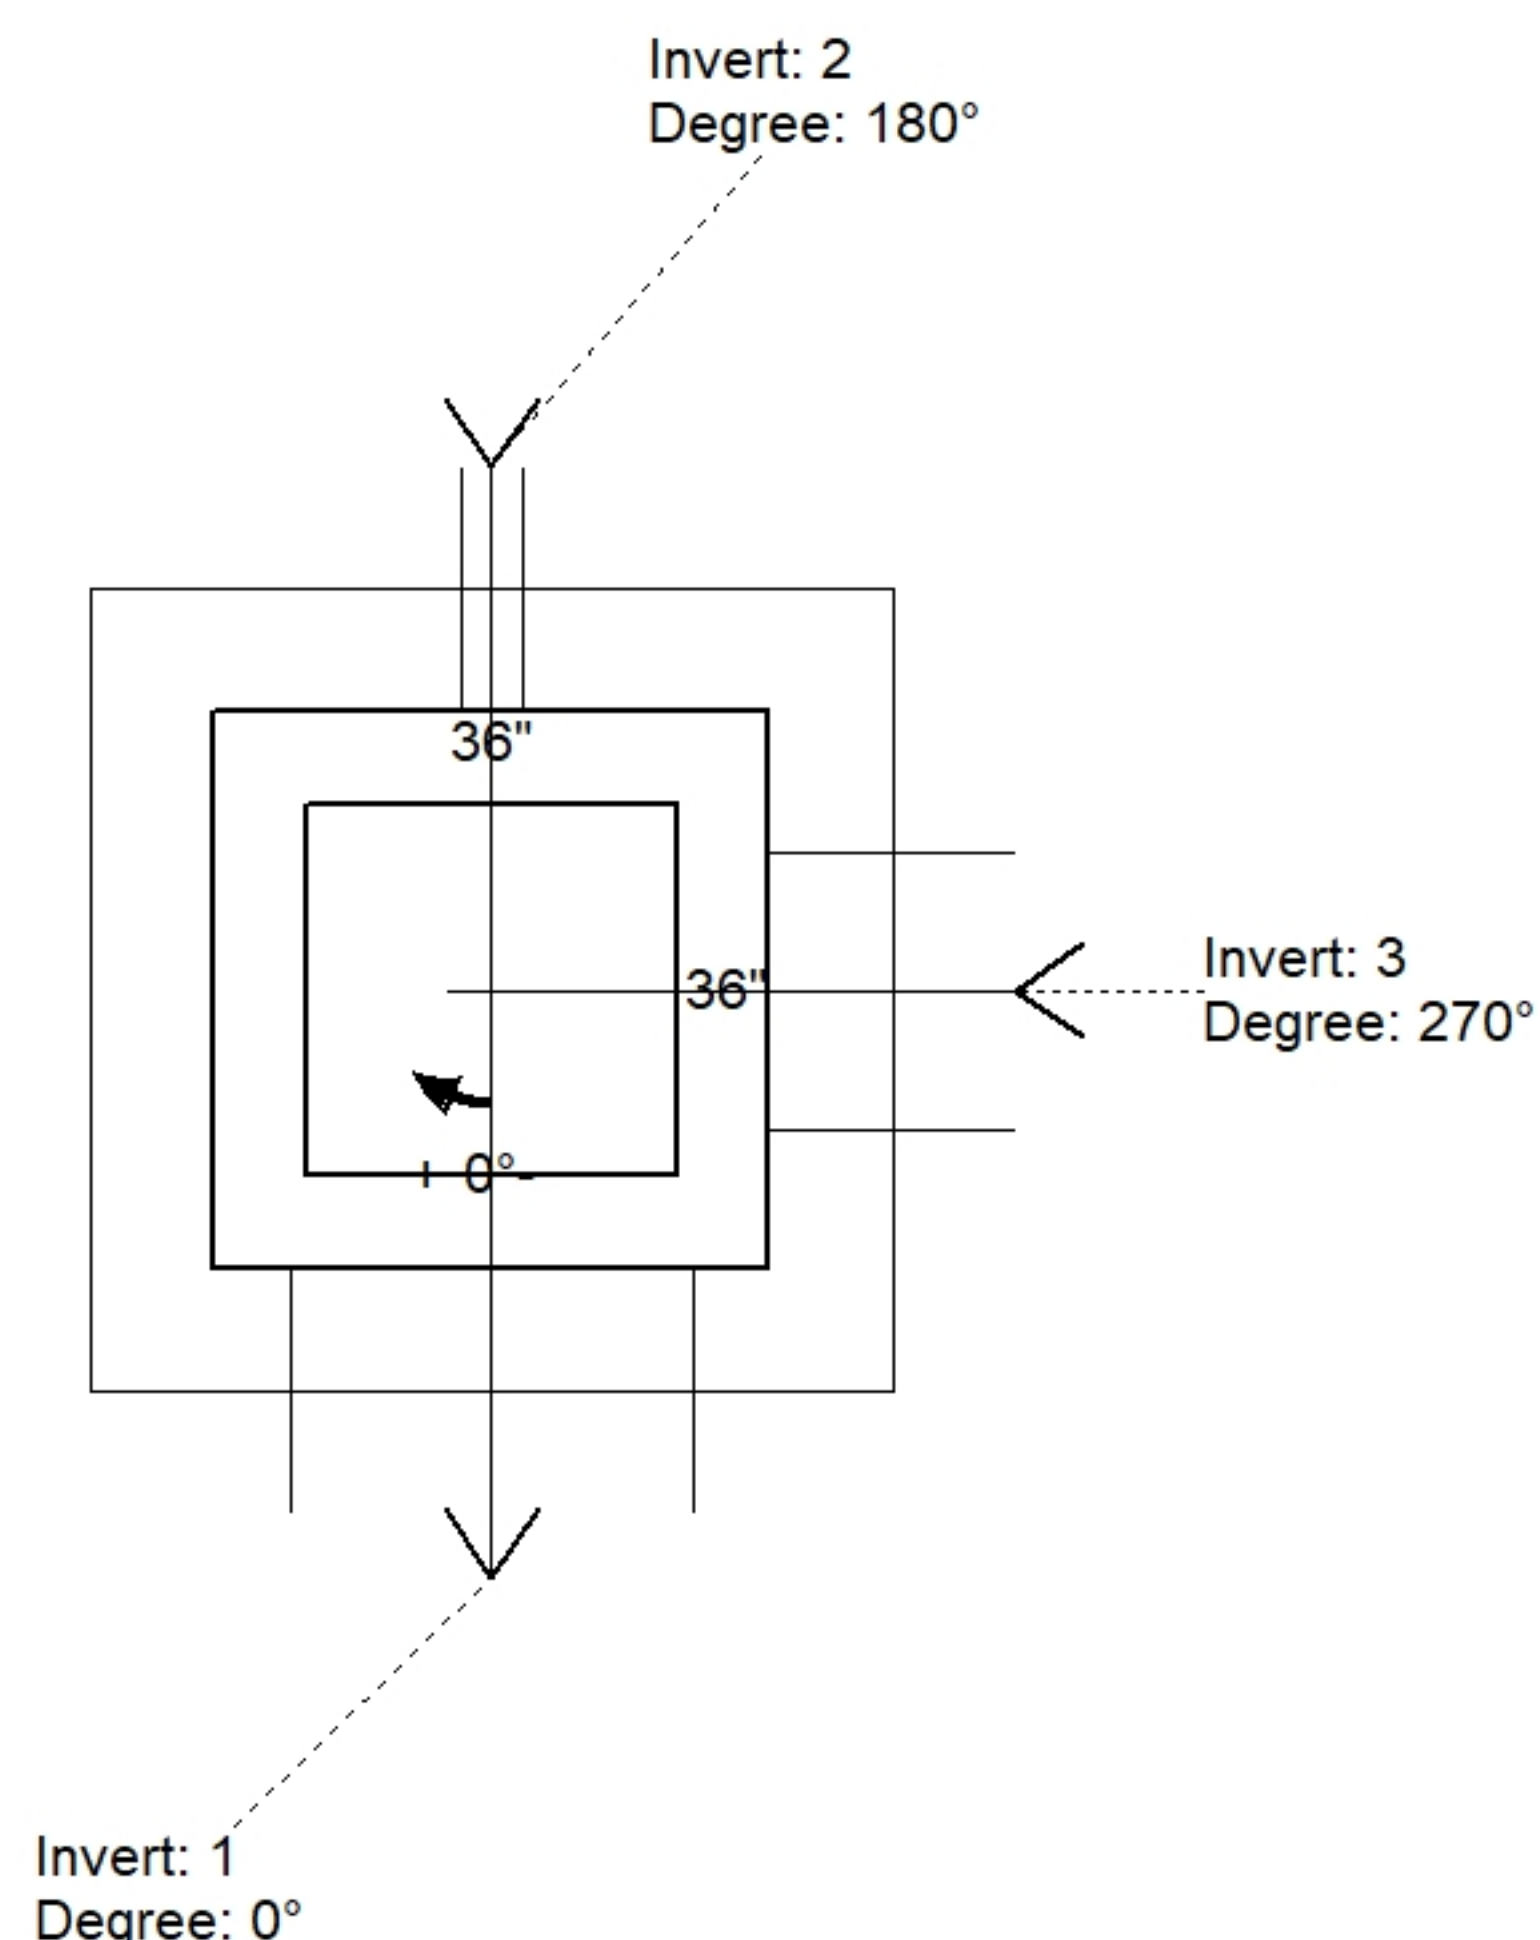

Position	Elev	Angle	Pipe	Pipe OD	Hole	Connector	Up (')	Ref
Rim	936'							
Reducer								
Invert 1	929.71'	0°	18" RCP B WALL	23"	26"	Hole 26	-2.5"	P1
Invert 2	931'	180°	4" Hole	4"	4"	Hole 4	15.48"	P1
Invert 3	933.6'	270°	18" Orifice	18"	18"	Orifice 18"	11.68"	P2
Invert 4								
Invert 5								
Invert 6								
Invert 7								
Invert 8								

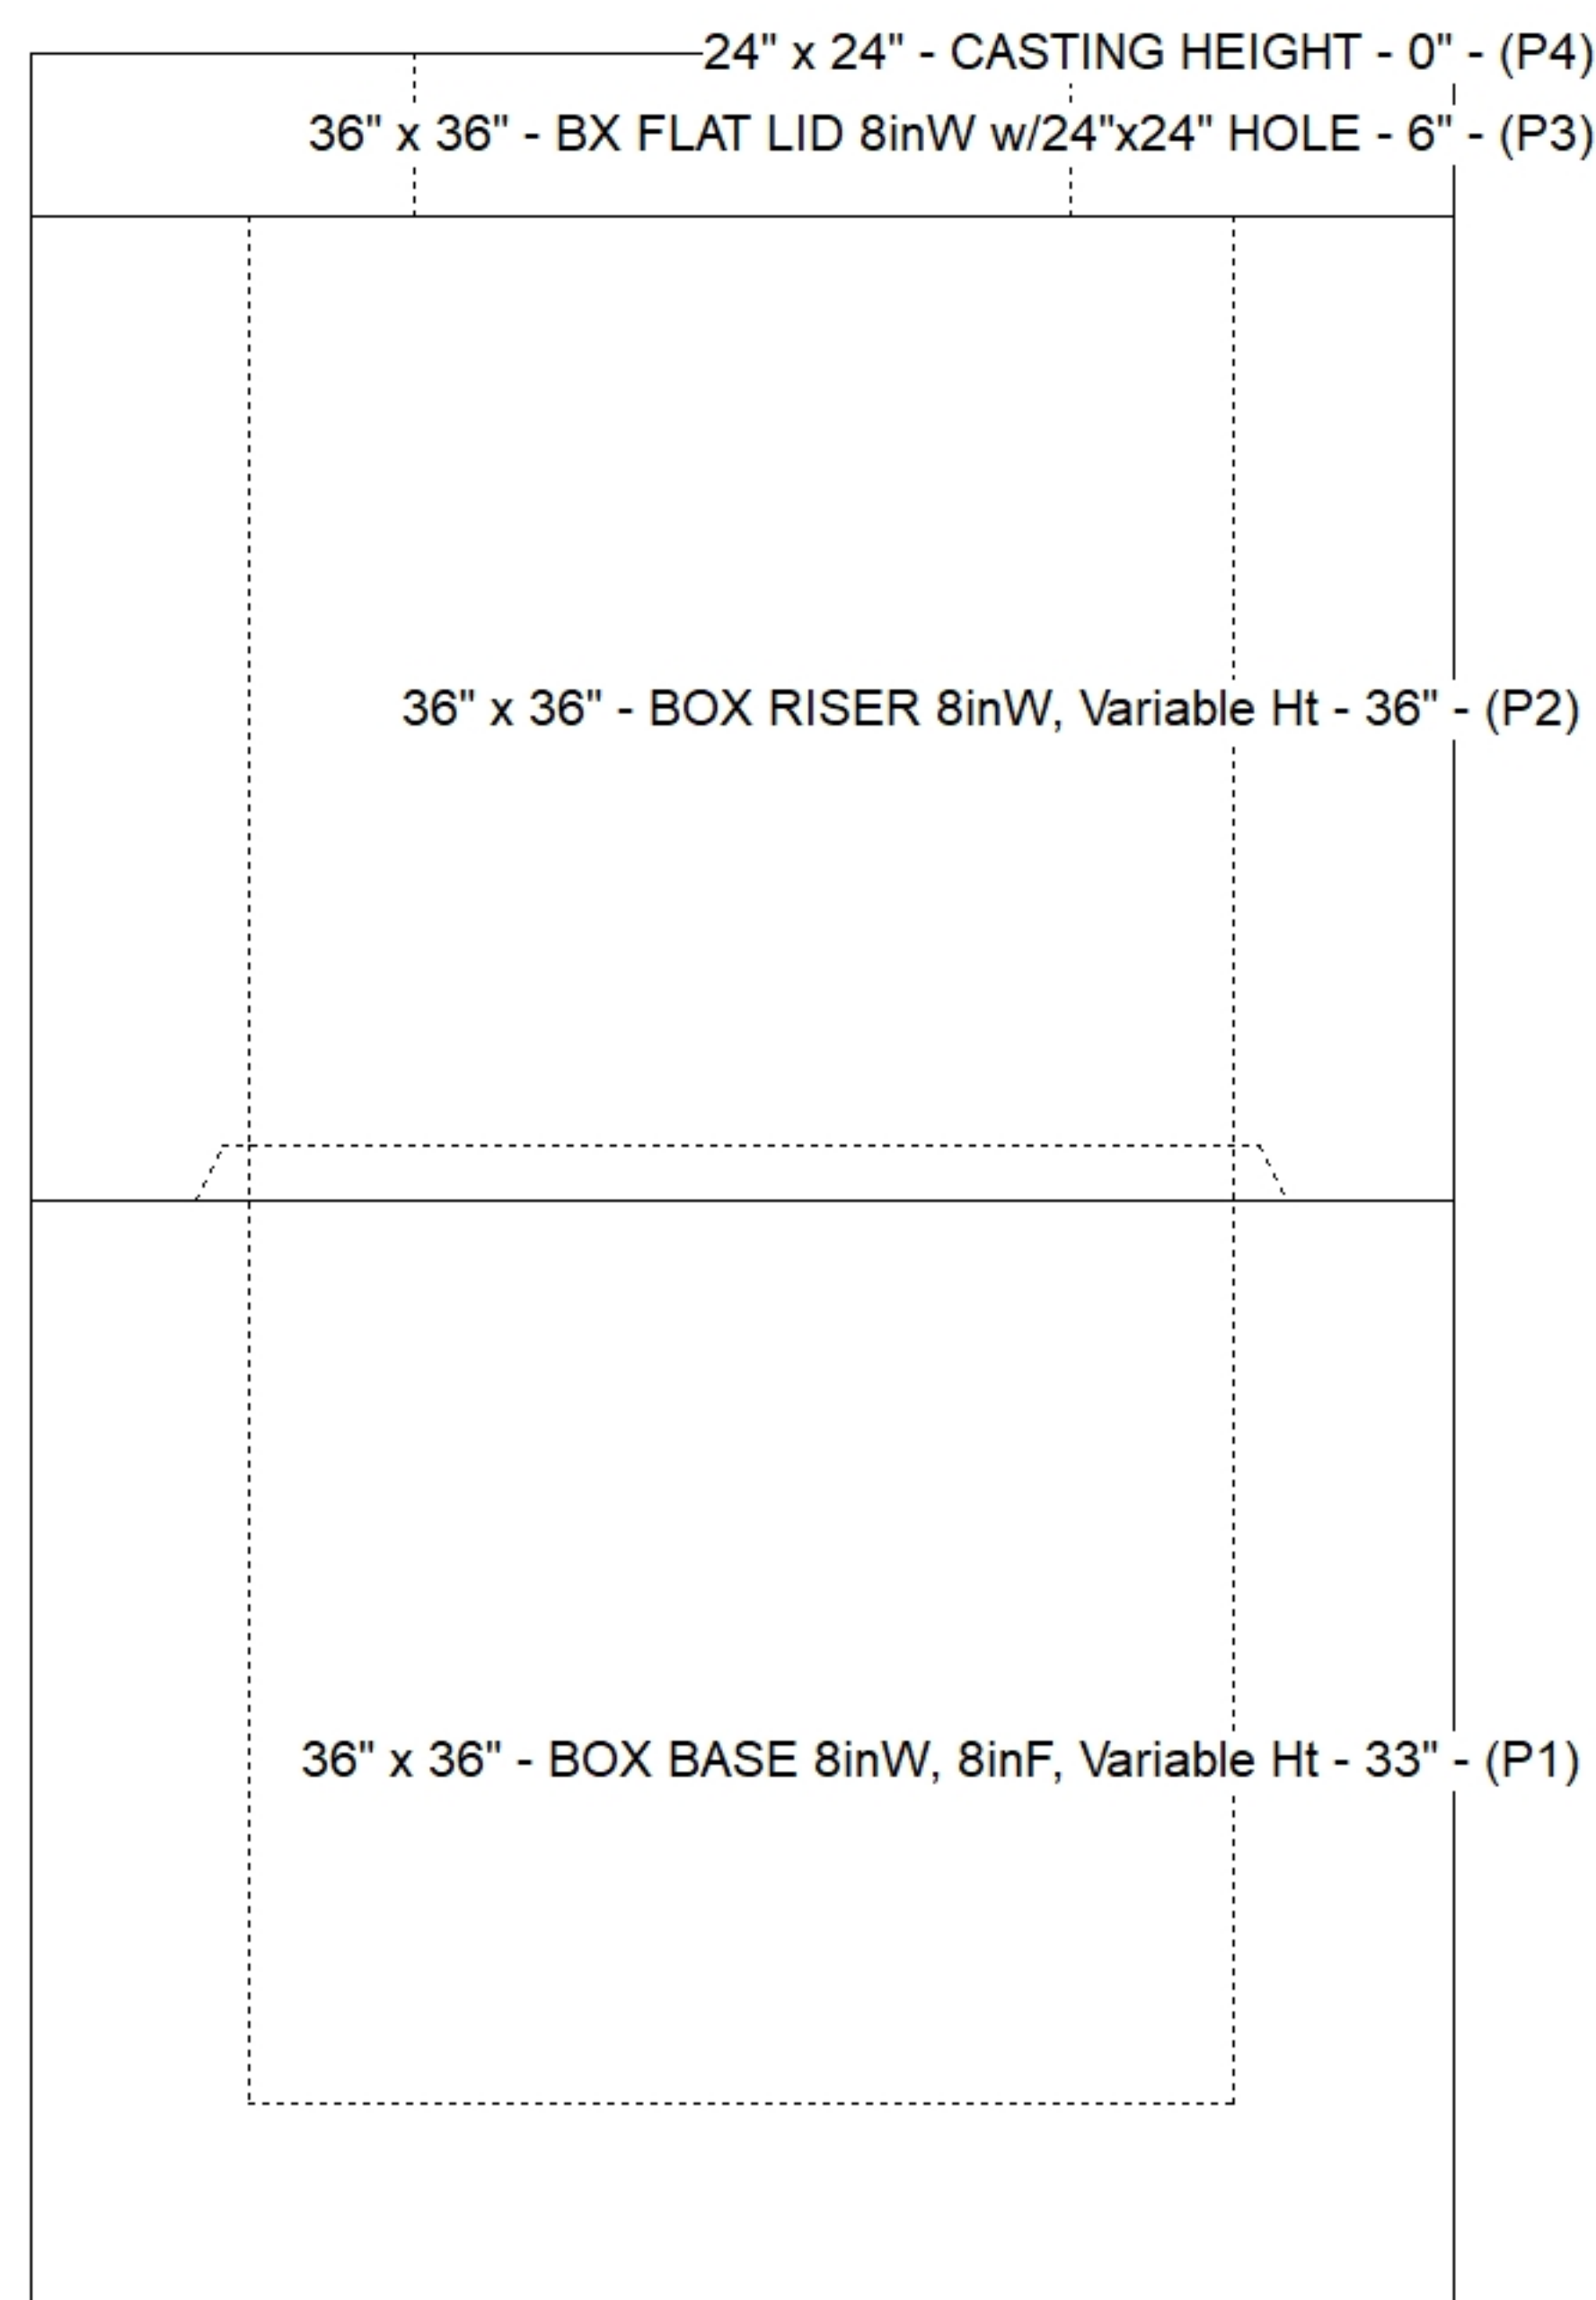

Default - Interior Dimensions

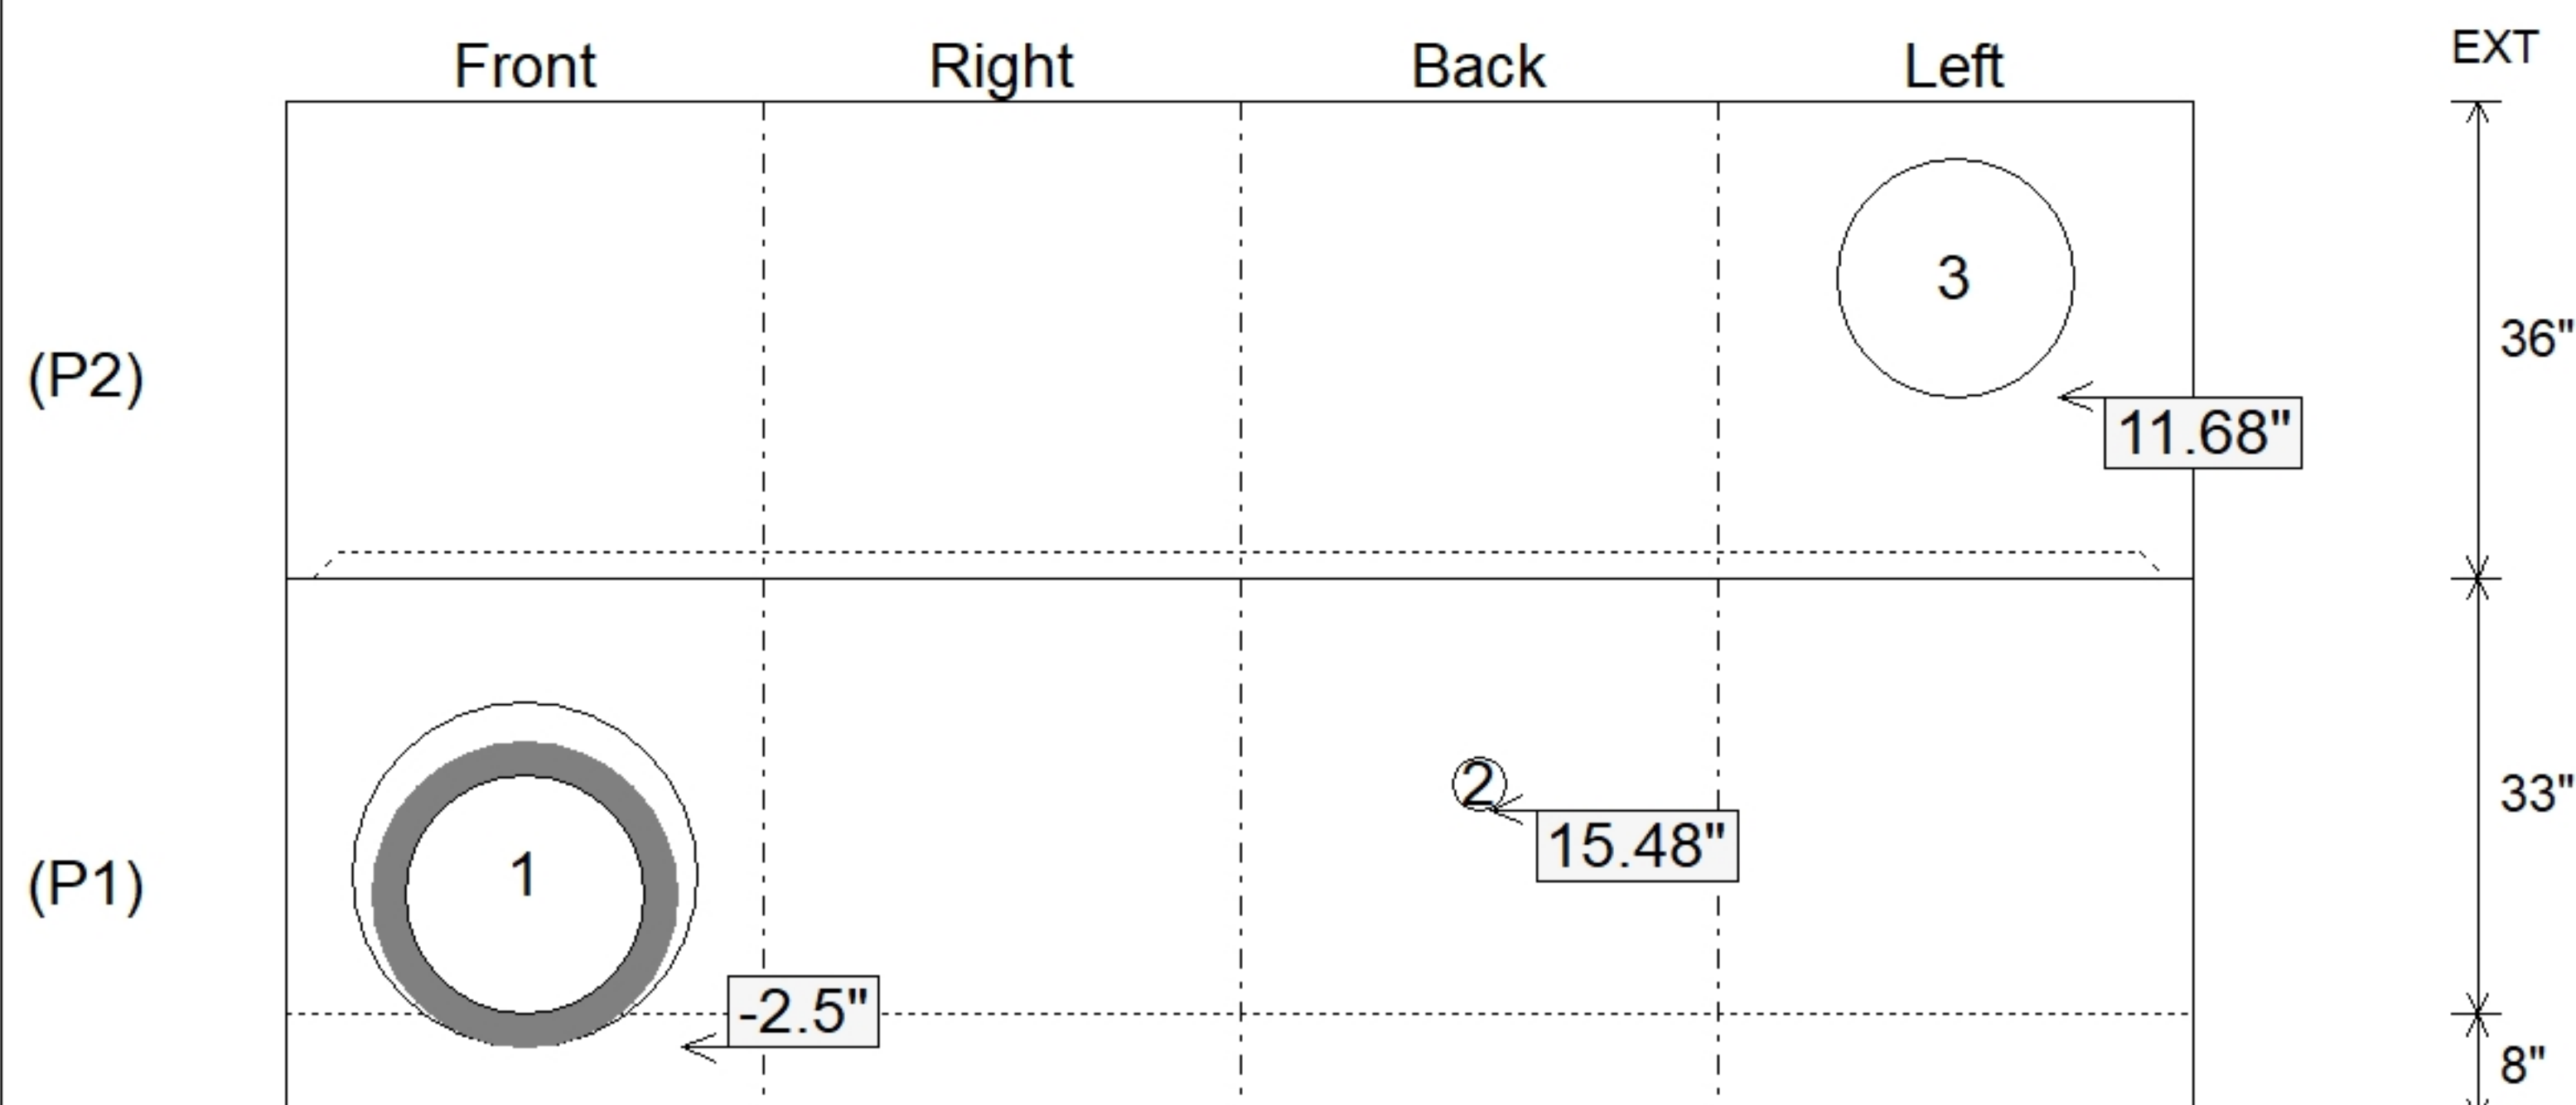

SUBMITTAL
APPROVED BY: