





Floor (Bot): 937.487'
Overall Height: 6.833'
Slack: 1.08"

	0 lb
	1890 lb
	4857 lb
	182 lb
	0 lb
	0 lb

Structure Total:	6929 lb

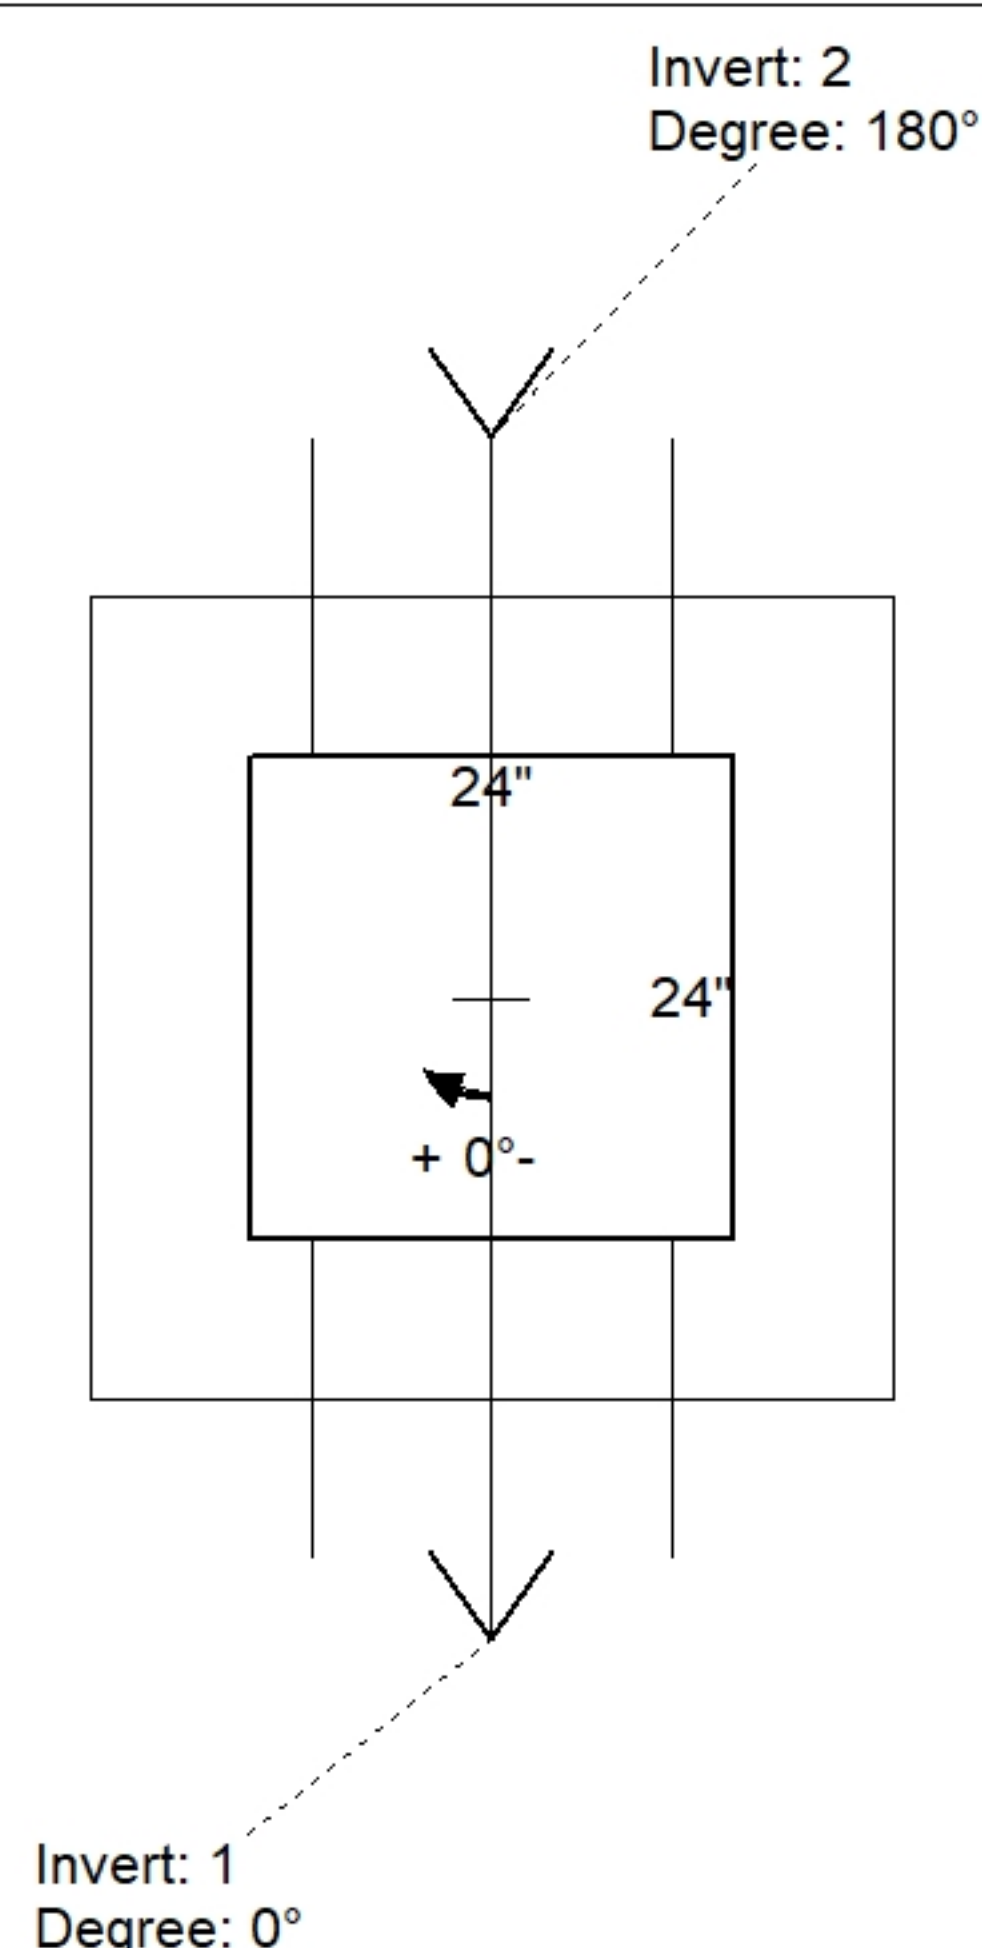

Position	Elev	Angle	Pipe	Pipe OD	Hole	Connector	Up (')	Ref
Rim	944.41'							
Reducer								
Invert 1	938.32'	0°	12" RCP B WALL	16"	18"	Hole 18	0"	P1
Invert 2	939.8'	180°	12" RCP B WALL	16"	18"	Hole 18	17.76"	P1
Invert 3								
Invert 4								
Invert 5								
Invert 6								
Invert 7								
Invert 8								

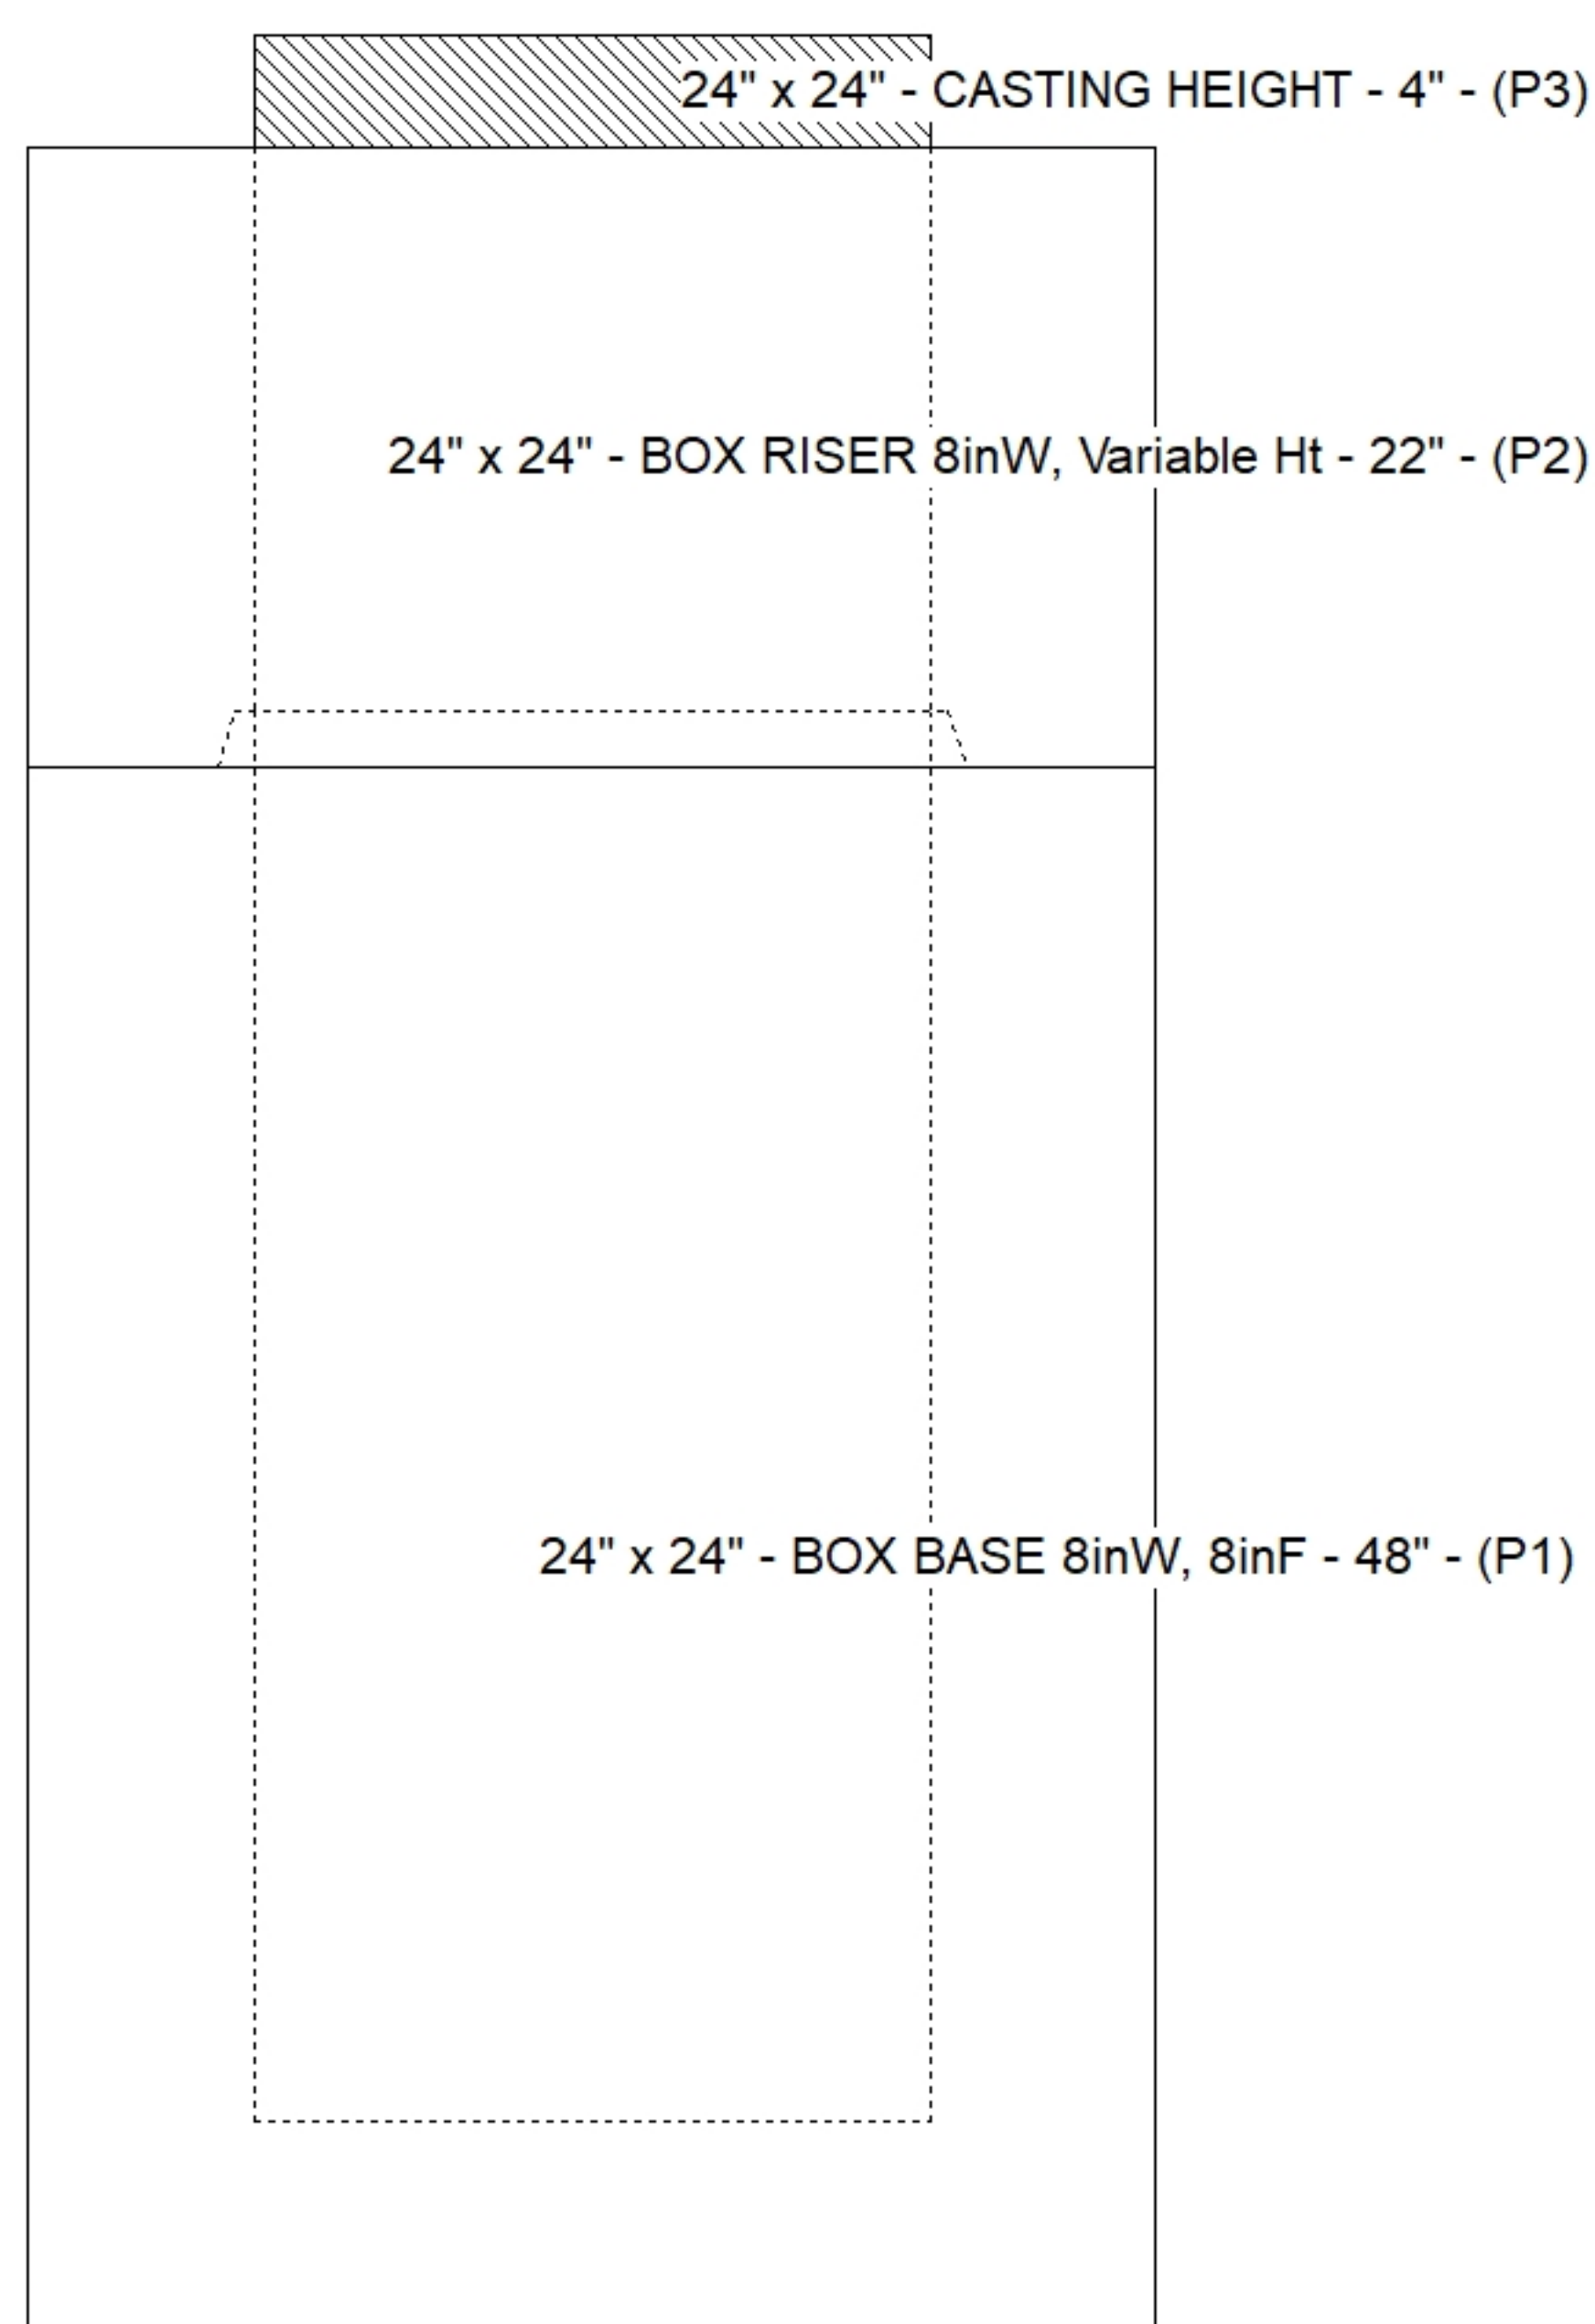

SUBMITTAL
APPROVED BY: