





Floor (Bot): 942.893'
Overall Height: 10.333'
Slack: 1.48"


	0 lb
	1500 lb
	4192 lb
	4155 lb
	182 lb
	0 lb
	0 lb
	0 lb
	0 lb
Structure Total:	<u>10029 lb</u>

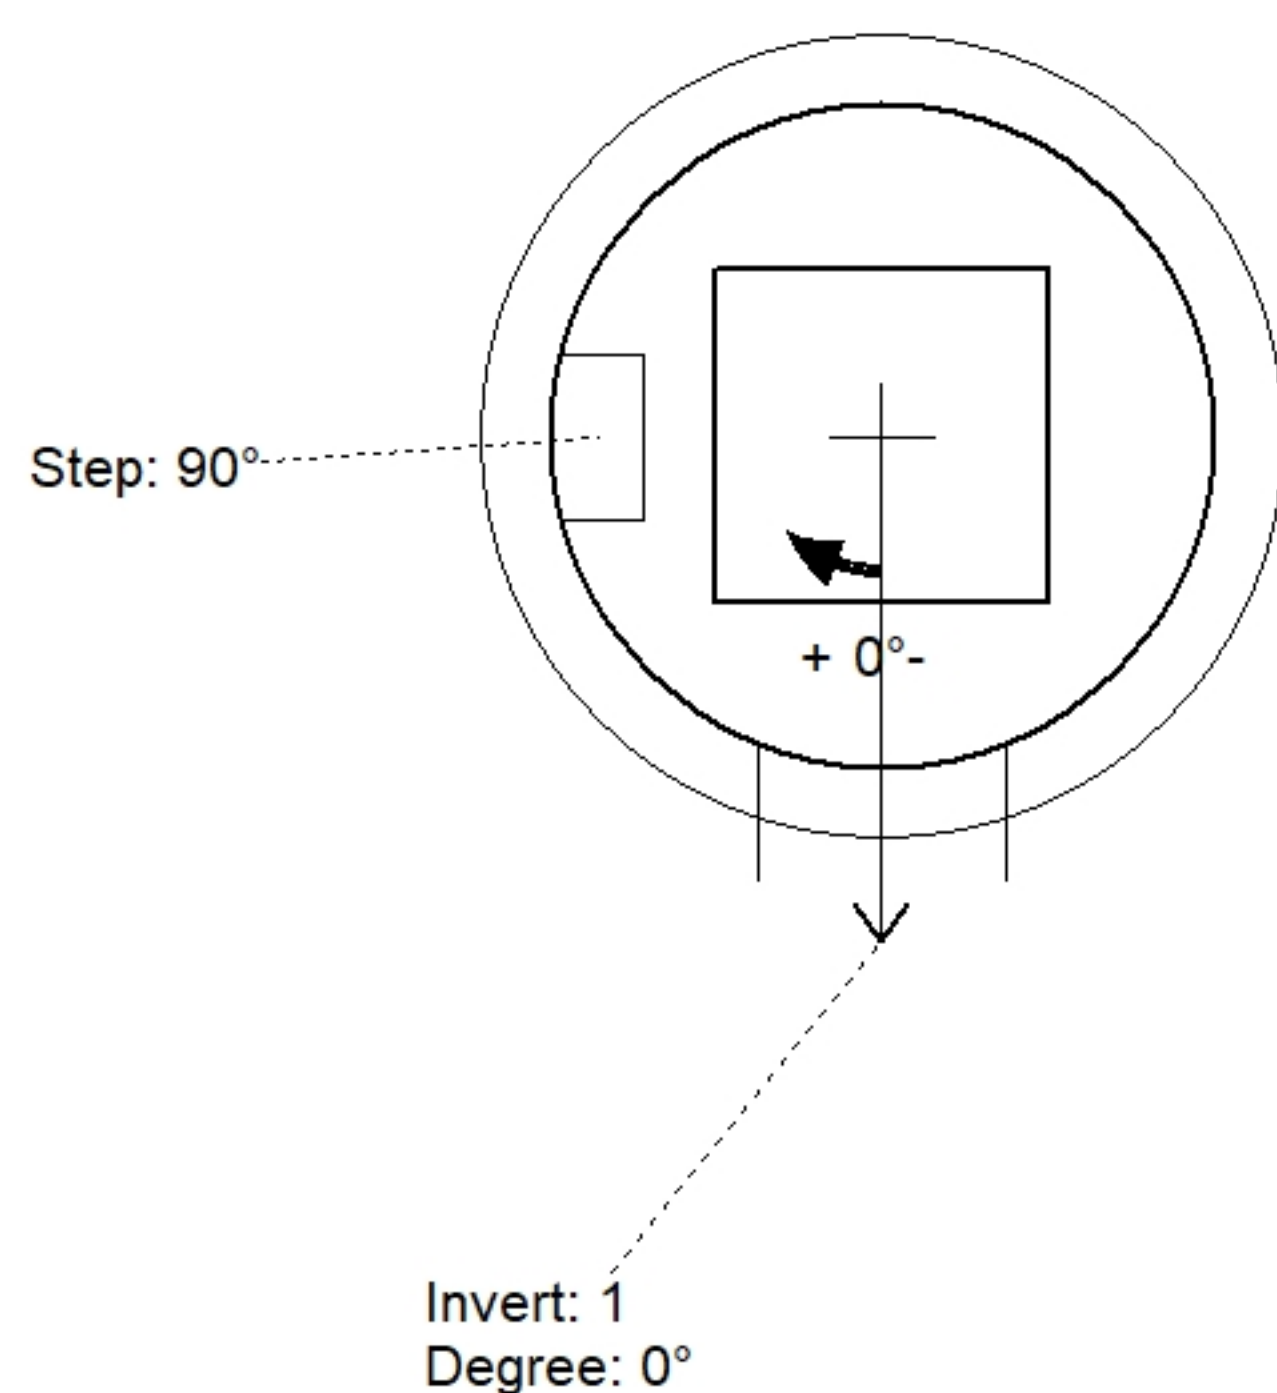

Position	Elev	Angle	Pipe	Pipe OD	Hole	Connector	Up (')	Ref
Rim	953.35'							
Reducer								
Invert 1	943.56'	0°	12" RCP B WALL	16"	18"	Hole 18	0"	P1
Invert 2								
Invert 3								
Invert 4								
Invert 5								
Invert 6								
Invert 7								
Invert 8								

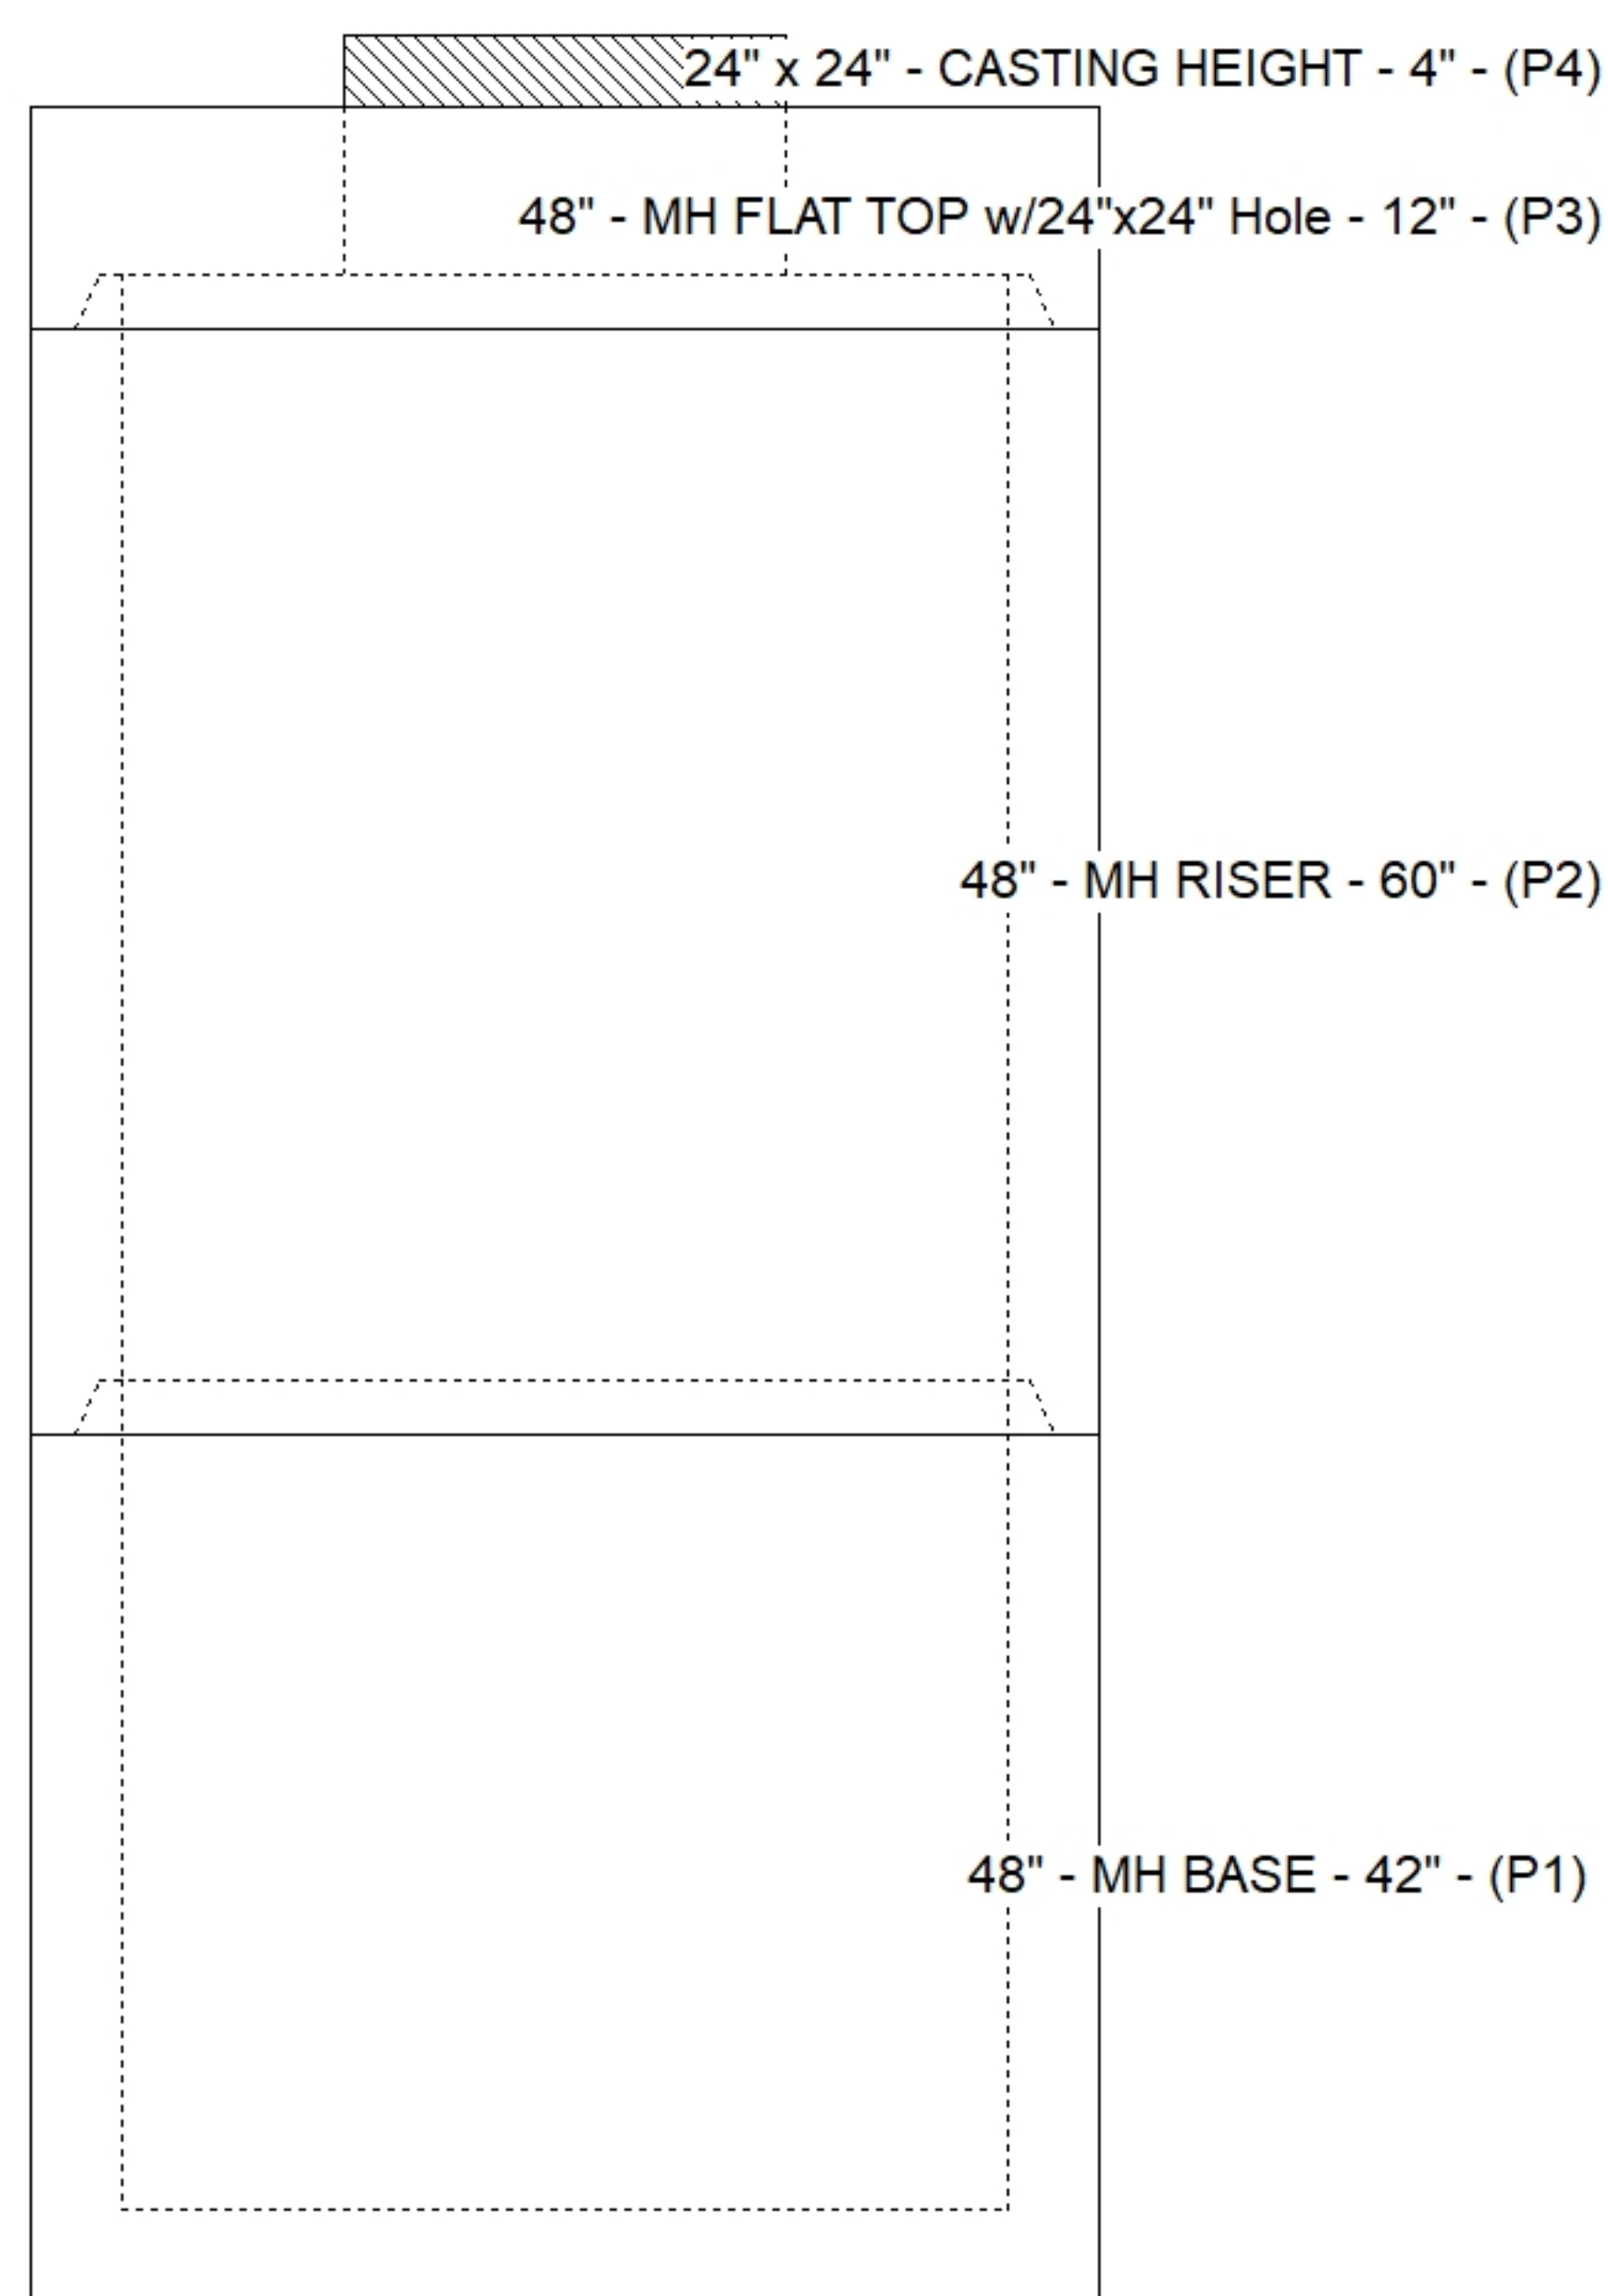

Default - Interior Dimensions

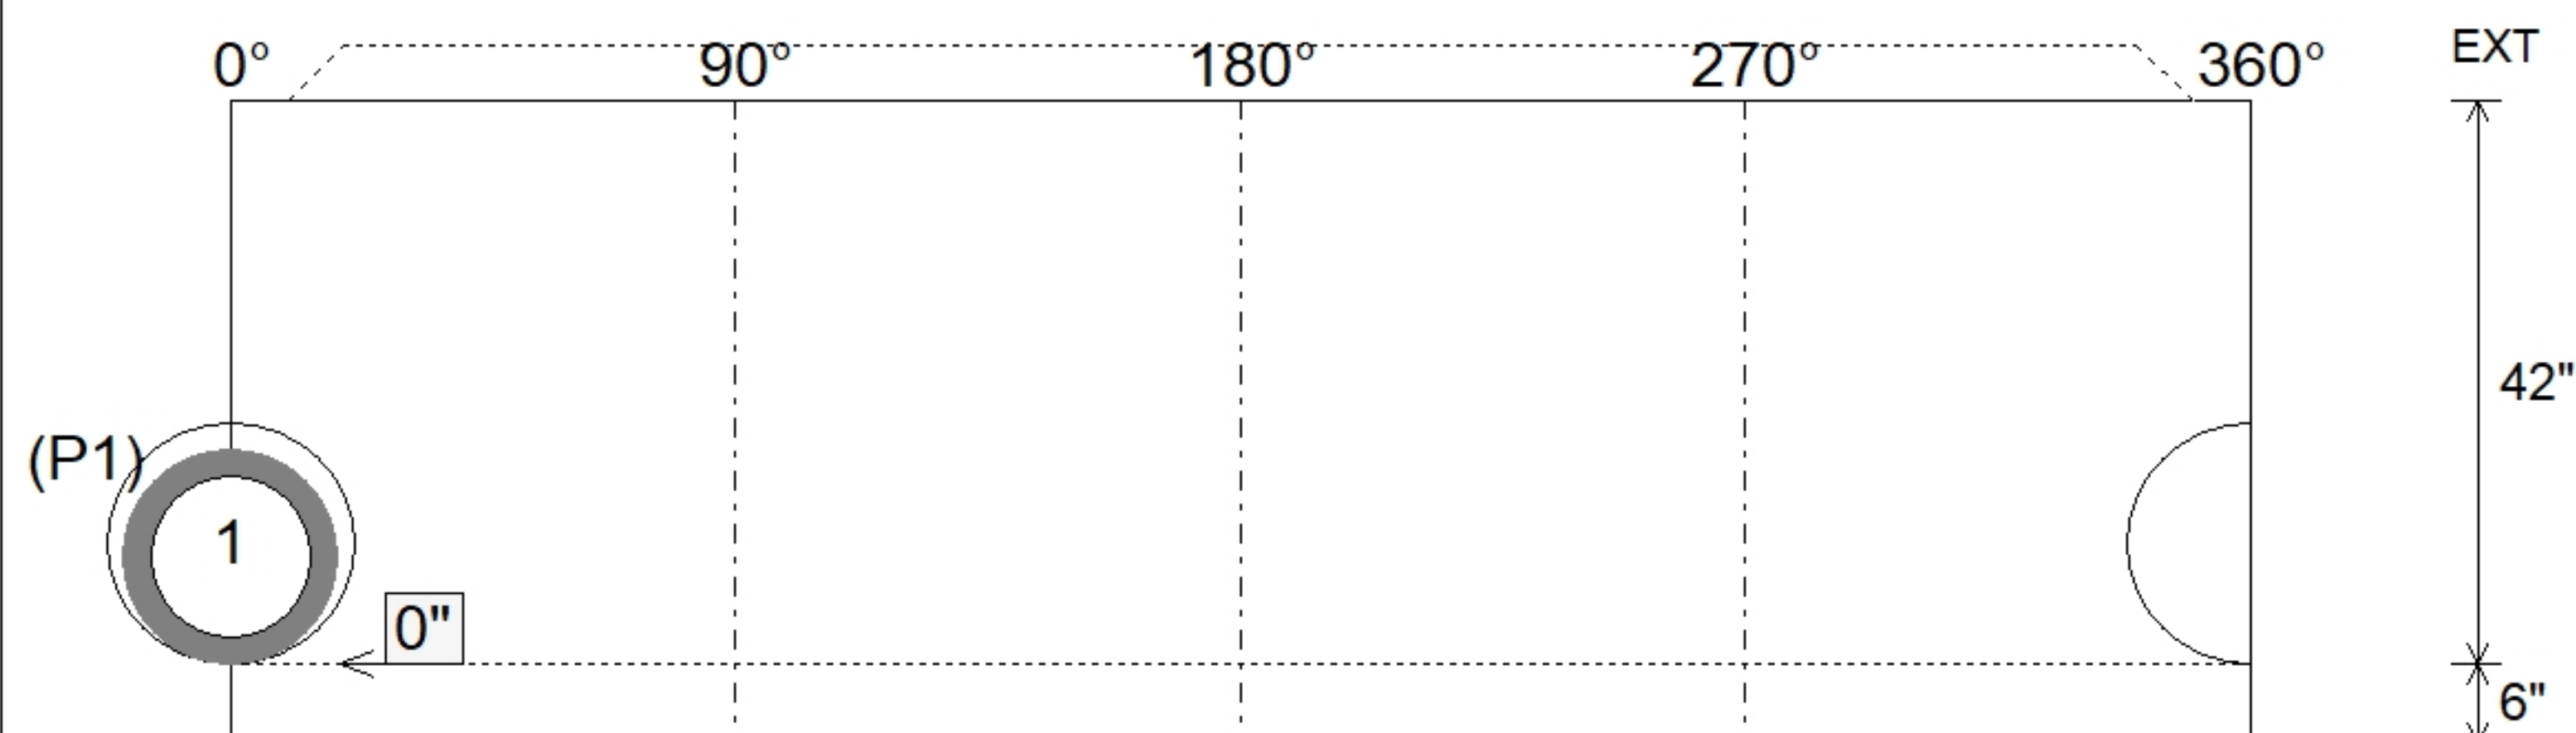

SUBMITTAL
APPROVED BY: