






Floor (Bot): 510.55'
Overall Height: 22'
Slack: 0.72"

P5) 24" - CASTING HEIGHT - 7"	0 lb
P4) 120" - MH FLAT LID w/24in CON Hole F/G - 18"	16678 lb
P3) 120" - MH RISER NO STEPS T/G - 96"	34838 lb
P2) 120" - MH RISER NO STEPS T/G - 96"	36468 lb
P1) 120" - MH MONOBASE 12F, Custom Ht T/n - 35"	29242 lb
1) JOINT WRAP - 0.065"x6"x50' CONSEAL CS212	0 lb
1) JOINT WRAP PRIMER - CONSEAL CS-75 (1 gal.)	0 lb
1) ASSEMBLY REQUIRED - BRACKETS ONLY	0 lb
1) CASTING - JBS 1150 F/C STORM	250 lb
3) 120" - Conseal CS-102 1.00" (Double)	0 lb
1) 24" - Conseal CS-102 1.00" (Double)	0 lb
2) Hole - 32	0 lb
Structure Total:	117476 lb

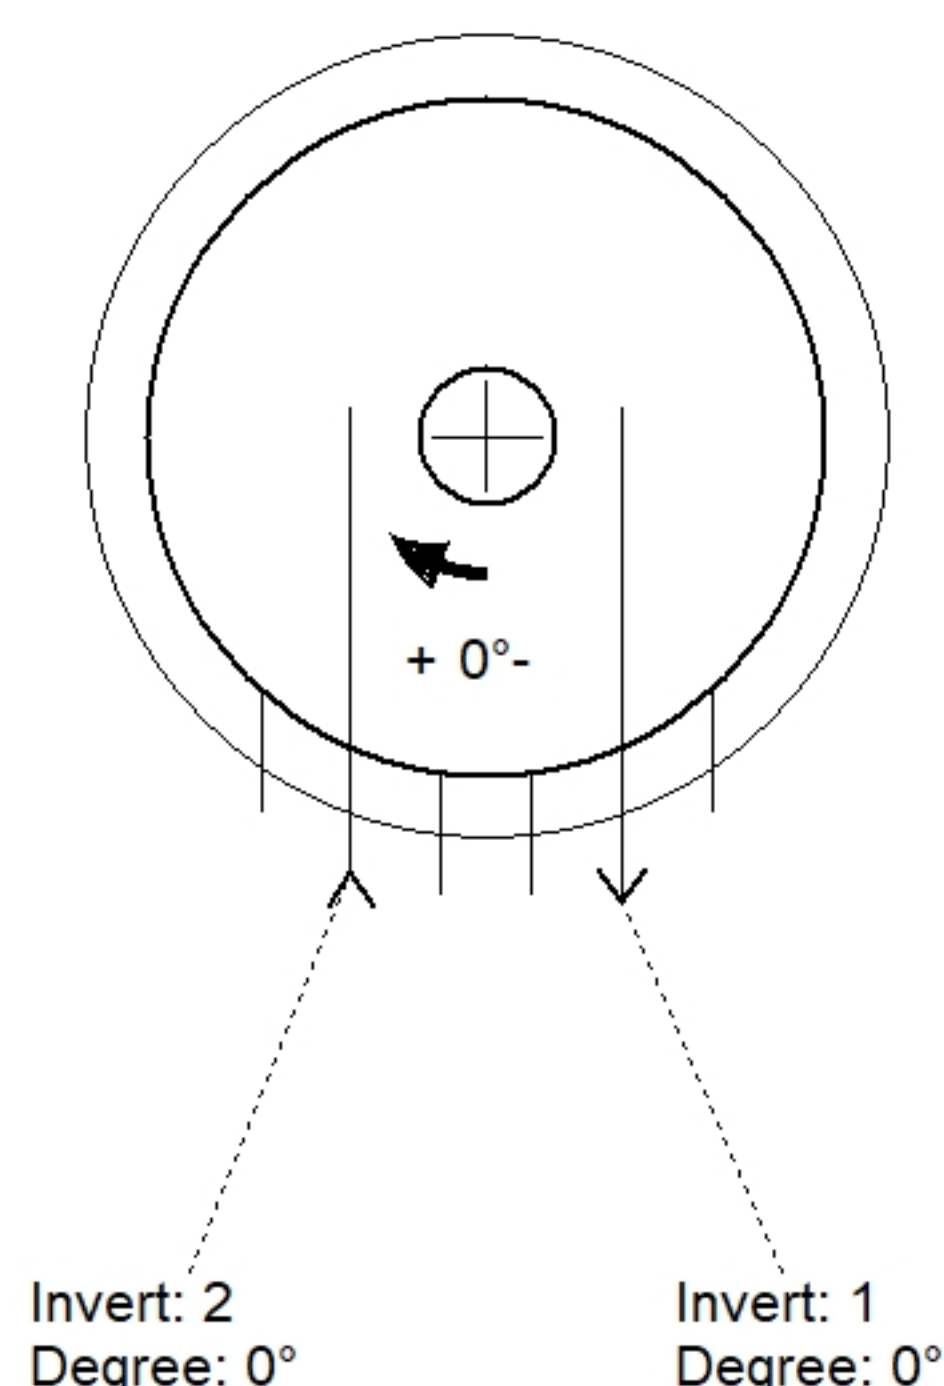

Position	Elev	Angle	Pipe	Pipe OD	Hole	Connector	Up (⌵)	Ref
Rim	532.61'							
Reducer								
Invert 1	525.05'	0°	24" HDPE	27.8"	32"	Hole 32	21"	P3
Invert 2	525.55'	0°	24" HDPE	27.8"	32"	Hole 32	27"	P3
Invert 3								
Invert 4								
Invert 5								
Invert 6								
Invert 7								
Invert 8								

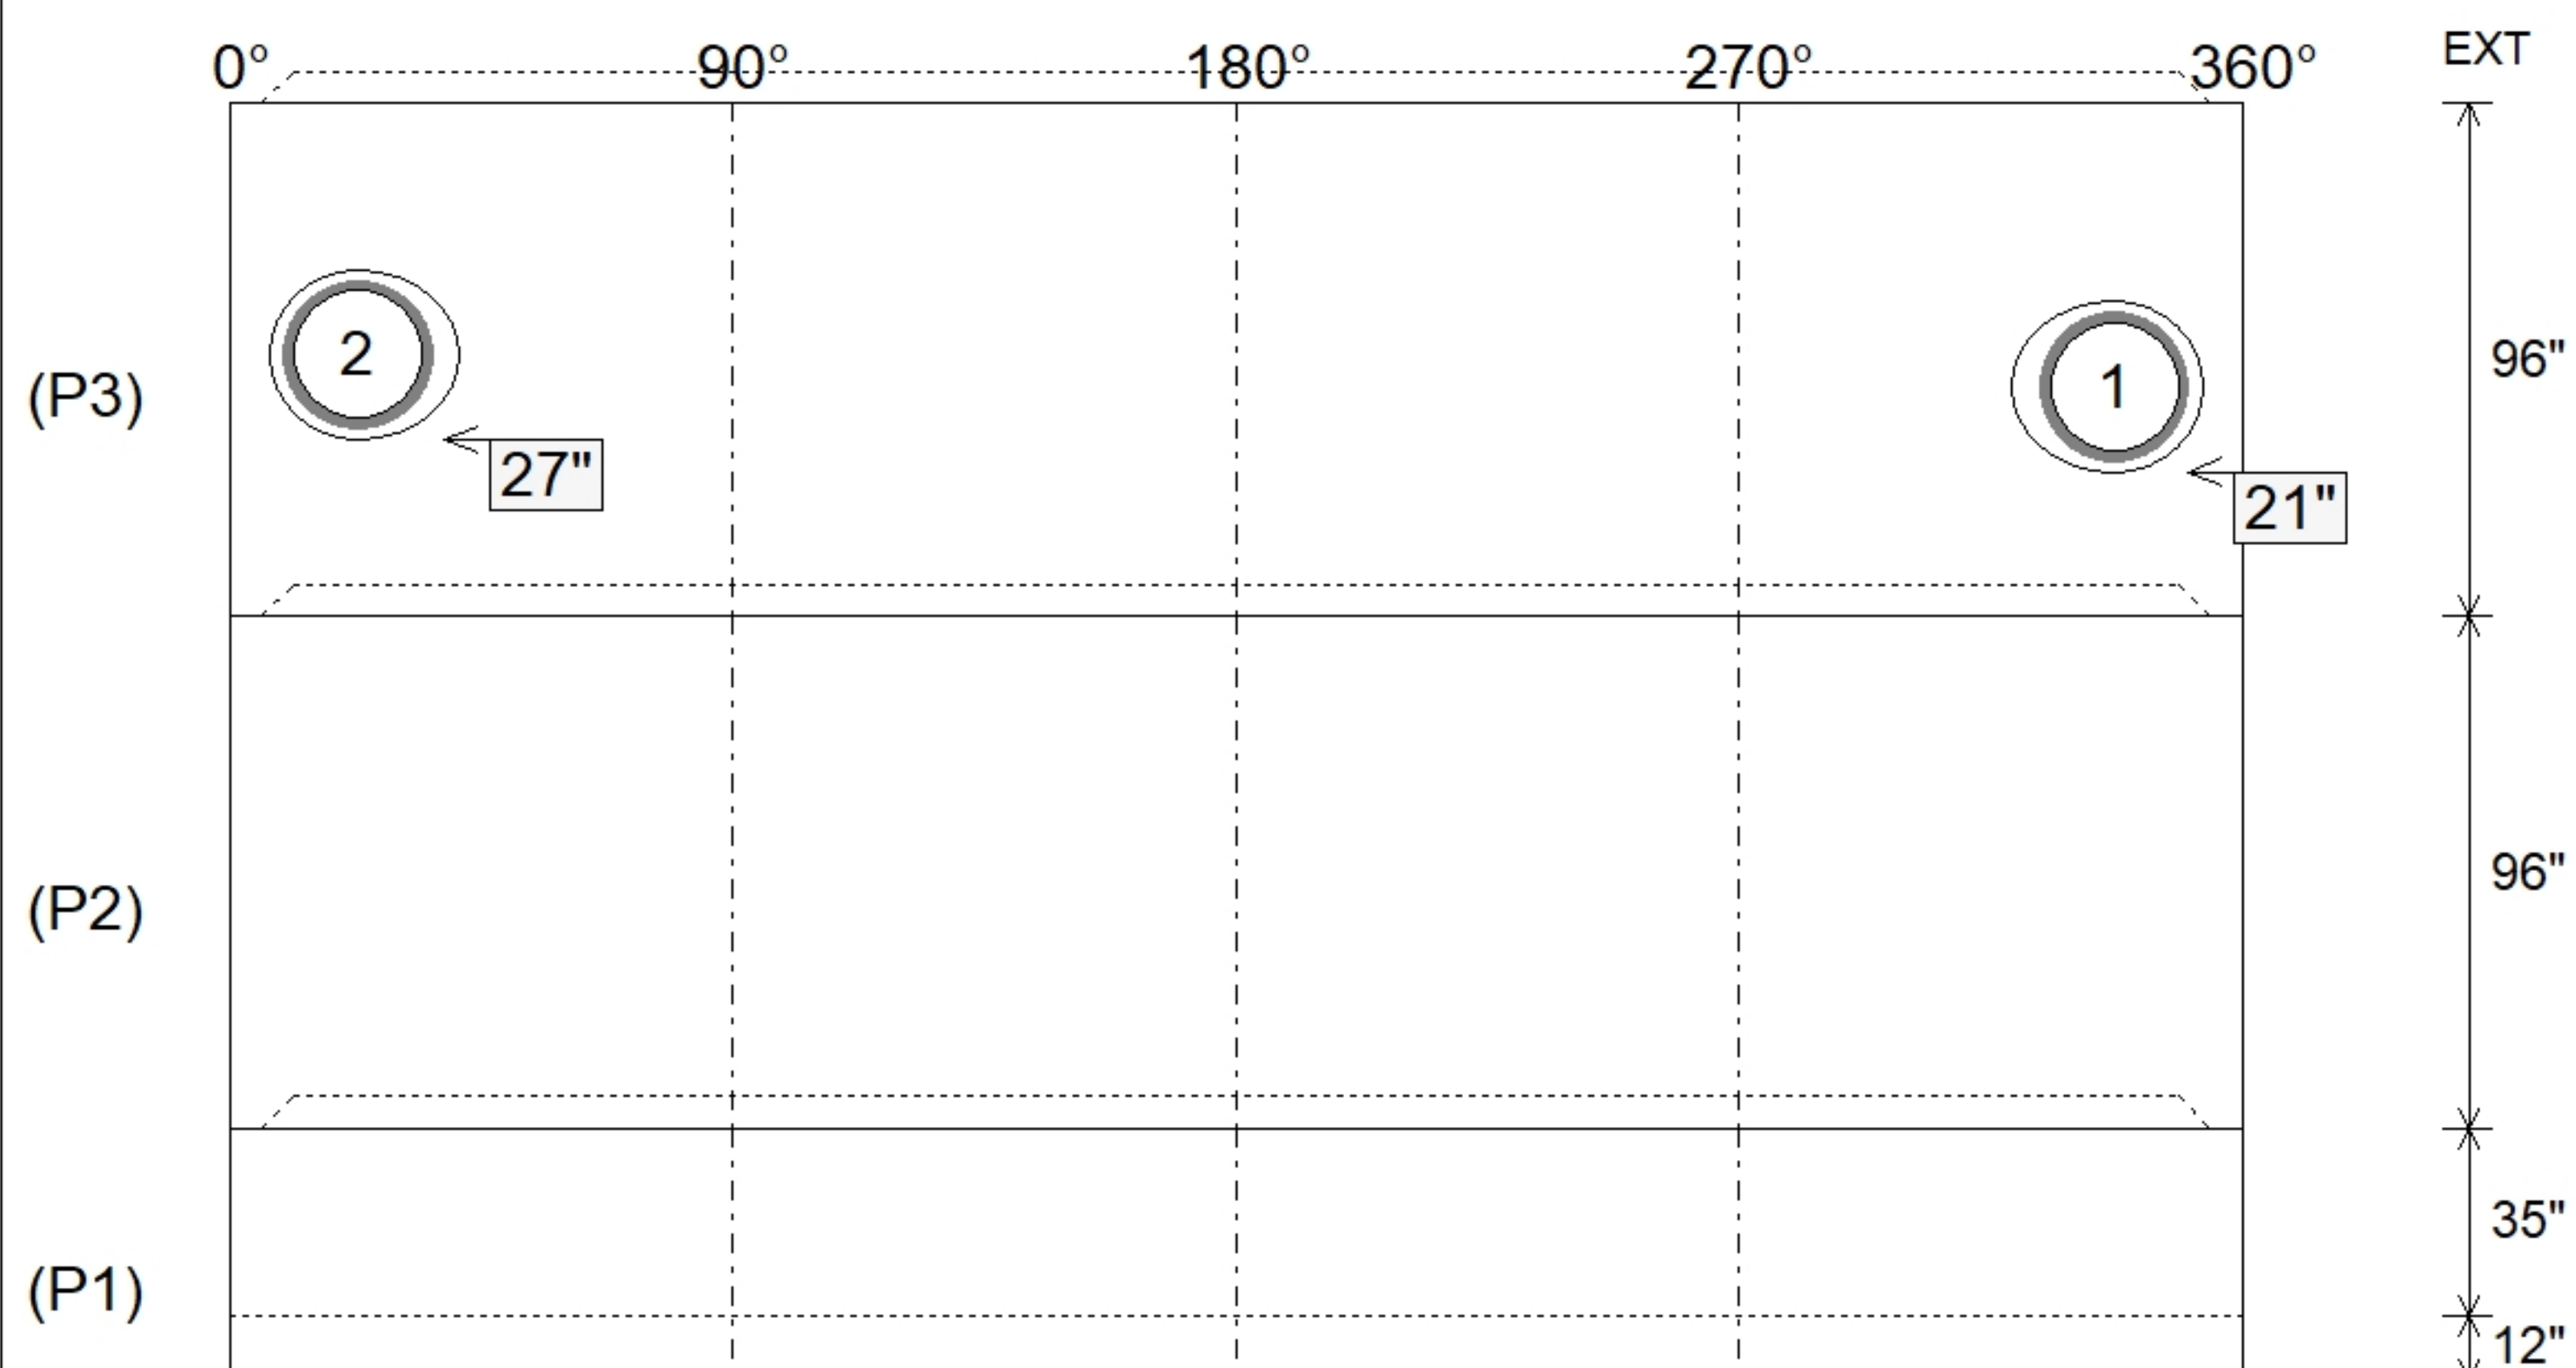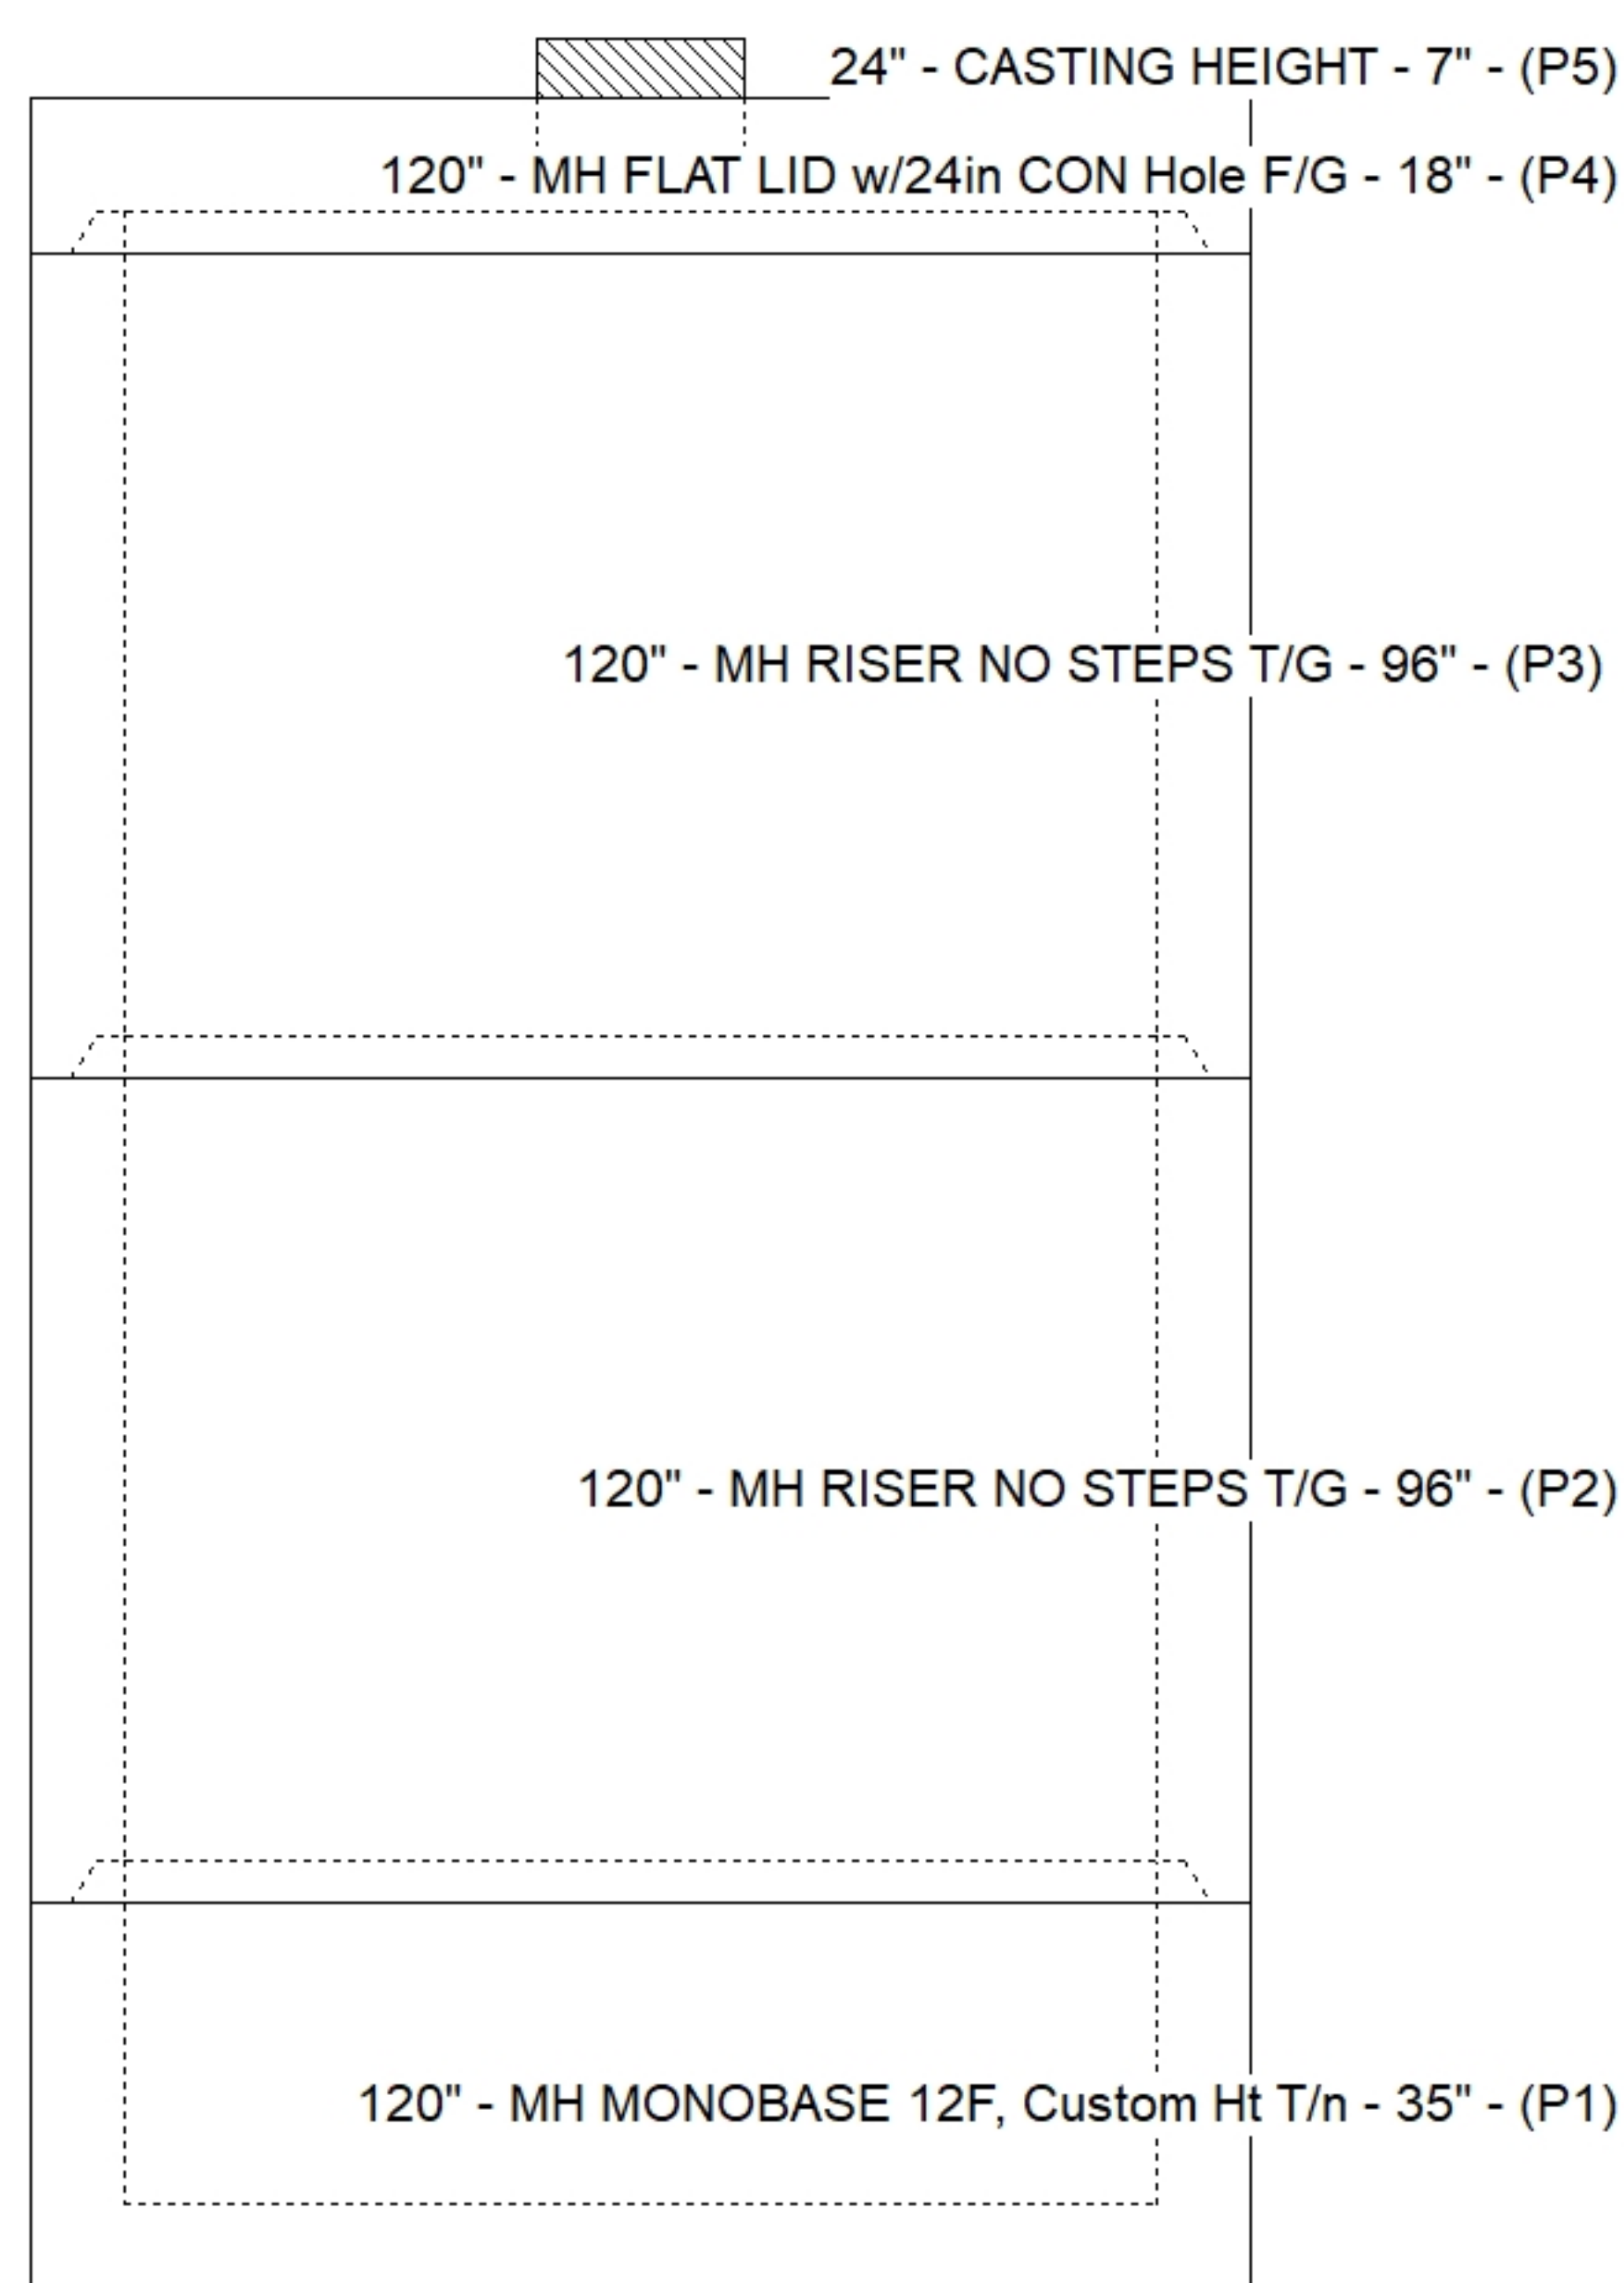

SUBMITTAL
APPROVED BY: