





Floor (Bot): 521.948'
Overall Height: 5.375'
Slack: 0.09"

0 lb
1839 lb
3659 lb
500 lb
0 lb
0 lb
0 lb
0 lb
0 lb


Structure Total: 5997 lb

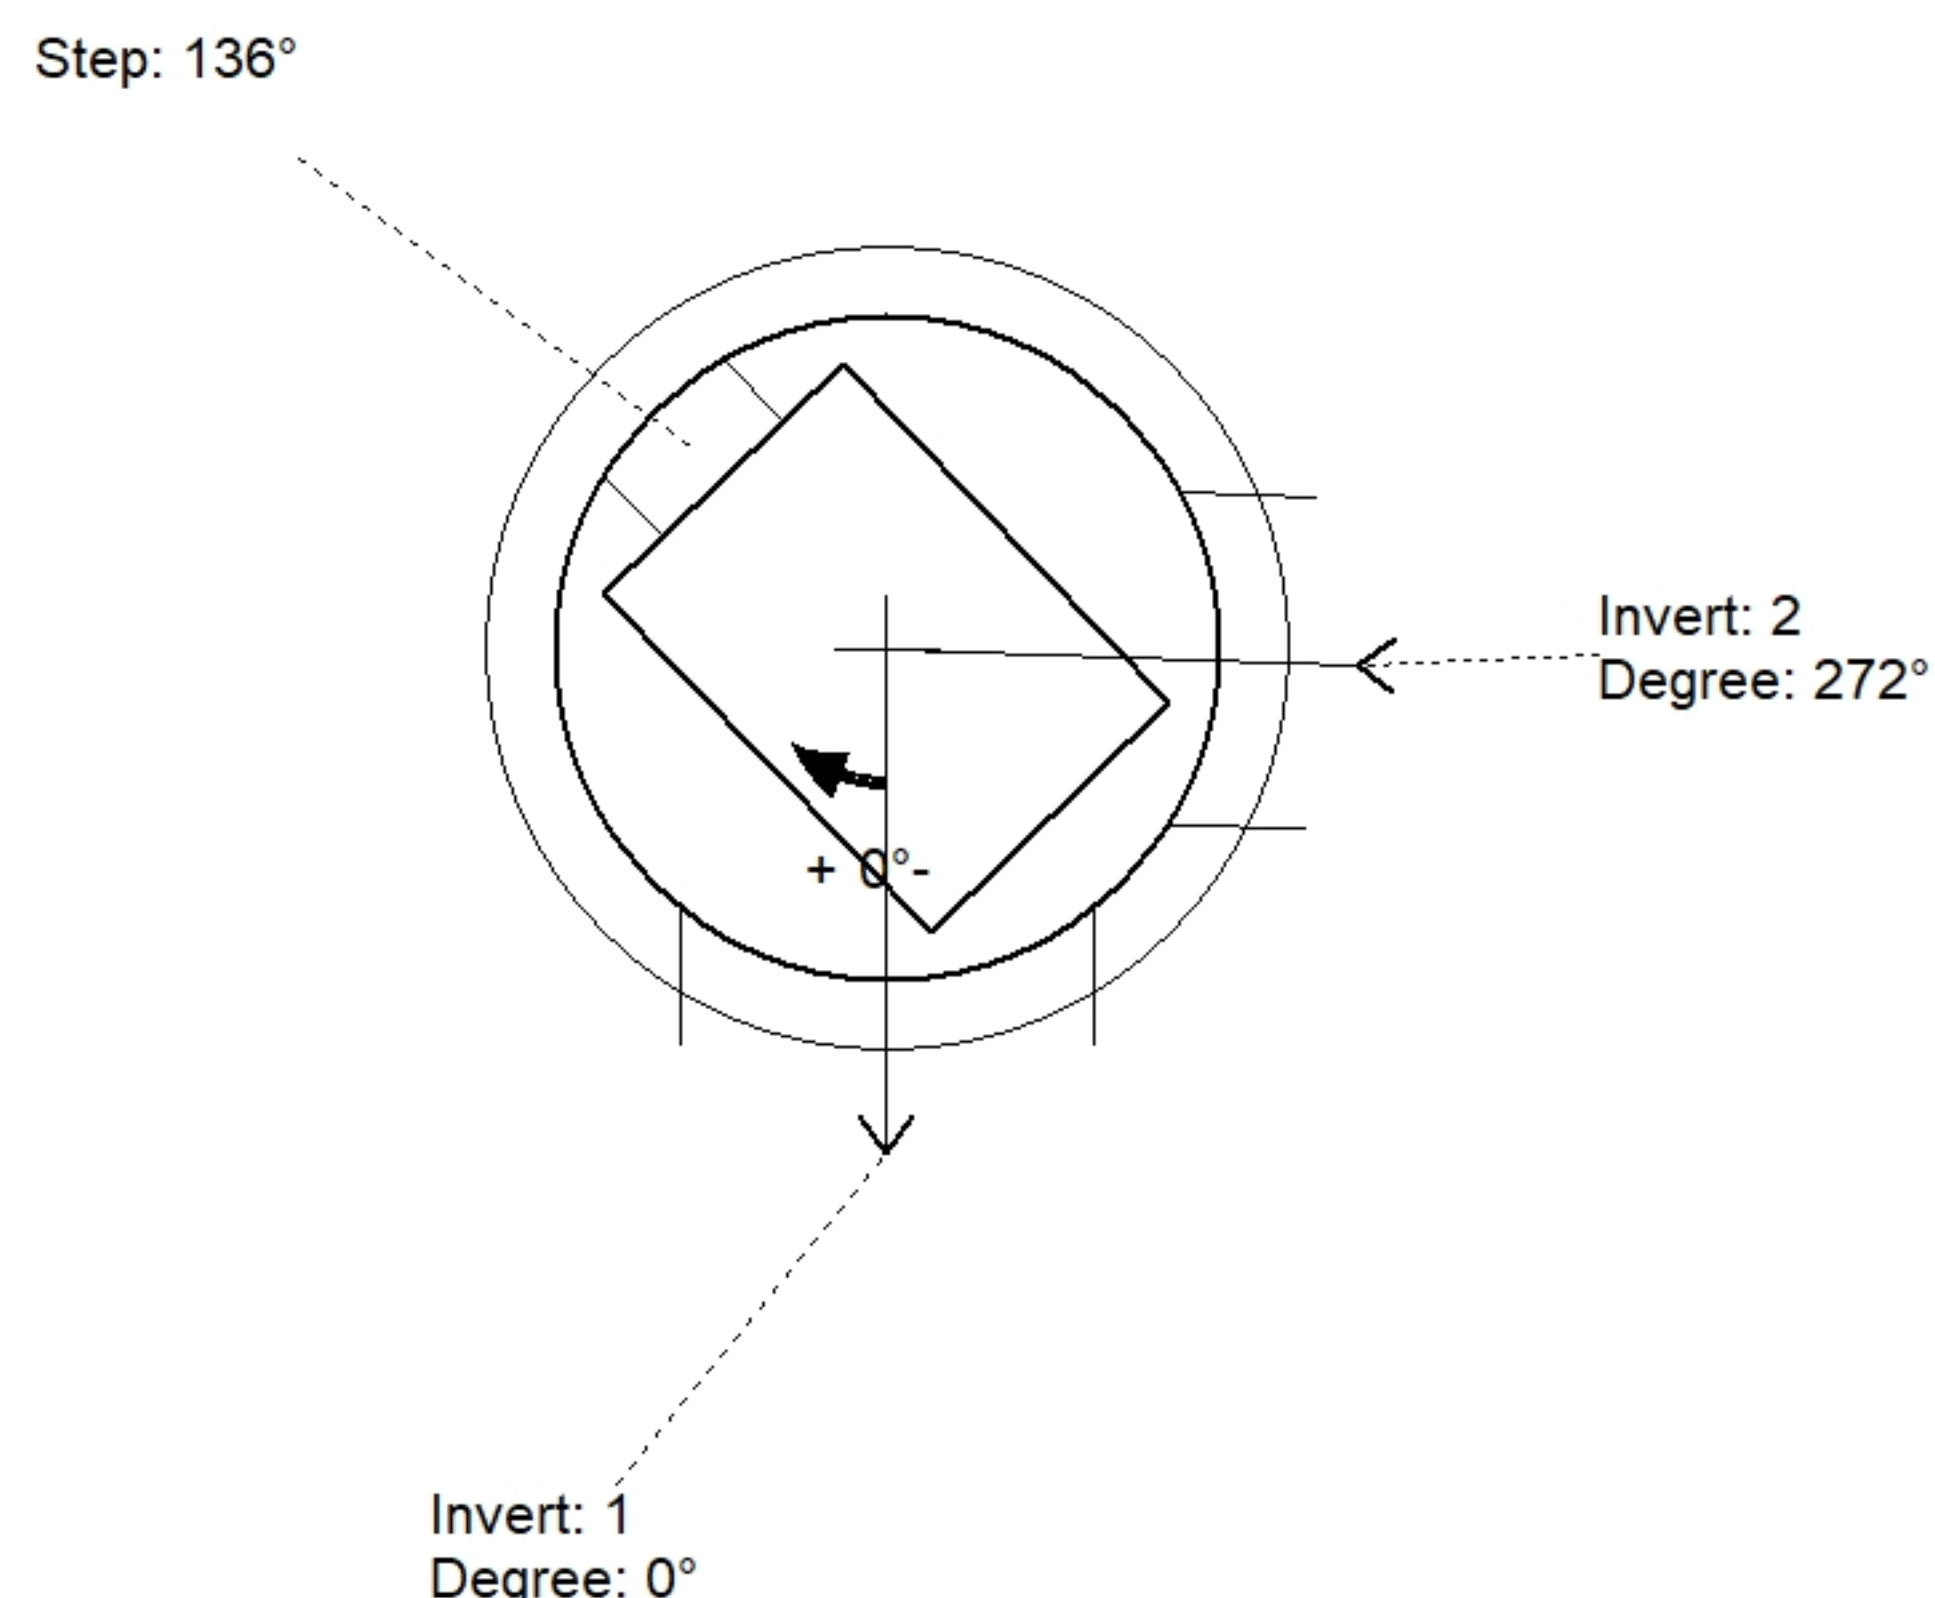

Position	Elev	Angle	Pipe	Pipe OD	Hole	Connector	Up (')	Ref
Rim	527.33'							
Reducer								
Invert 1	522.61'	0°	24" HP STORM	28"	30"	Hole 30	0"	P1
Invert 2	522.61'	272°	18" HP STORM	21.4"	24"	Hole 24	0.35"	P1
Invert 3								
Invert 4								
Invert 5								
Invert 6								
Invert 7								
Invert 8								

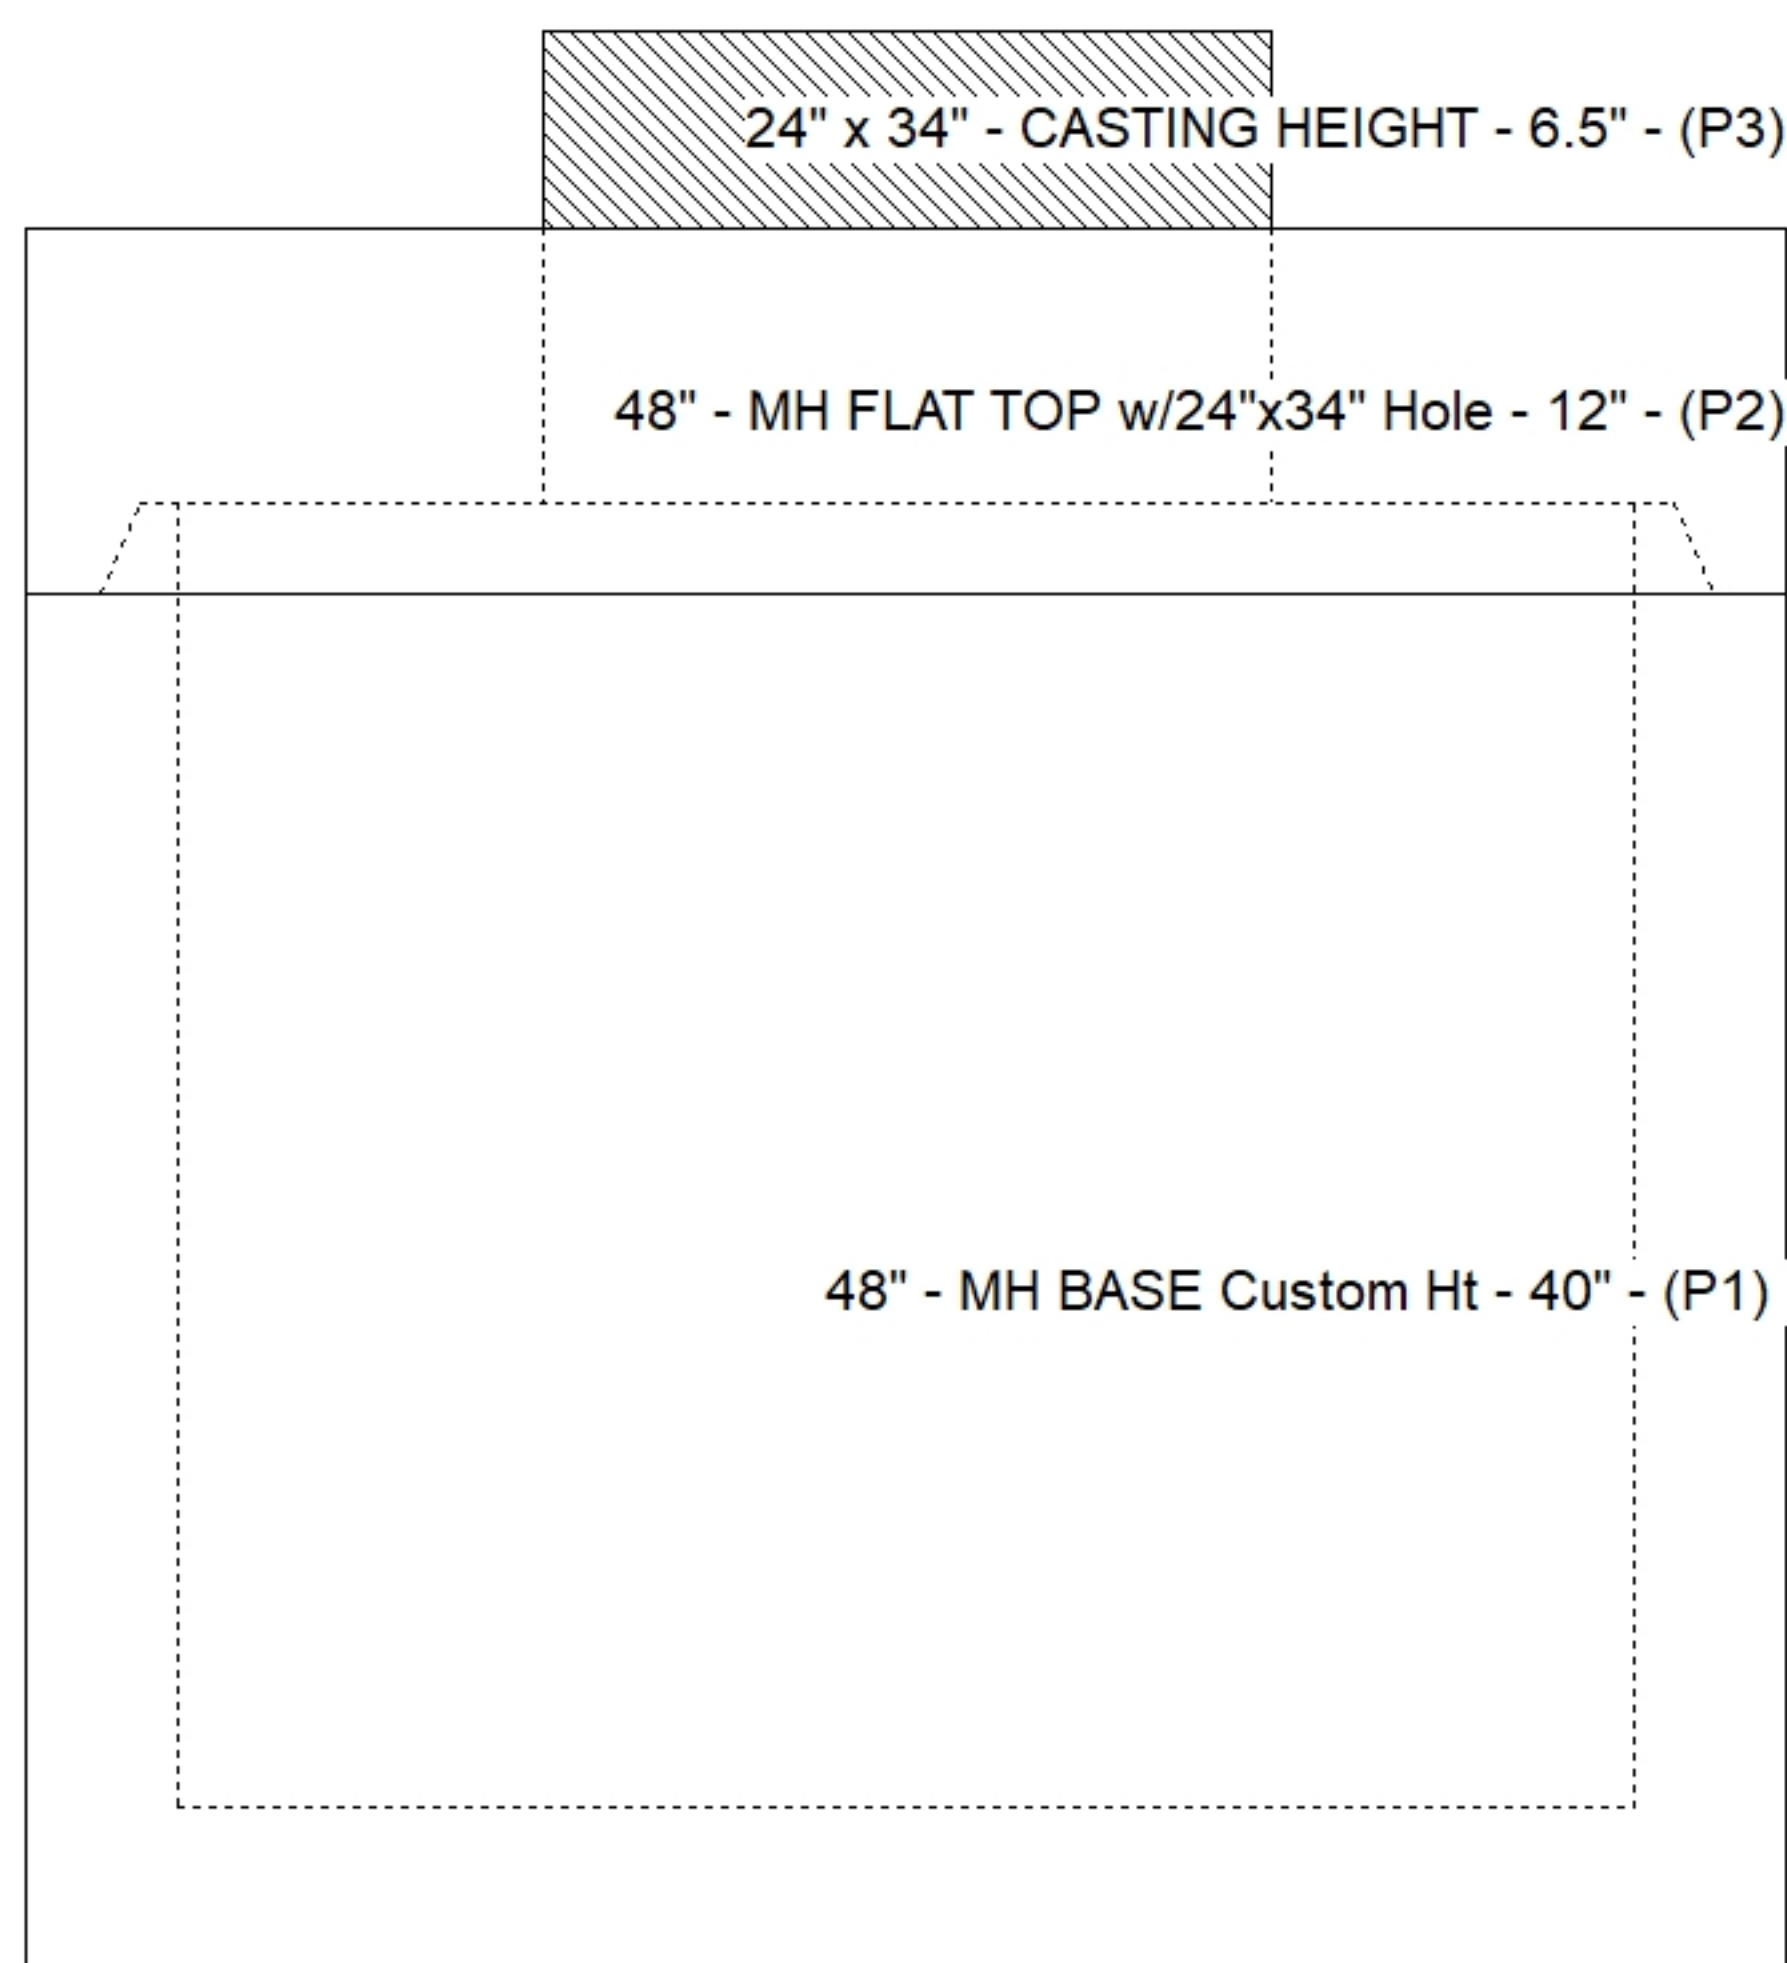

Default - Interior Dimensions

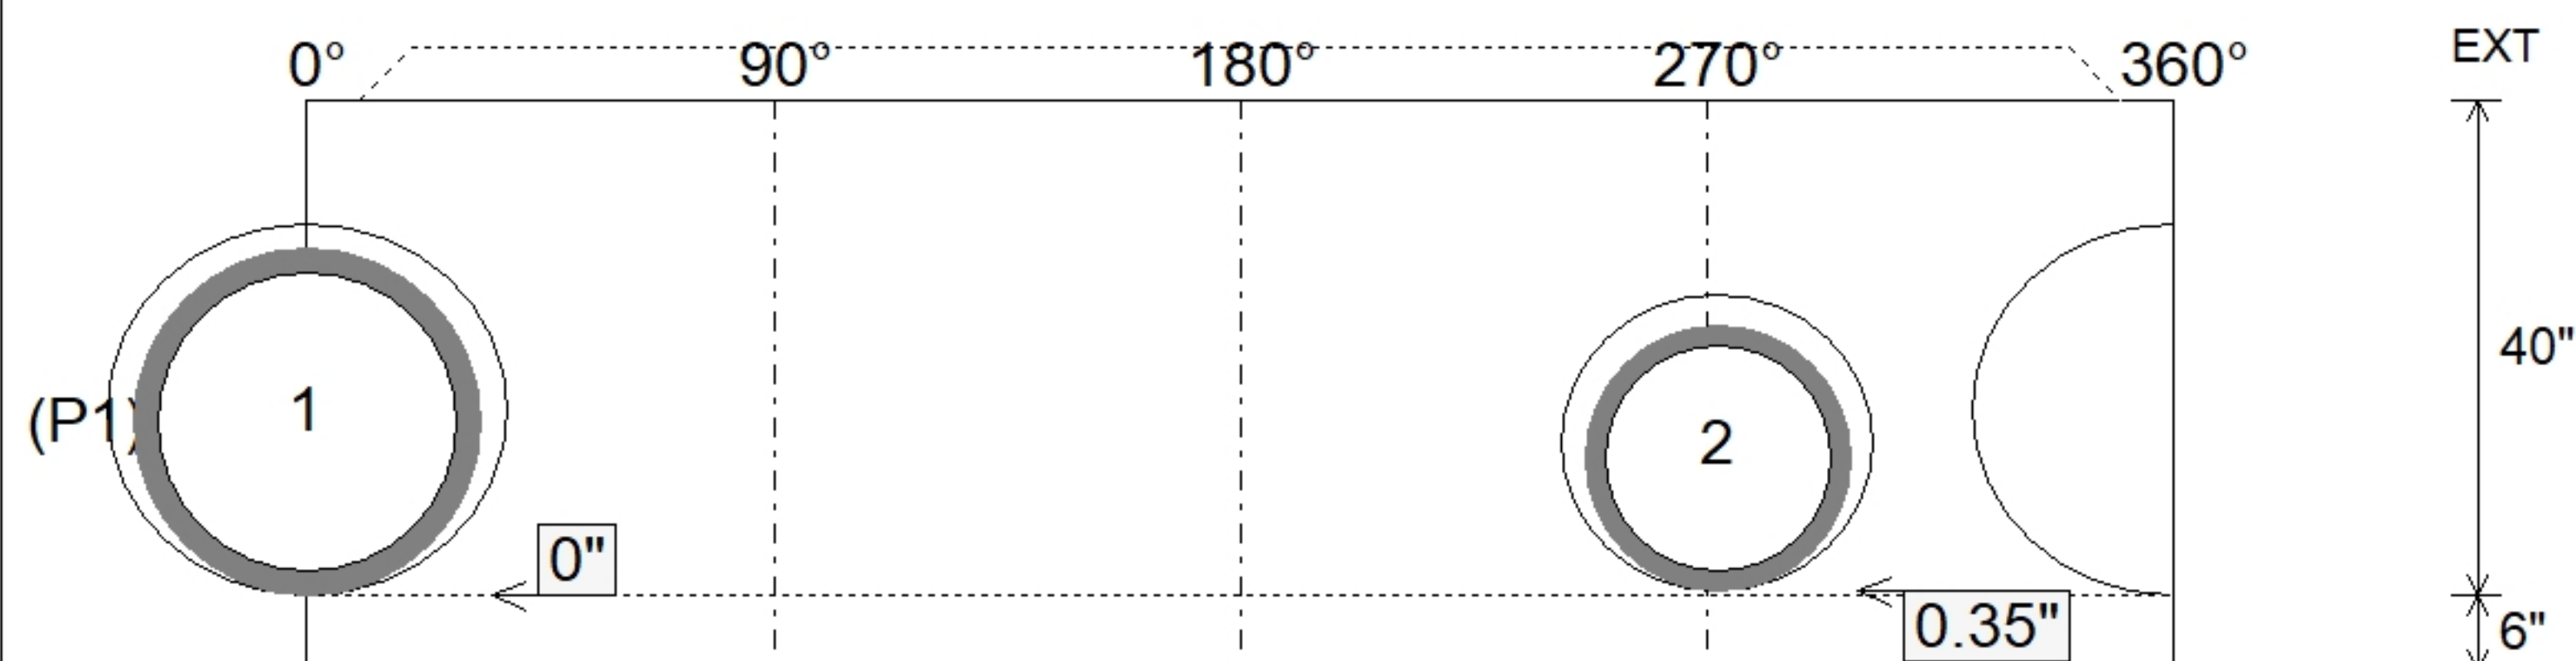

SUBMITTAL
APPROVED BY: