



Floor (Bot): 522.23'
Overall Height: 5.292'
Slack: 0.94"

0 lb
1839 lb
3620 lb
500 lb
0 lb
0 lb
0 lb
0 lb


Structure Total: 5959 lb

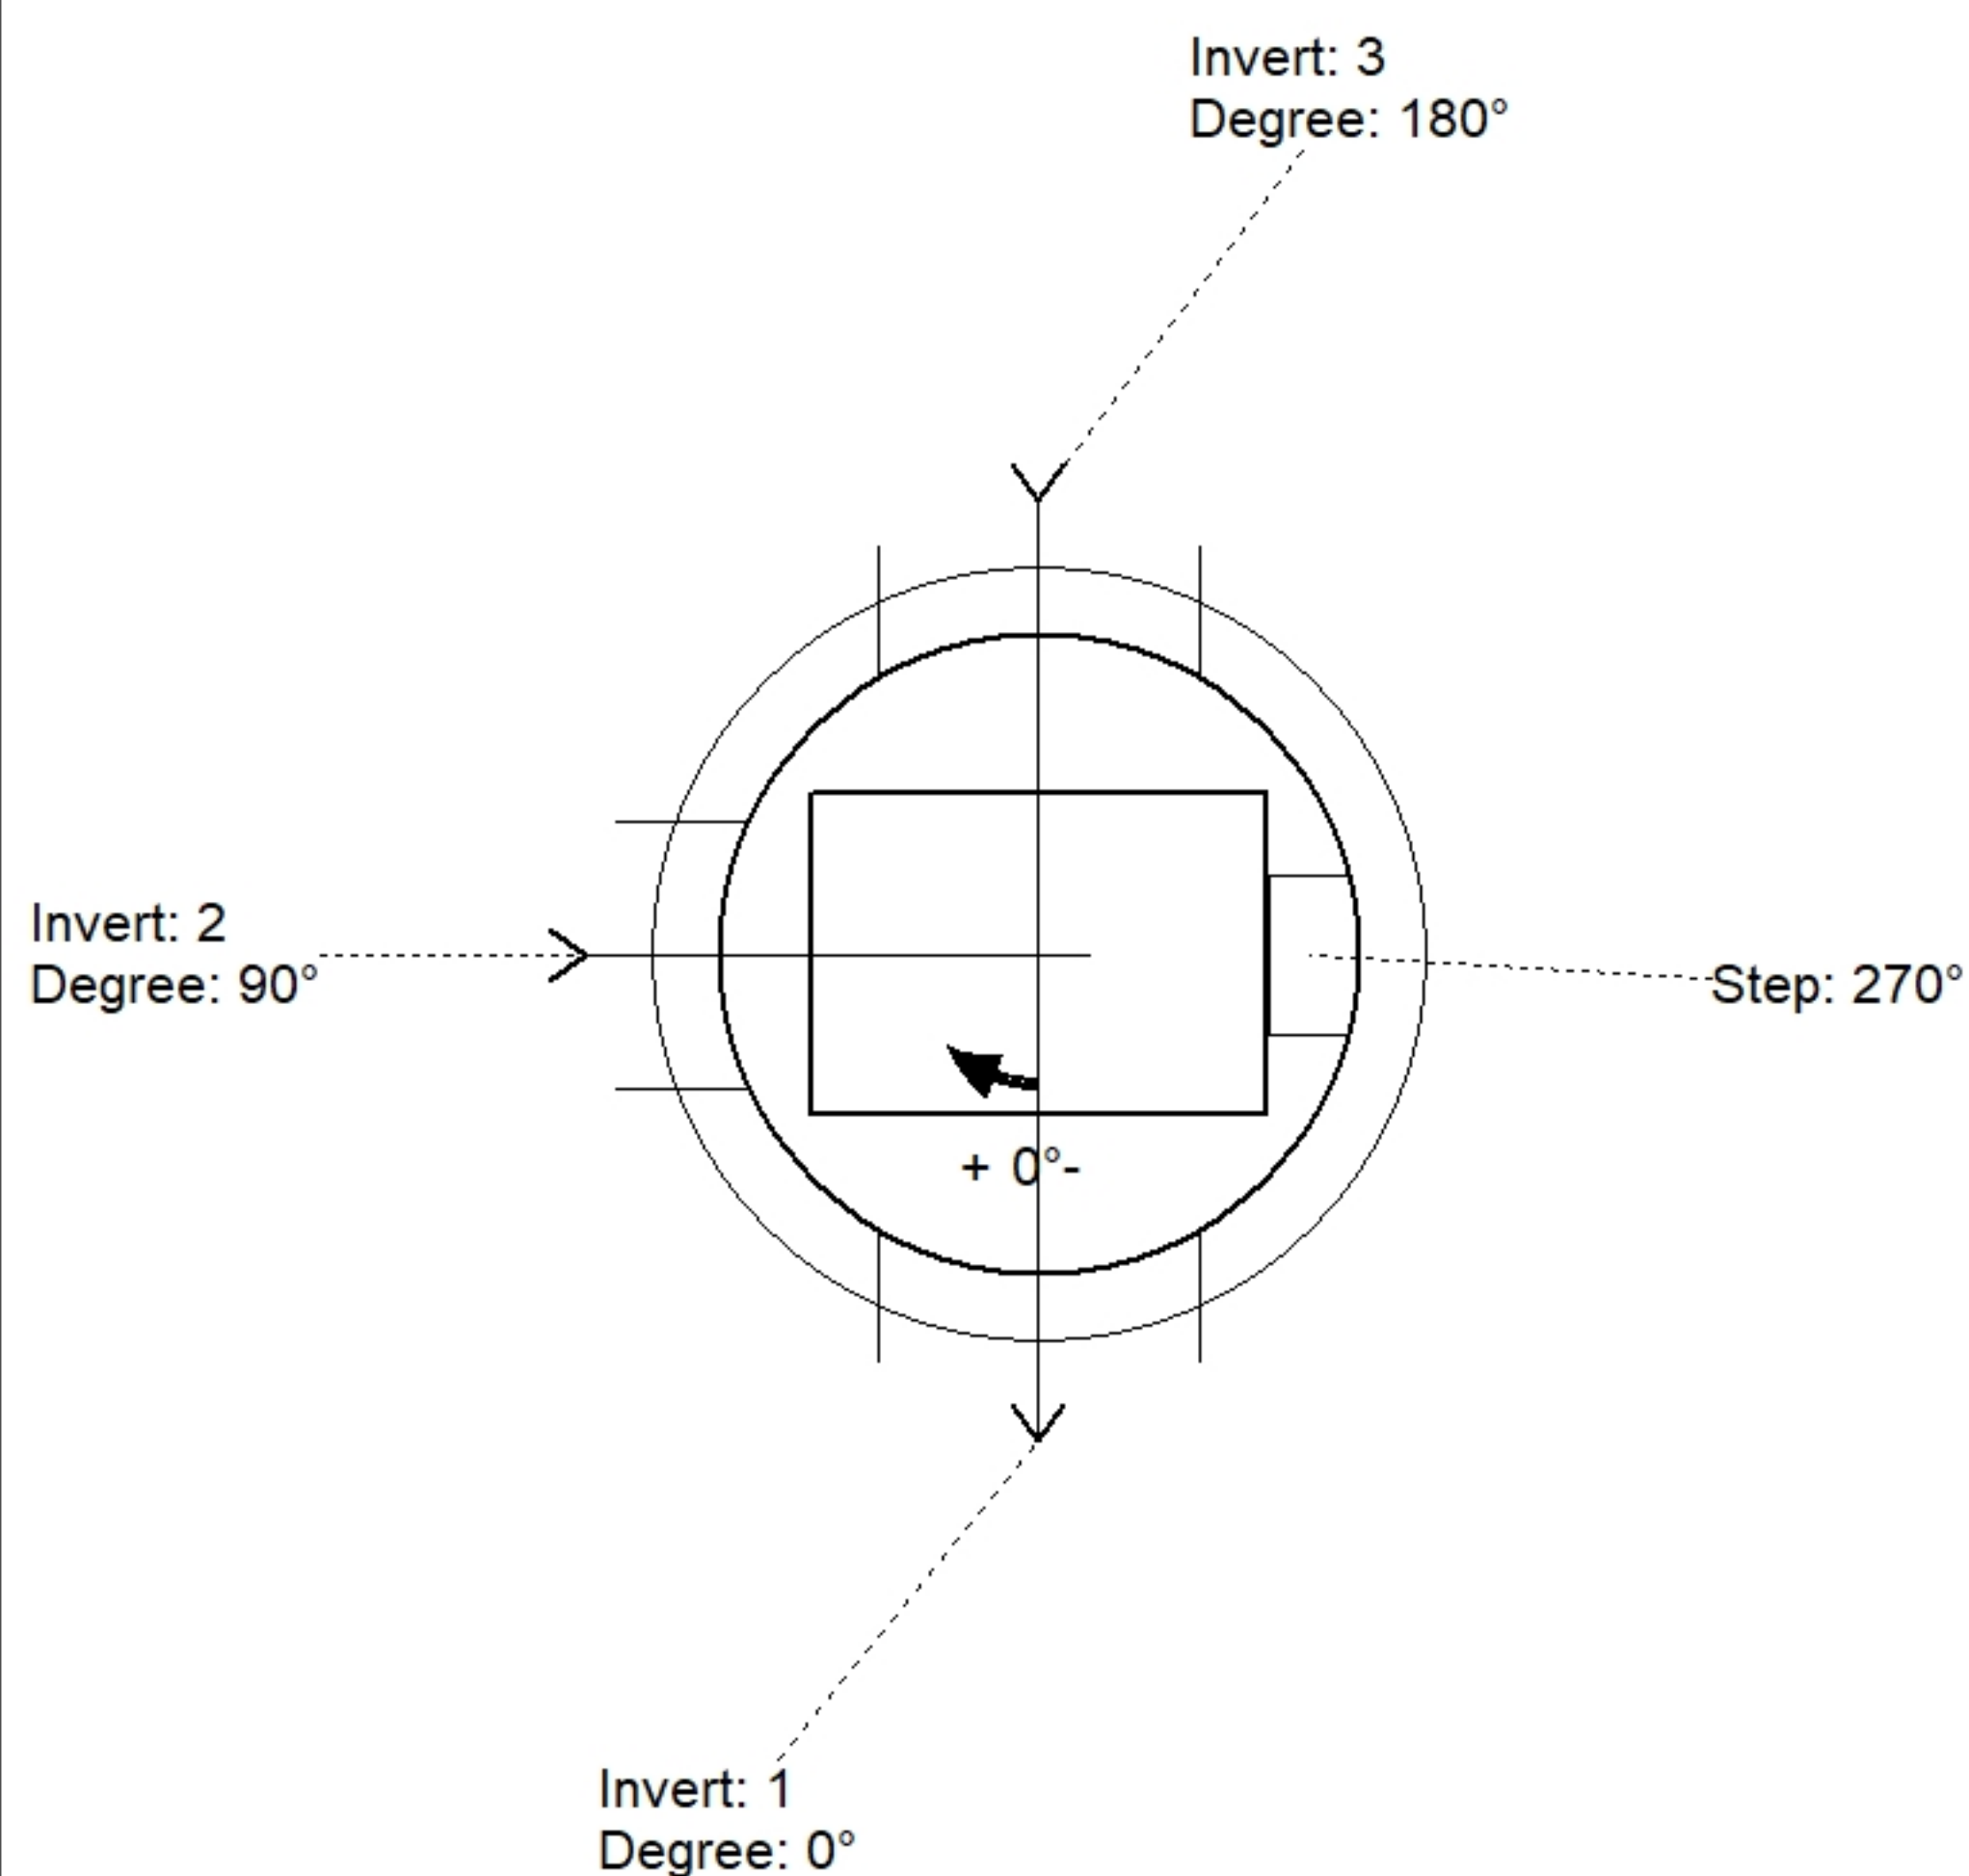

Position	Elev	Angle	Pipe	Pipe OD	Hole	Connector	Up (_)	Ref
Rim	527.6'							
Reducer								
Invert 1	522.73'	0°	18" HP STORM	21.4"	24"	Hole 24	-1.6"	P1
Invert 2	522.73'	90°	15" HP STORM	17.7"	20"	Hole 20	-1.3"	P1
Invert 3	522.73'	180°	18" HP STORM	21.4"	24"	Hole 24	-1.6"	P1
Invert 4								
Invert 5								
Invert 6								
Invert 7								
Invert 8								

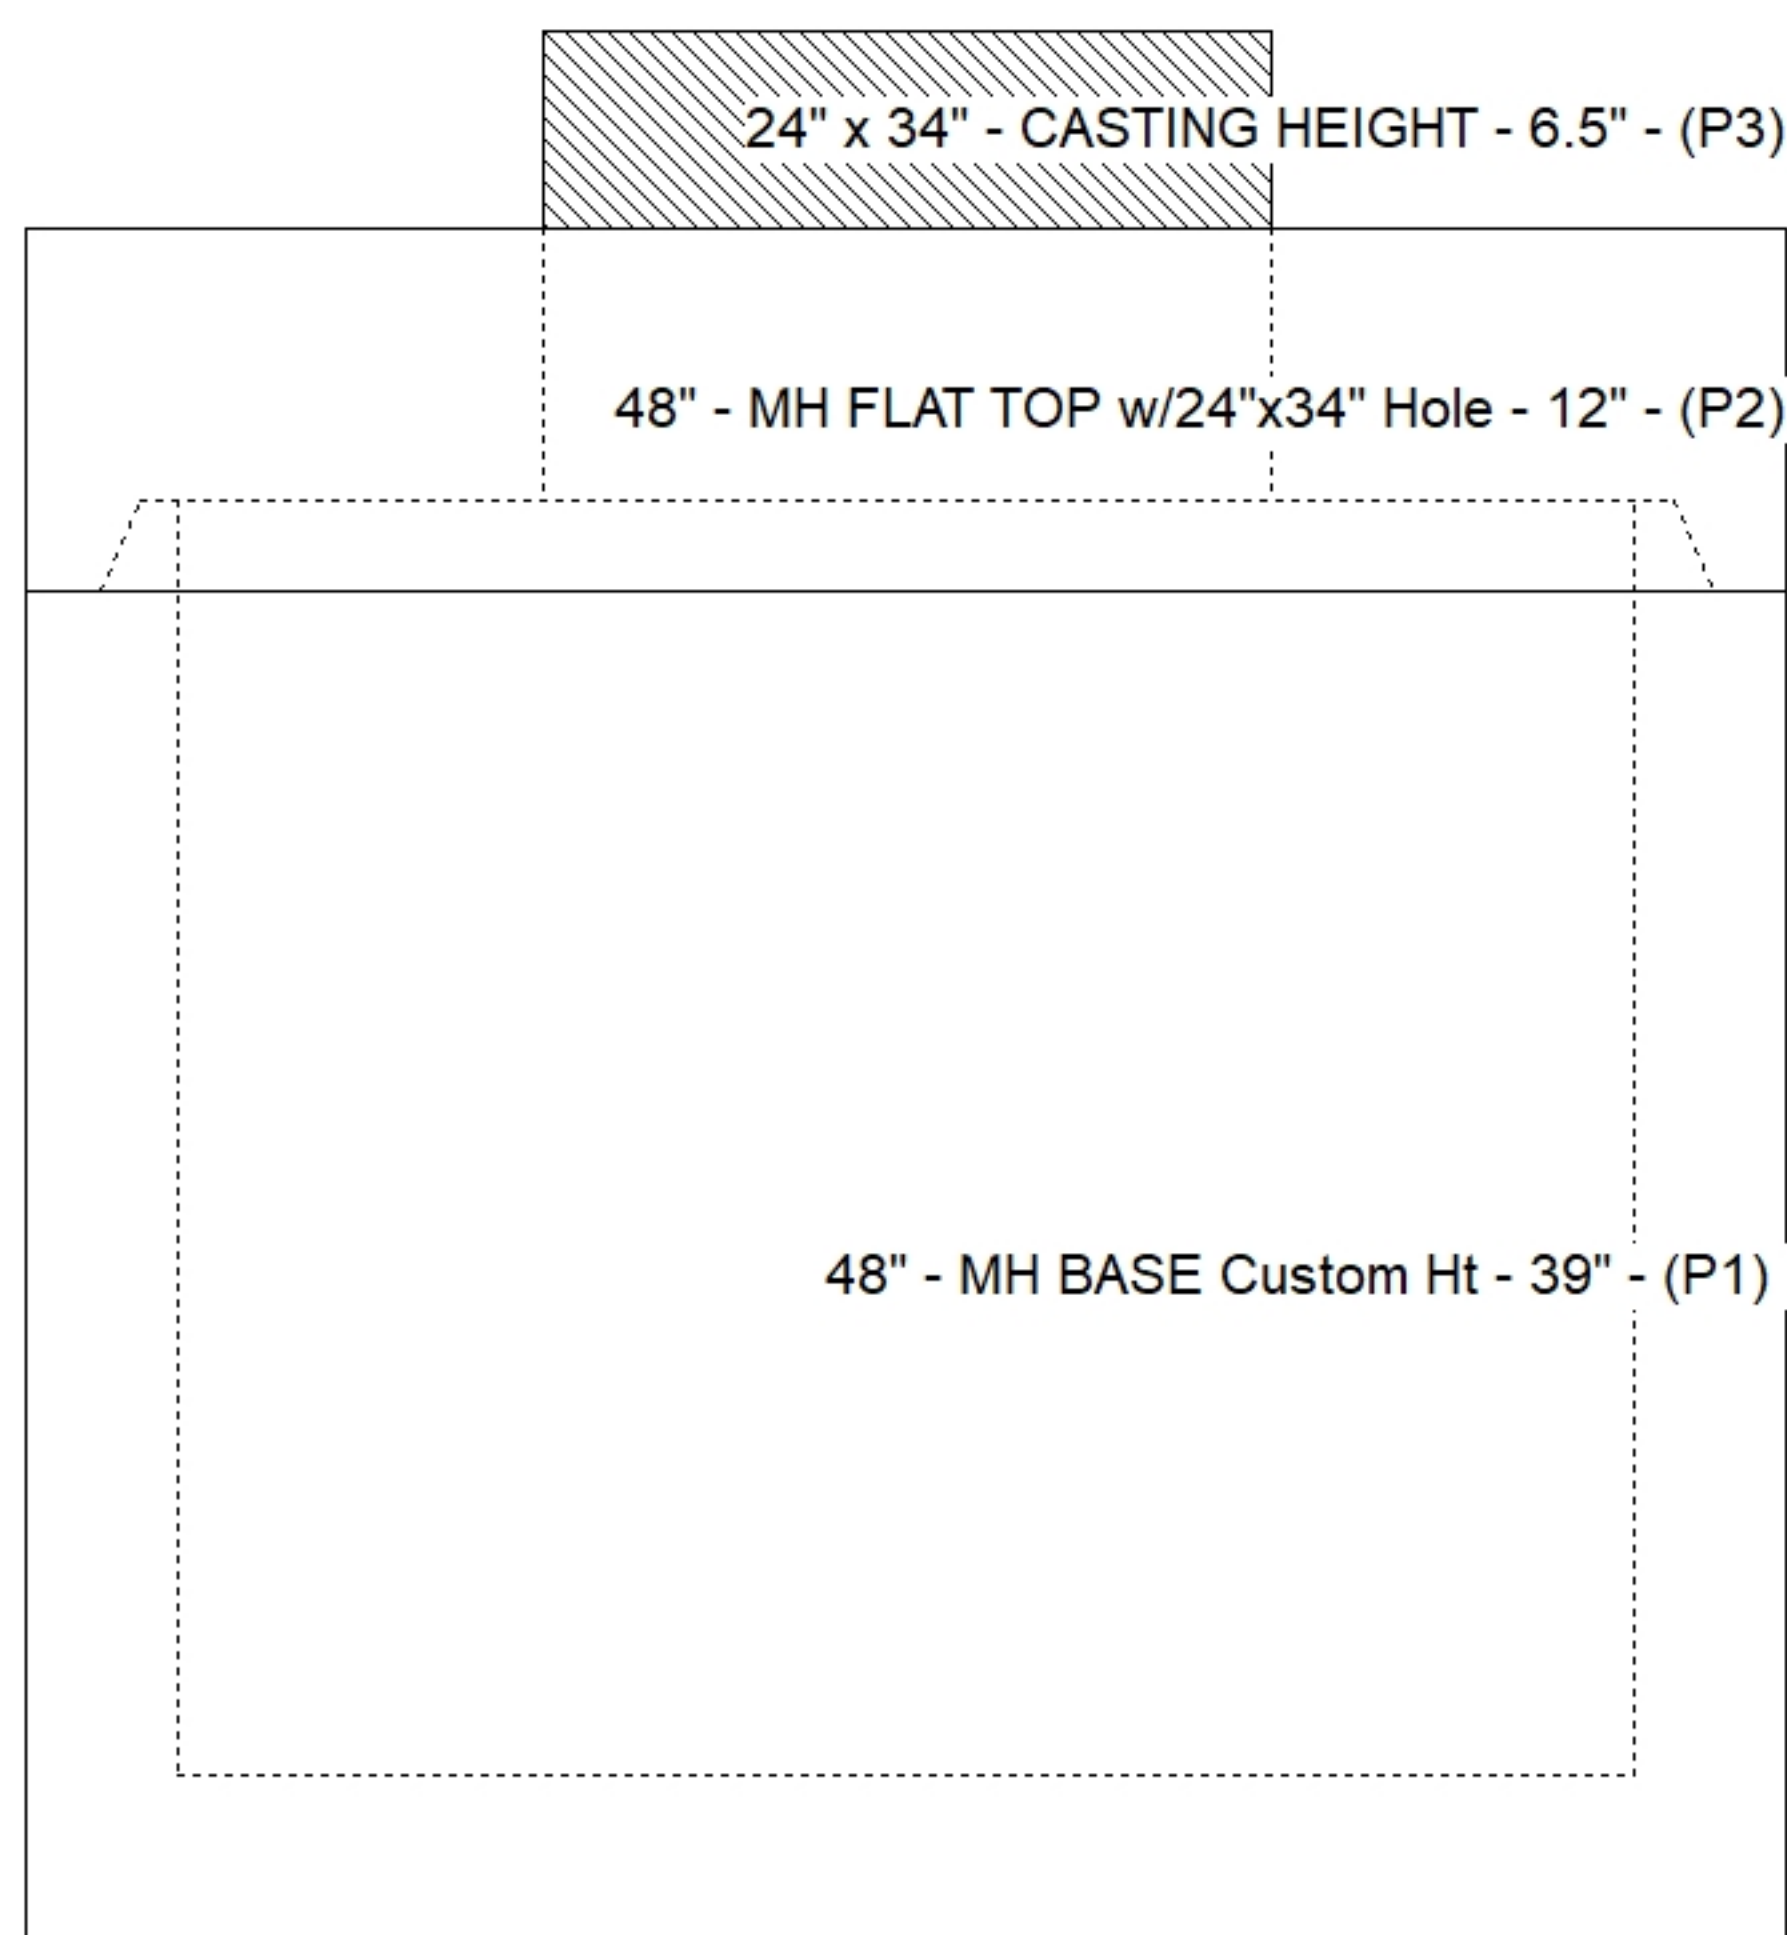

Default - Interior Dimensions

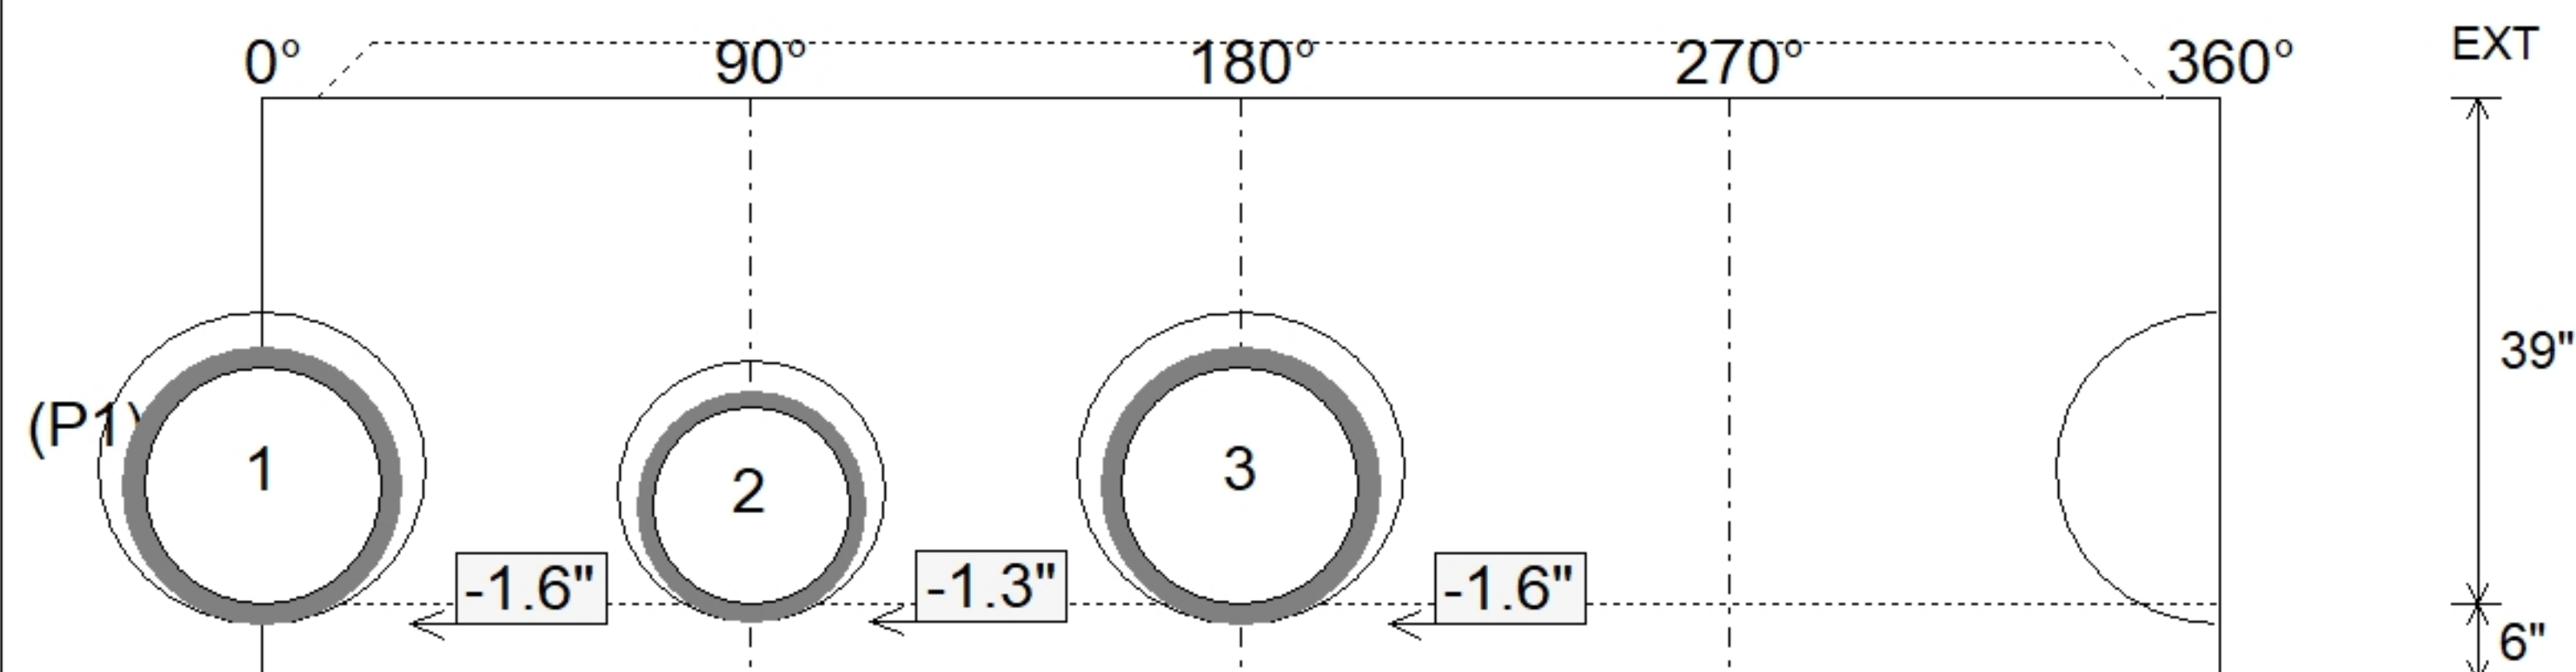

SUBMITTAL
APPROVED BY: