



Floor (Bot): 523.113'
Overall Height: 4.833'
Slack: 0.64"

Structure Total: 7165 lb

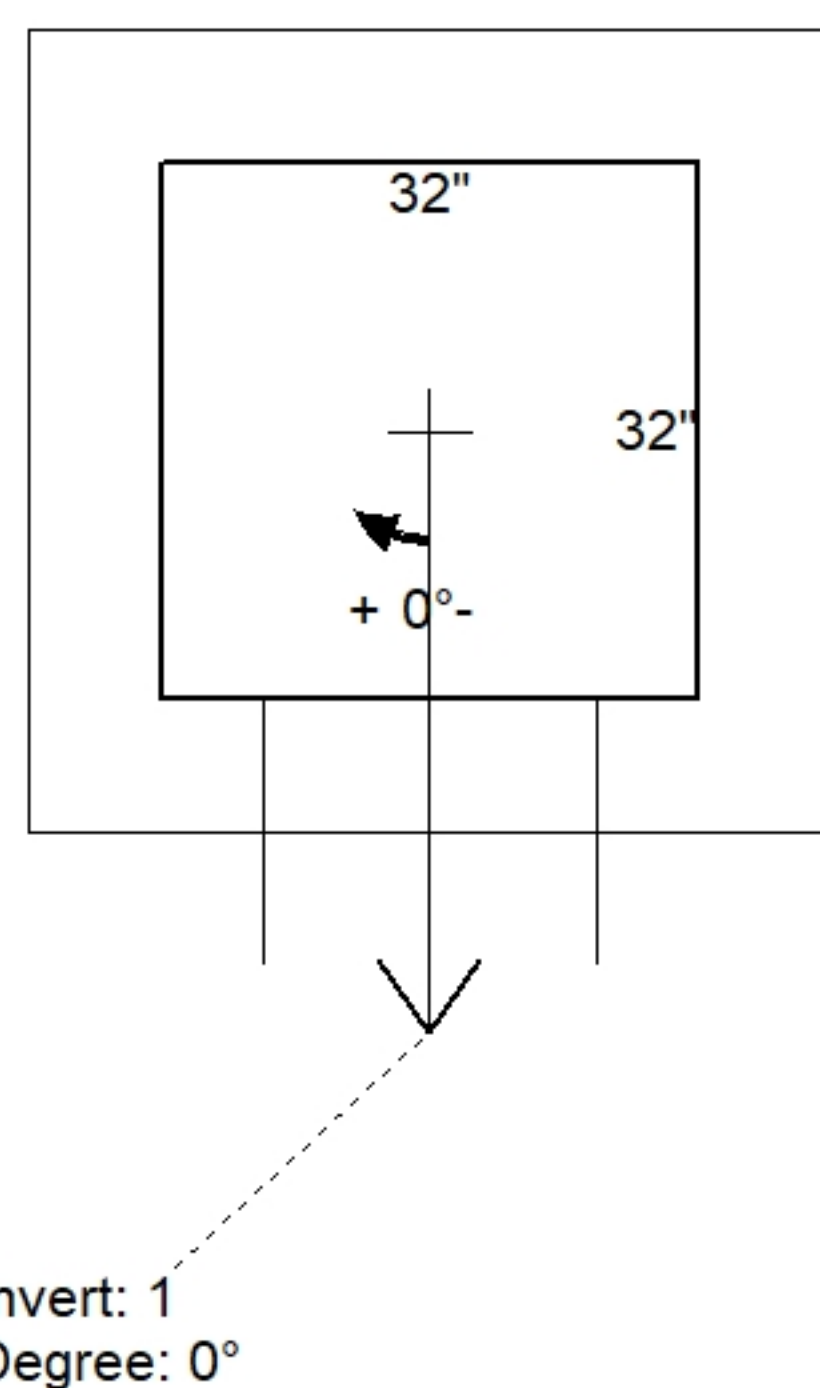

Position	Elev	Angle	Pipe	Pipe OD	Hole	Connector	Up (')	Ref
Rim	528'							
Reducer								
Invert 1	523.78'	0°	15" HP STORM	17.7"	20"	Hole 20	-1.3"	P1
Invert 2								
Invert 3								
Invert 4								
Invert 5								
Invert 6								
Invert 7								
Invert 8								

(P1)

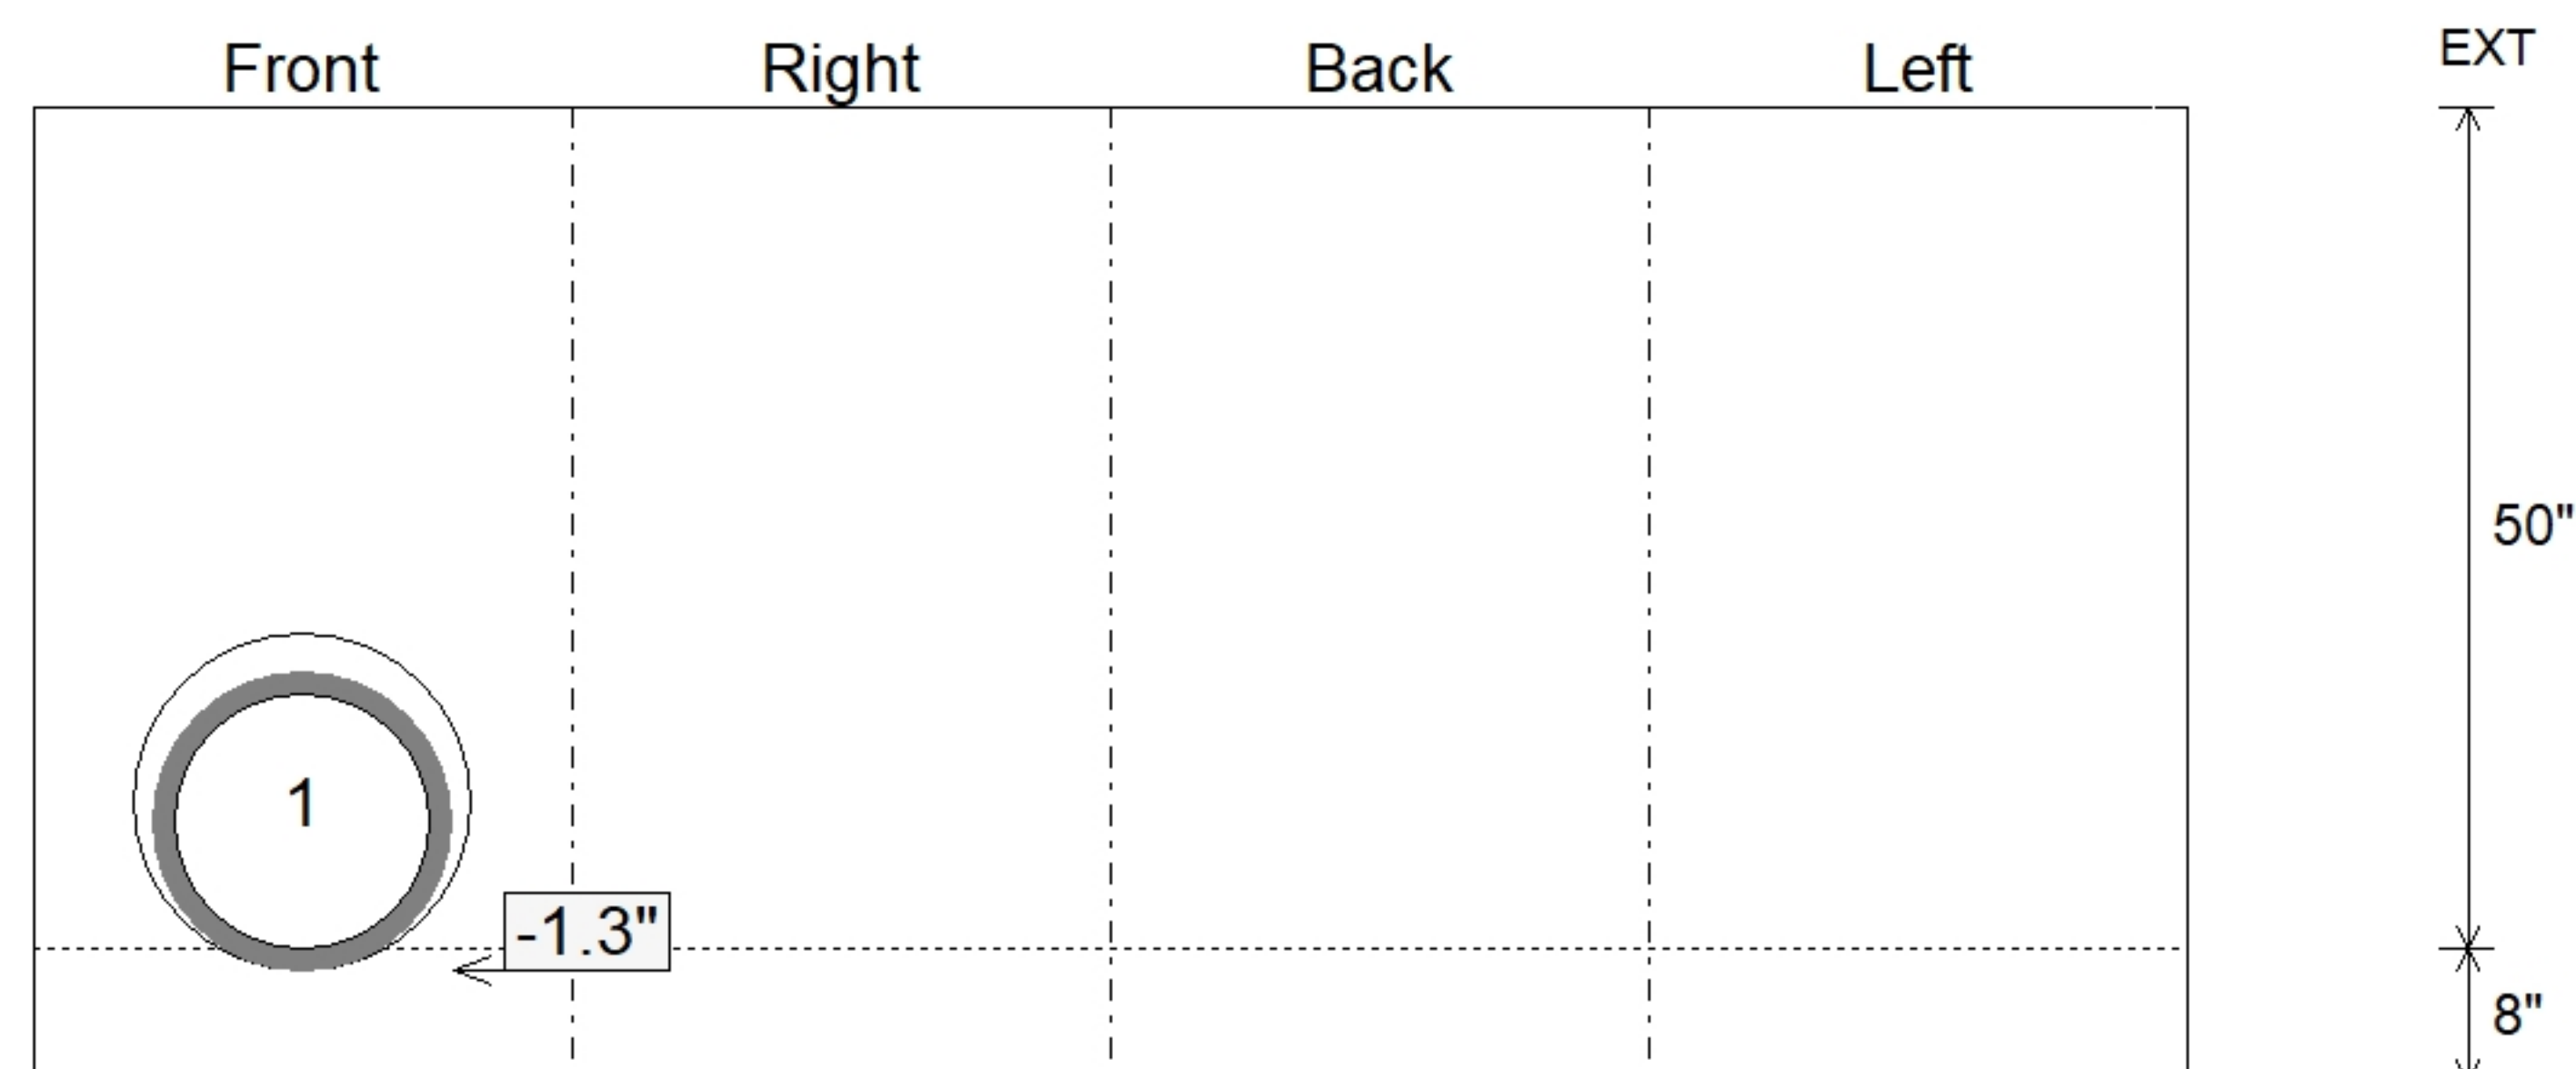

SUBMITTAL
APPROVED BY: