





Floor (Bot): 521.112'
Overall Height: 5.833'
Slack: 0.66"


Structure Total: 5890 lb

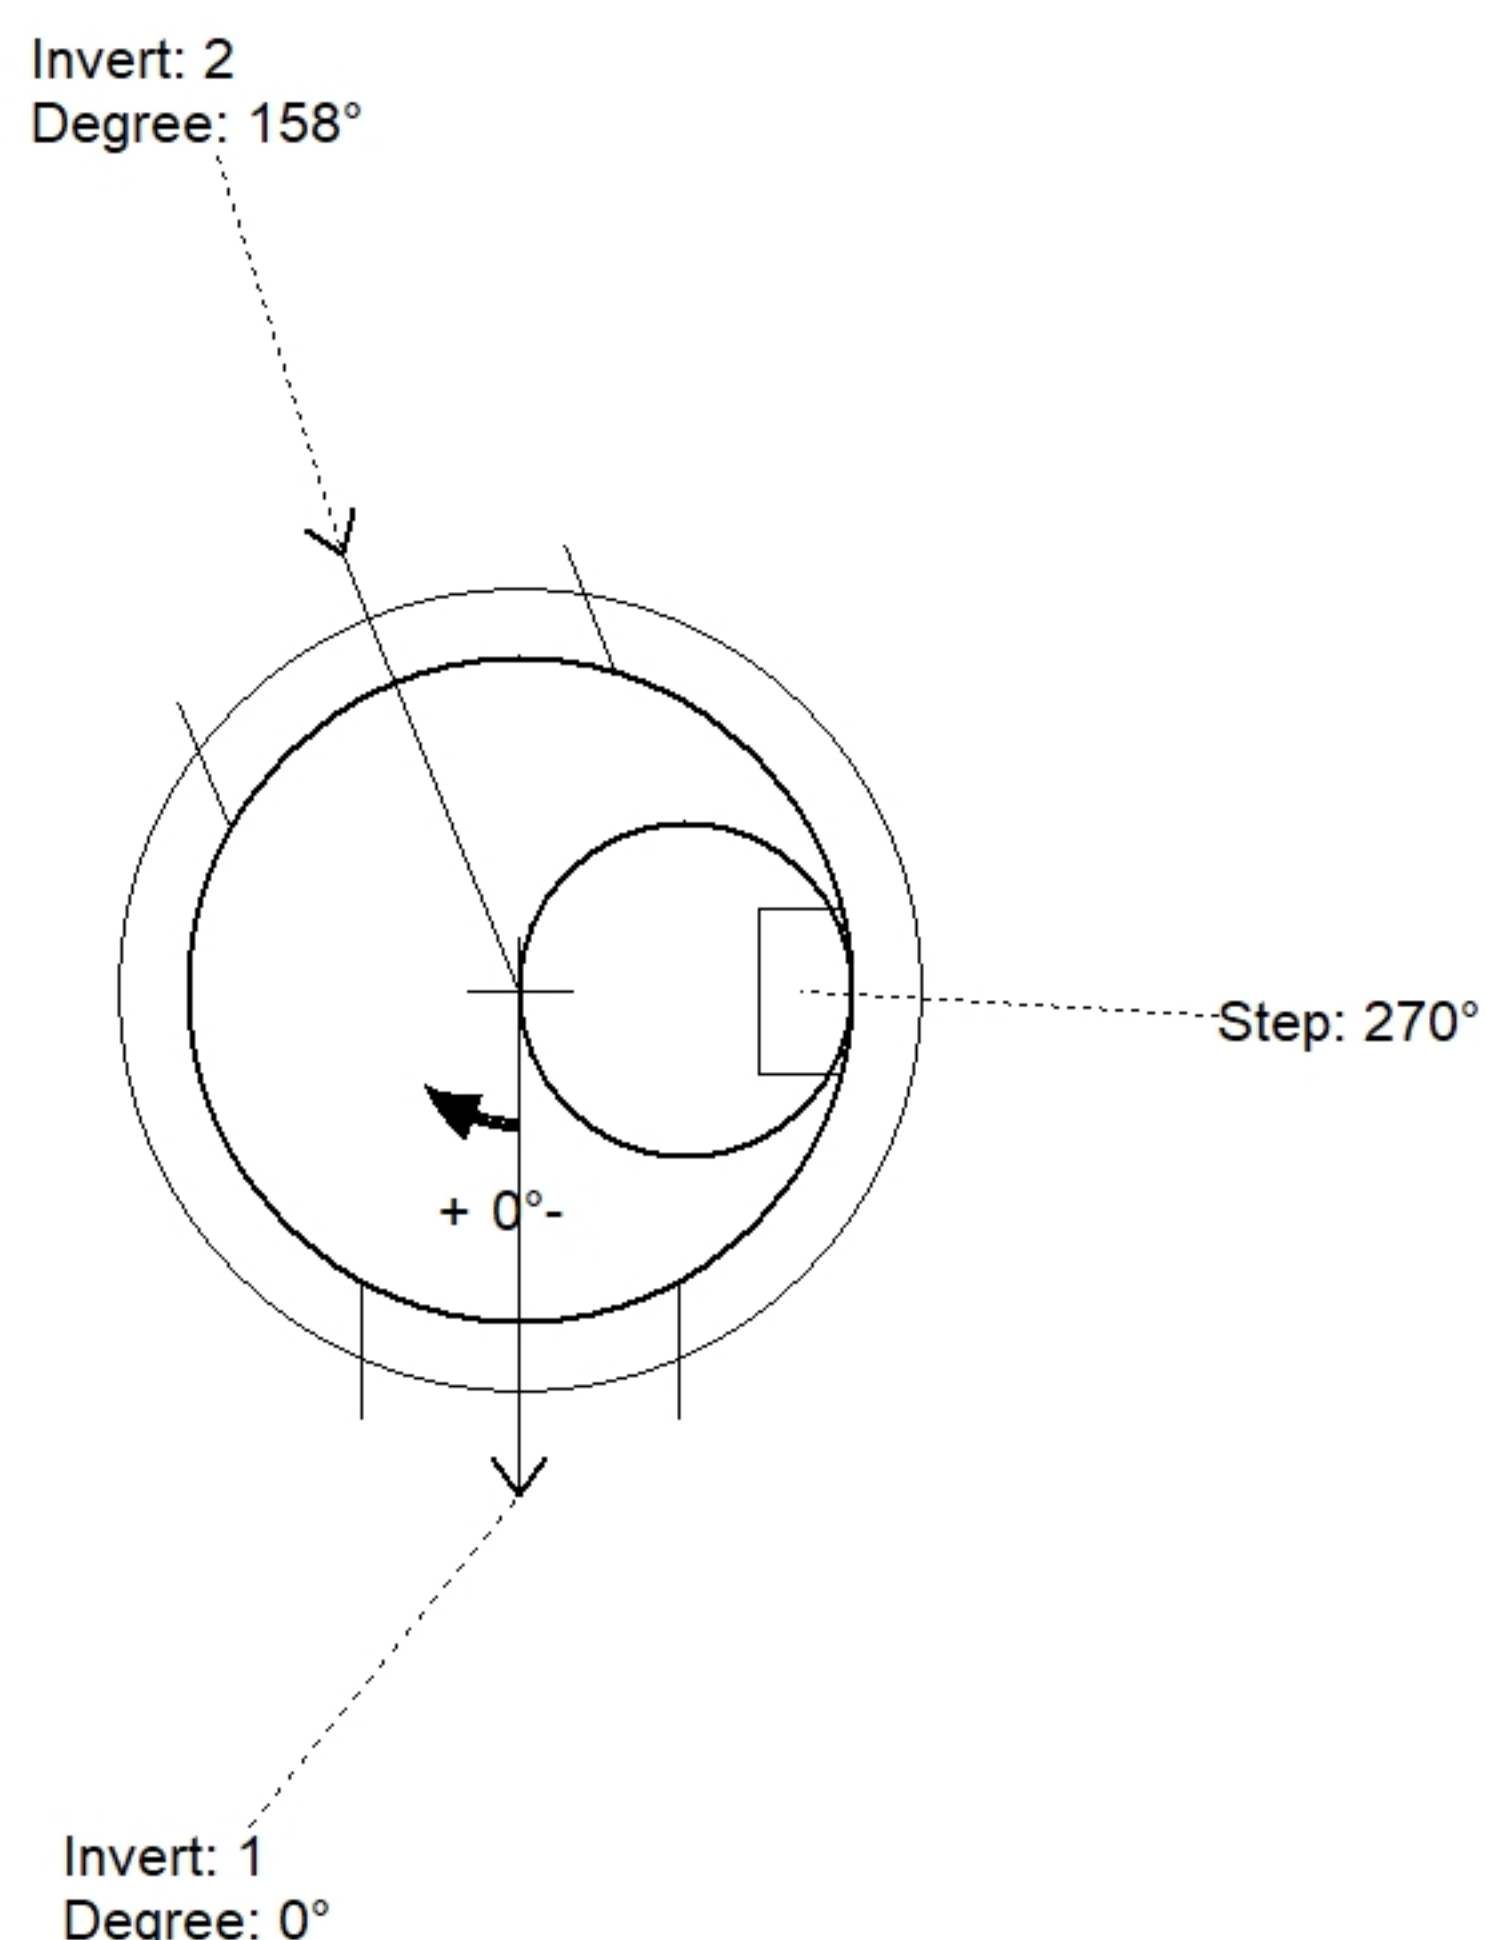

Position	Elev	Angle	Pipe	Pipe OD	Hole	Connector	Up (↓)	Ref
Rim	527'							
Reducer								
Invert 1	521.77'	0°	20" x 16" CMP ELLIP.	21" x 17"	23" x 19"	Hole (CMP Ellipt.) 23"x19"	1.4"	P1
Invert 2	521.77'	158°	24" HDPE	27.8"	30"	Hole 30	0"	P1
Invert 3								
Invert 4								
Invert 5								
Invert 6								
Invert 7								
Invert 8								

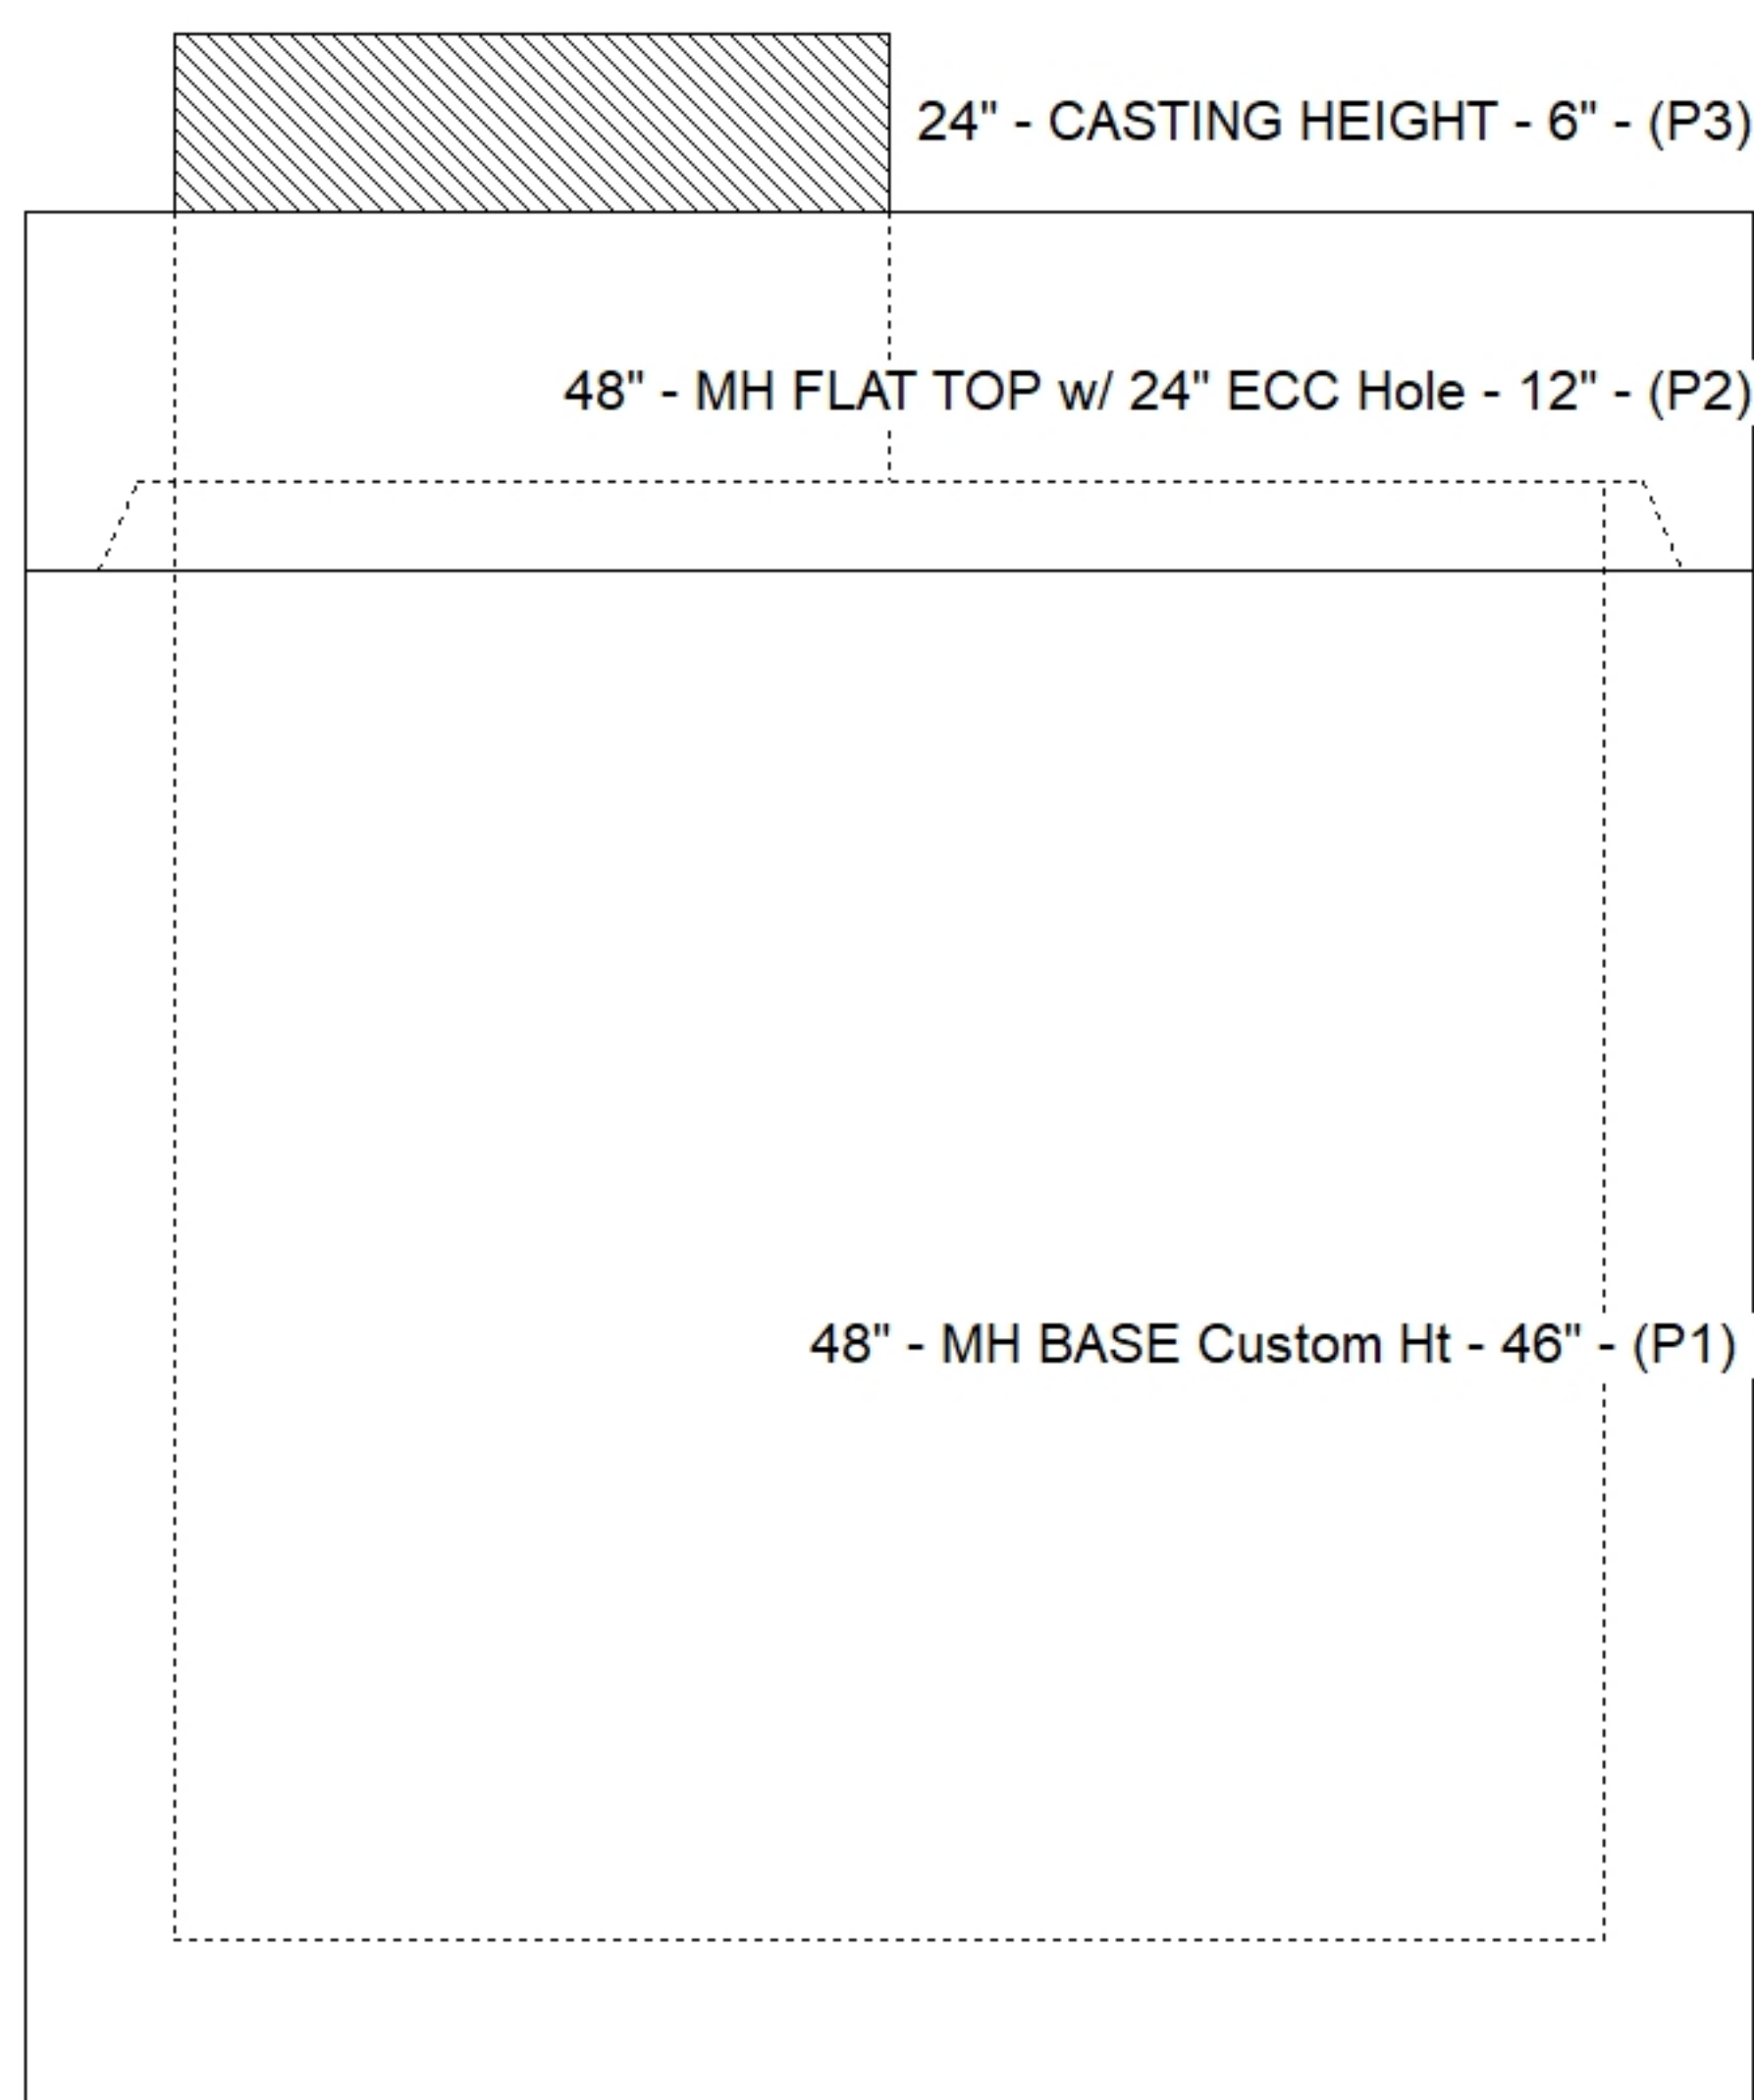

Default - Interior Dimensions

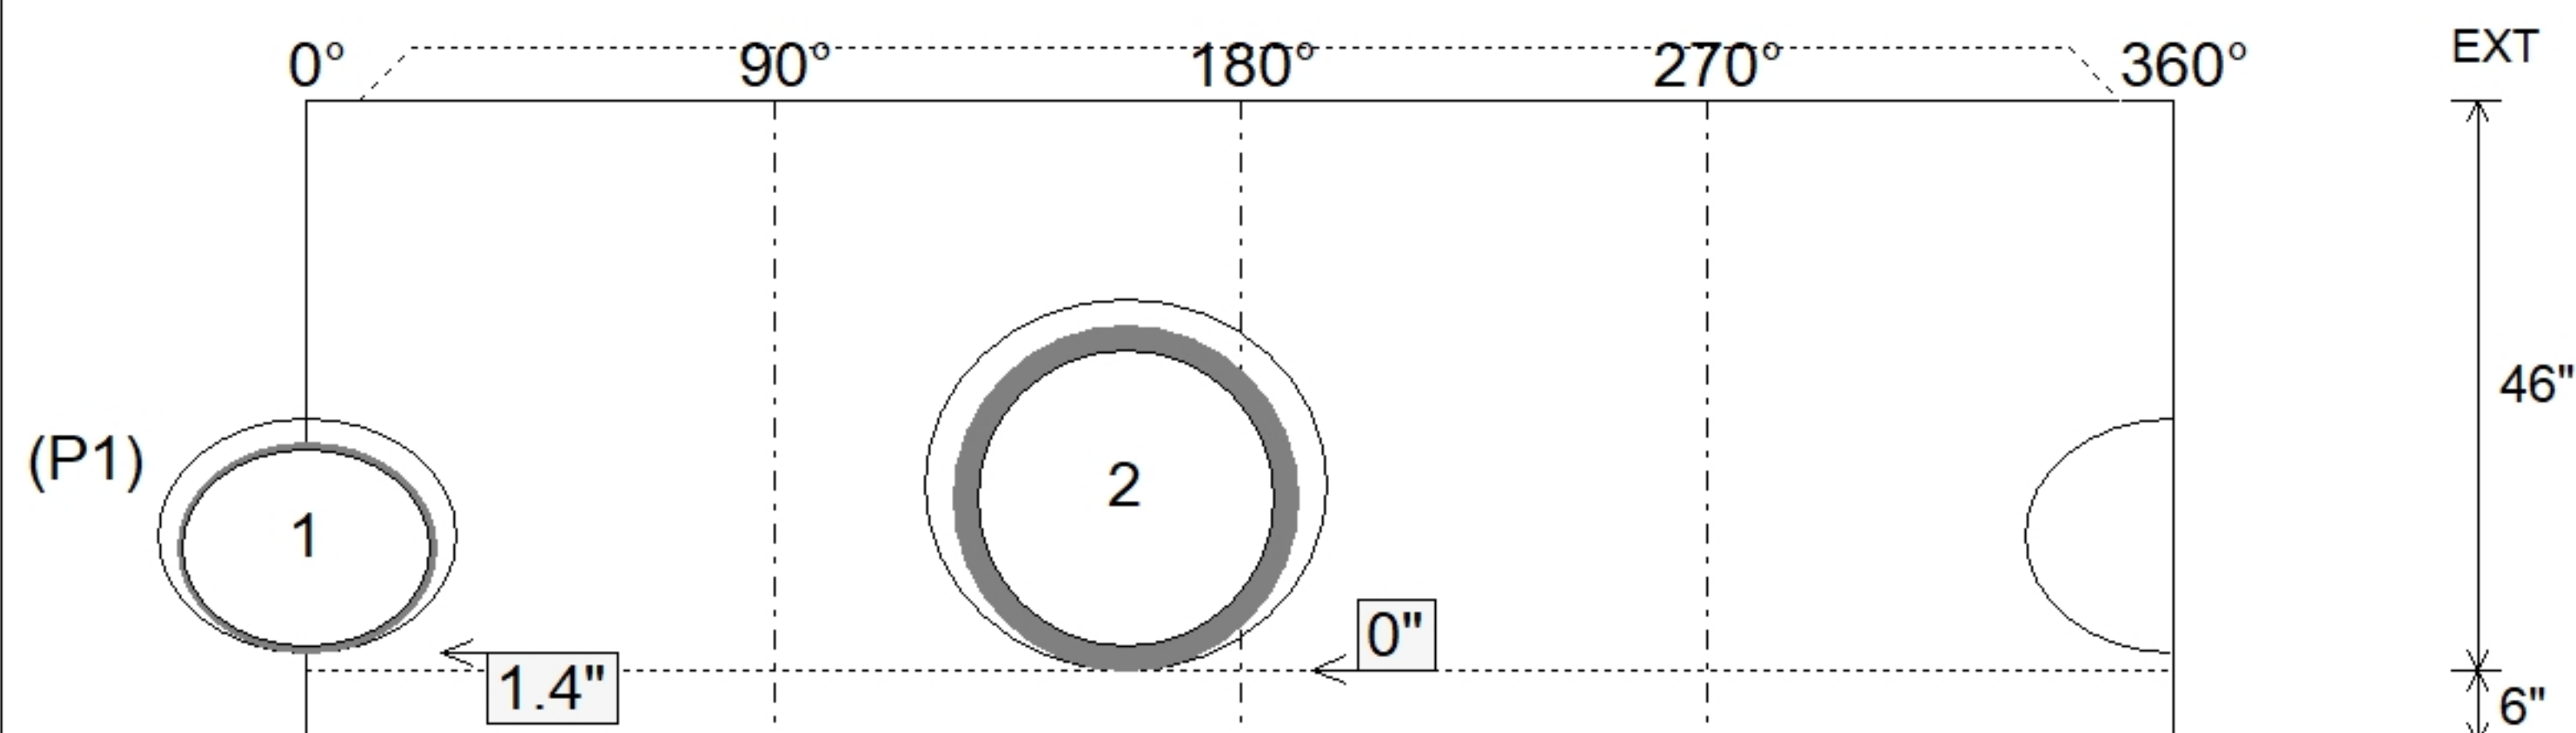

SUBMITTAL
APPROVED BY: