

Contractor: PECCO, Inc.

Plant: 100



Slack: -0.04"

Structure Total:	5675 lb
------------------	---------


Position	Elev	Angle	Pipe	Pipe OD	Hole	Connector	Up (␣)	Ref
Rim	934.69'							
Reducer								
Invert 1	929.61'	0°	18" HDPE	21.2"	24"	Hole 24	-1.6"	P1
Invert 2	929.61'	135°	18" HDPE	21.2"	24"	Hole 24	-1.6"	P1
Invert 3								
Invert 4								
Invert 5								
Invert 6								
Invert 7								
Invert 8								

24" - CASTING HEIGHT - 7" - (P4)

24" - GRADE RING - 6" - (P3)

48" - MH FLAT TOP w/ 24" ECC Hole - 12" - (P2)

48" - MH BASE - 36" - (P1)

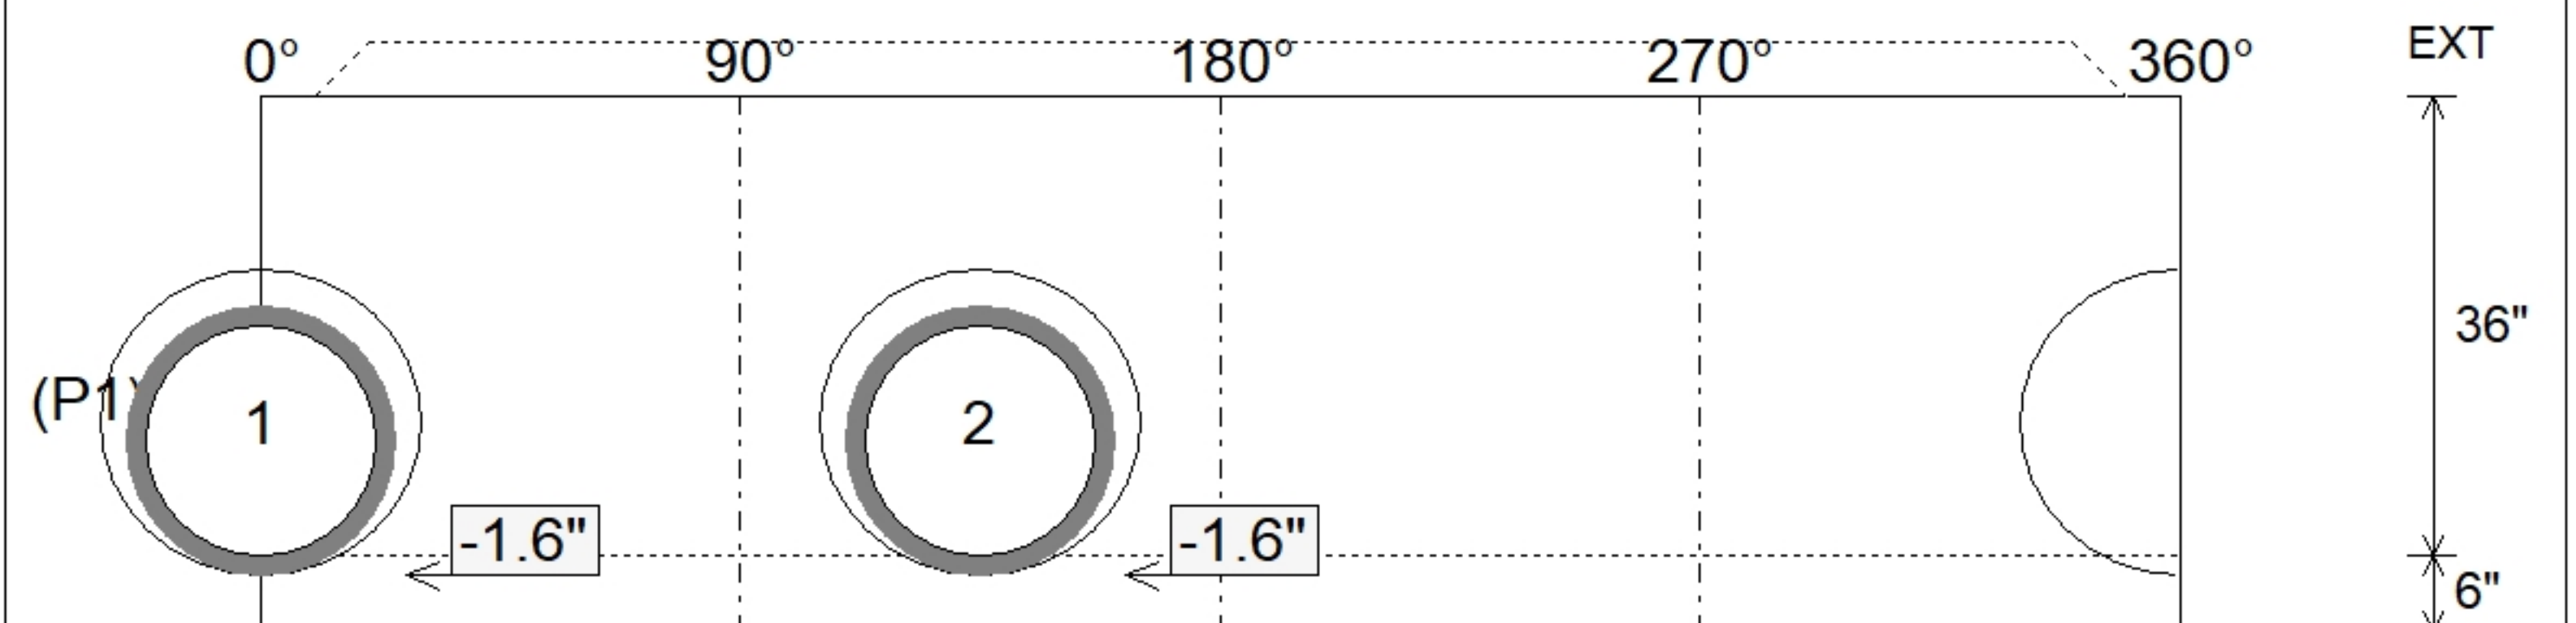

SUBMITTAL
APPROVED BY: