


Contractor: Core & Main LP

Plant: 100




Slack: 0.04"

Structure Total:	31441 lb
------------------	----------

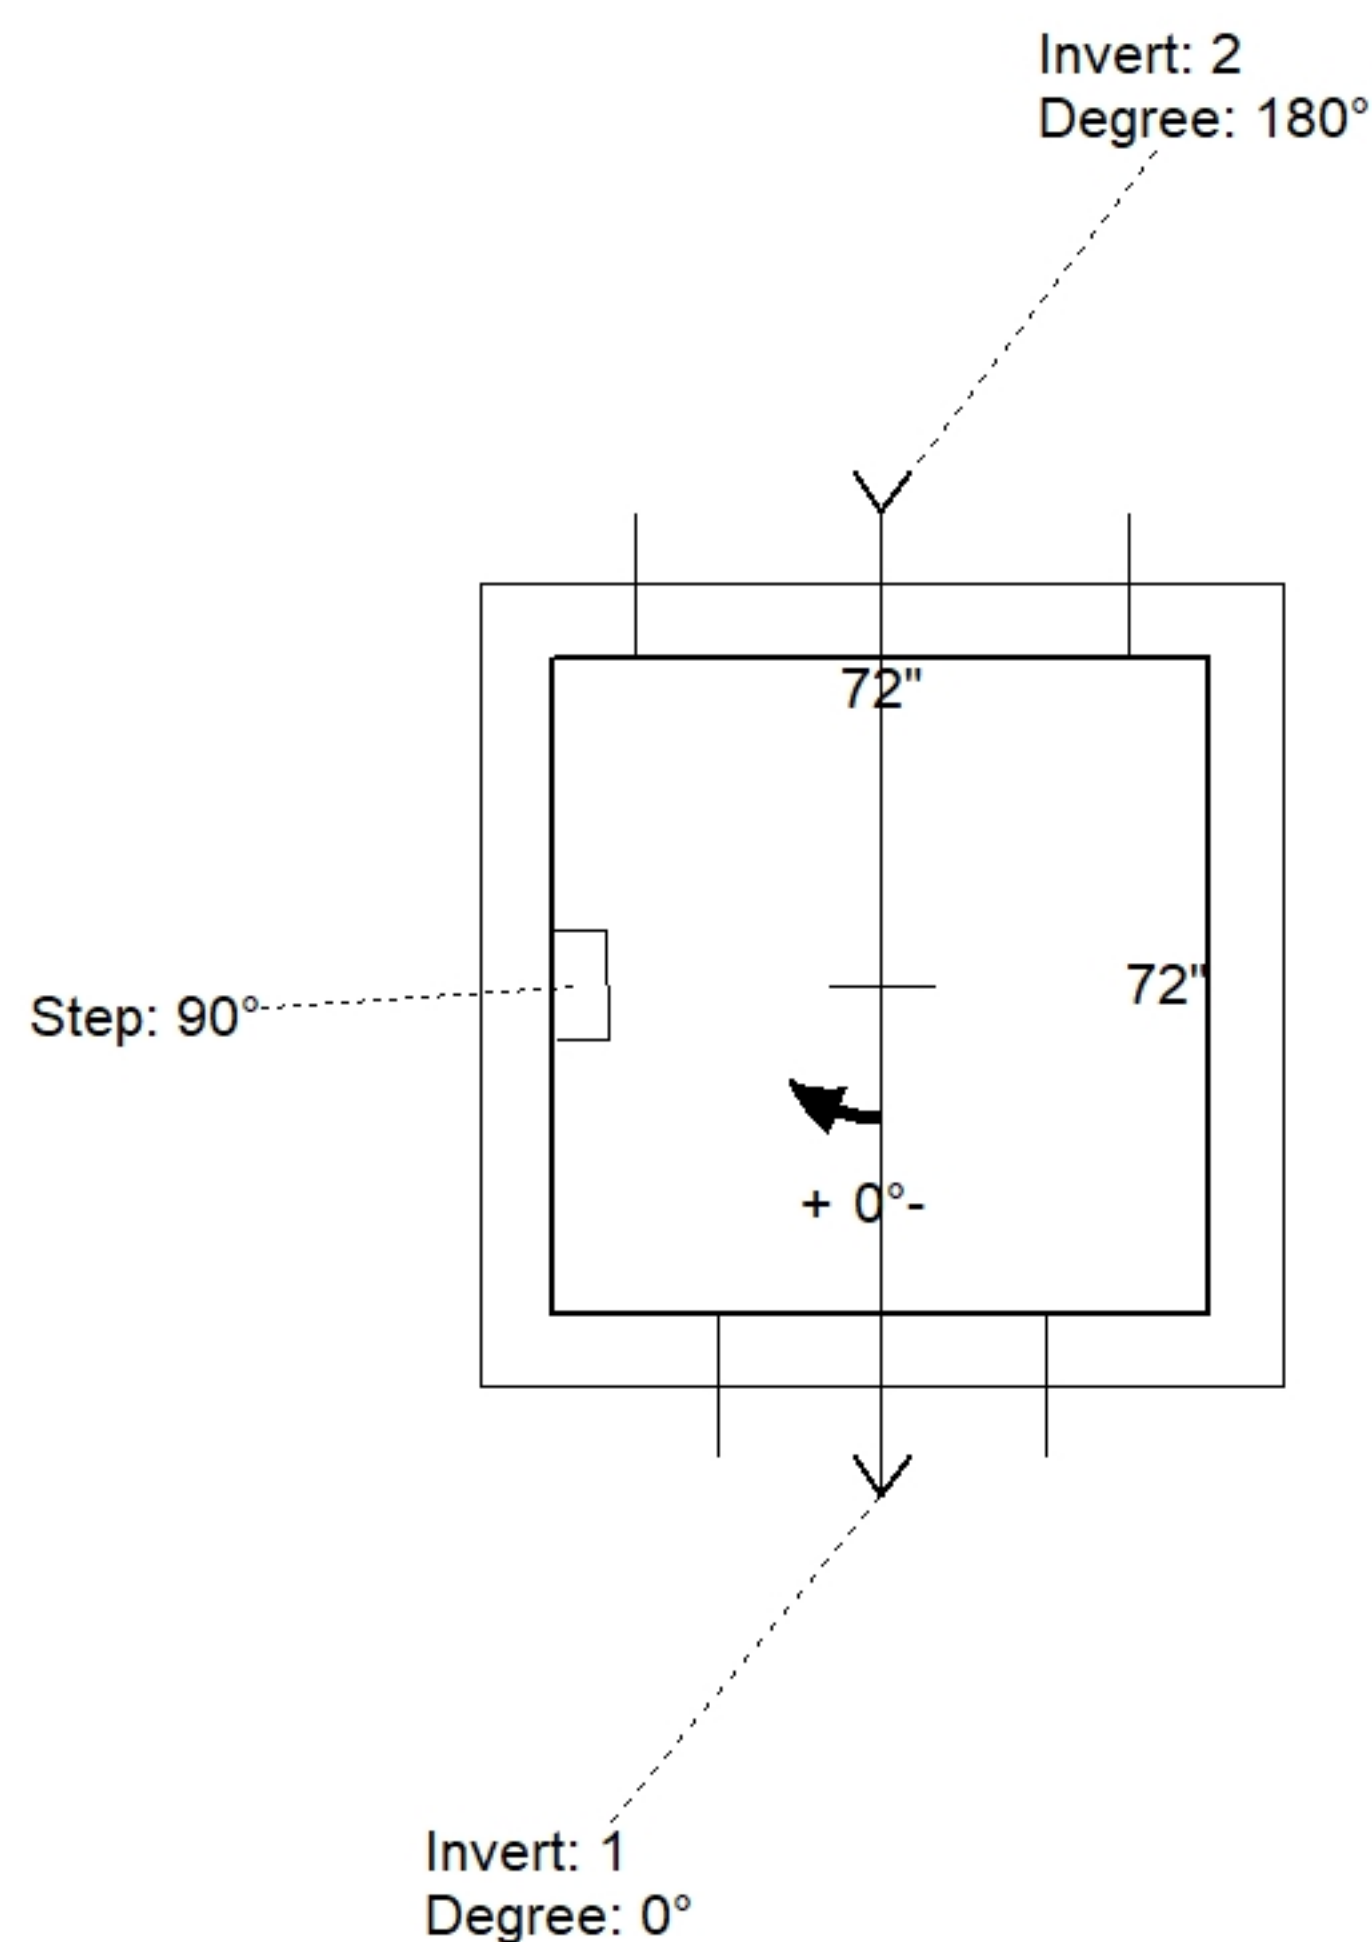

Position	Elev	Angle	Pipe	Pipe OD	Hole	Connector	Up ()	Ref
Rim	9.17'							
Reducer								
Invert 1	0'	0°	30" HDPE DIPS DR11	32"	36"	PSX 36A DD	0.917"	P1
Invert 2	4.5'	180°	30" Existing Brick	48"	54" x 54"	DOGHOUSE 54"x54"	3"	P2
Invert 3								
Invert 4								
Invert 5								
Invert 6								
Invert 7								
Invert 8								

Default - Interior Dimensions

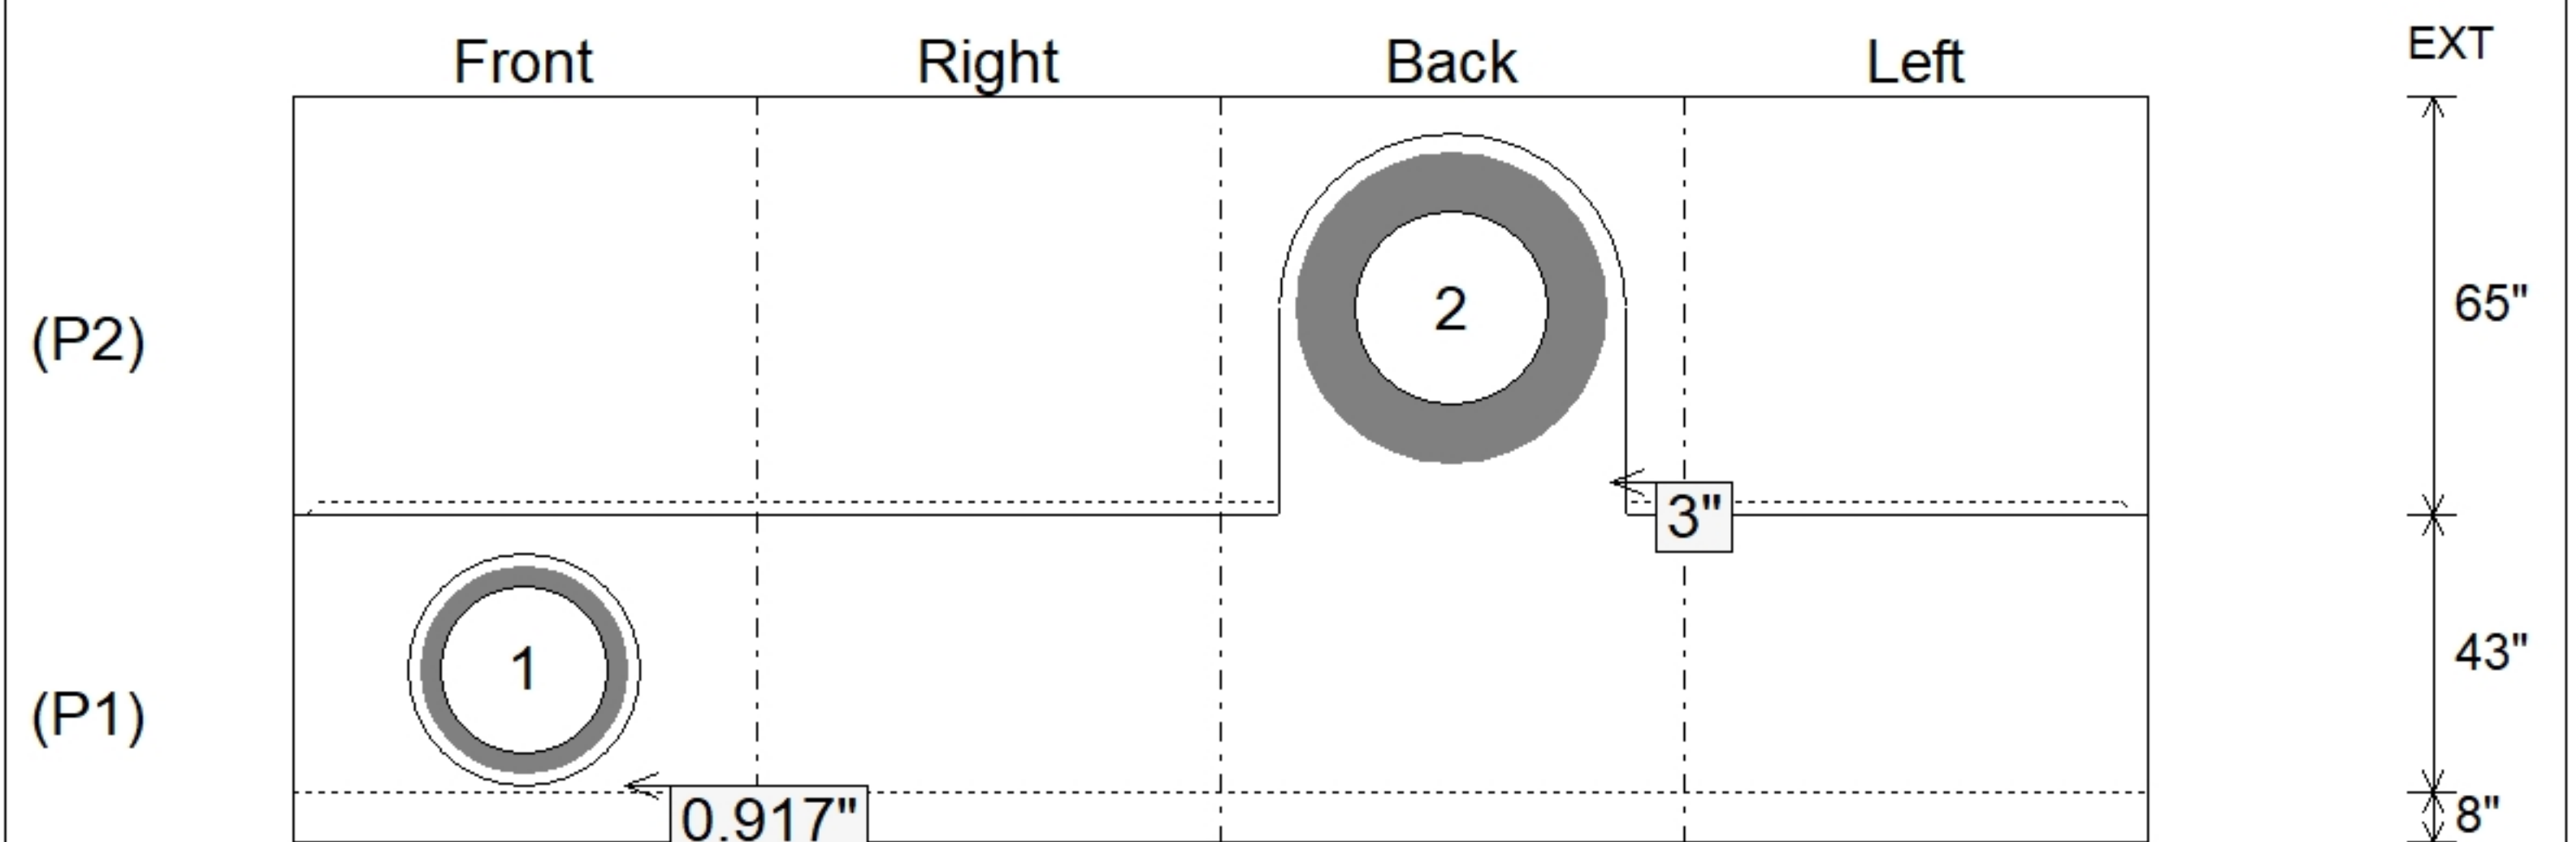

SUBMITTAL
APPROVED BY: