






Floor (Bot): 565.993'
Overall Height: 11.667'
Slack: 4.08"

	8747 lb
	15915 lb
	0 lb
	0 lb
	0 lb
	0 lb
	0 lb

Structure Total:	24662 lb

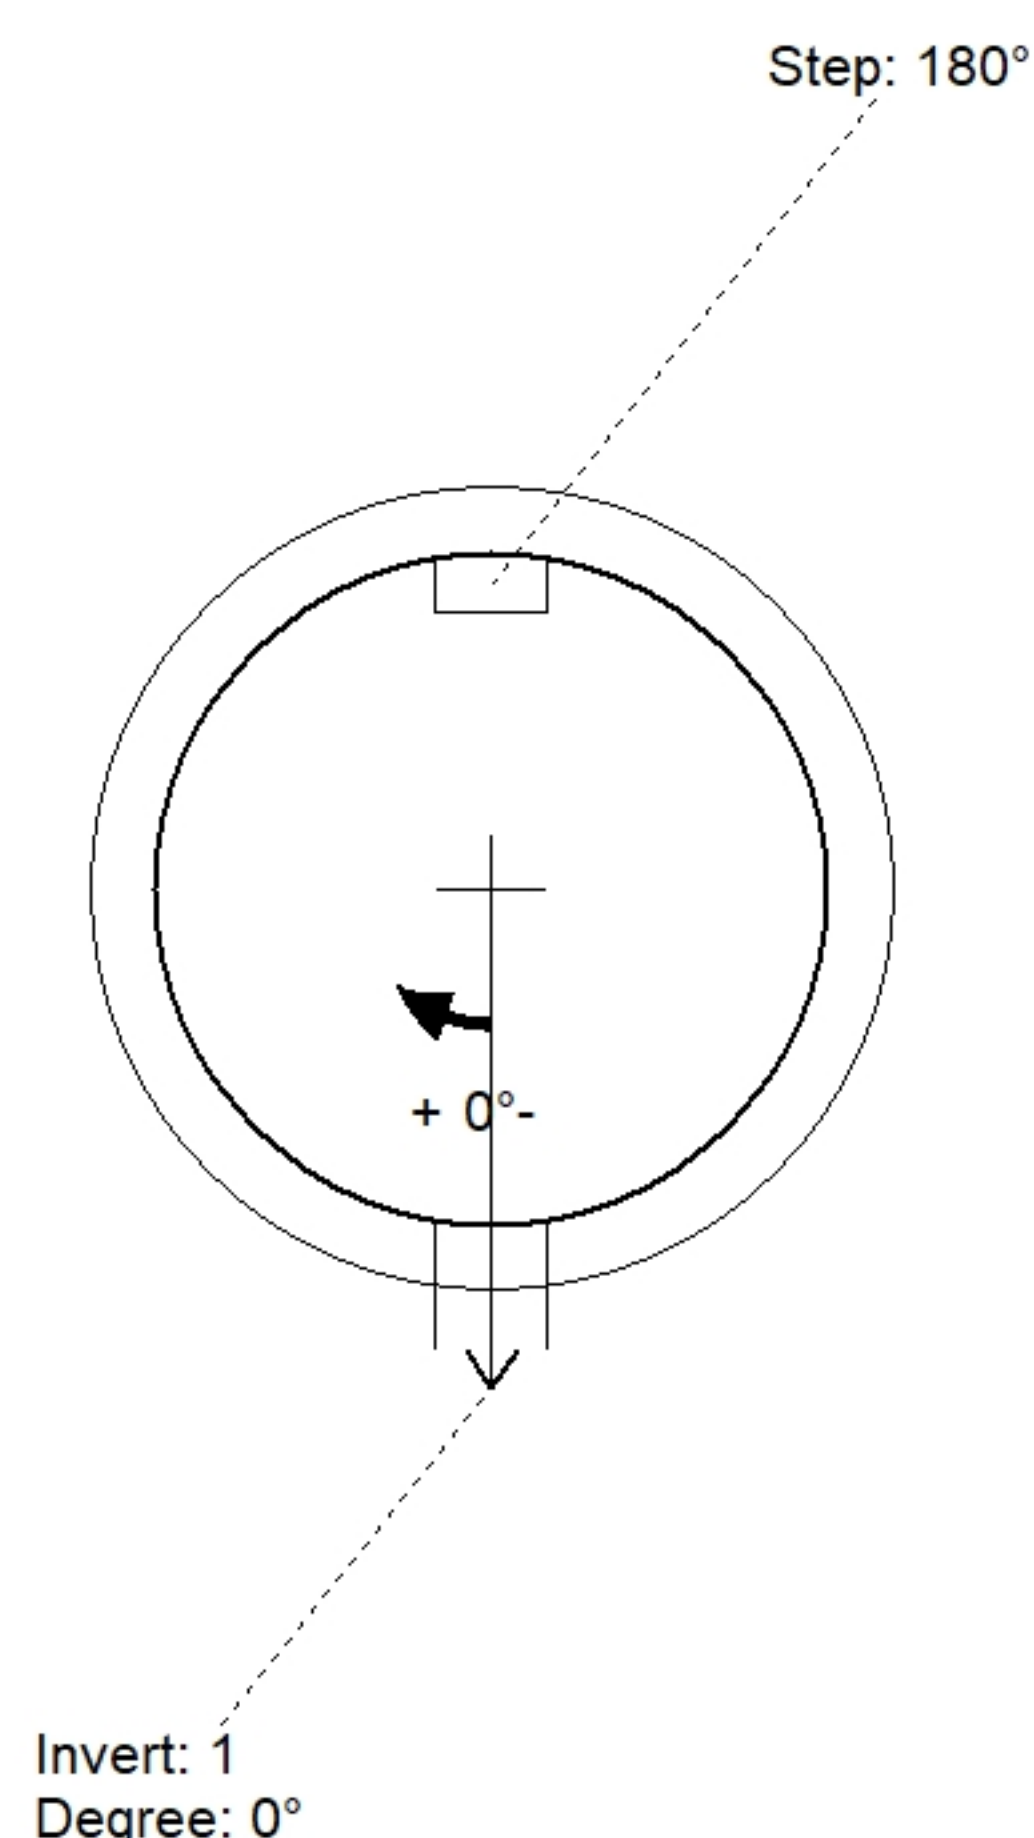

Position	Elev	Angle	Pipe	Pipe OD	Hole	Connector	Up (↓)	Ref
Rim	578'							
Reducer								
Invert 1	567.66'	0°	12" Hole	12"	12"	Hole 12	12"	P1
Invert 2								
Invert 3								
Invert 4								
Invert 5								
Invert 6								
Invert 7								
Invert 8								

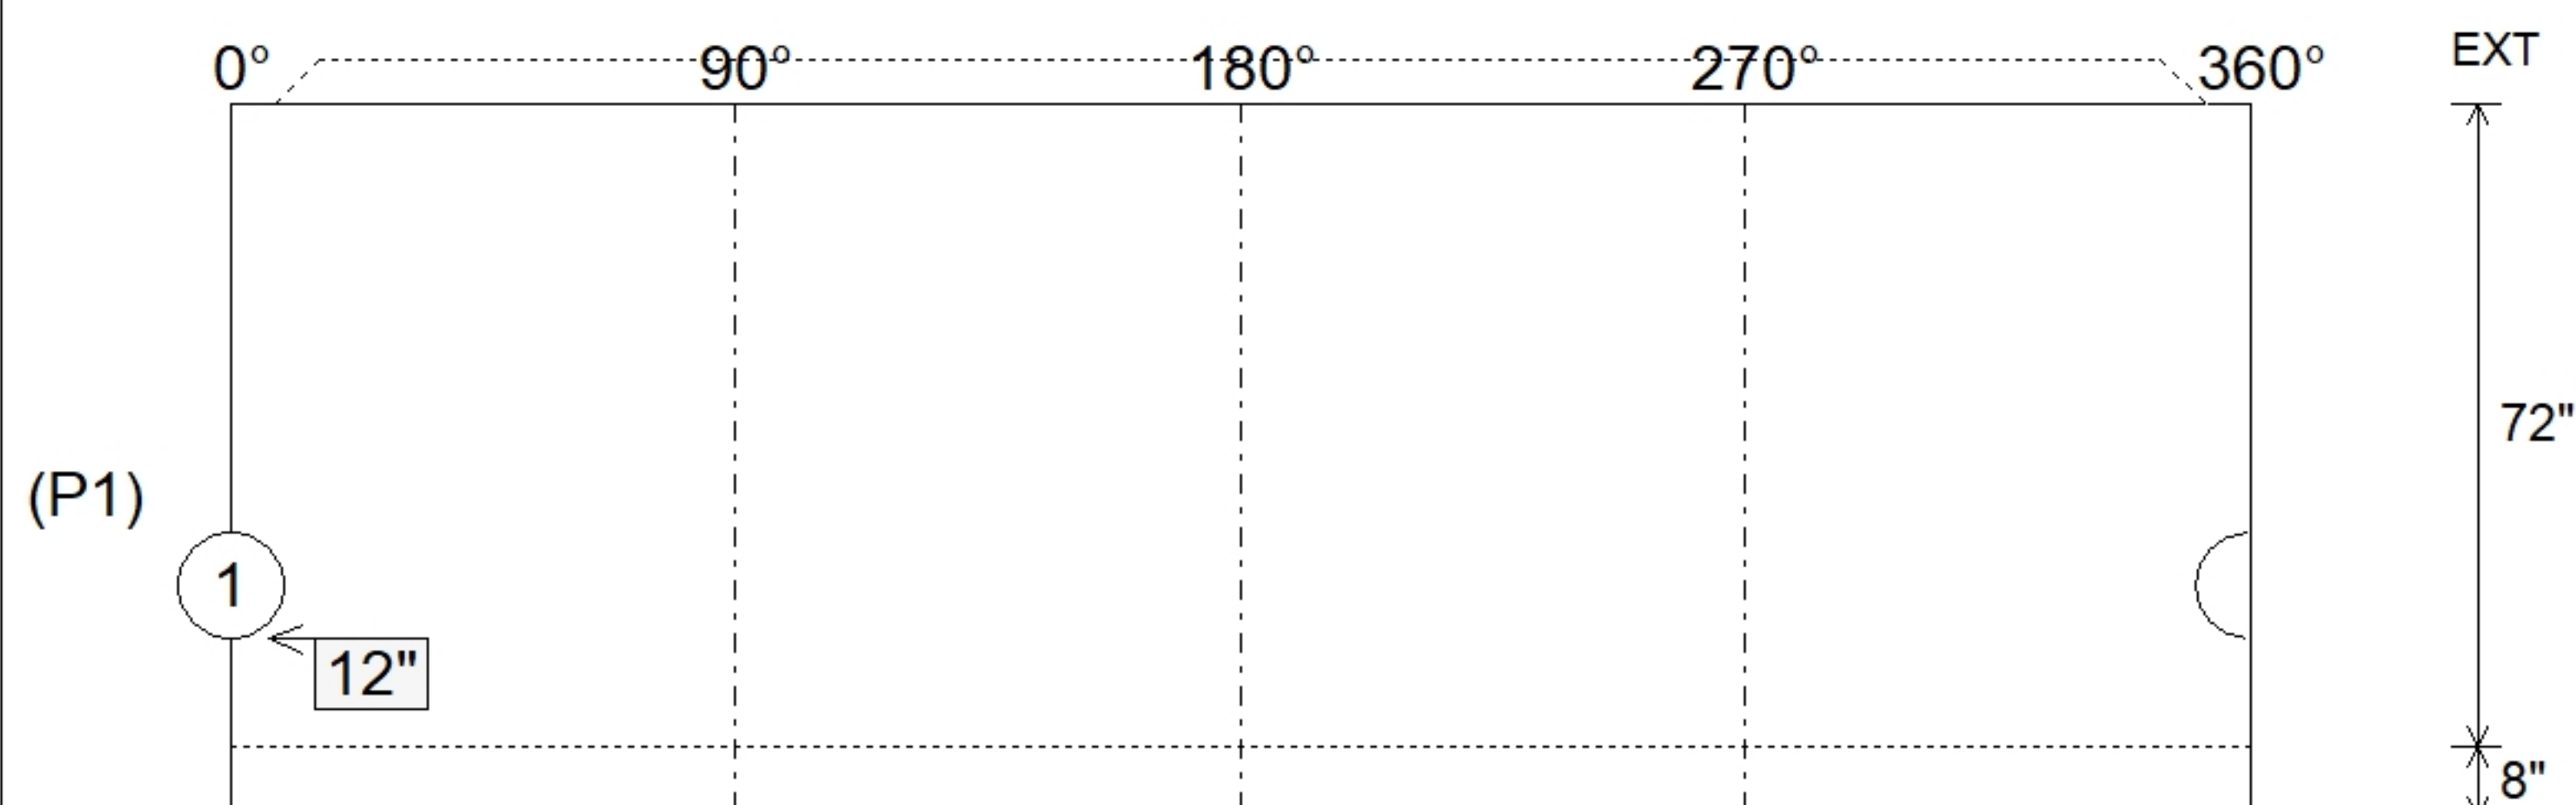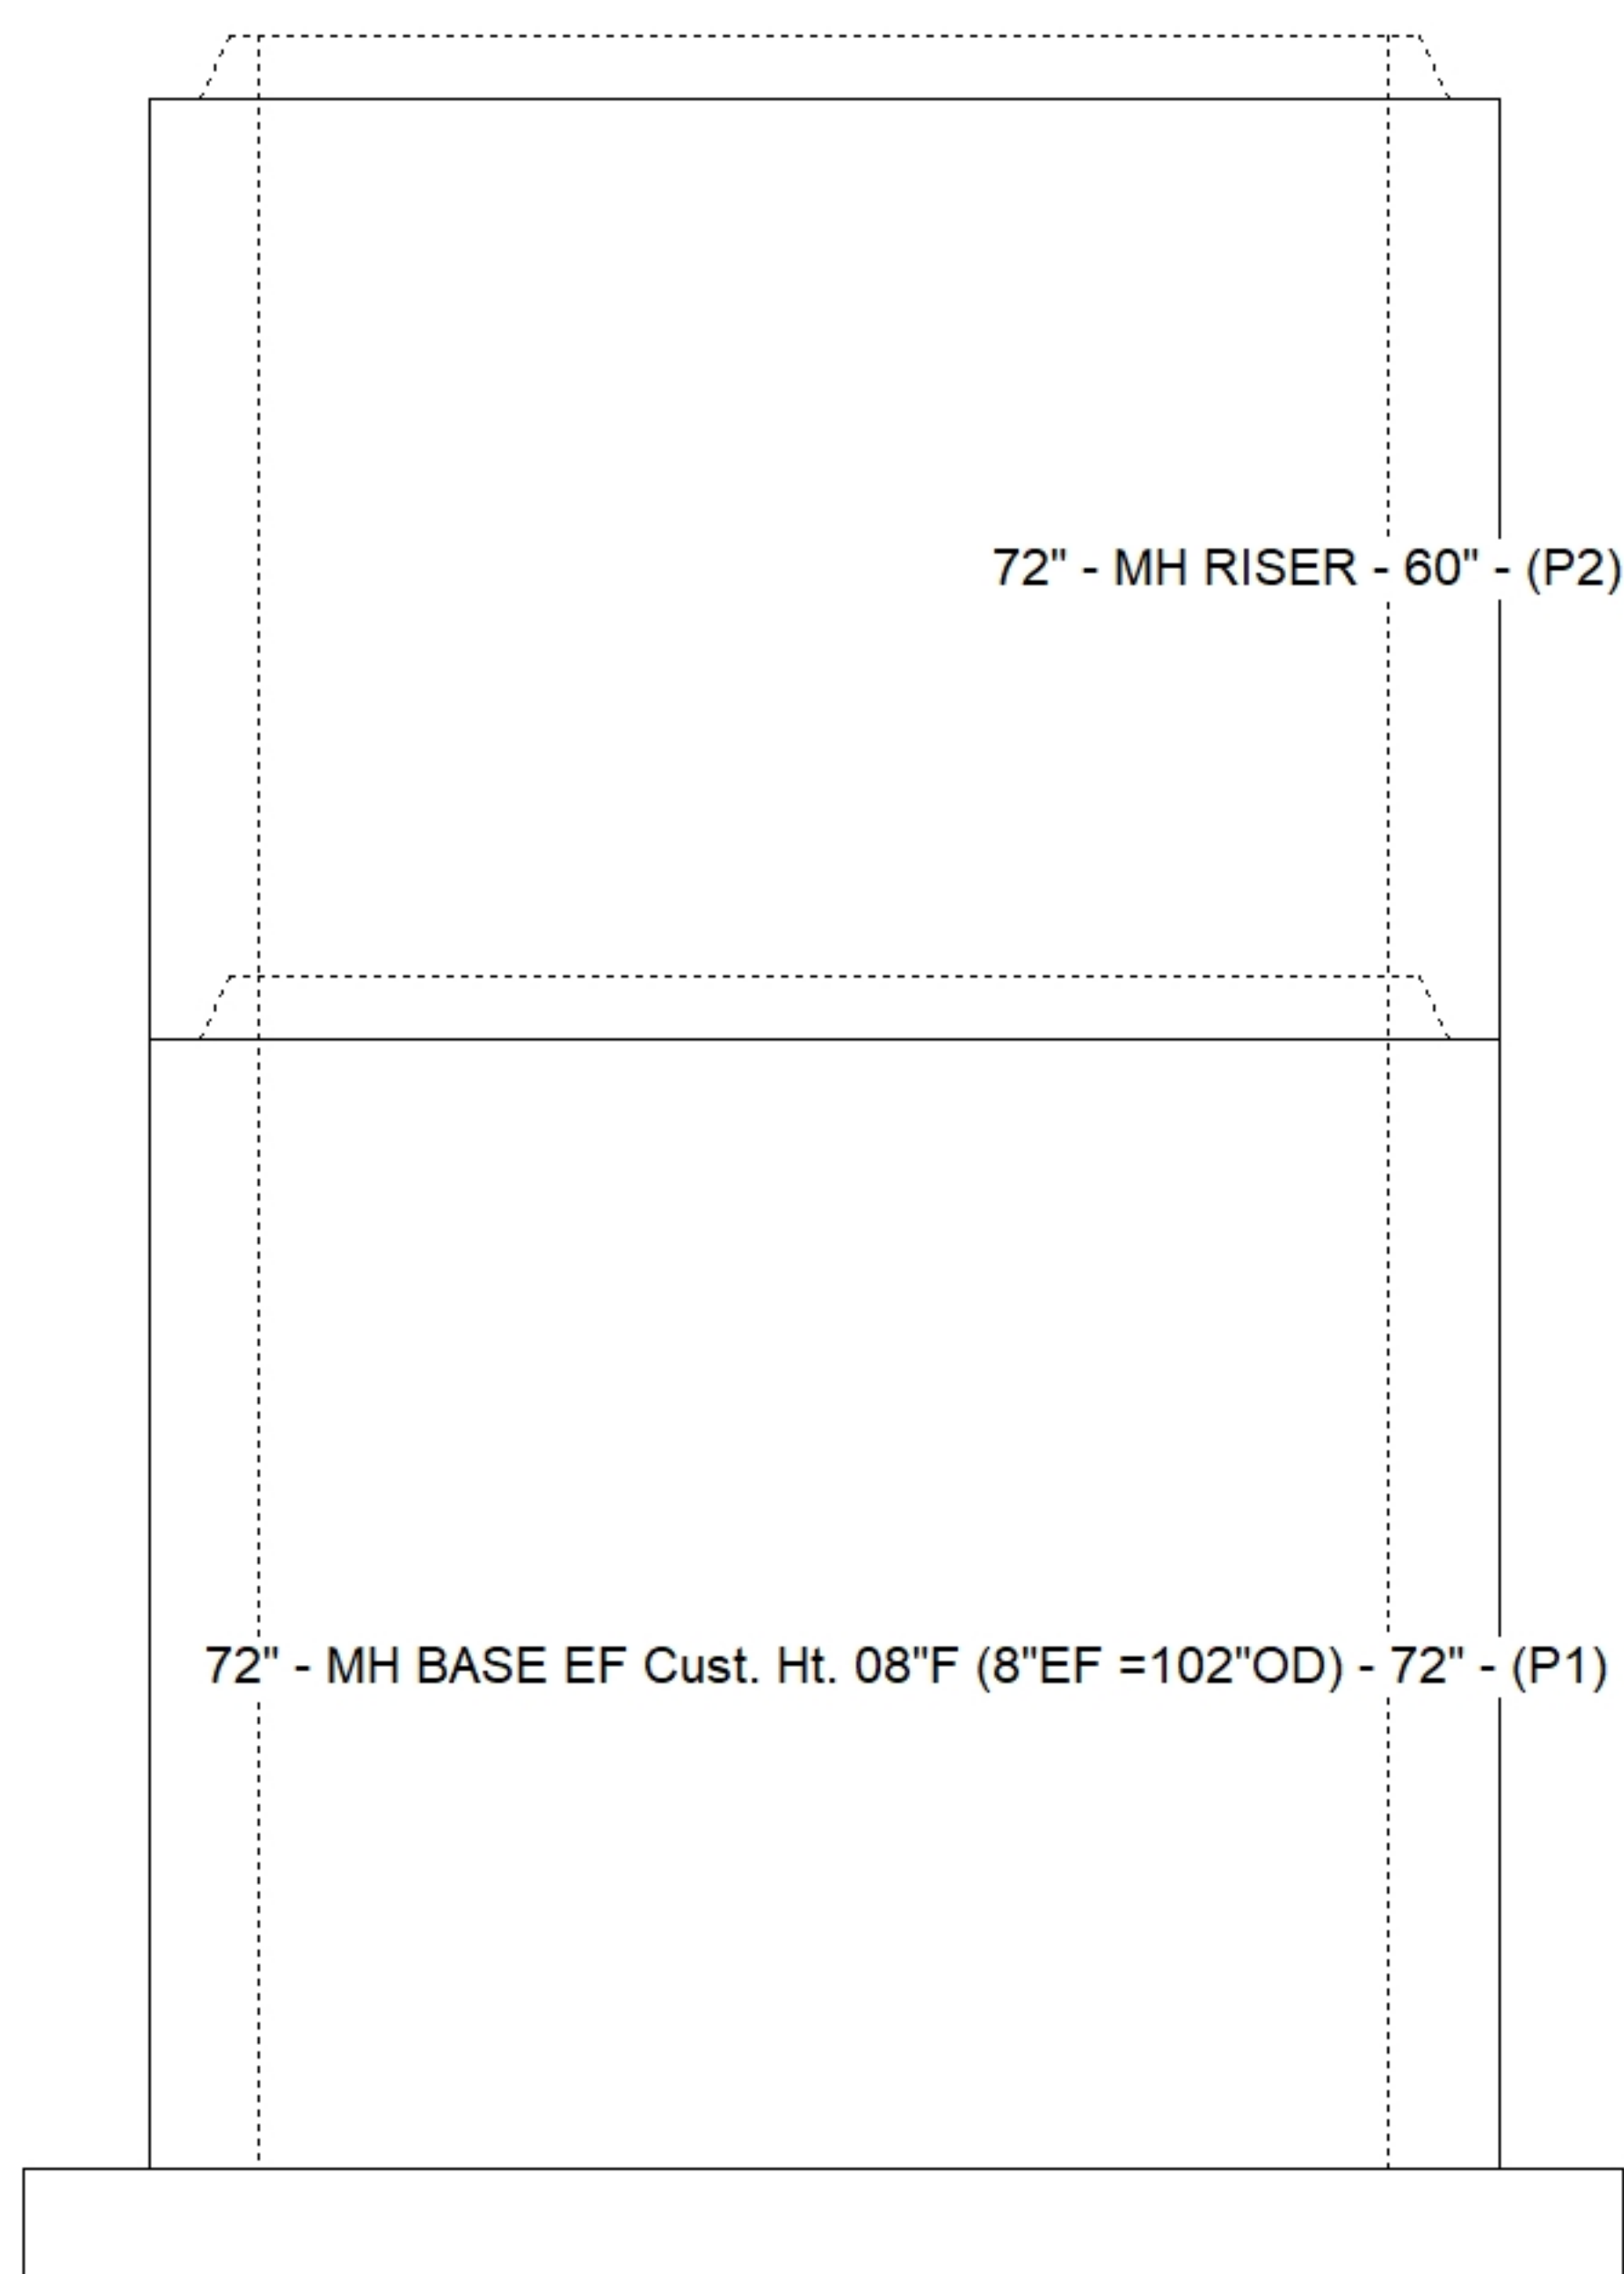

SUBMITTAL
APPROVED BY: