



Floor (Bot): 526.847"
Overall Height: 27.667"
Slack: 0.92"


Structure Total: 75986 lb

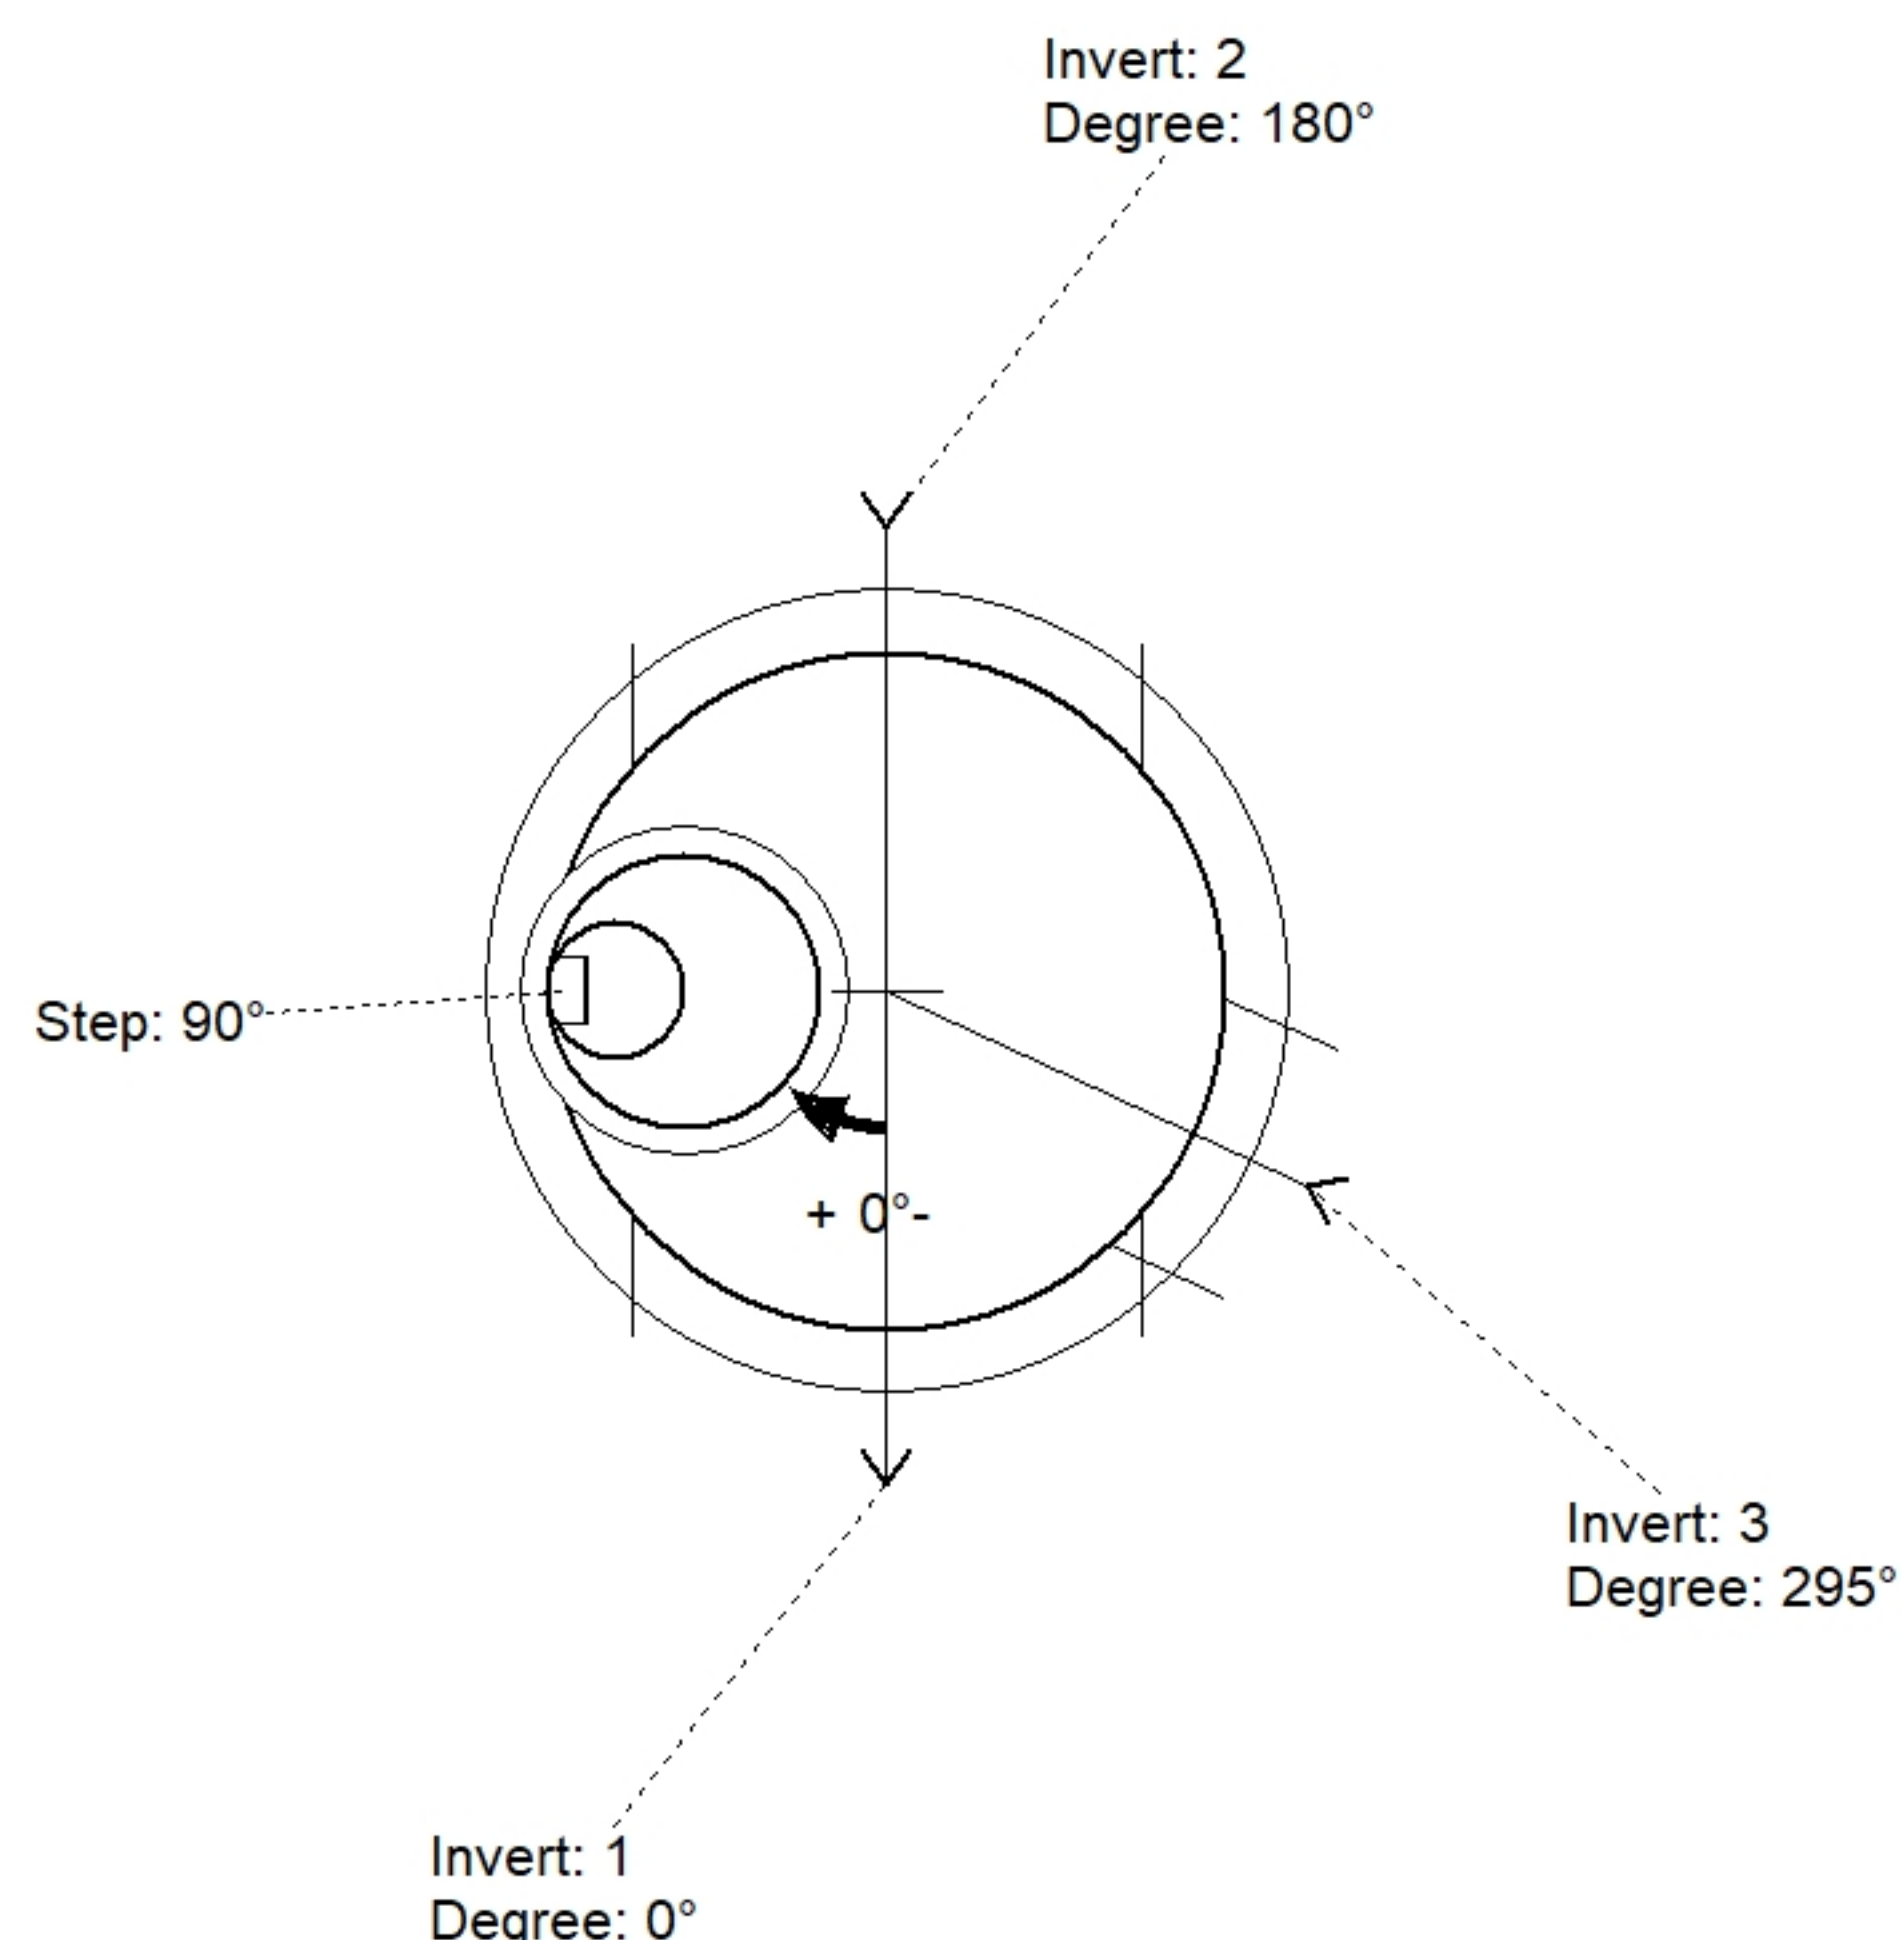

Position	Elev	Angle	Pipe	Pipe OD	Hole	Connector	Up (')	Ref
Rim	554.59'							
Reducer	539.93'							
Invert 1	528.43'	0°	72" RCP B WALL	86"	90"	Hole 90	0"	P1
Invert 2	528.43'	180°	72" RCP B WALL	86"	90"	Hole 90	0"	P1
Invert 3	534'	295°	36" RCP B WALL	44"	48"	Hole 48	14.84"	P2
Invert 4								
Invert 5								
Invert 6								
Invert 7								
Invert 8								

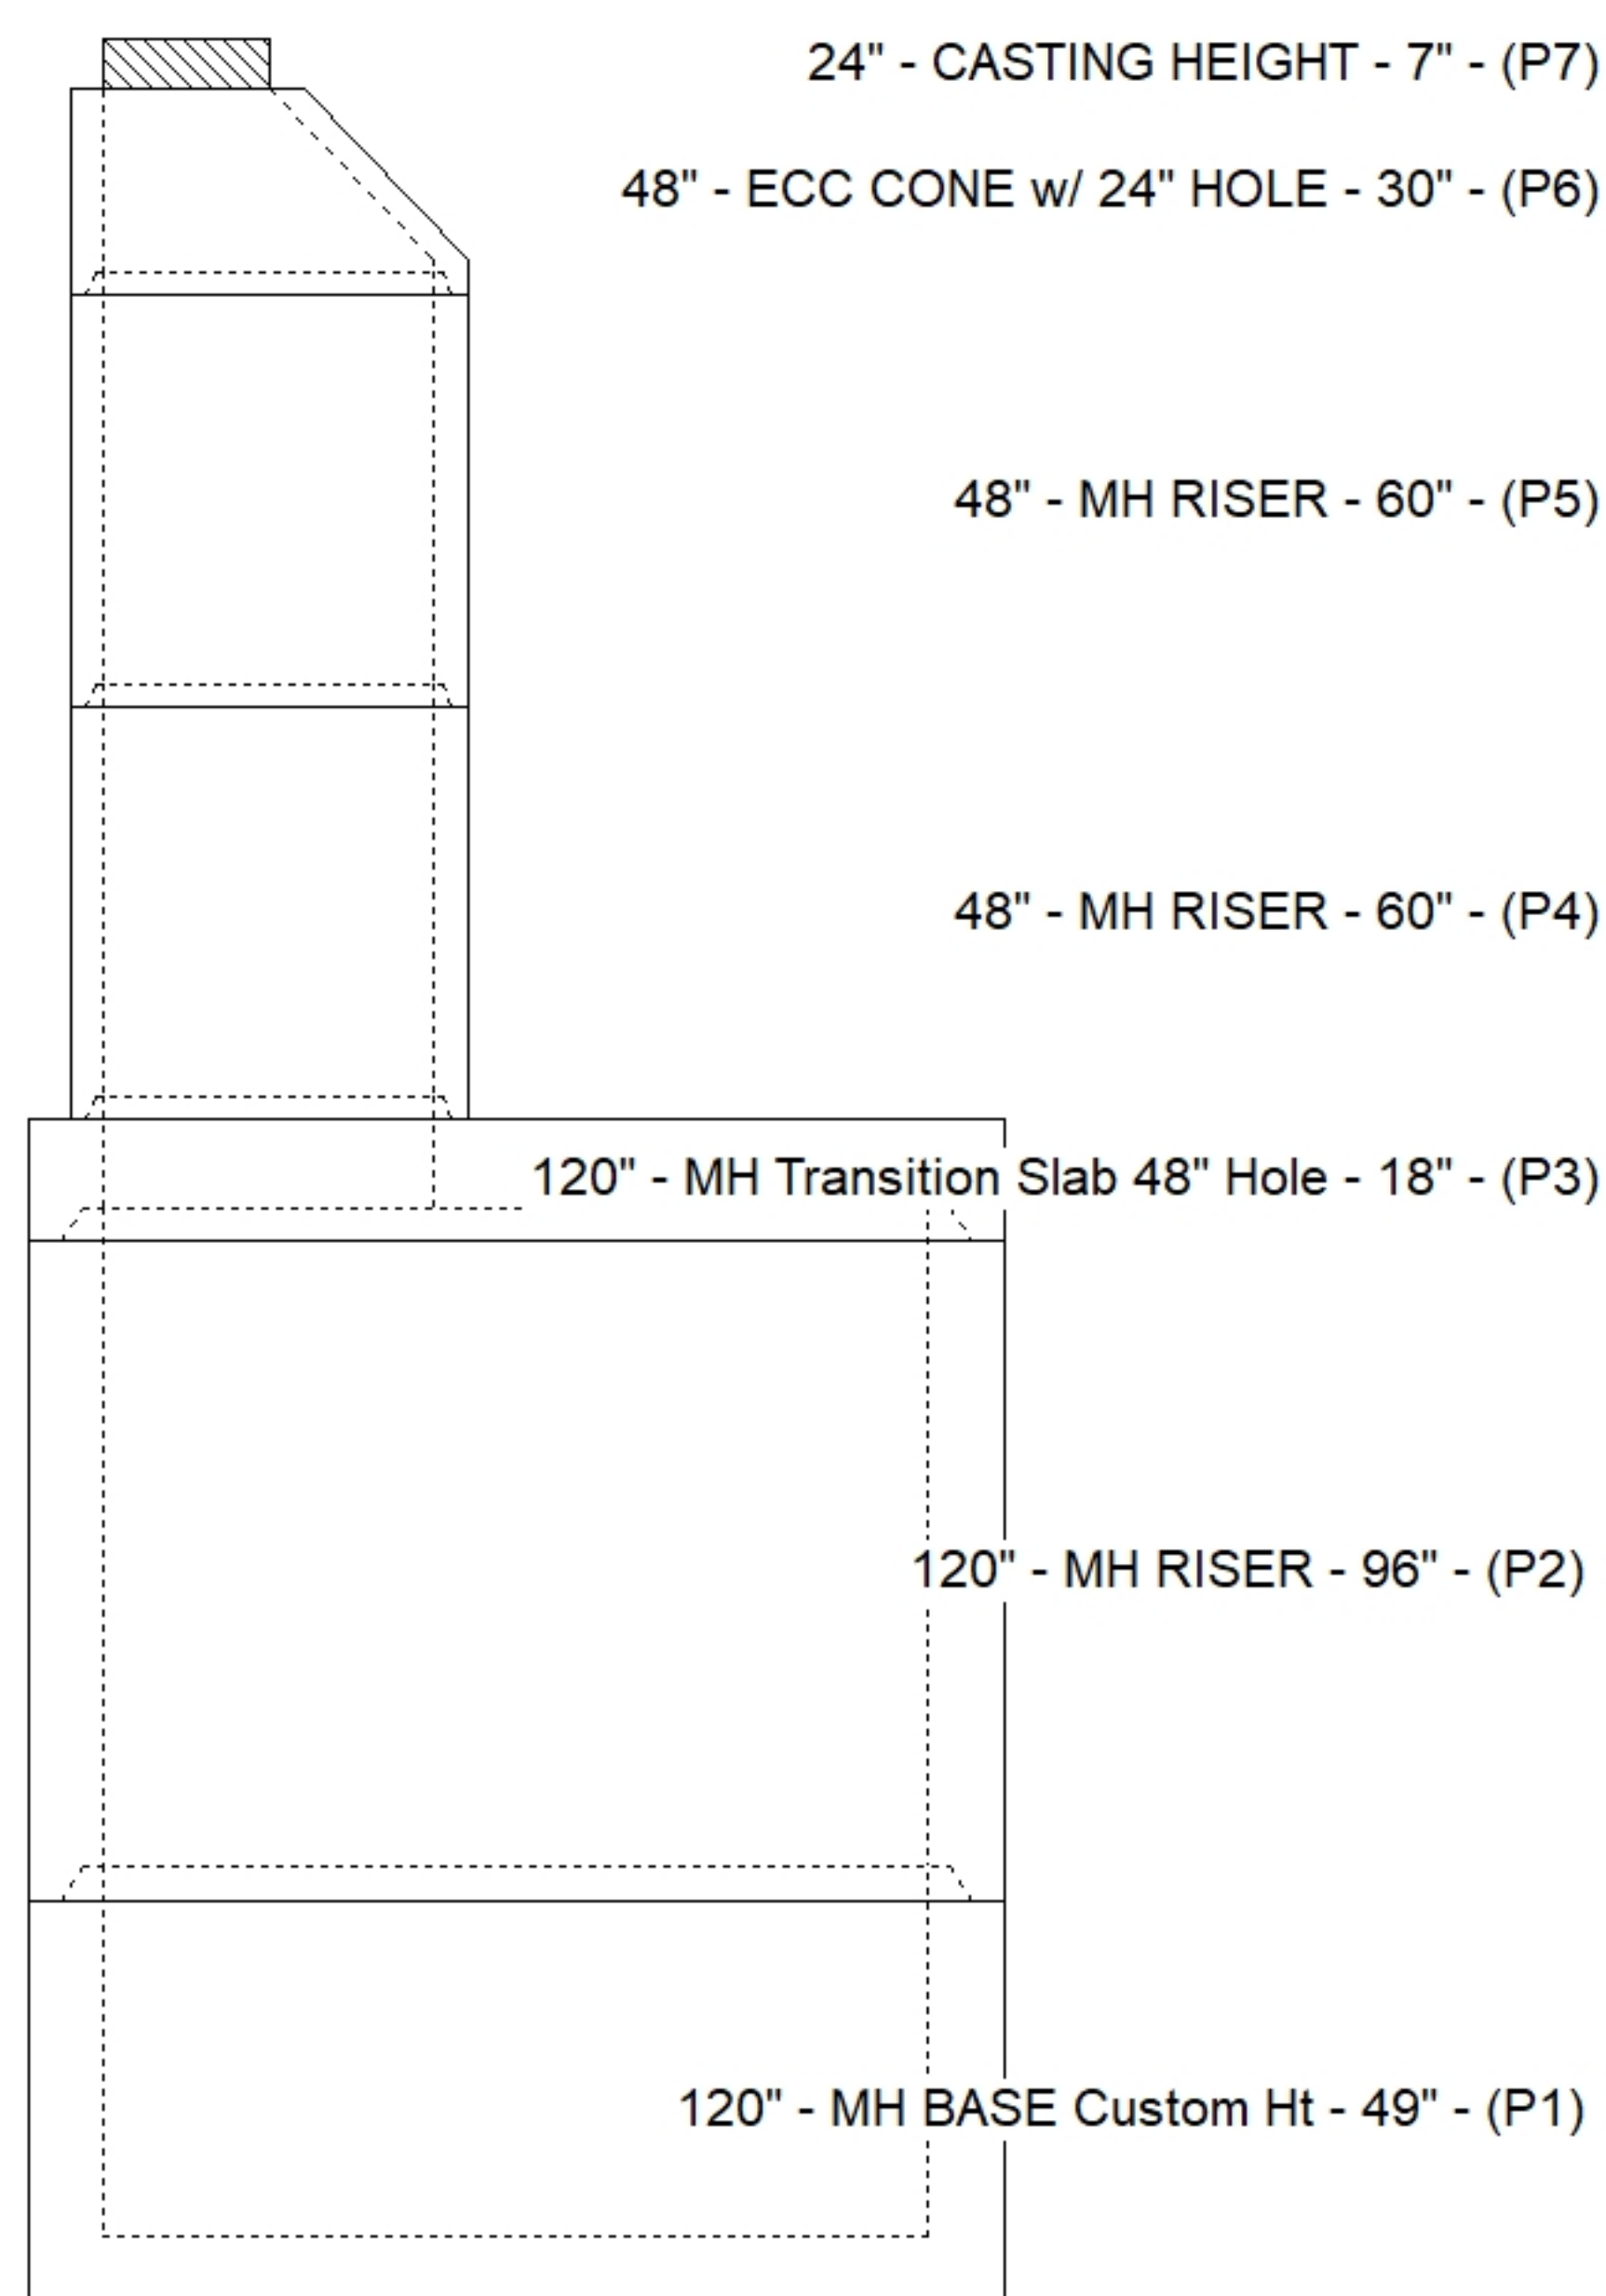

Default - Interior Dimensions

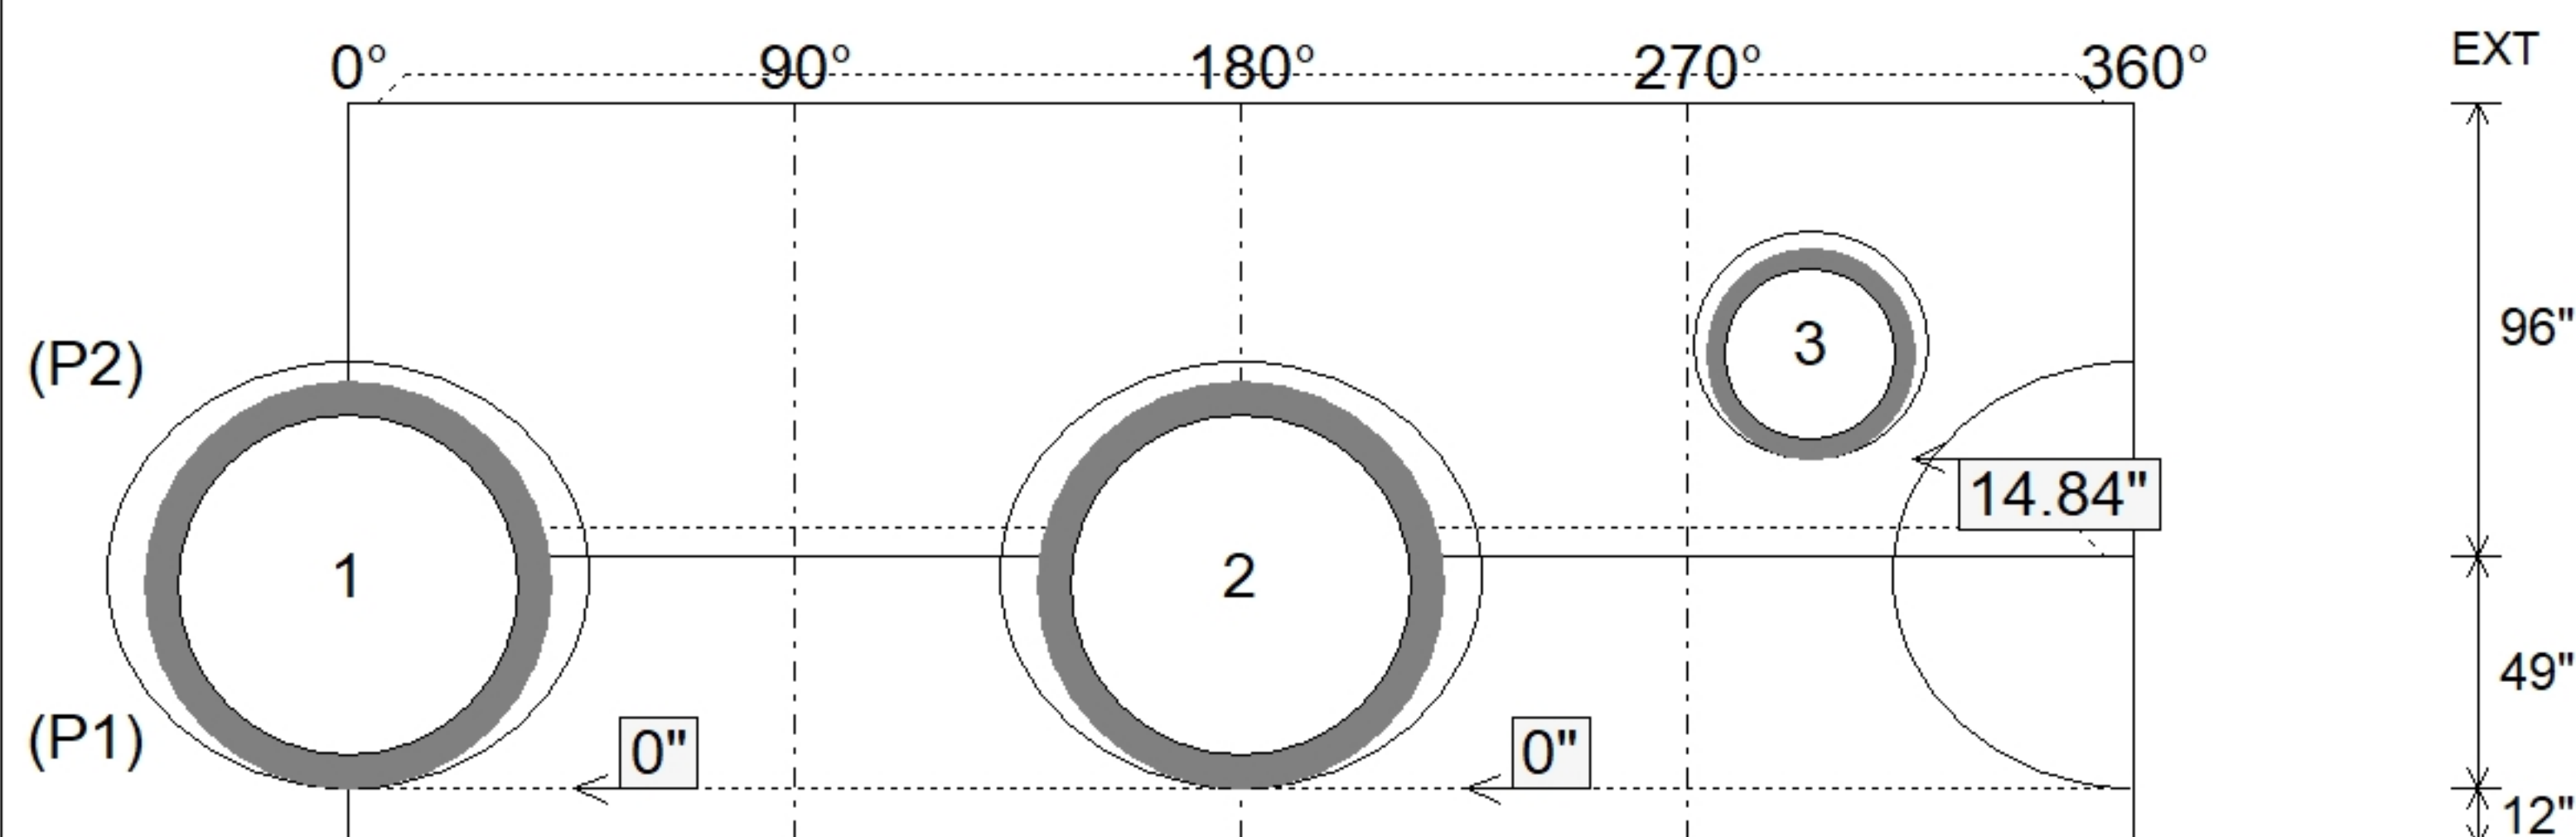

SUBMITTAL
APPROVED BY: