



Floor (Bot): 529.117'
Overall Height: 20.917'
Slack: 0.8"


P7) 24" - CASTING HEIGHT - 7"	0 lb
P6) 24" - GRADE RING - 4"	270 lb
P5) 48" - ECC CONE w/ 24" HOLE - 24"	1550 lb
P4) 48" - MH RISER - 48"	3353 lb
P3) 48" - MH RISER - 48"	3353 lb
P2) 144" - MH Transition Slab 48" Hole - 12"	21758 lb
P1) 144" - MH BASE - 96"	59698 lb
1) 144" - Conseal CS-102 1.00"	0 lb
3) 48" - Conseal CS-102 1.00"	0 lb
2) 24" - Conseal CS-102 1.00"	0 lb
2) Hole - 90	0 lb
17) MH Step ML-10-TDS-NCR - 10"	0 lb
Structure Total:	89982 lb

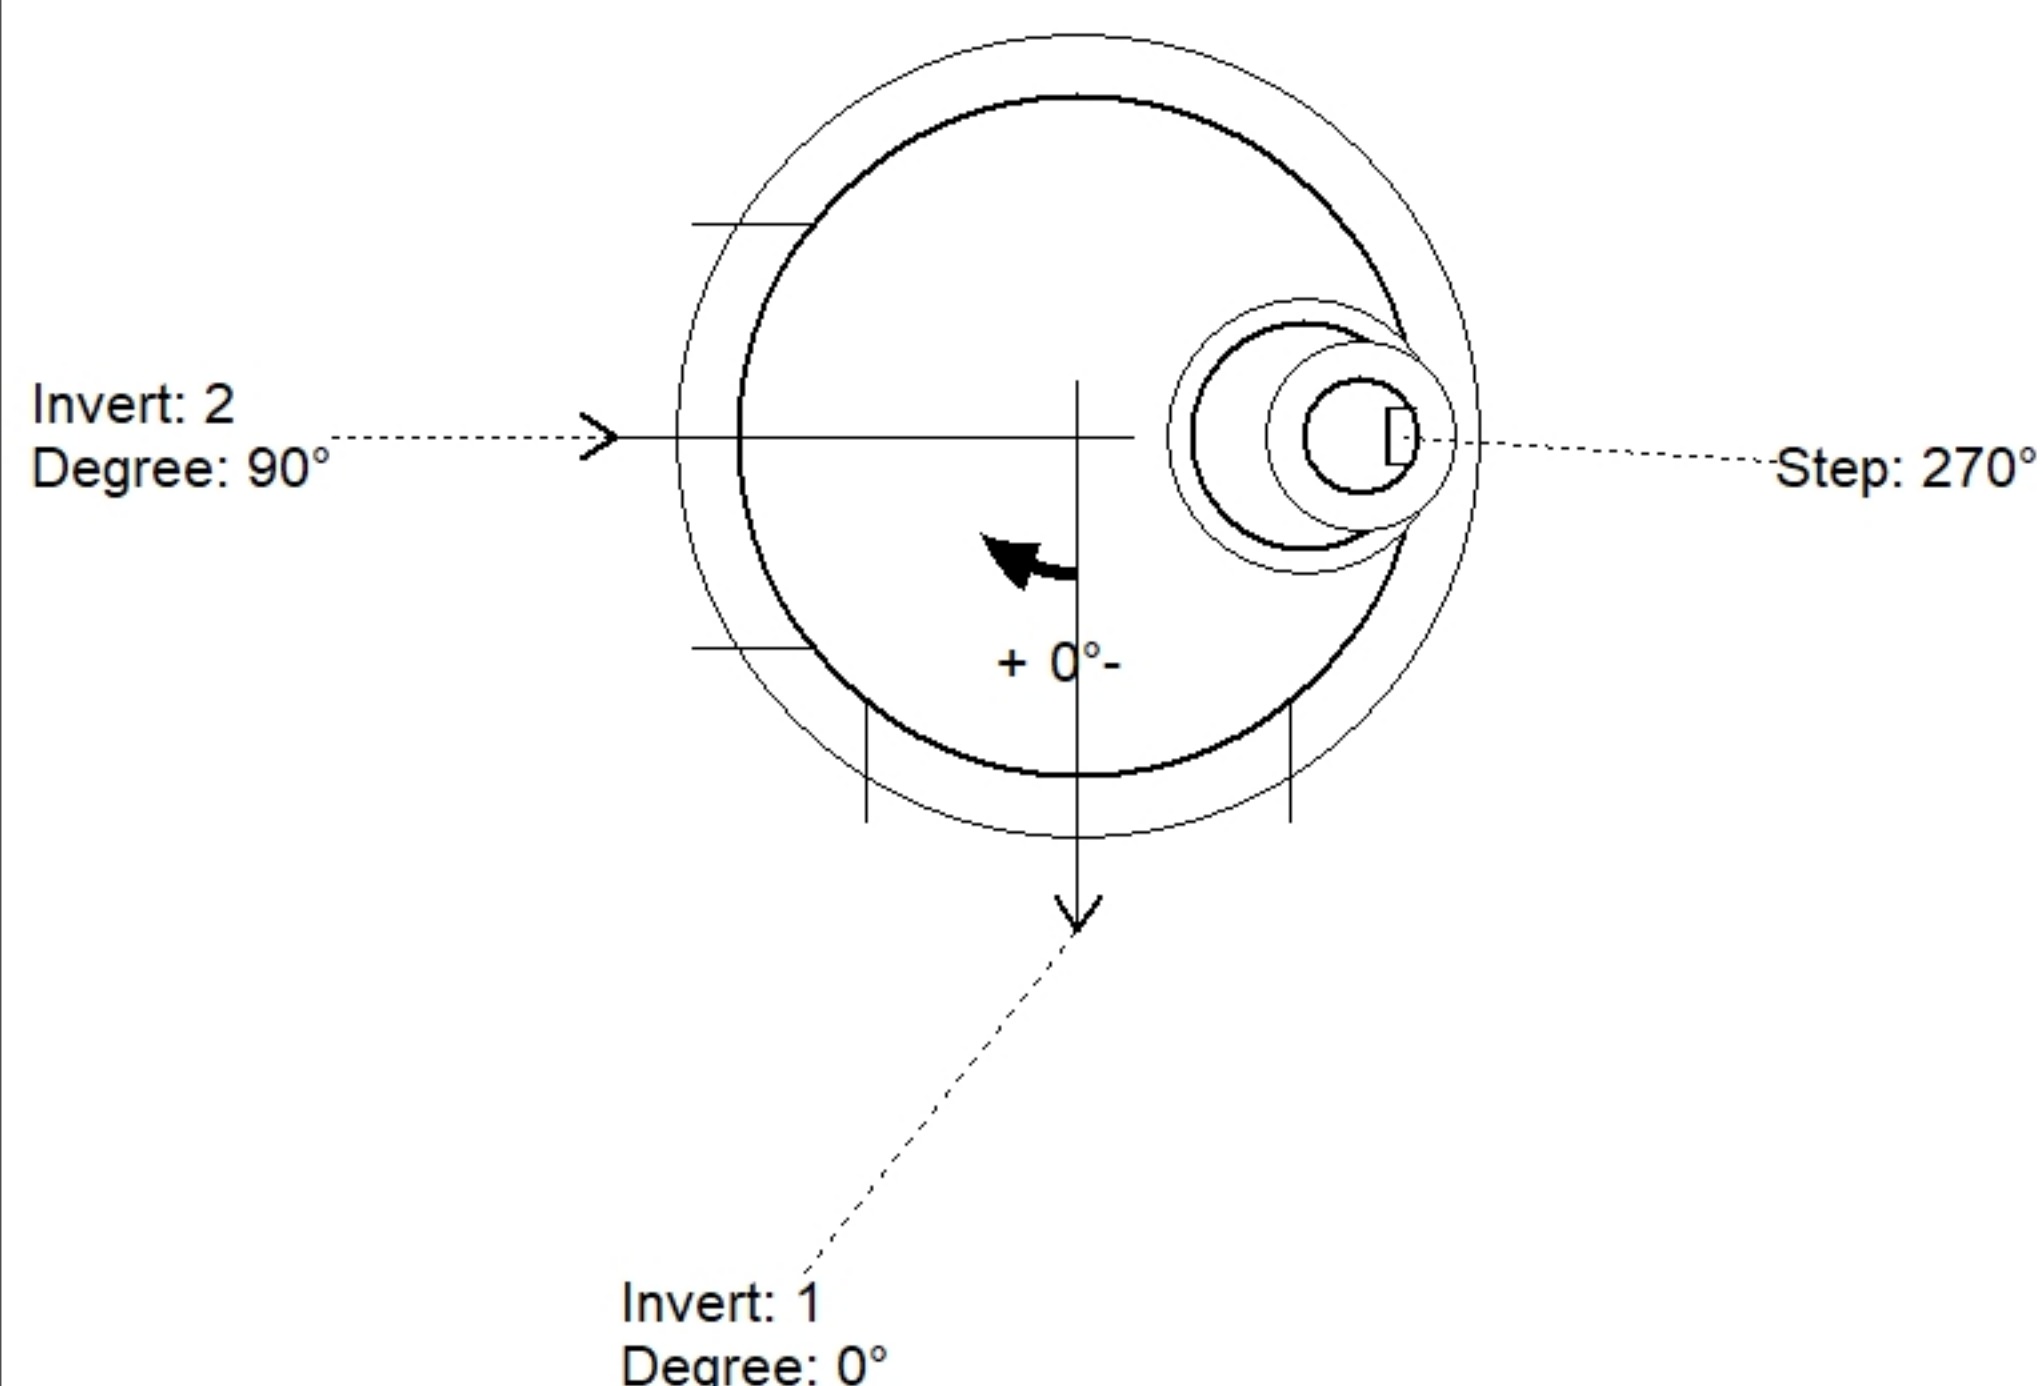

Position	Elev	Angle	Pipe	Pipe OD	Hole	Connector	Up (')_	Ref
Rim	550.1'							
Reducer	538.117'							
Invert 1	530.7'	0°	72" RCP B WALL	86"	90"	Hole 90	0"	P1
Invert 2	530.7'	90°	72" RCP B WALL	86"	90"	Hole 90	0"	P1
Invert 3								
Invert 4								
Invert 5								
Invert 6								
Invert 7								
Invert 8								

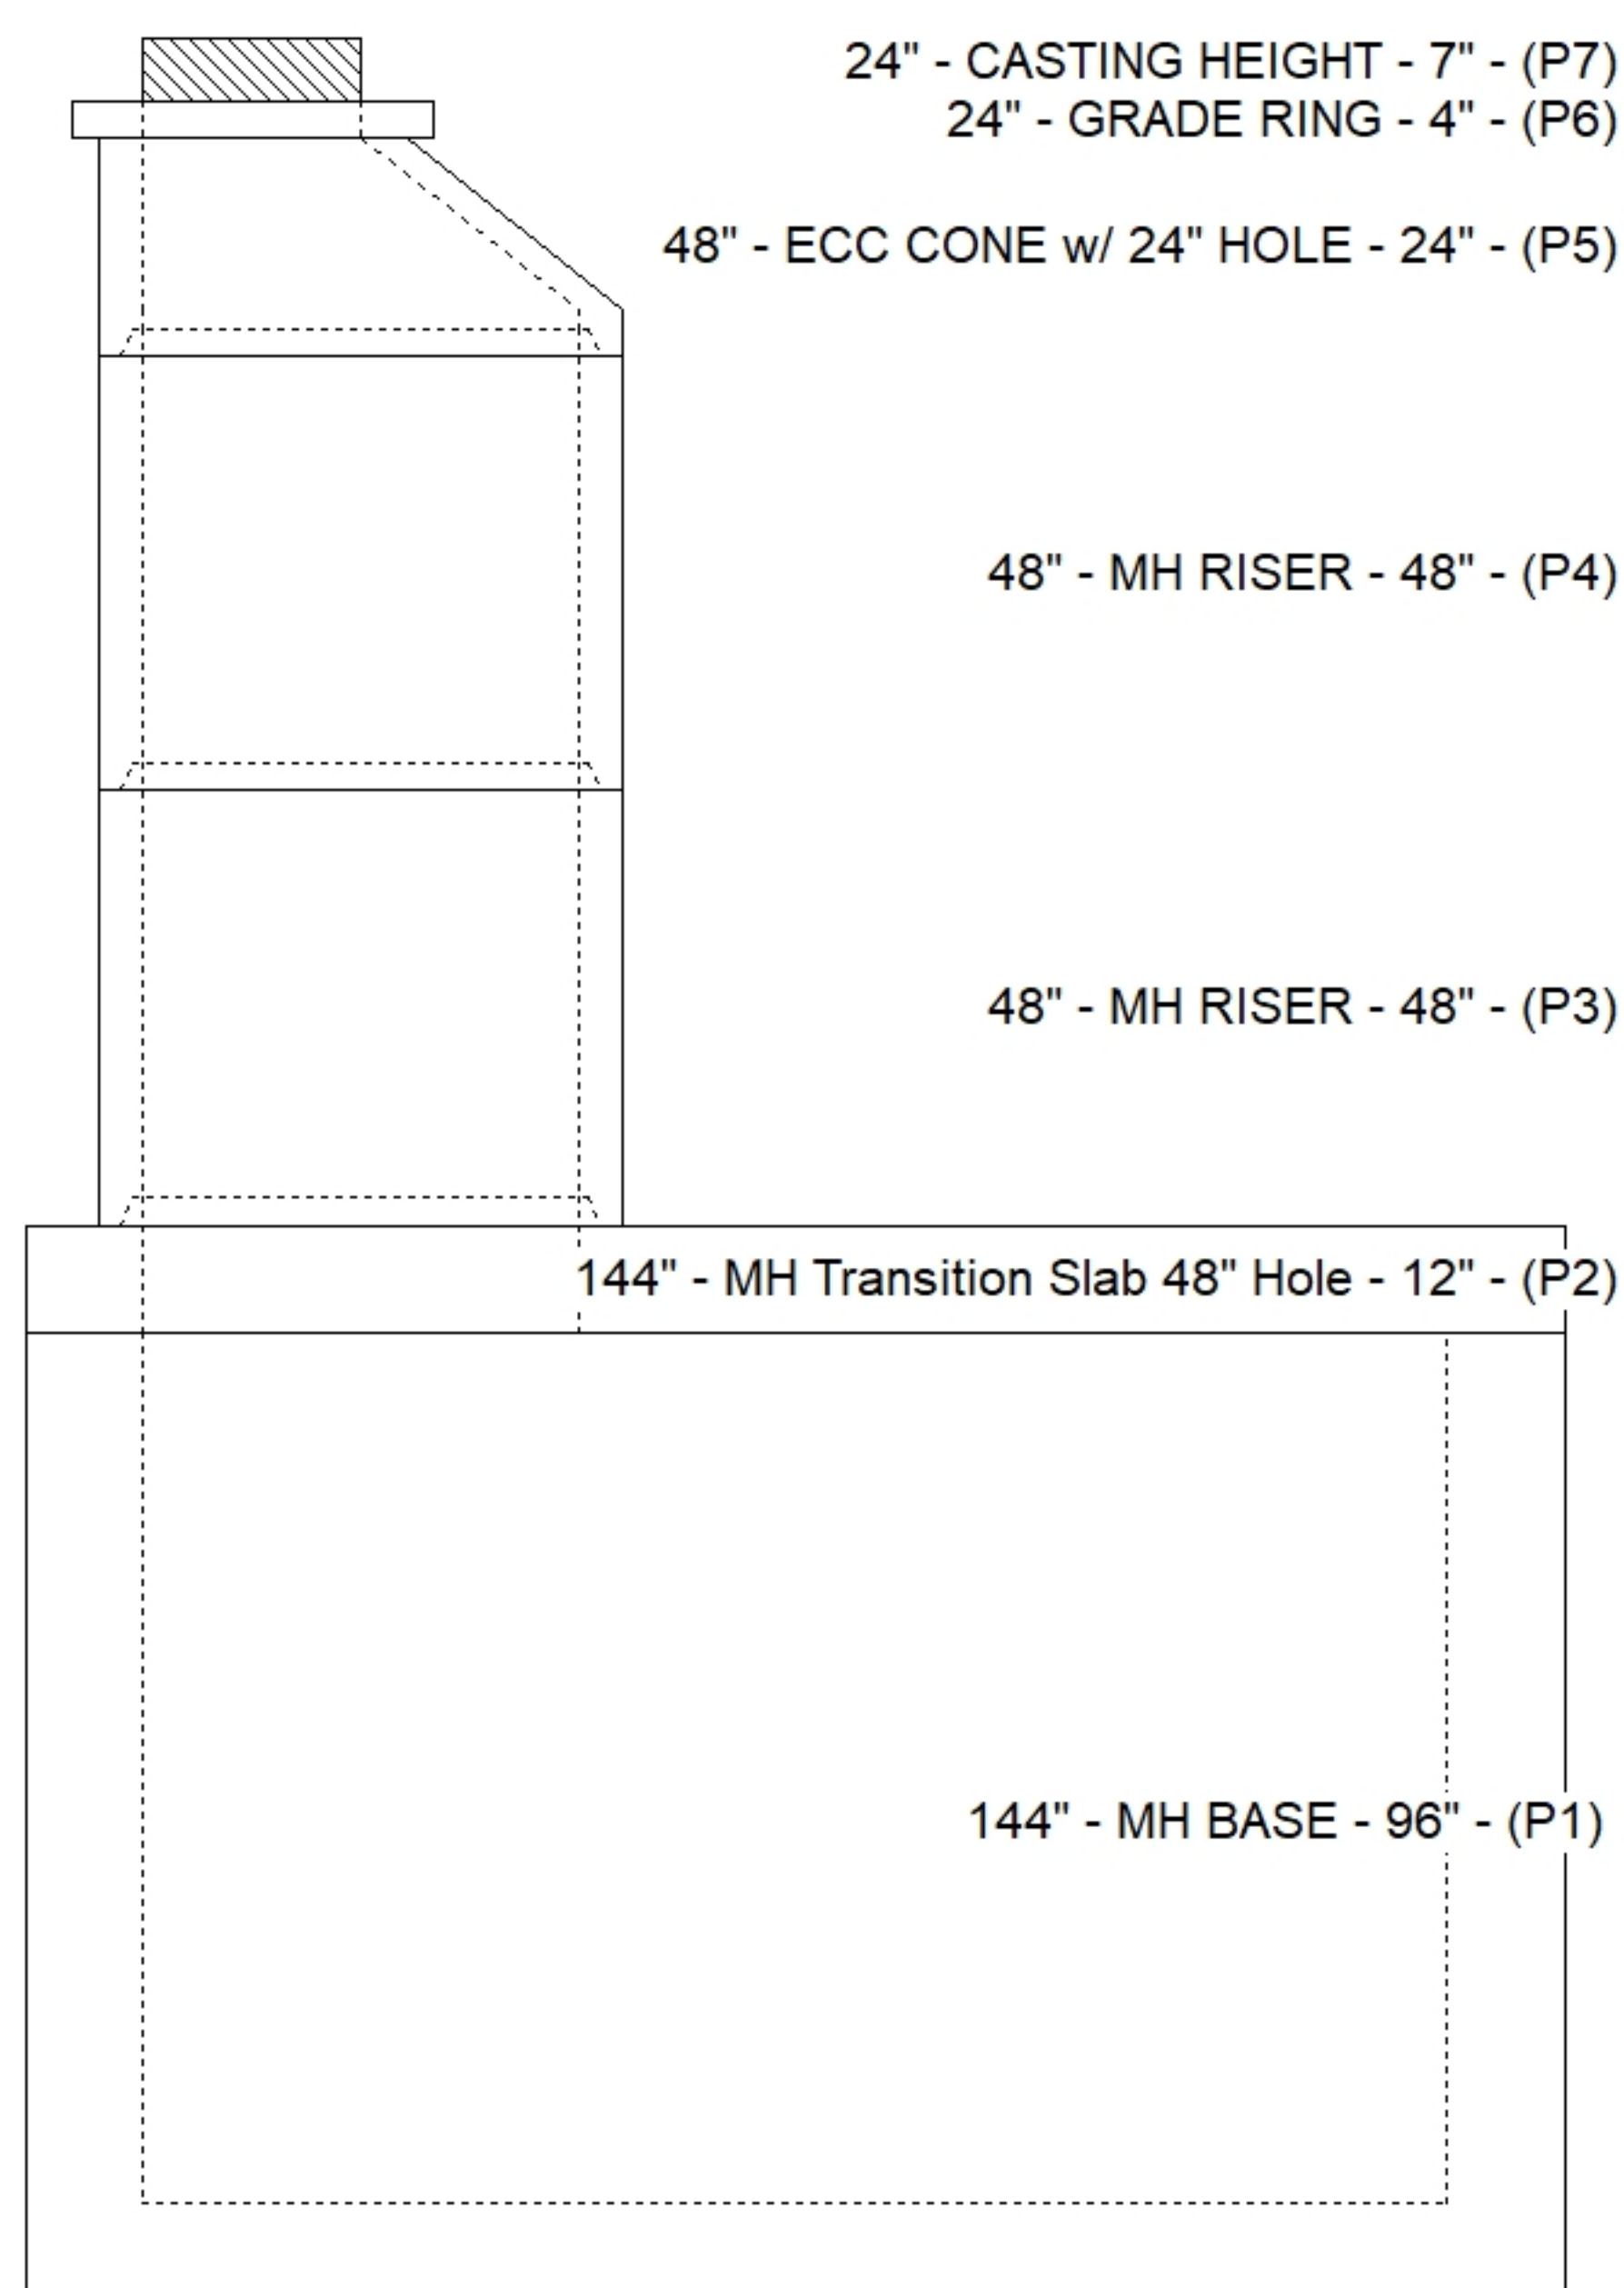

Default - Interior Dimensions

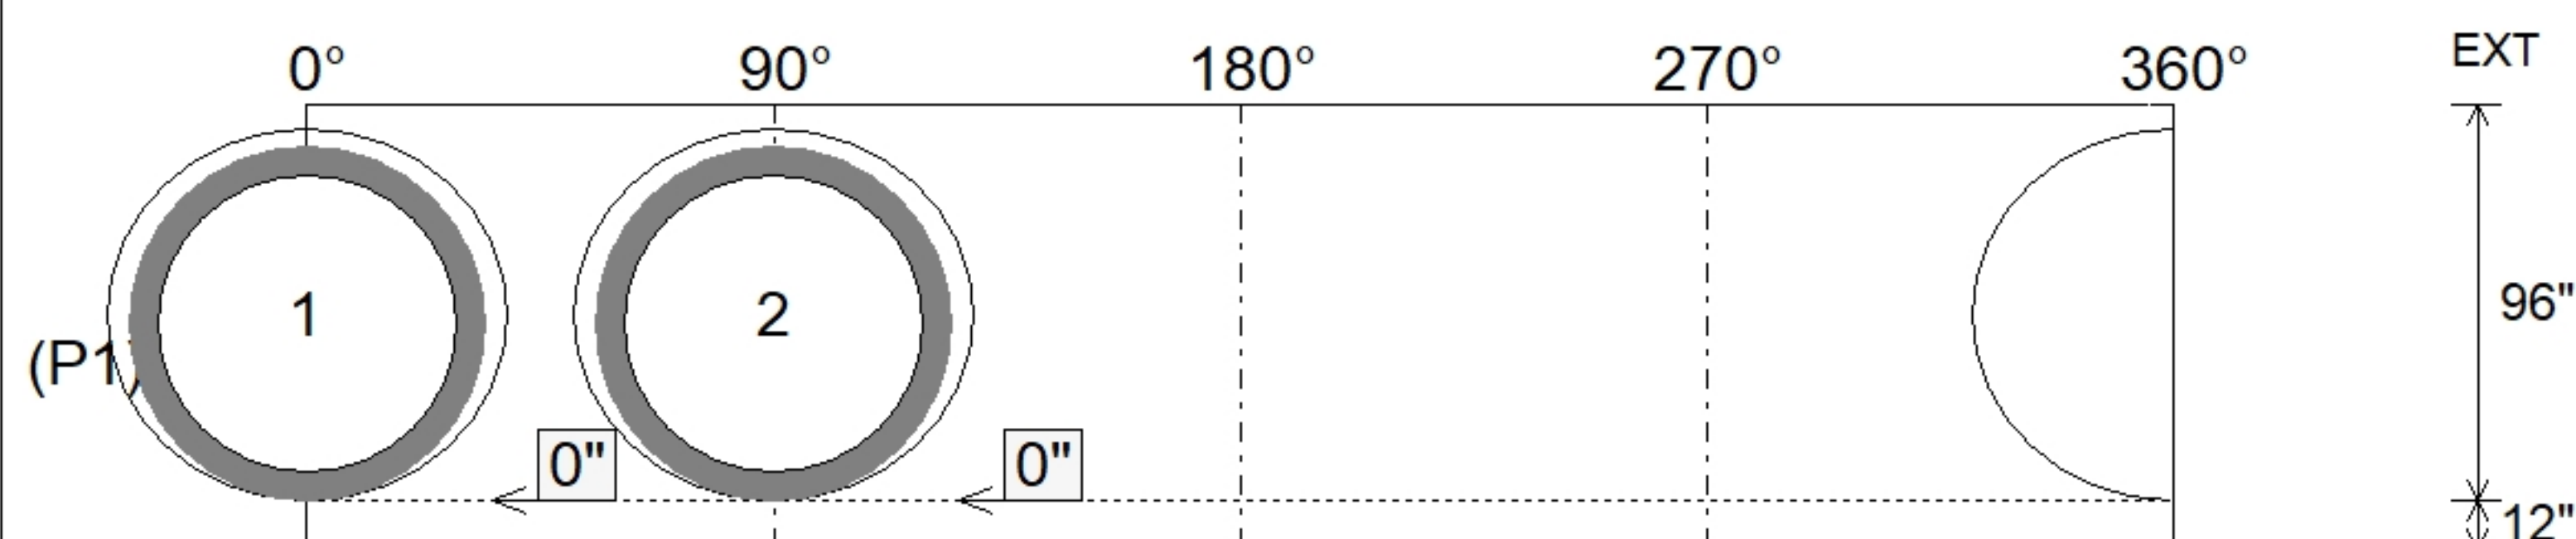

SUBMITTAL
APPROVED BY: