

Contractor: Love Excavating LLC

TECH: Jared - F


Plant: 100




Slack: 1.36"

- FLOOR (As .31) #5 BARS AT 12" C.C.E.W.


Structure Total: 10978 lb

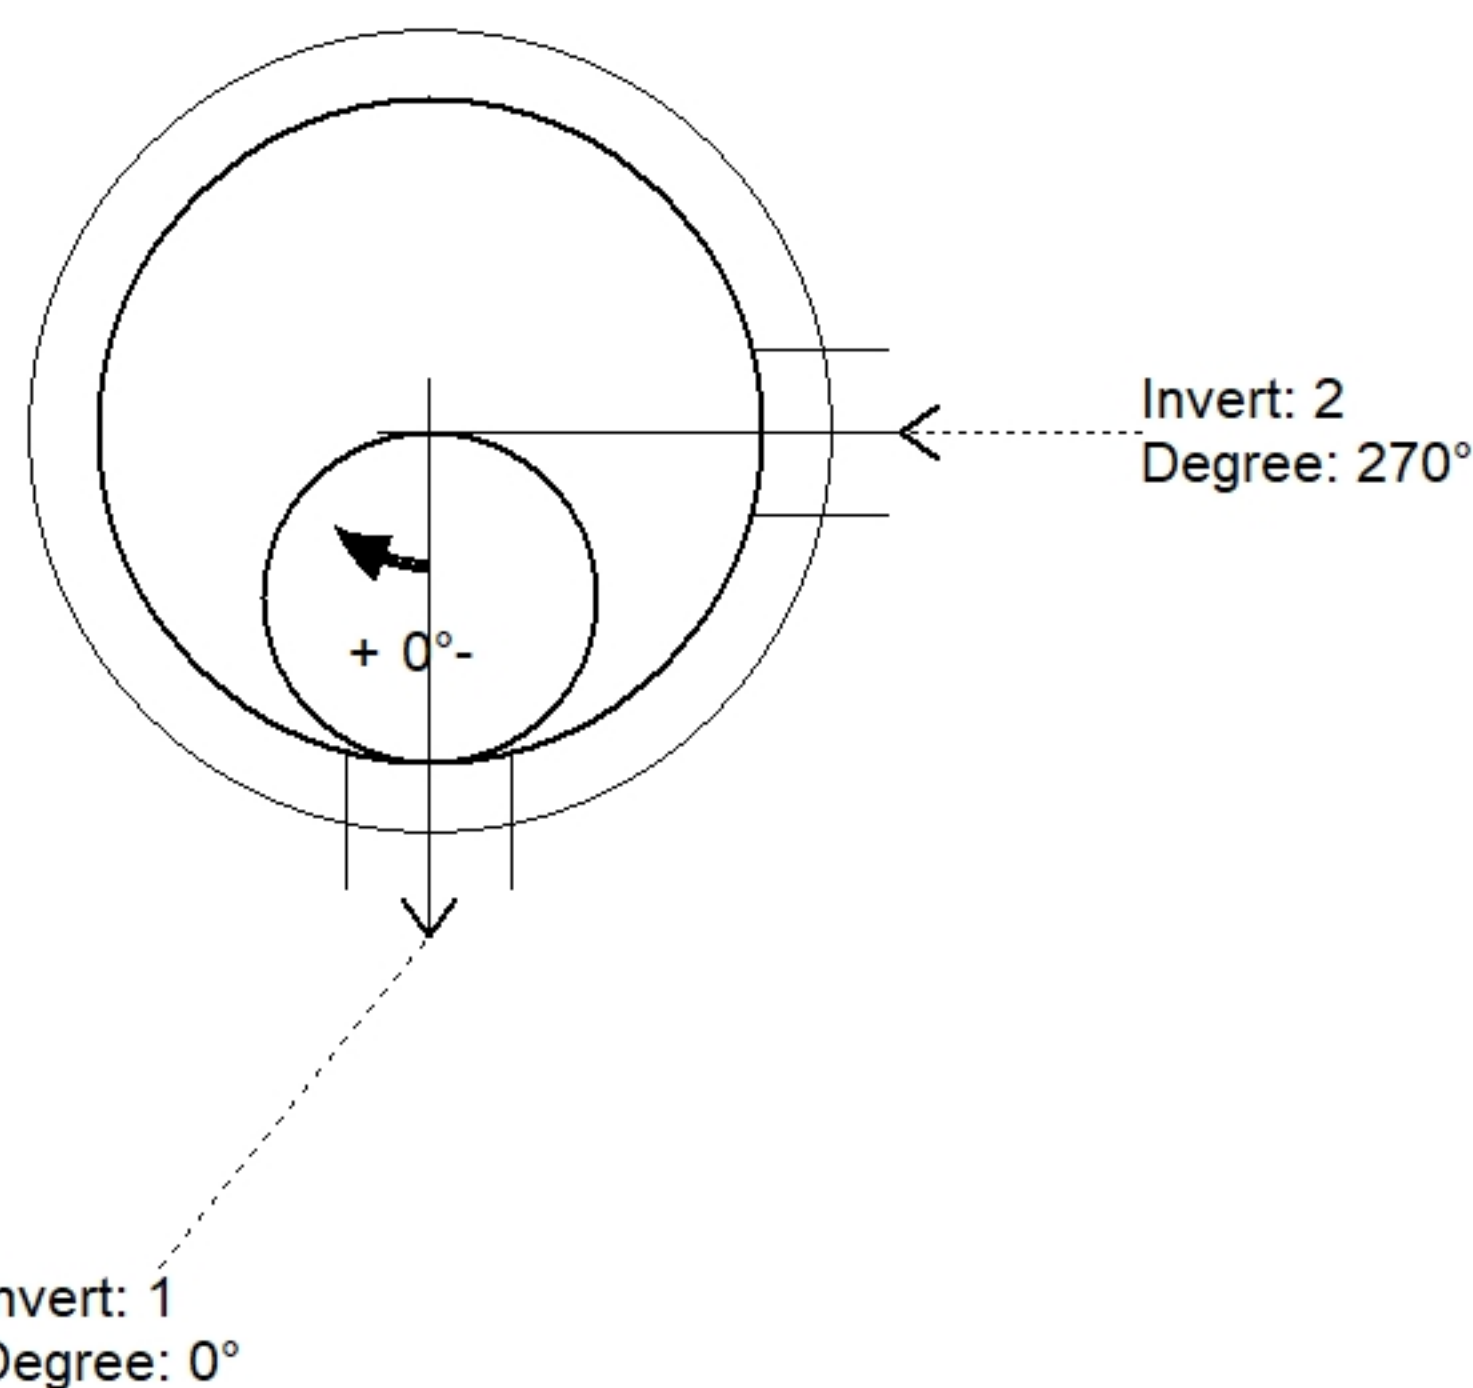

Position	Elev	Angle	Pipe	Pipe OD	Hole	Connector	Up (⌵)	Ref
Rim	422'							
Reducer								
Invert 1	412.47'	0°	8" PVC SDR26	8.5"	12"	PSX 12-08 NYLO	0"	P1
Invert 2	412.57'	270°	8" PVC SDR26	8.5"	12"	PSX 12-08 NYLO	1.2"	P1
Invert 3								
Invert 4								
Invert 5								
Invert 6								
Invert 7								
Invert 8								

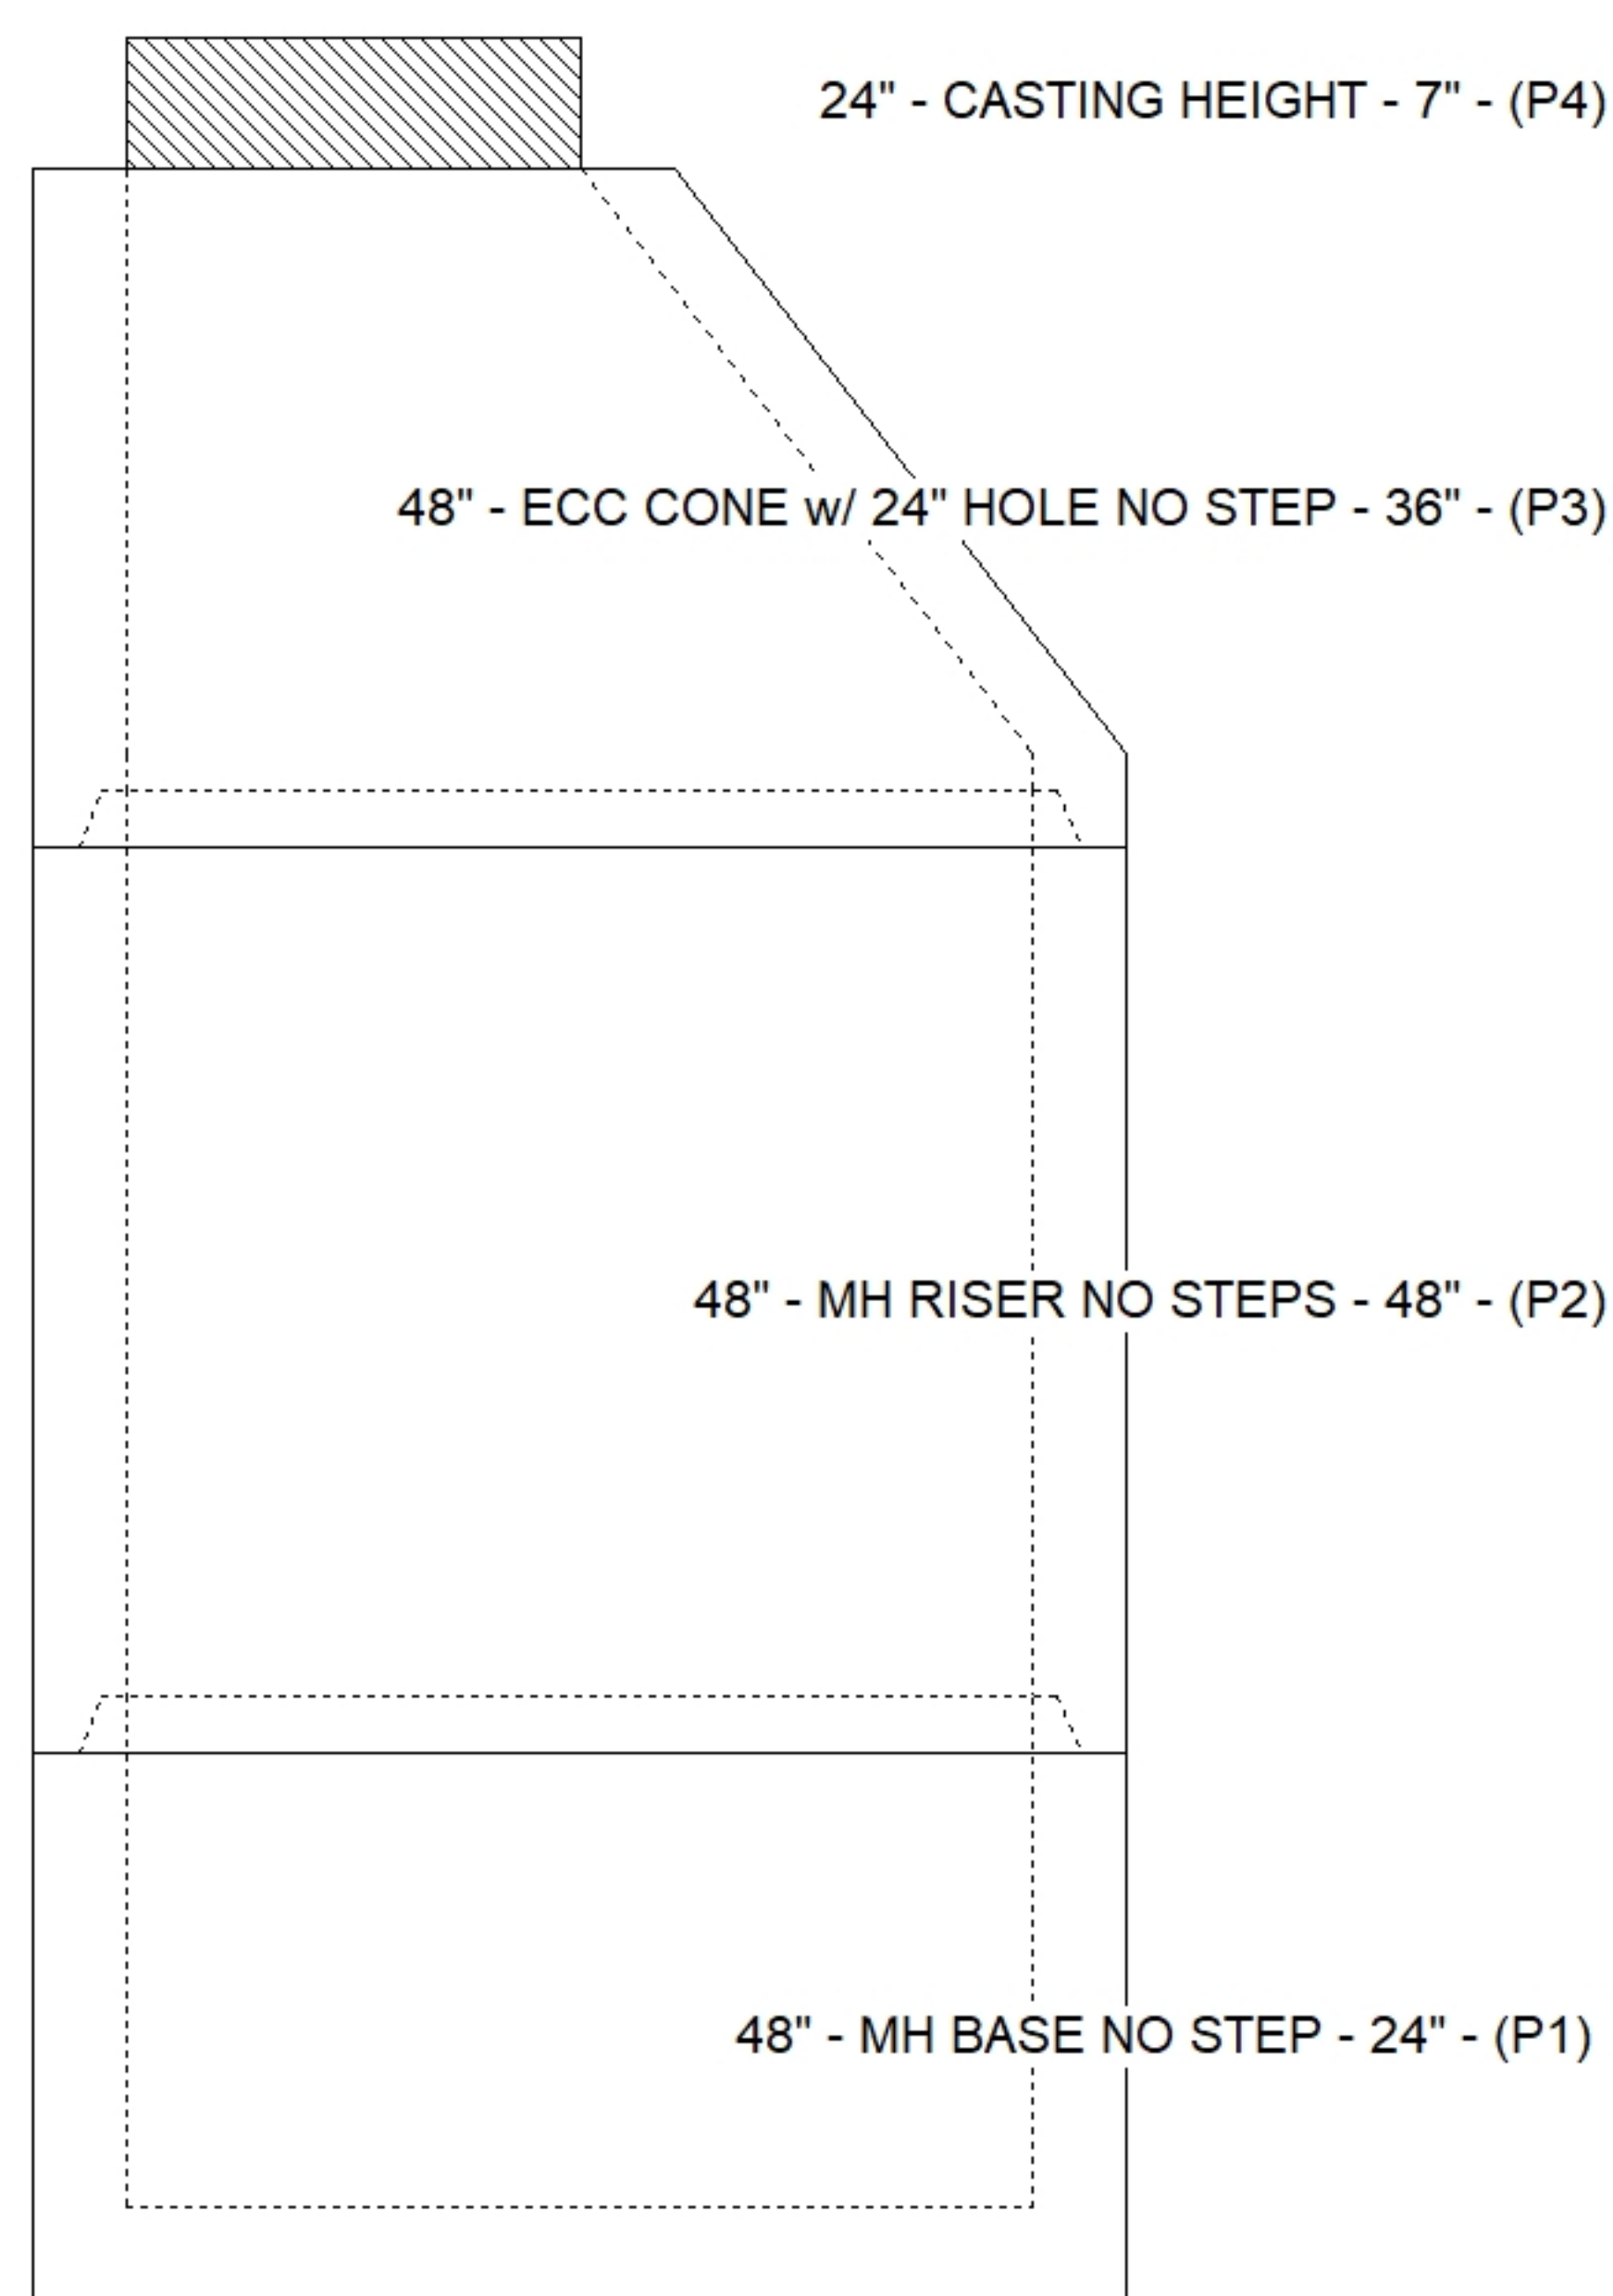

Default - Interior Dimensions

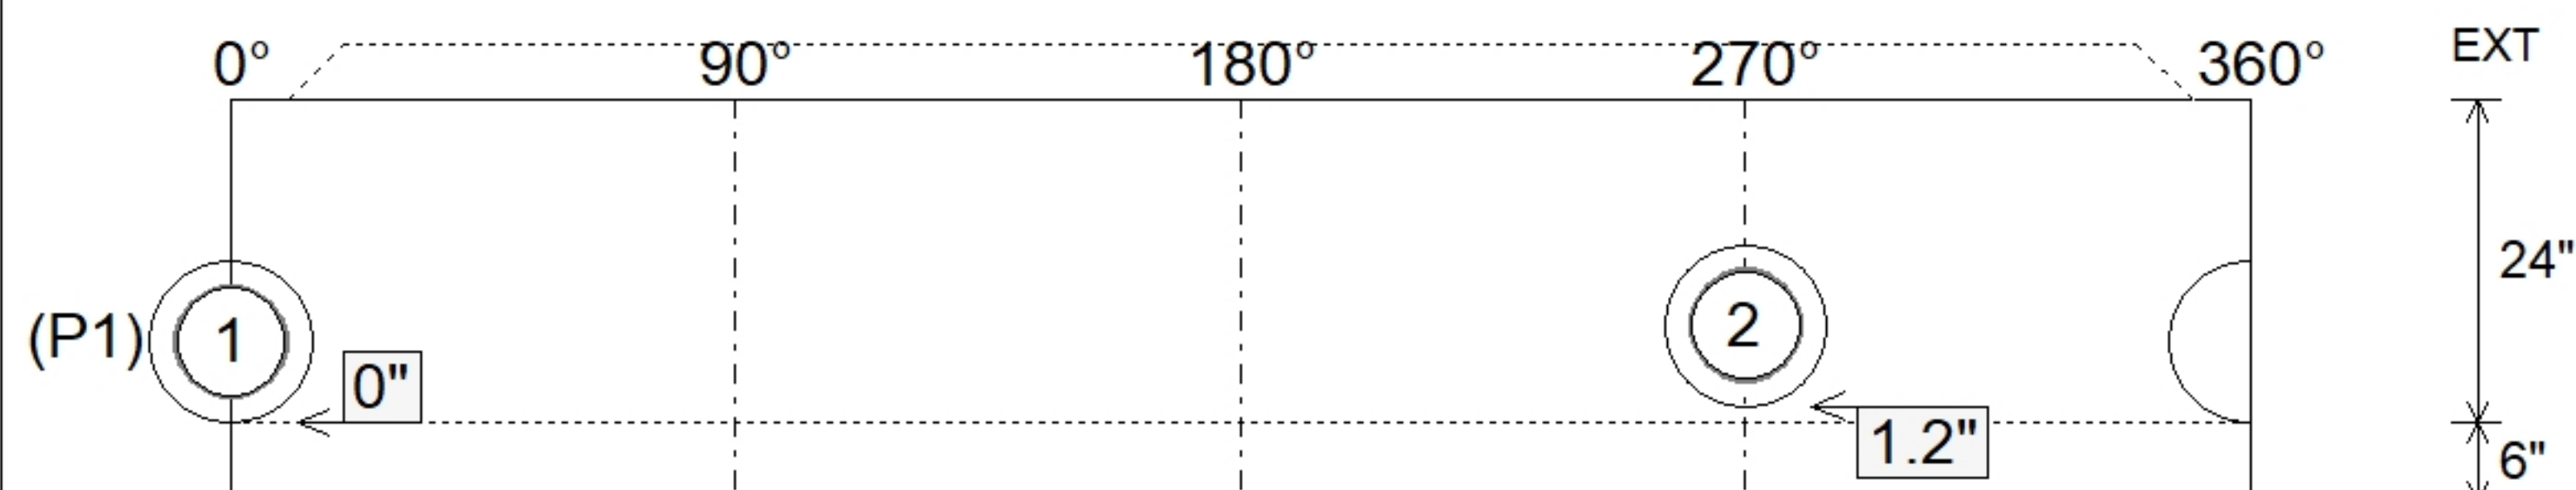

SUBMITTAL
APPROVED BY: