

Contractor: Love Excavating LLC

TECH: Jared - F

Plant: 100



Size: 48"

Rim to Invert: 5'

Floor Height: 6"


Slack: 1"

- FLOOR (As .31) #5 BARS AT 12" C.C.E.W.


1) PSX - 12-08 NYLO

8 lb

Structure Total: 6715 lb

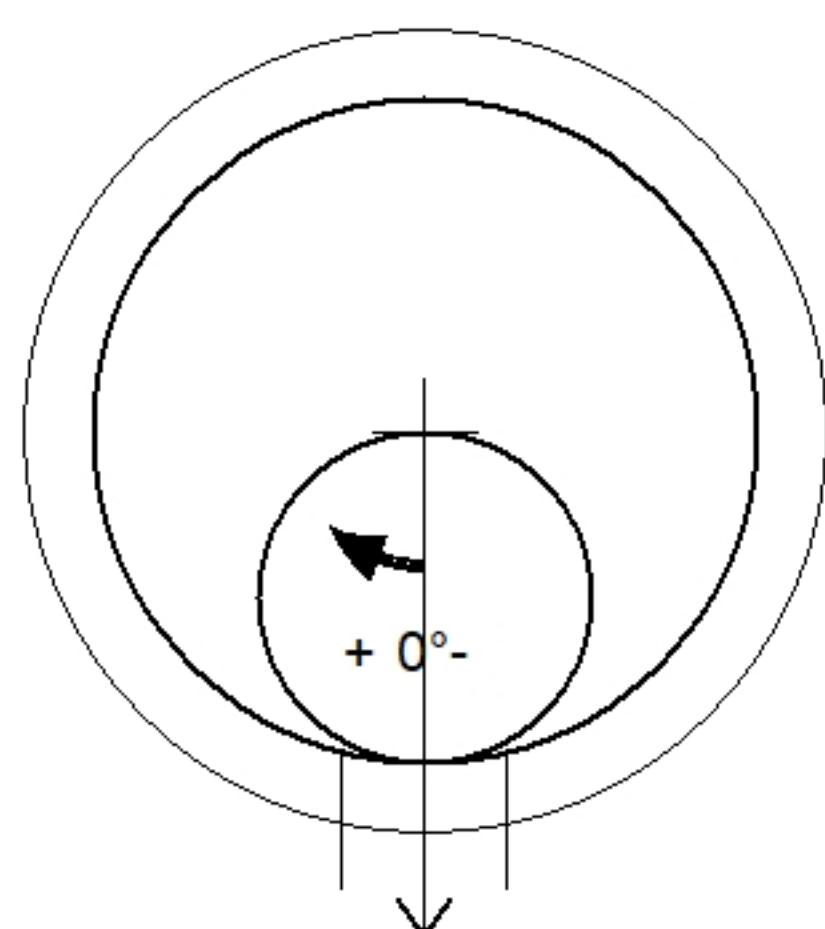


Invert: 1
Degree: 0°

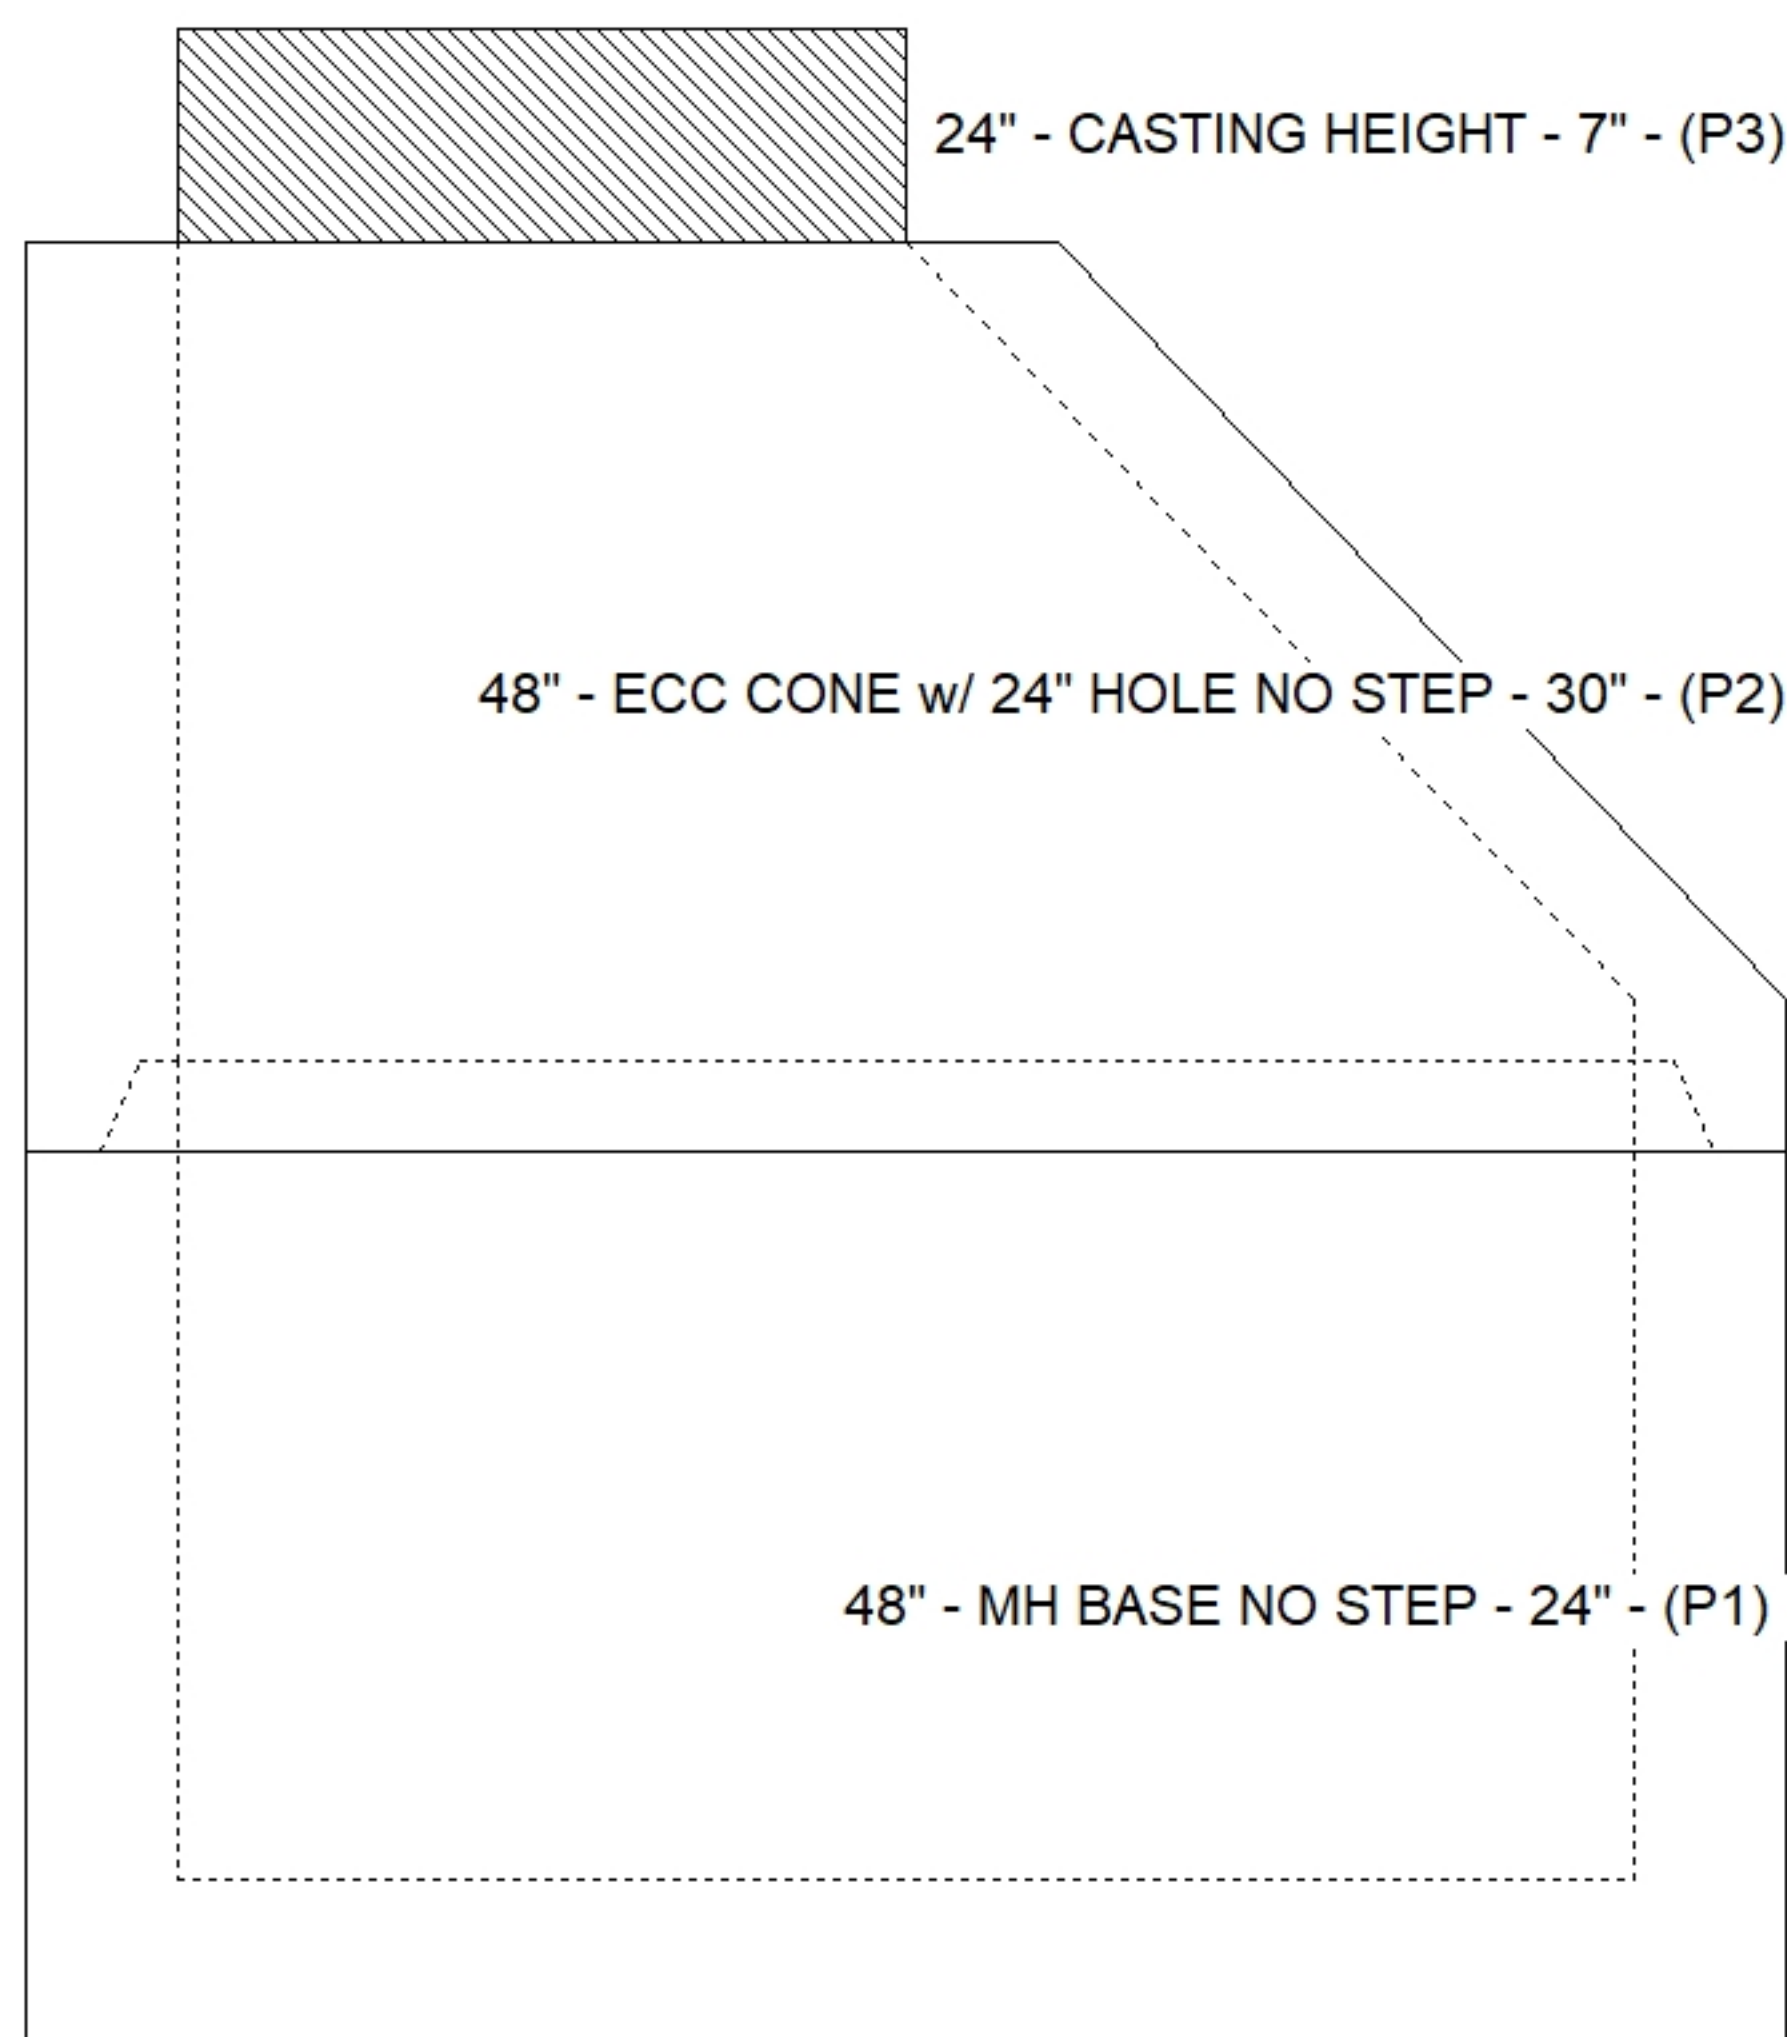

Position	Elev	Angle	Pipe	Pipe OD	Hole	Connector	Up (⌵)	Ref
Rim	420.4'							
Reducer								
Invert 1	415.4'	0°	8" PVC SDR26	8.5"	12"	PSX 12-08 NYLO	0"	P1
Invert 2								
Invert 3								
Invert 4								
Invert 5								
Invert 6								
Invert 7								
Invert 8								

Default - Interior Dimensions

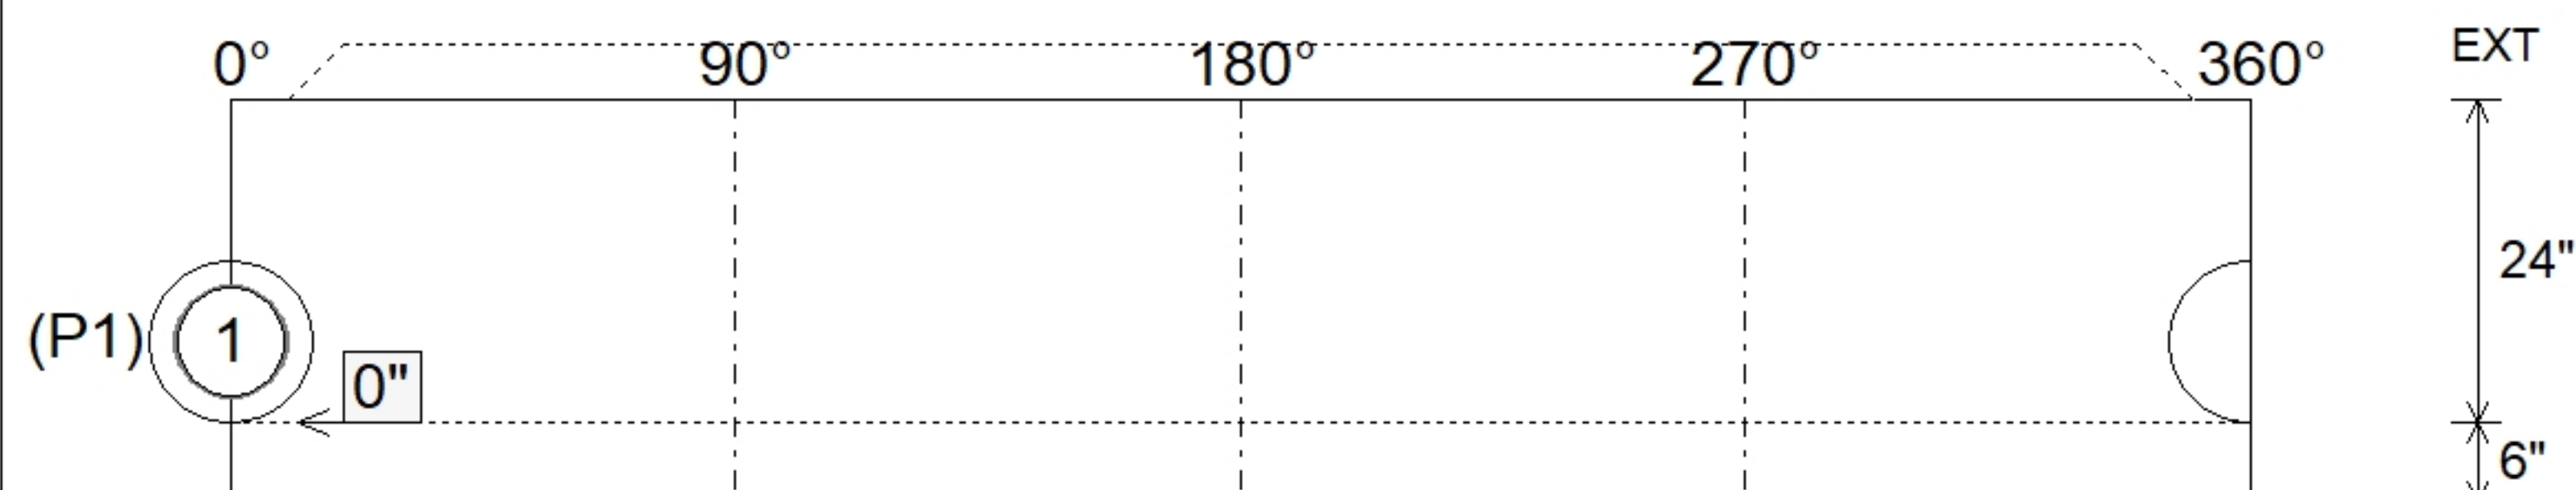

Submittal Drawing
10/15/2026 11:17:59 AM

SUBMITTAL
APPROVED BY: