



Structure Notes:

1. INDOT INLET TYPE J10 / ASTM C913 SPEC'S.
2. CONCRETE = 4,000 PSI AT 28 DAYS.
3. NO STEPS AND NO INVERT CHANNEL.
4. CASTING BY ICAST (HOE R-3287-10V SET (F/G/H))


REINFORCING PER ASTM A615 (GRADE 60).

- WALLS (As .31) #5 BARS AT 12" C.C.E.W.
- FLOOR (As .31) #5 BARS AT 12" C.C.E.W.


P2) 24" x 36" - CASTING HEIGHT - 7.875
P1) 24" x 36" - BOX BASE 6inW, 8inF, Variable Ht - 24"
1) CASTING - HOE R-3287-10V SET (F/G/H)
1) 24" x 36" - Conseal CS-102 1.00"
2) DOGHOUSE INVRTD - 26"x24"

0 lb
2339 lb
442 lb
0 lb
0 lb


Structure Total: 2781 lb

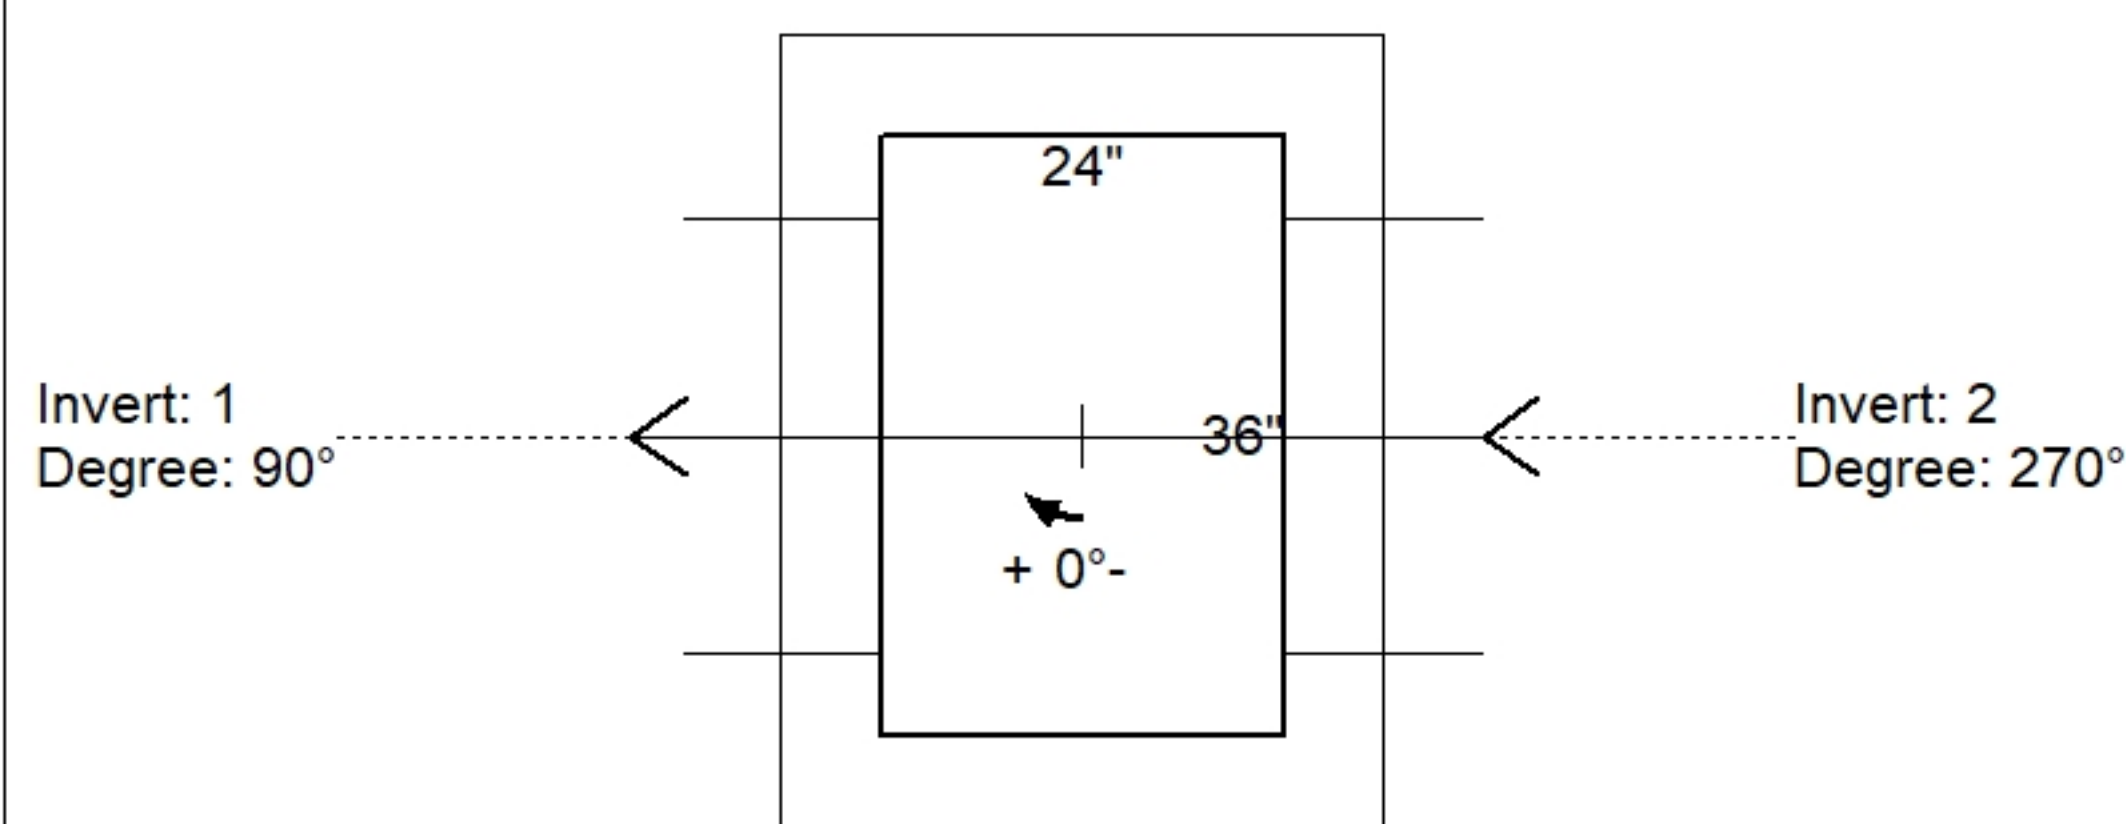

Position	Elev	Angle	Pipe	Pipe OD	Hole	Connector	Up ()	Re
Rim	418.4'							
Reducer								
Invert 1	415.9'	90°	18" RCP B WALL	23"	26" x 24"	DOGHOUSE INVRTD 26"x24"	0"	P1
Invert 2	415.9'	270°	18" RCP B WALL	23"	26" x 24"	DOGHOUSE INVRTD 26"x24"	0"	P1
Invert 3								
Invert 4								
Invert 5								
Invert 6								
Invert 7								
Invert 8								

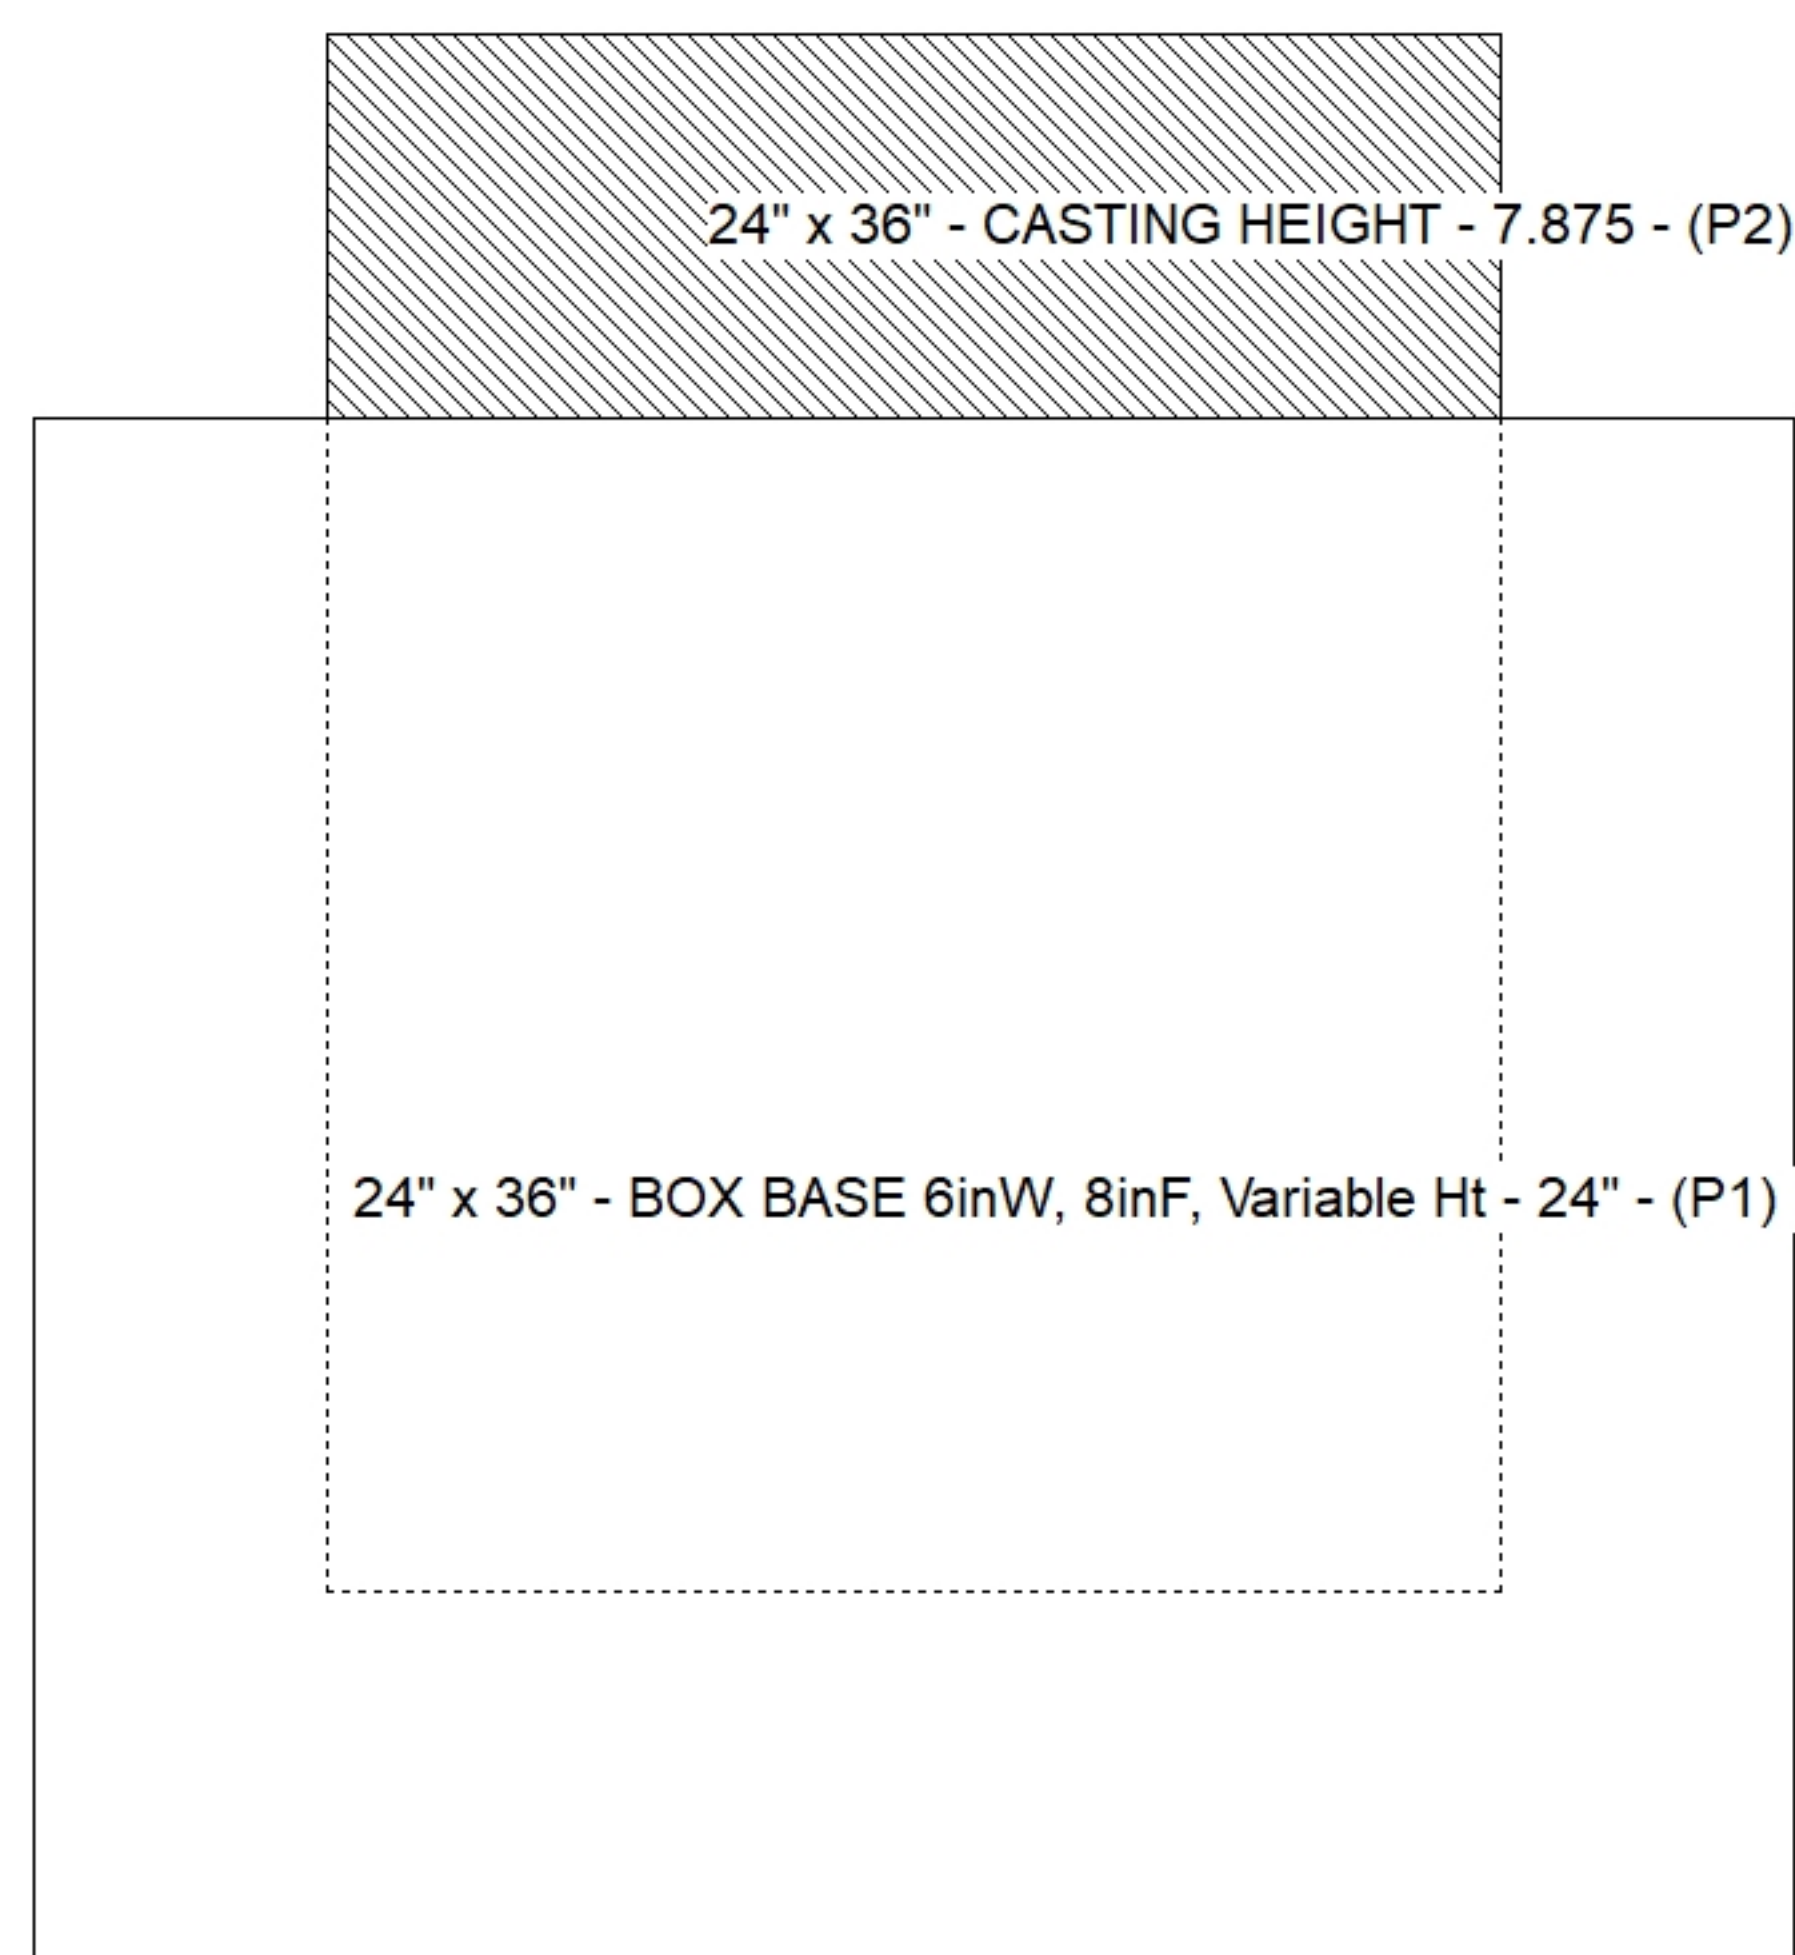

Default - Interior Dimensions

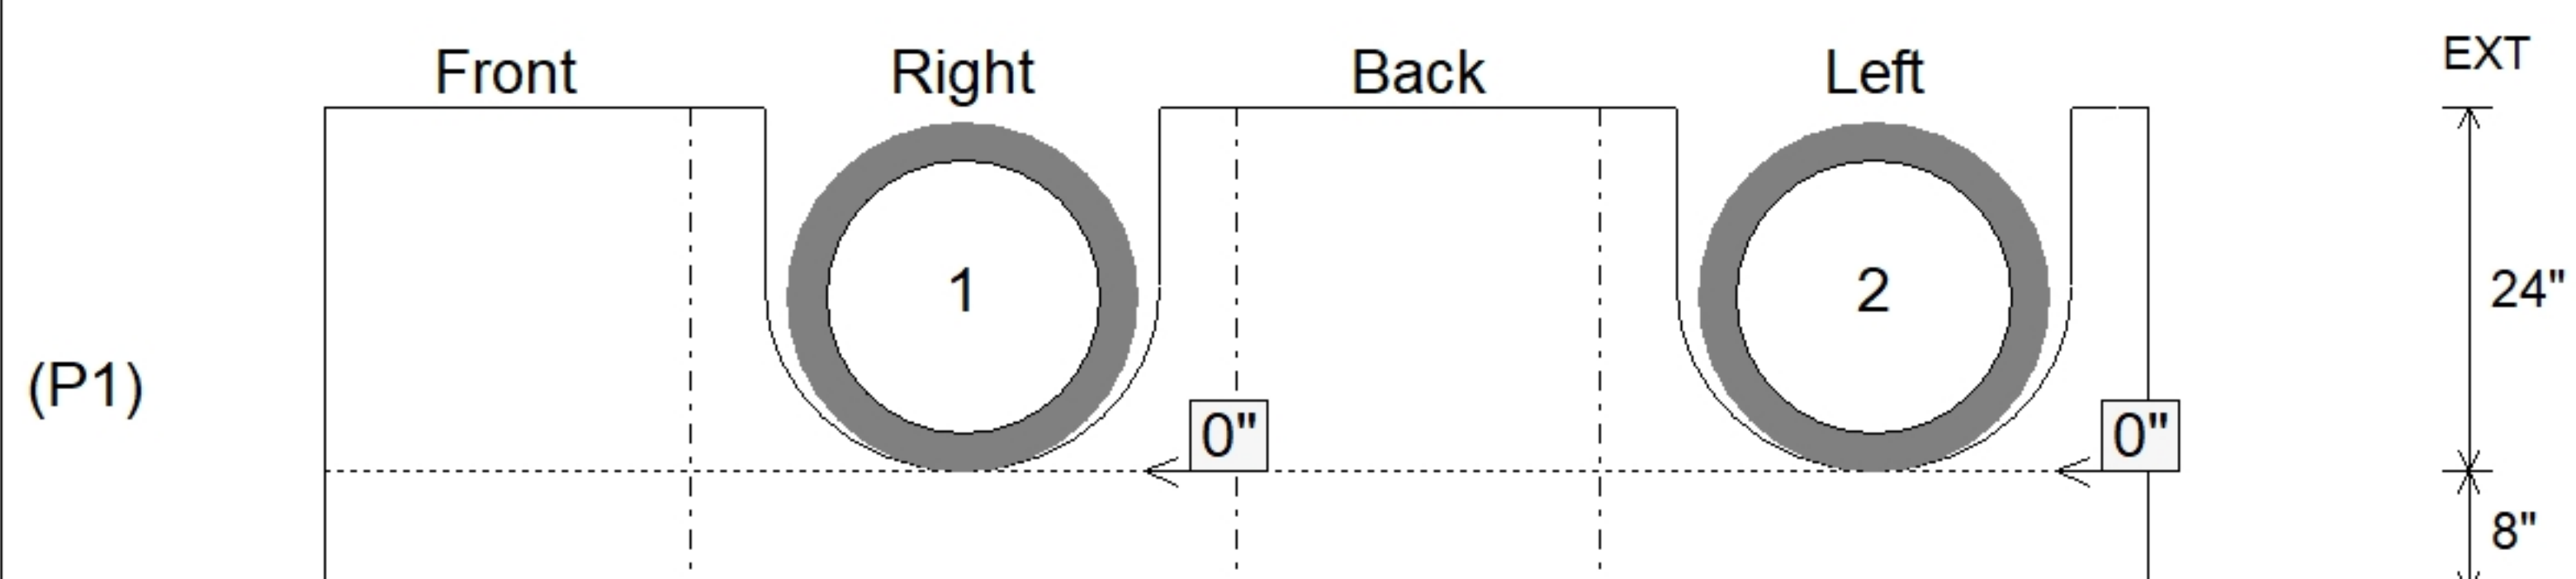

SUBMITTAL
APPROVED BY: