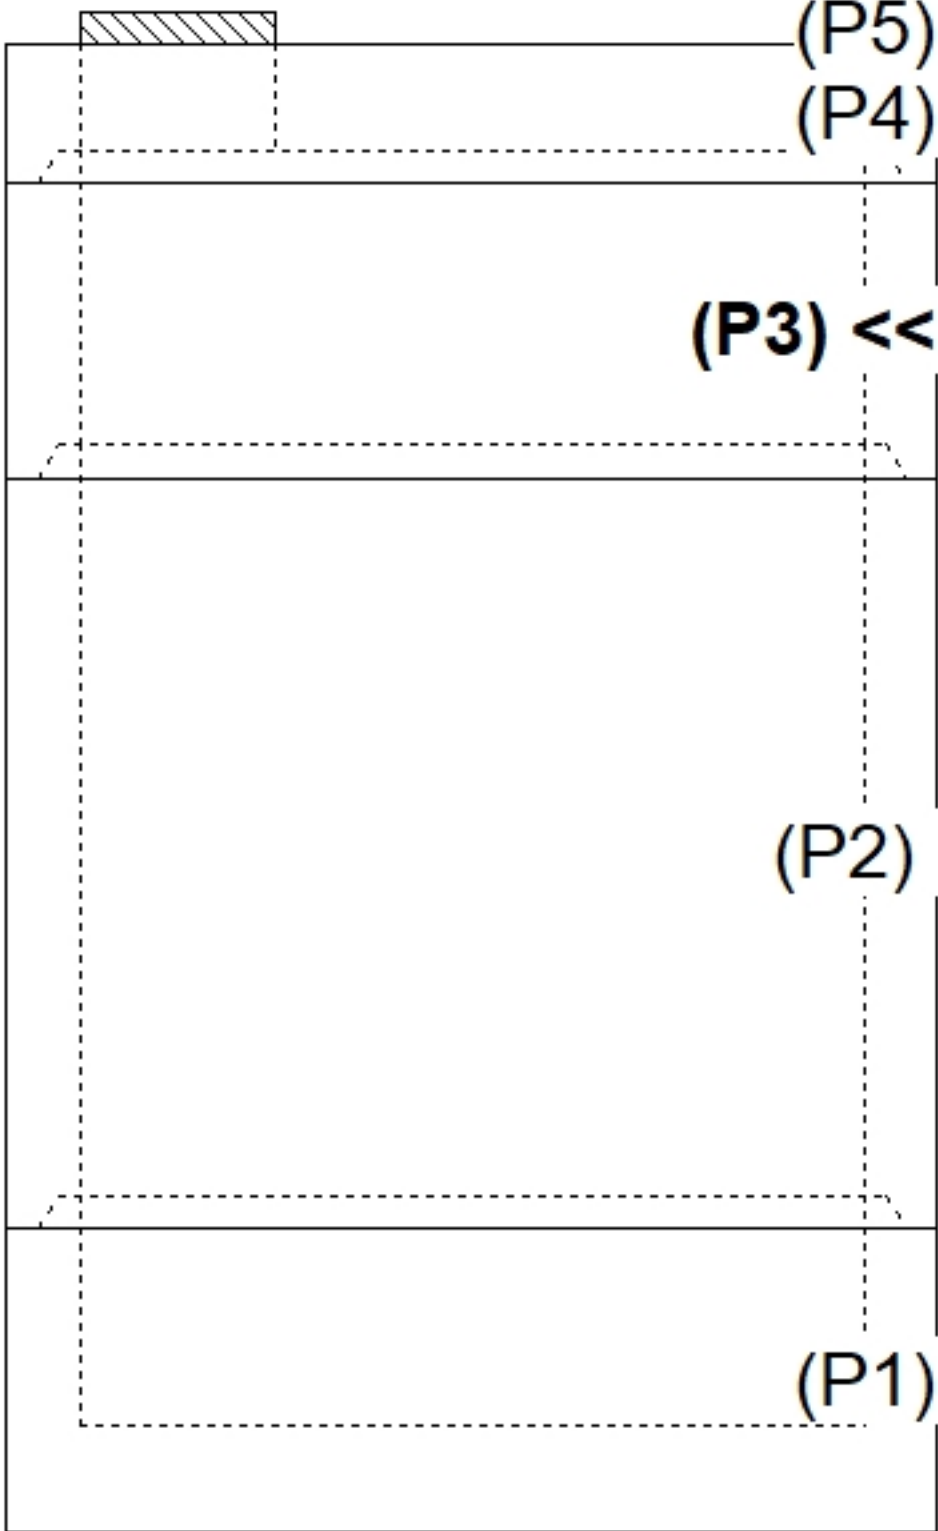
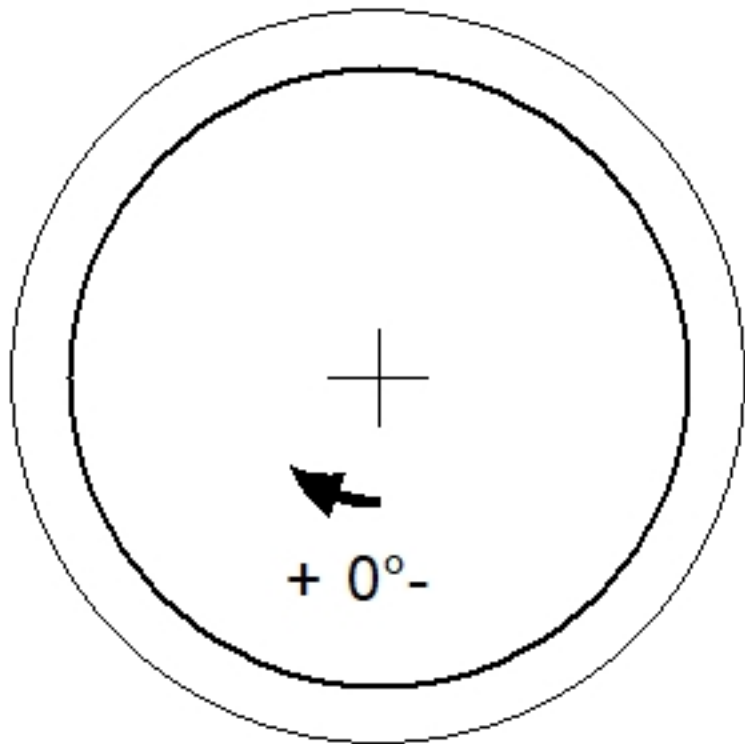
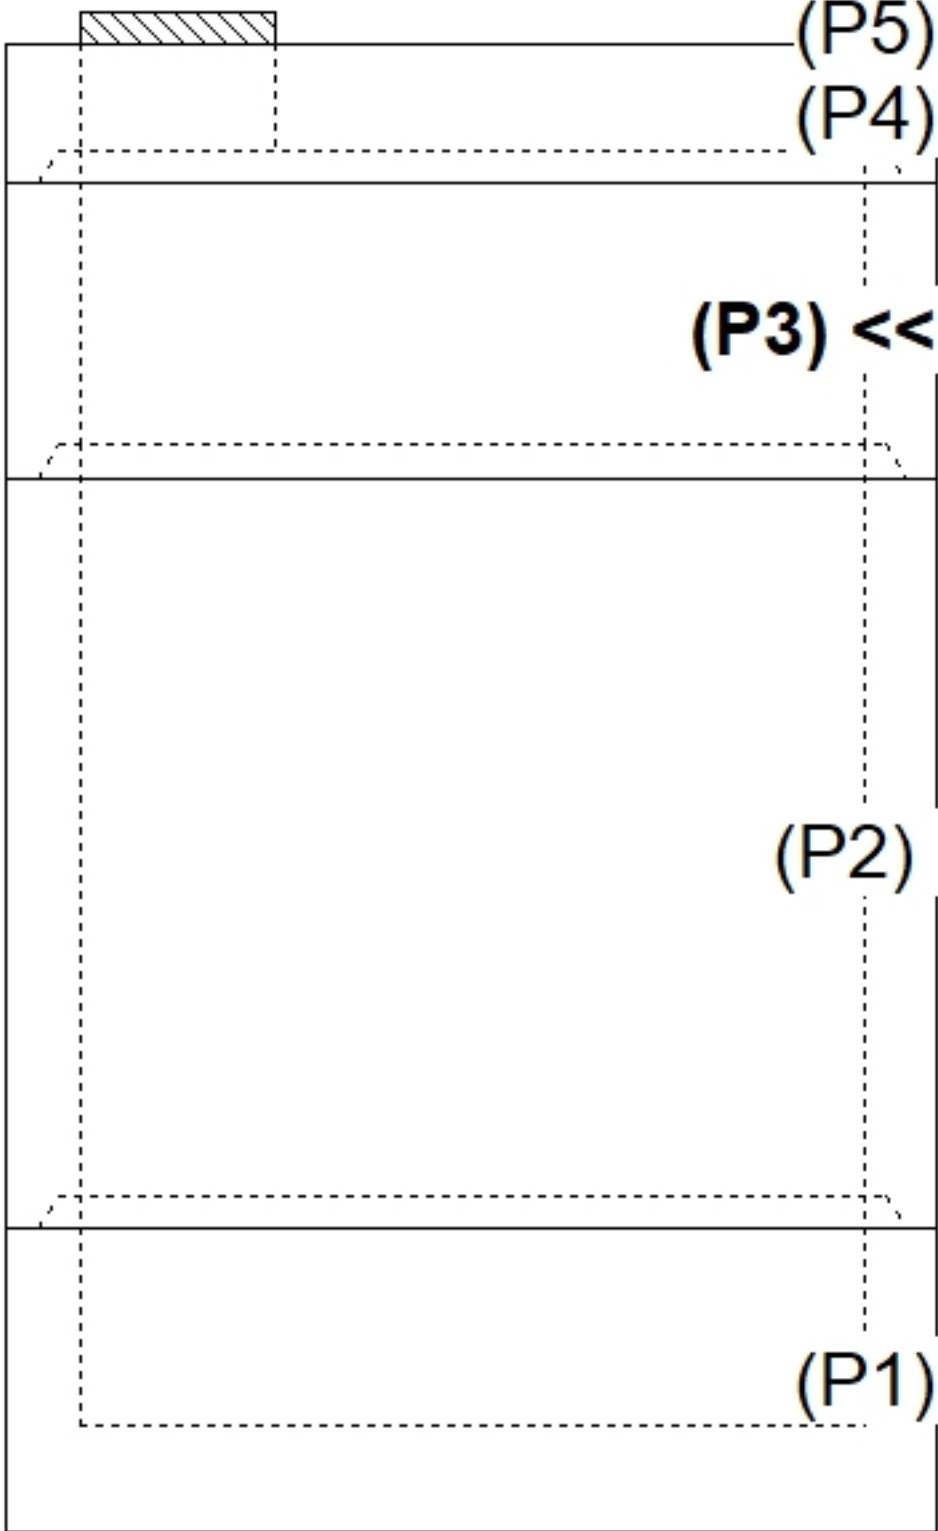
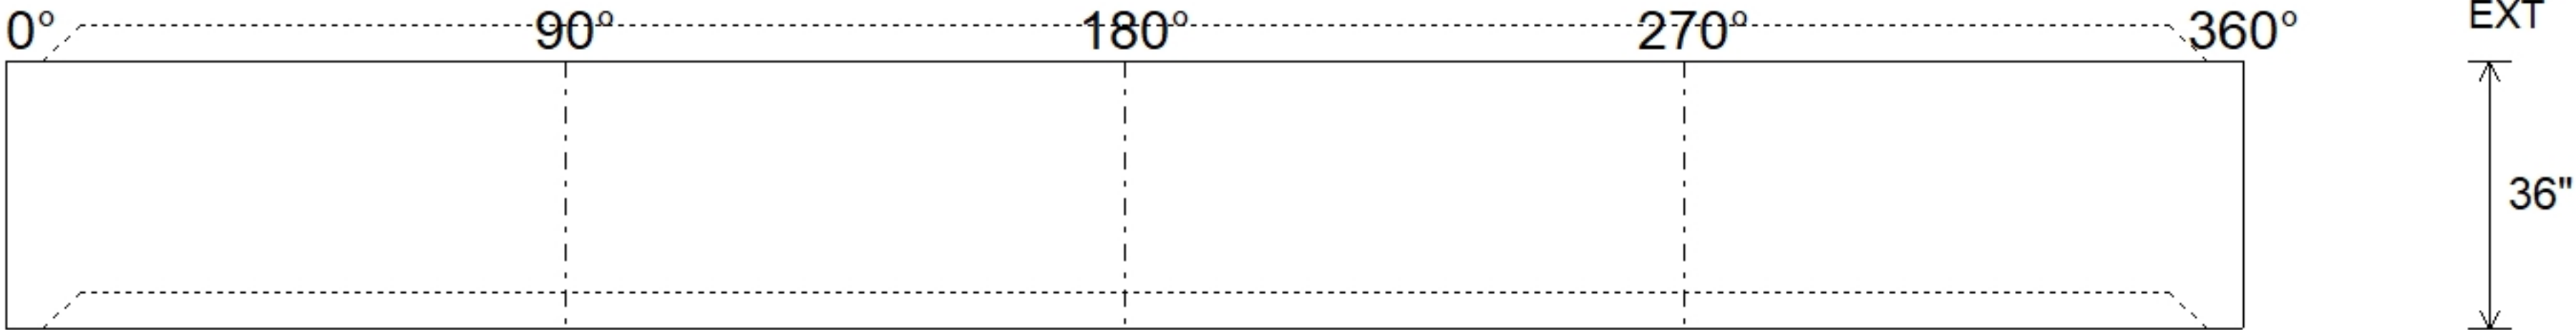


Job Name: 26-3478 859306 Schlatter Road Apartments Job Location: Louisville, KY Contractor: Contech Engineering Solutions					Plant: Beaver Dam 9/2/2026 9:43:52 AM		Tech: S. Felletter PC: C. Goff					
Structure ID: 10-CS-8												
P3			MH096RS36			MH RISER T/G						
P5) 24" - CASTING HEIGHT - 4" P4) 96" - MH FLAT TOP SPEC. (2 - 24"Ø HOLES) F/G - 17" P3) 96" - MH RISER T/G - 36" P2) 96" - MH RISER Custom Ht T/G - 92" P1) 96" - MH MONOBASE 13F, Custom Ht T/n - 24" 1) ASSEMBLY REQUIRED 1) CVSTENCILING 3) 96" - Conseal CS-102 1.00" 1) 24" - Conseal CS-102 1.00" 2) Hole - 24						0 lb 10015 lb 8968 lb 22227 lb 17113 lb 0 lb 0 lb 0 lb 0 lb 0 lb ----- 58323 lb		Structure Notes: . 4" CASTING BY OTHERS . LIFTING ANCHORS TO BE INSTALLED ON THE OUTSIDE OF THE STRUCTURE . ICAST TO INSTALL THE INTERNALS . CONTECH'S LOGO AS WELL AS THE INLET AND OUTLET MUST BE STENCILED ONTO THE STRUCTURE				
Rim: 652.5' Rim to Invert: 7.65' Slack: 0.844" Sump: 82.044" Step Position:												
Position	Elev	Angle	Ext. (cw)	Pipe	Pipe OD	Connector	Hole	Horz Size	Up (┘)	Offset		
Invert 1												
Invert 2												
Invert 3												
Invert 4												
Invert 5												
Invert 6												
Invert 7												
Invert 8												
RIGHT-SIDE UP VIEW (int. dimensions)												
												
INSIDE WALL DIMENSIONS												
												
Coating (Int): Coating (Ext):				Seam Up: Tongue Seam Dn: Groove		Wall Thickness: 9" Floor Height: 0"		Height (Int): 36" Height (Ext): 36"		Weight (Net): 8968 lb Volume (Net): 2.29cu.yd		