

Contractor: Contech Engineering Solutions


Plant: Beaver Dam




Slack: 0.844"

CONTECH'S LOGO AS WELL AS THE
INLET AND OUTLET MUST BE
STENCILED ONTO THE STRUCTURE


Structure Total: 58323 lb

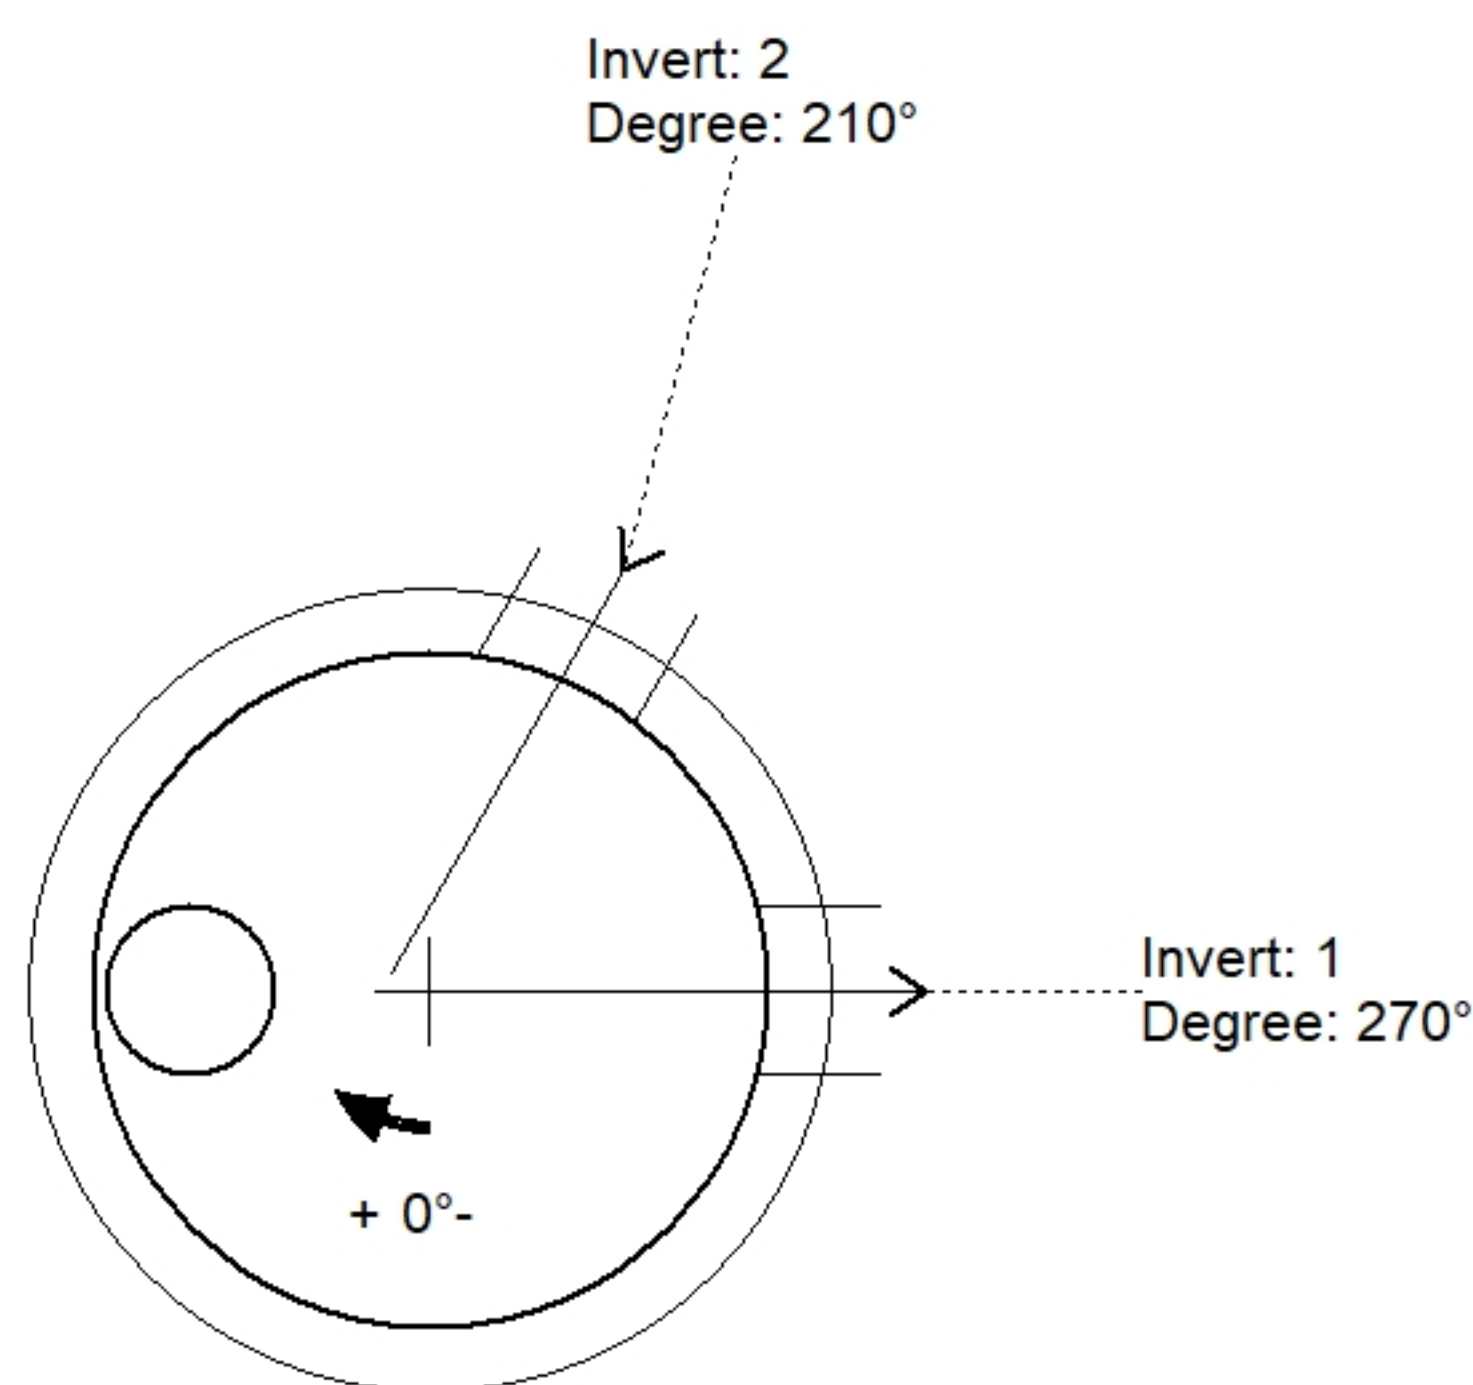

Position	Elev	Angle	Pipe	Pipe OD	Hole	Connector	Up (')_)	Ref
Rim	652.5'							
Reducer								
Invert 1	644.85'	270°	15" RCP B WALL	19.5"	24"	Hole 24	48.544"	P2
Invert 2	644.85'	210°	15" RCP B WALL	19.5"	24"	Hole 24	48.544"	P2
Invert 3								
Invert 4								
Invert 5								
Invert 6								
Invert 7								
Invert 8								

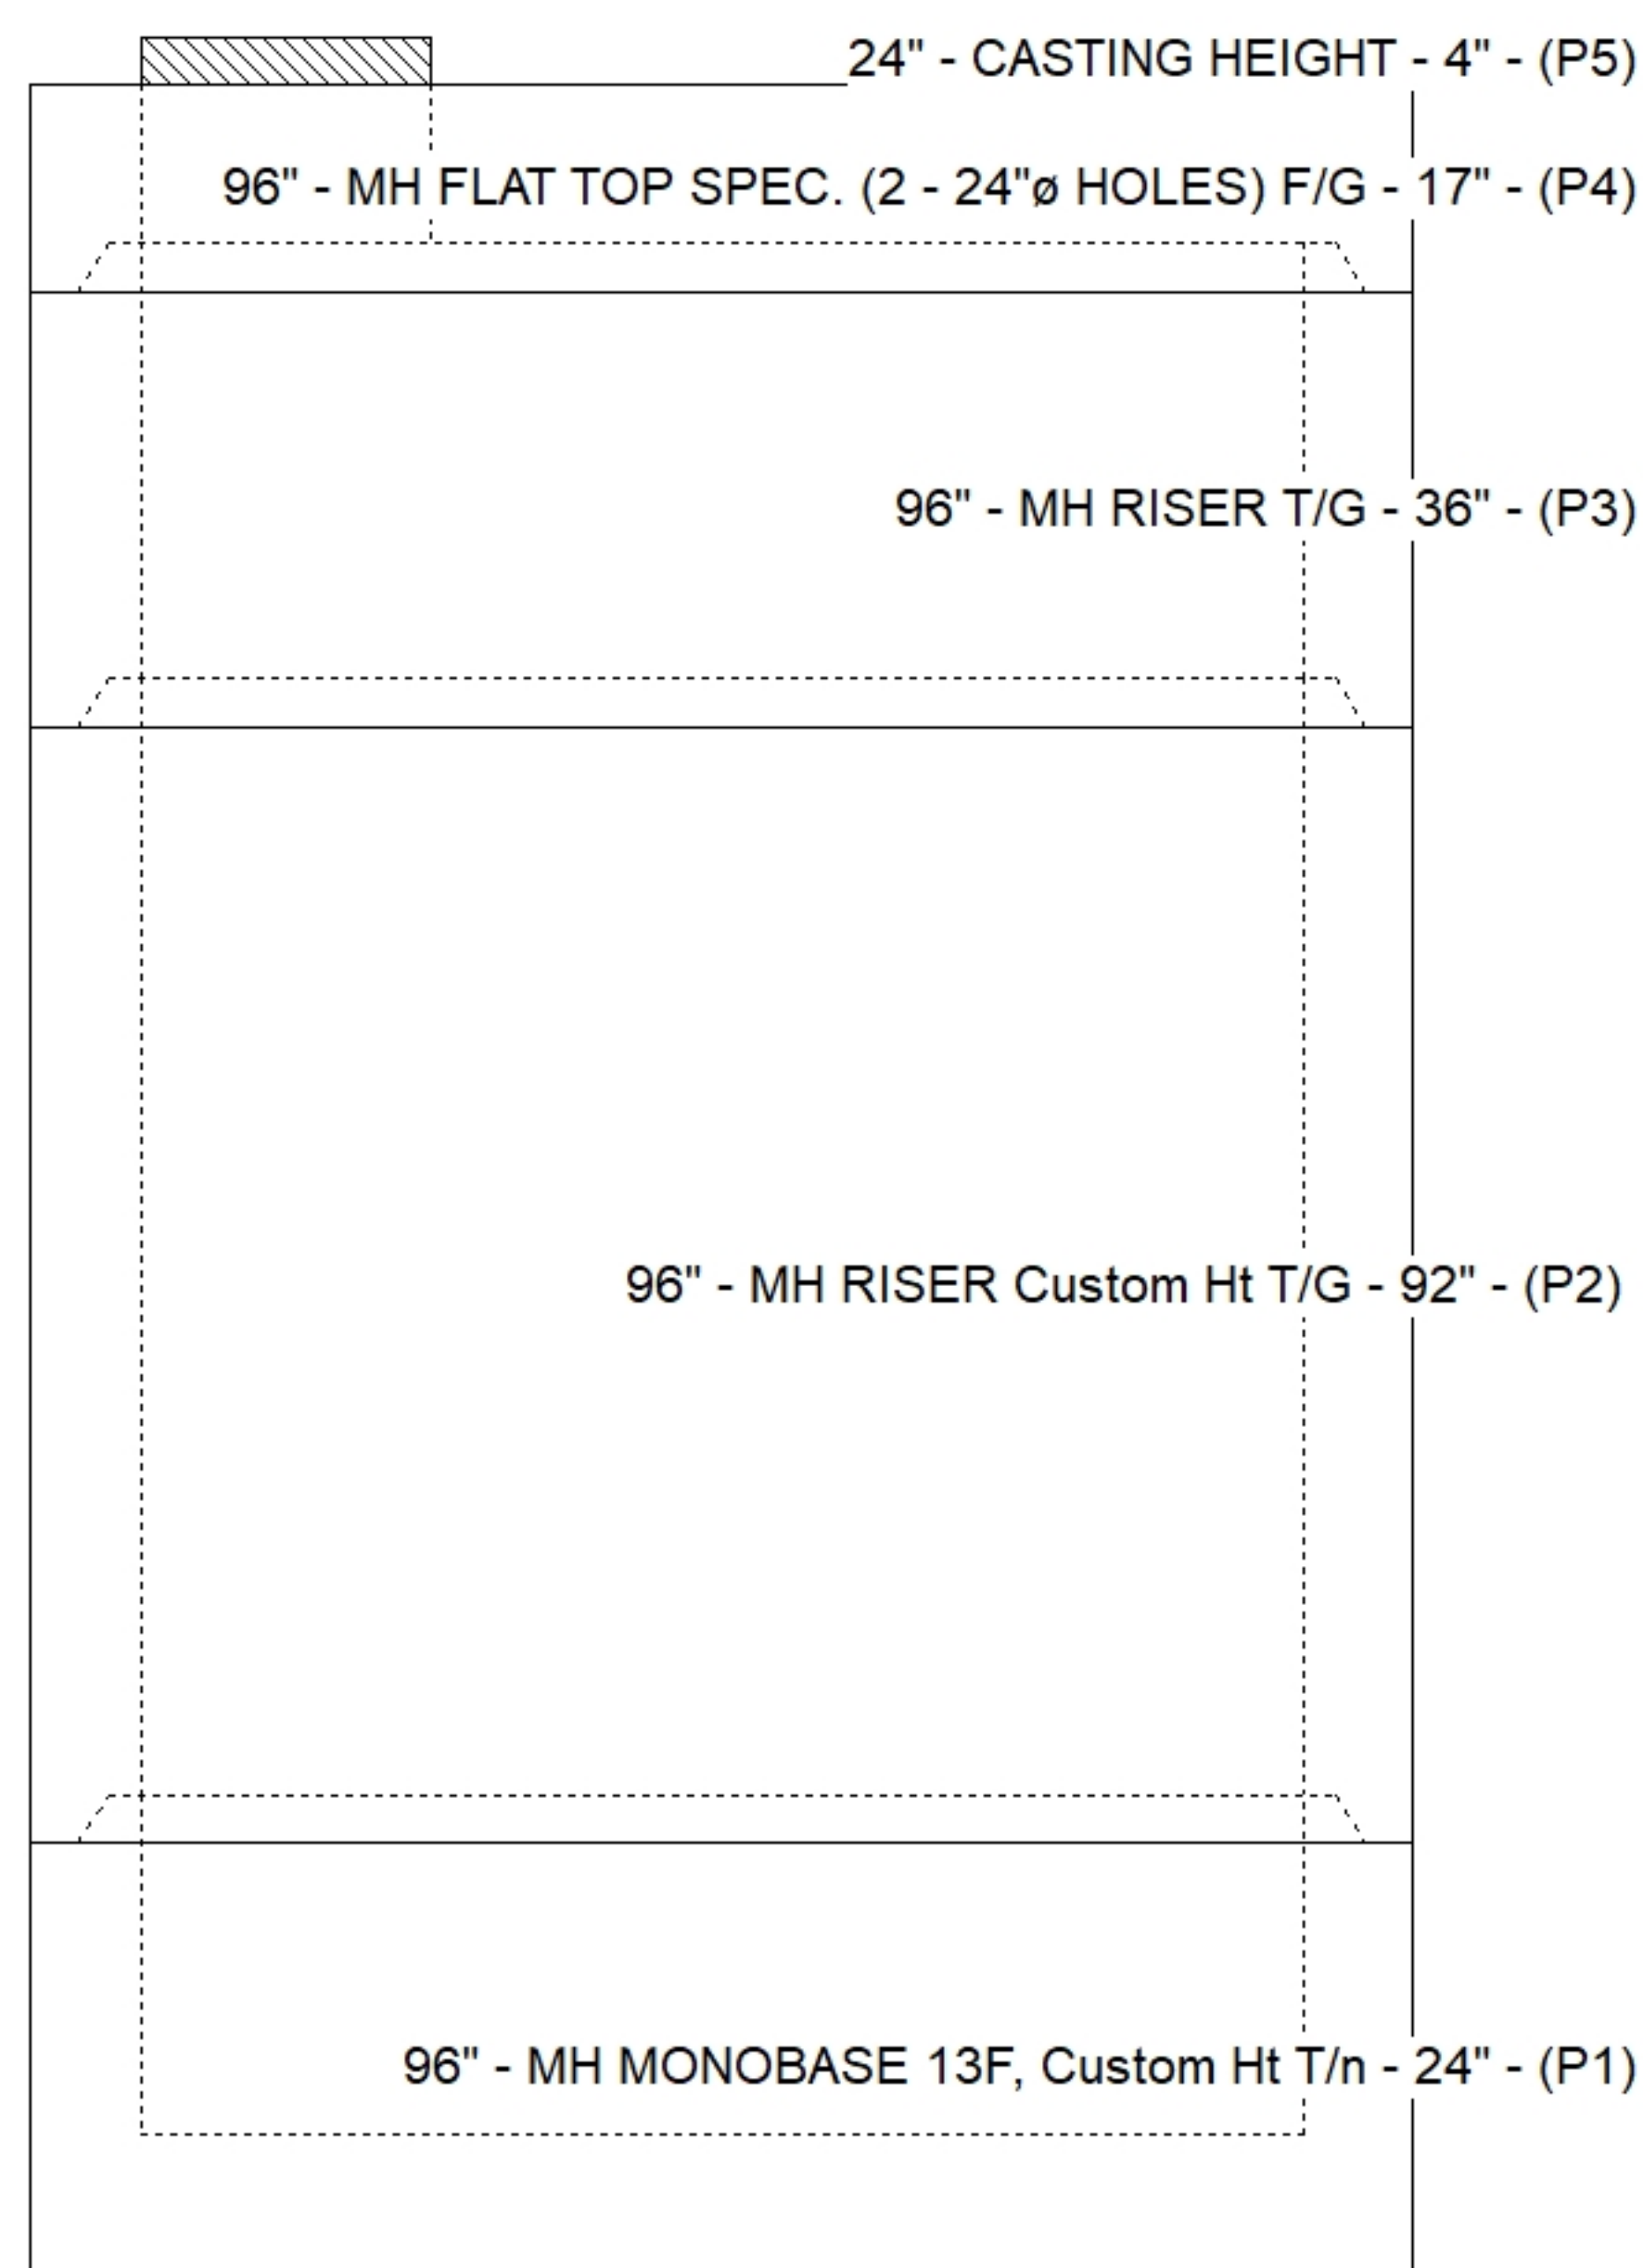

Default - Interior Dimensions

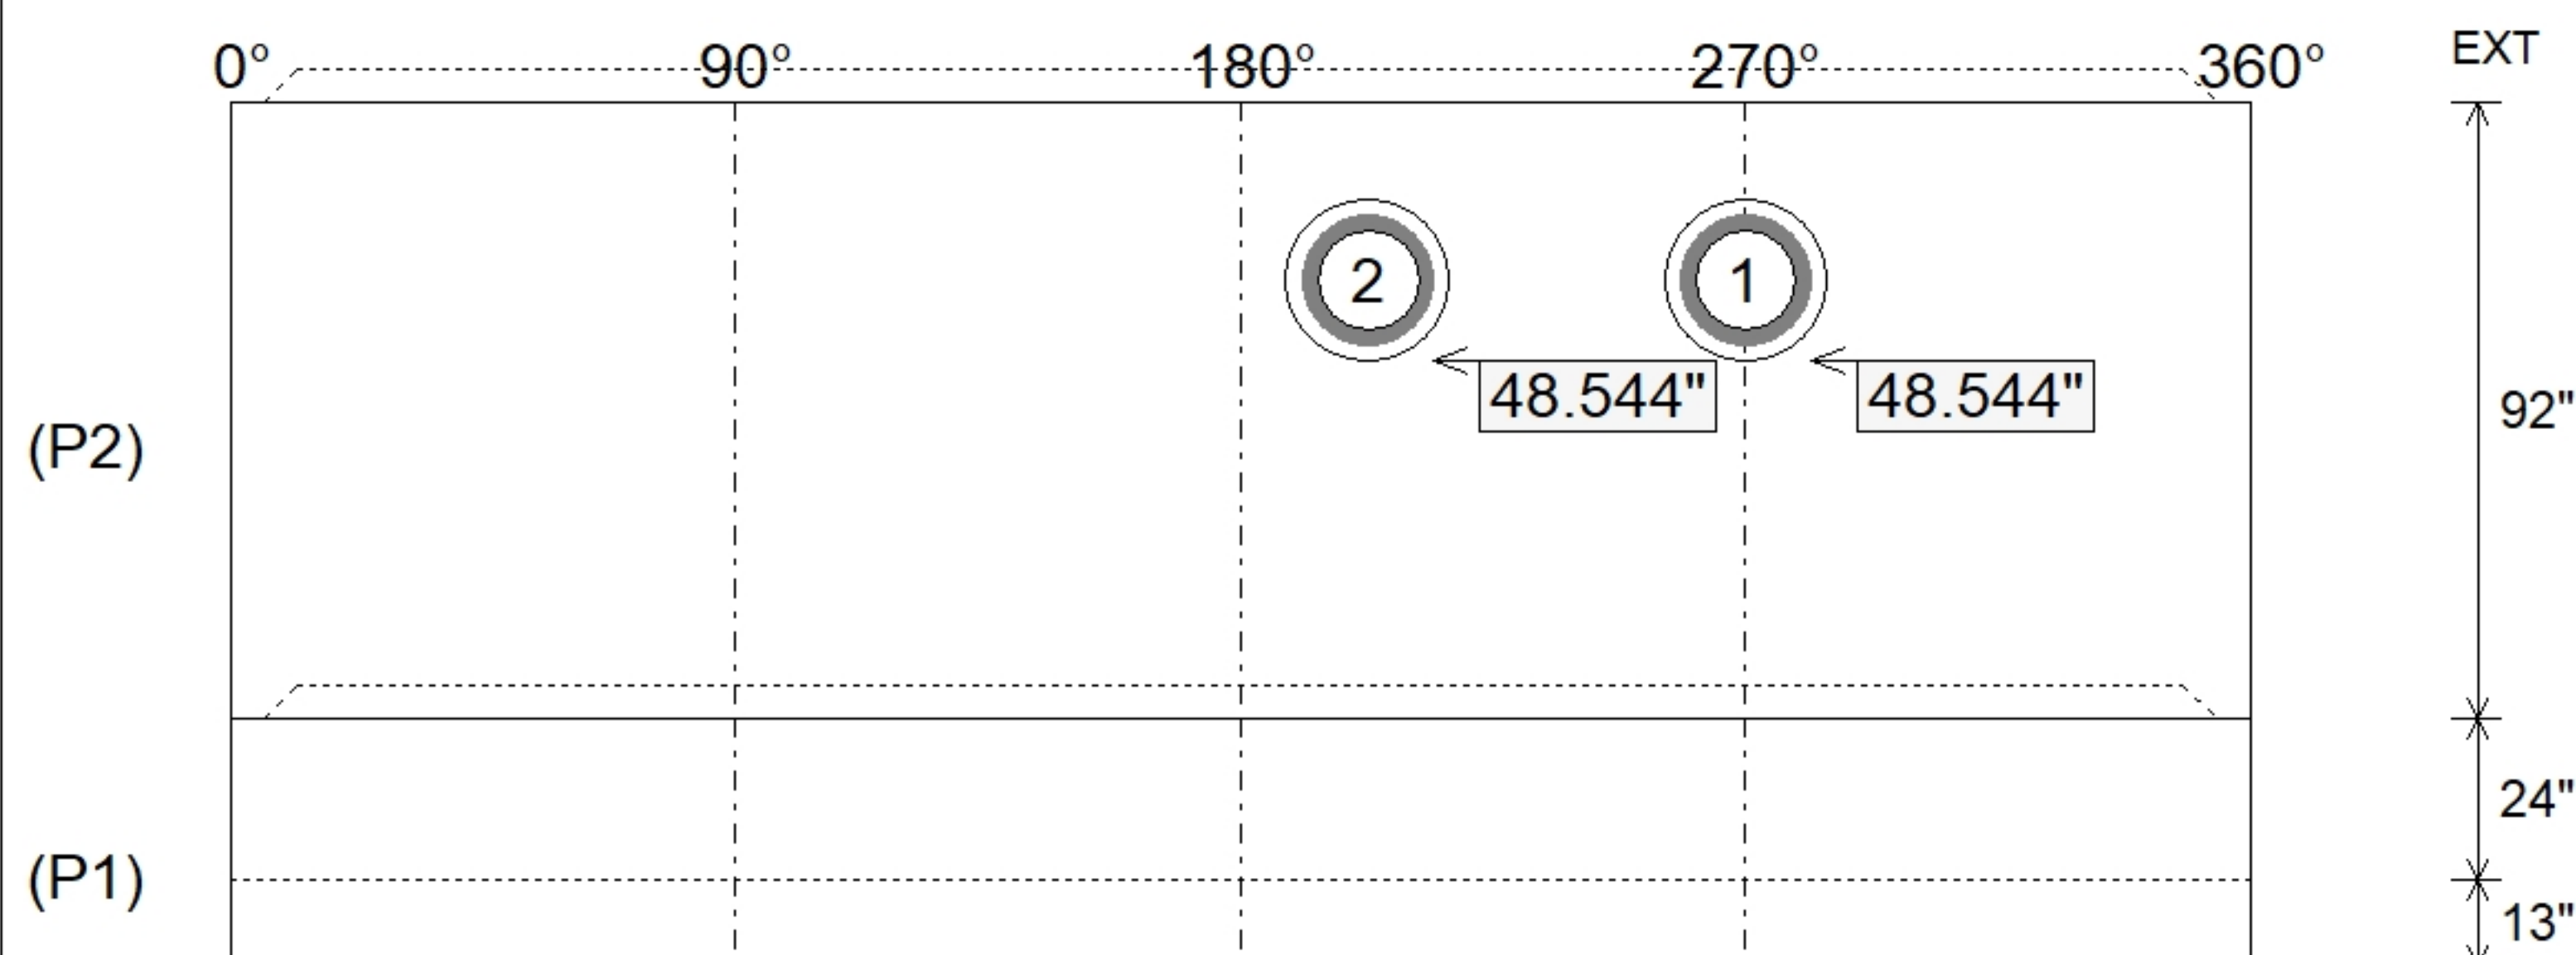

SUBMITTAL
APPROVED BY: