

Contractor: Weddle Enterprises, Inc


TECH: Jared - F

Plant: 100




Slack: 0"


Structure Total: 3835 lb

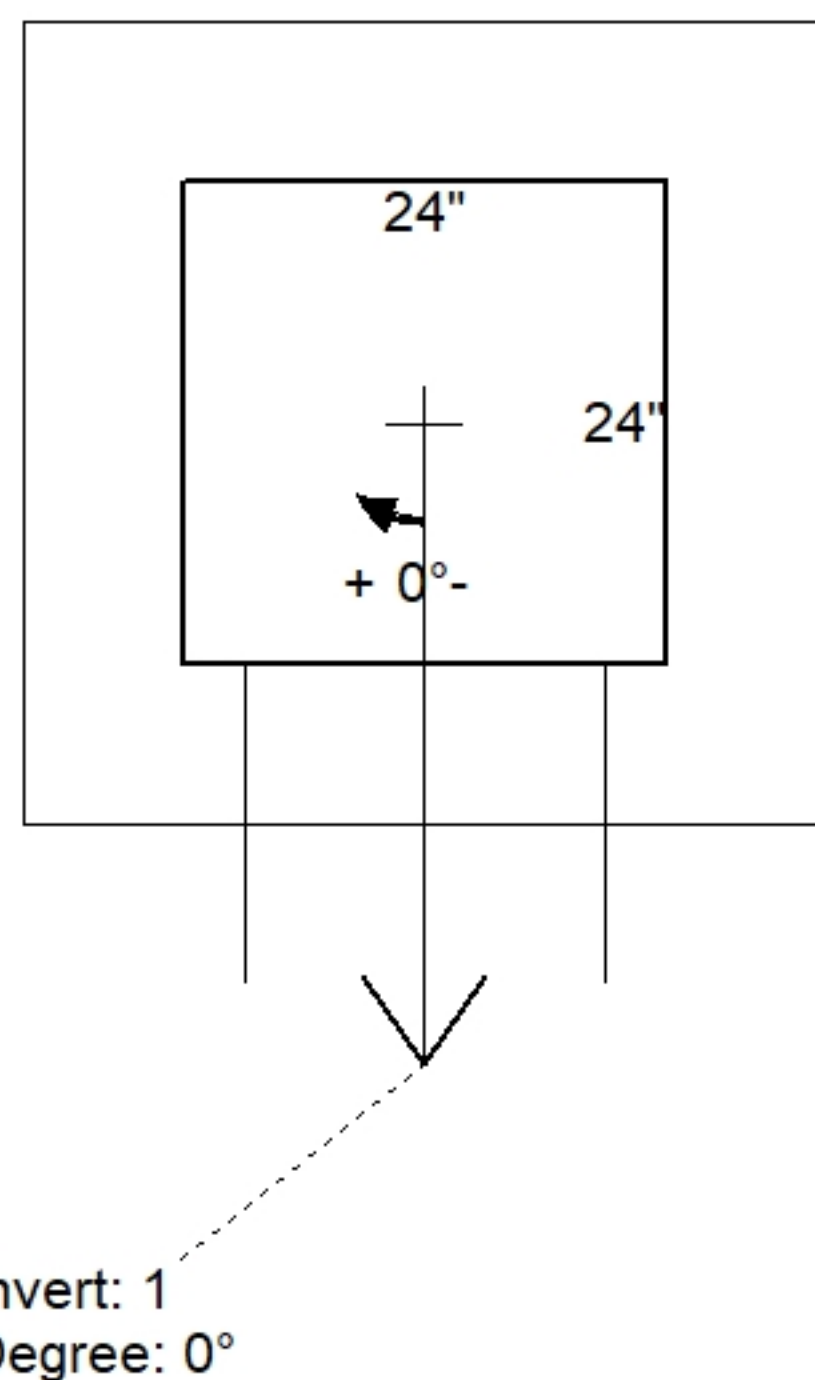

Position	Elev	Angle	Pipe	Pipe OD	Hole	Connector	Up (↓)	Ref
Rim	1093.7'							
Reducer								
Invert 1	1090.7'	0°	12" RCP B WALL	16"	18"	Hole 18	-2"	P1
Invert 2								
Invert 3								
Invert 4								
Invert 5								
Invert 6								
Invert 7								
Invert 8								

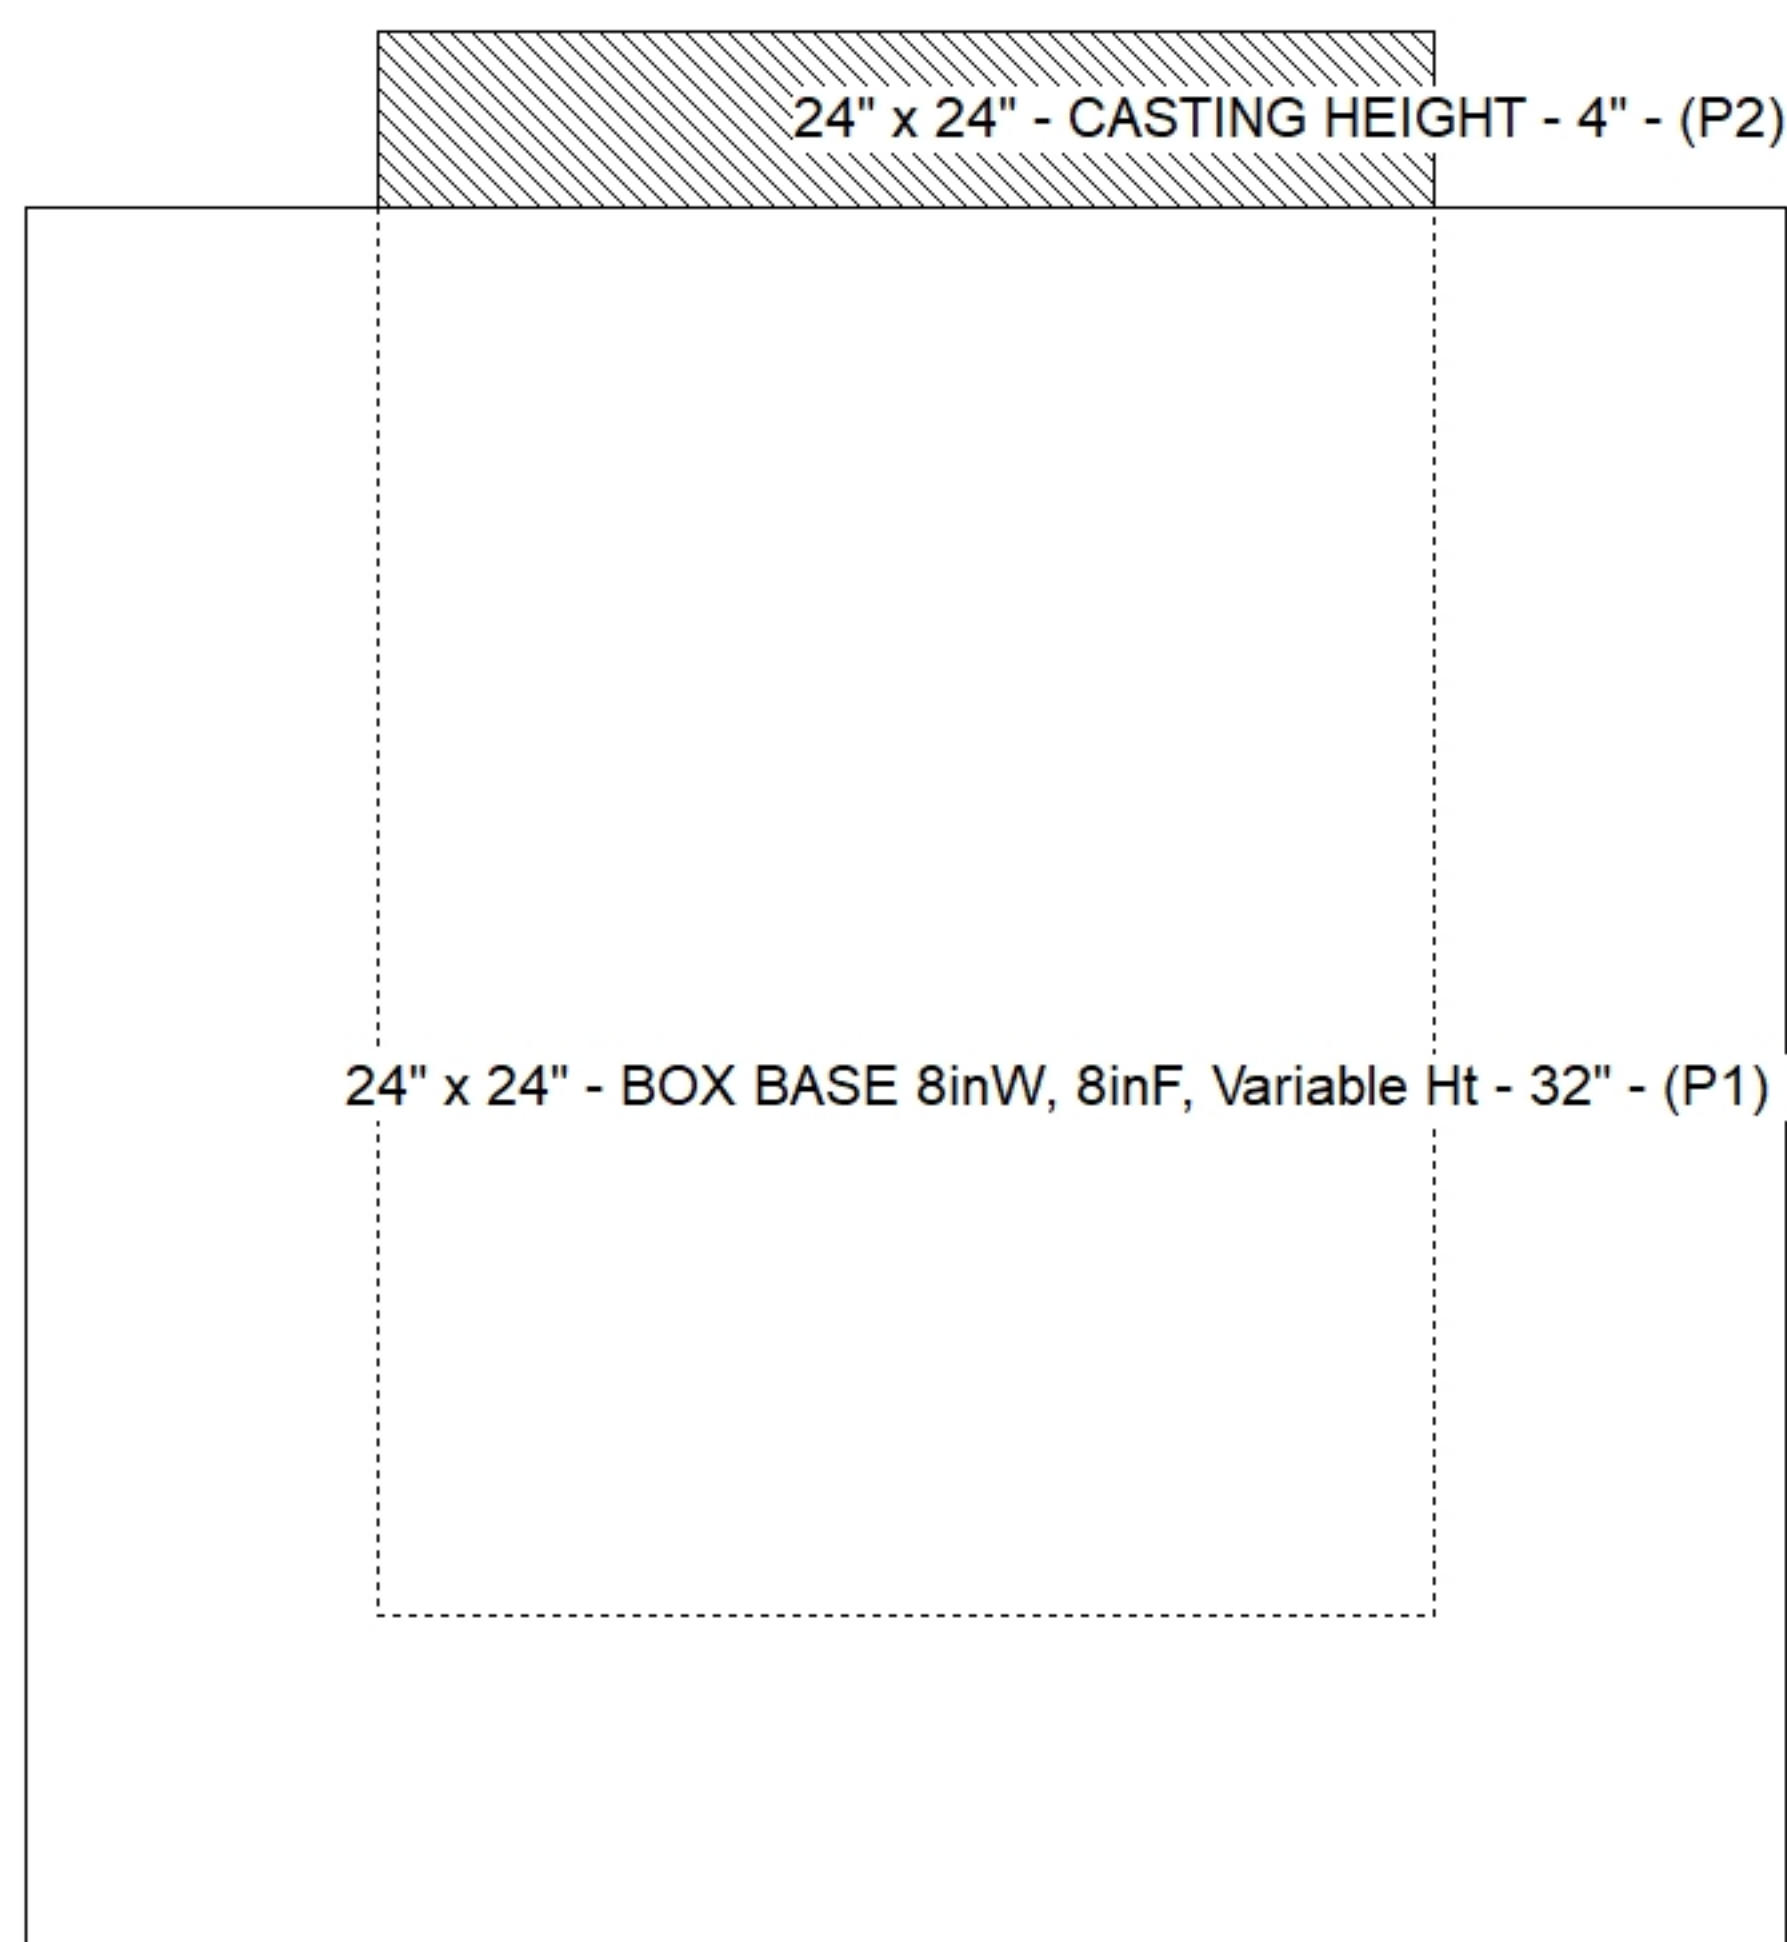

Default - Interior Dimensions

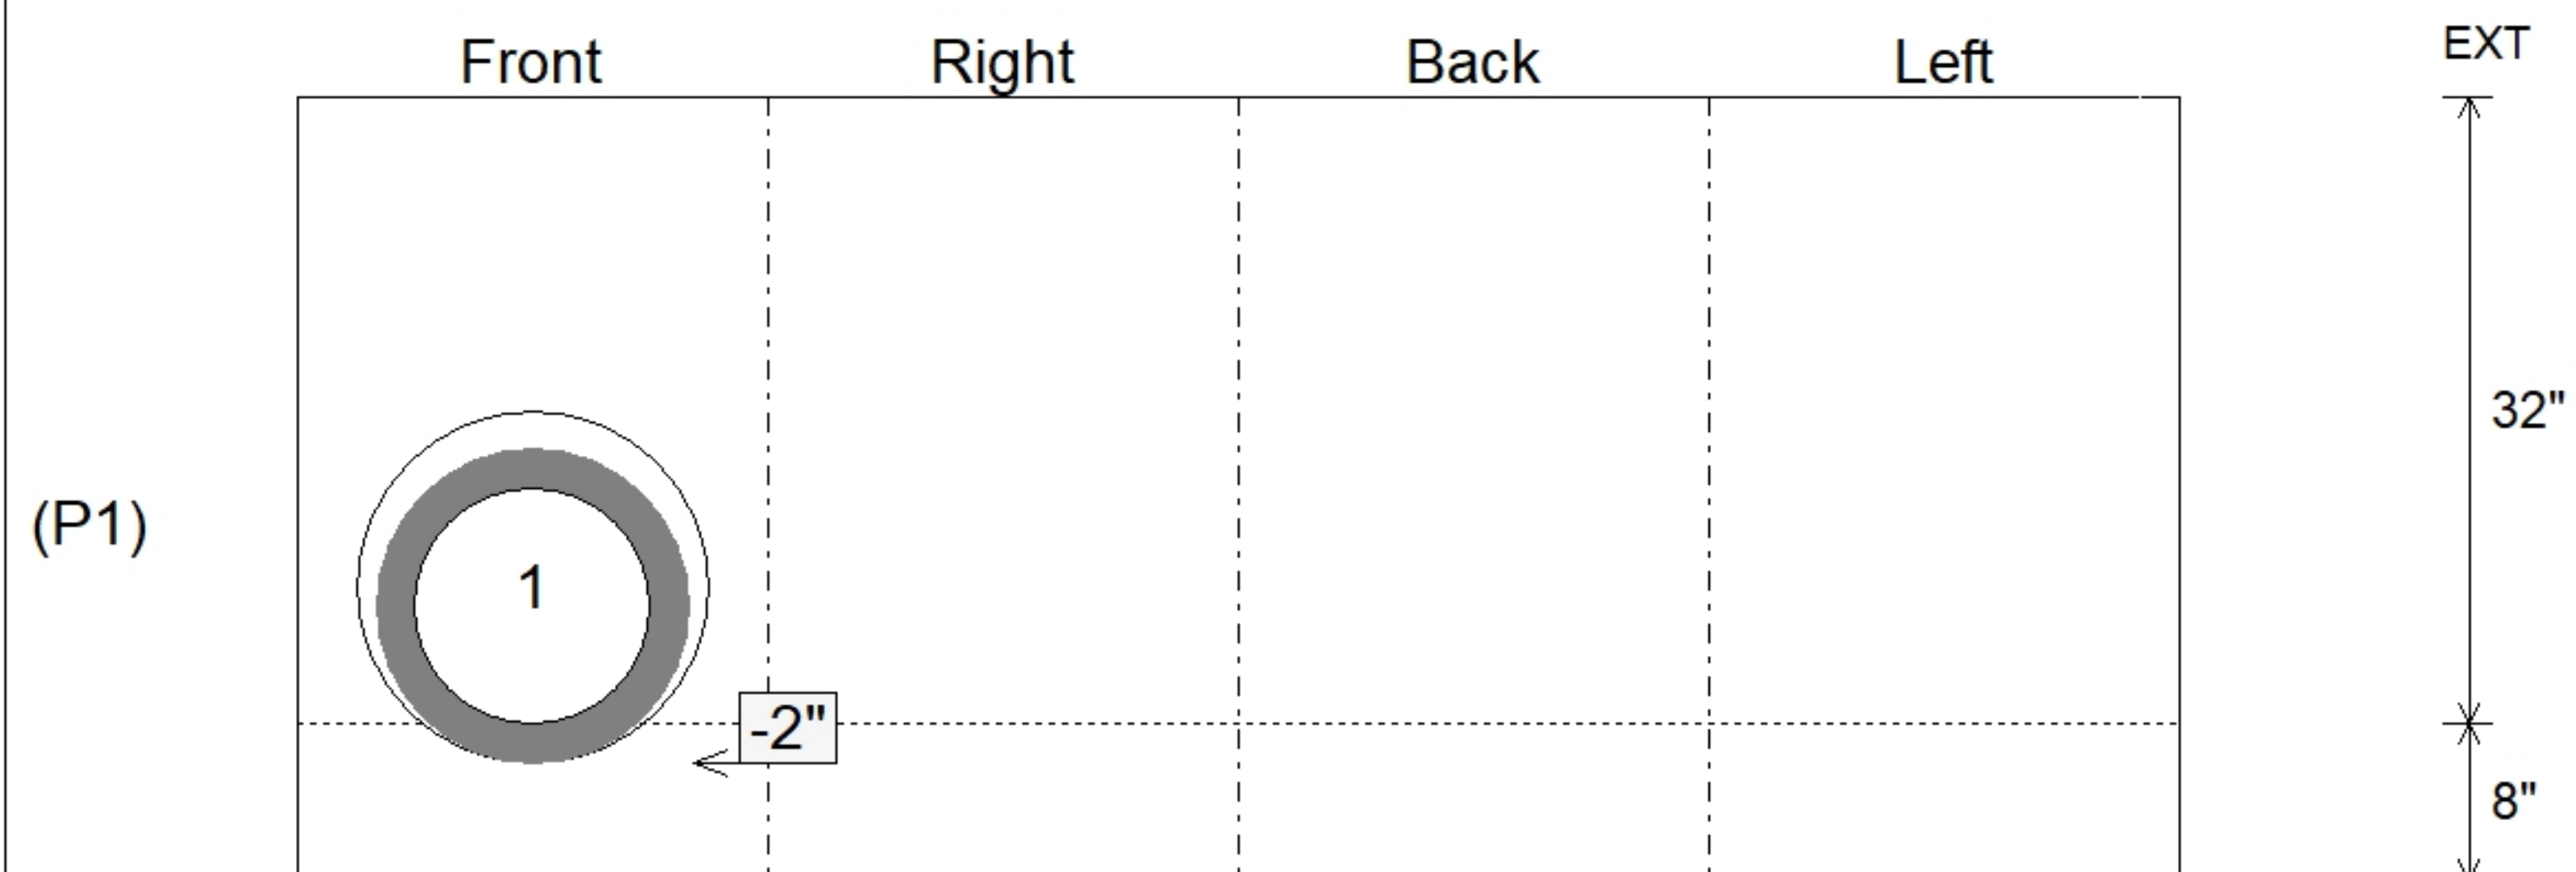

SUBMITTAL
APPROVED BY: