

Contractor: ADS Advanced Drainage Systems, Inc.


Plant: Beaver Dam




Slack: 0.76"

0 lb
202 lb
896 lb
1518 lb
2454 lb
1525 lb
0 lb
0 lb
0 lb
271 lb
0 lb
0 lb
0 lb


Structure Total: 6867 lb

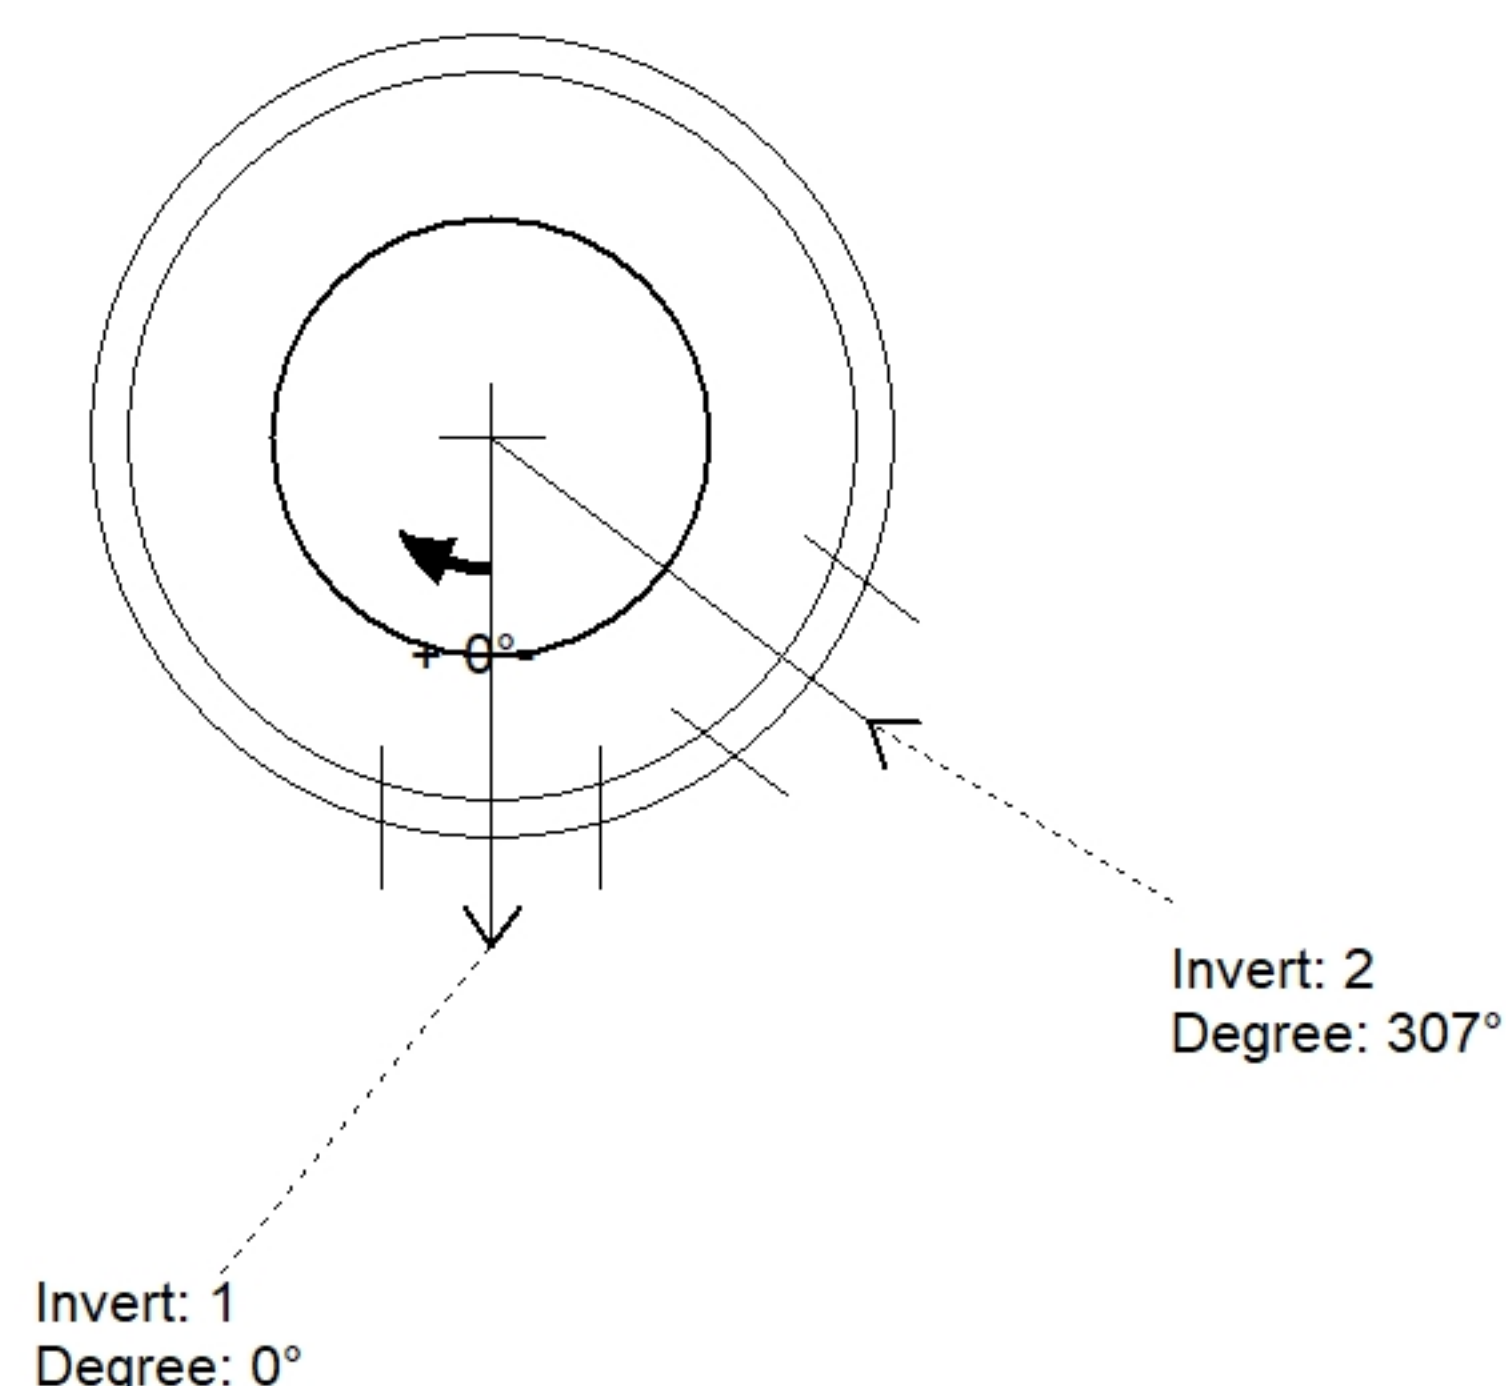

Position	Elev	Angle	Pipe	Pipe OD	Hole	Connector	Up (␣)	Ref
Rim	710.75'							
Reducer								
Invert 1	704.1'	0°	8" HDPE	9.1"	12"	Hole 12	31.46"	P2
Invert 2	704.1'	307°	8" HDPE	9.1"	12"	Hole 12	31.46"	P2
Invert 3								
Invert 4								
Invert 5								
Invert 6								
Invert 7								
Invert 8								

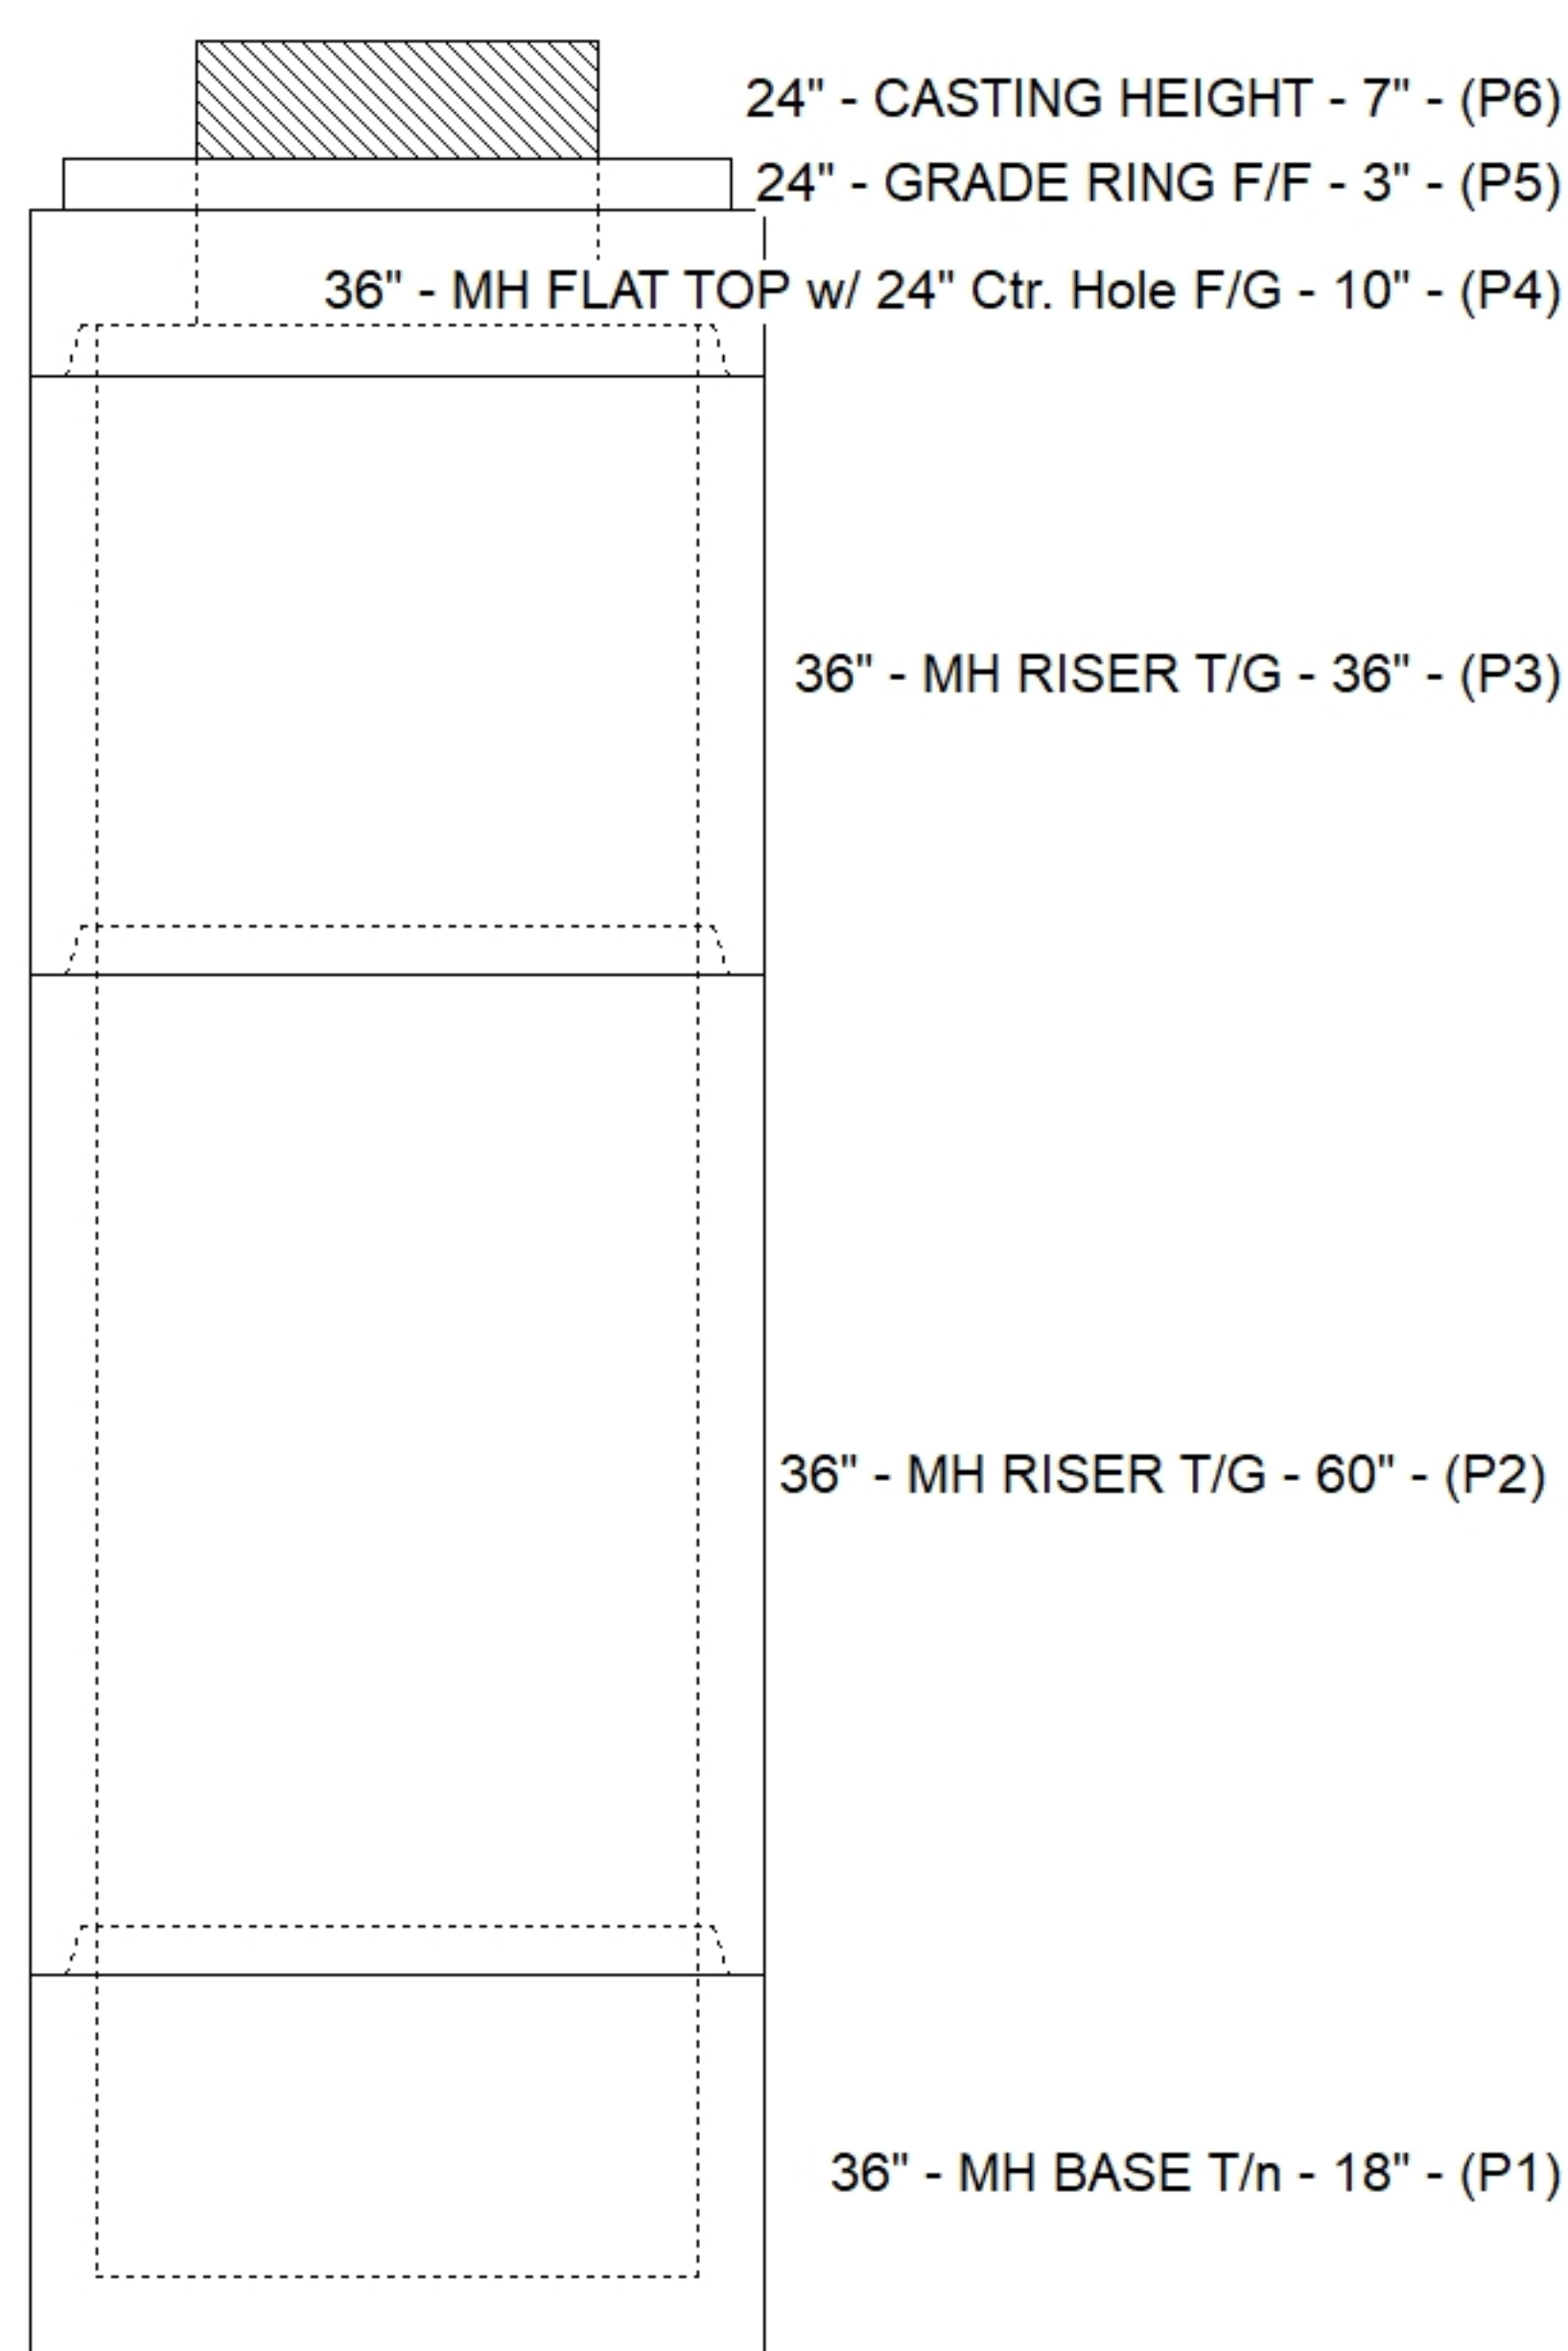

Default - Interior Dimensions

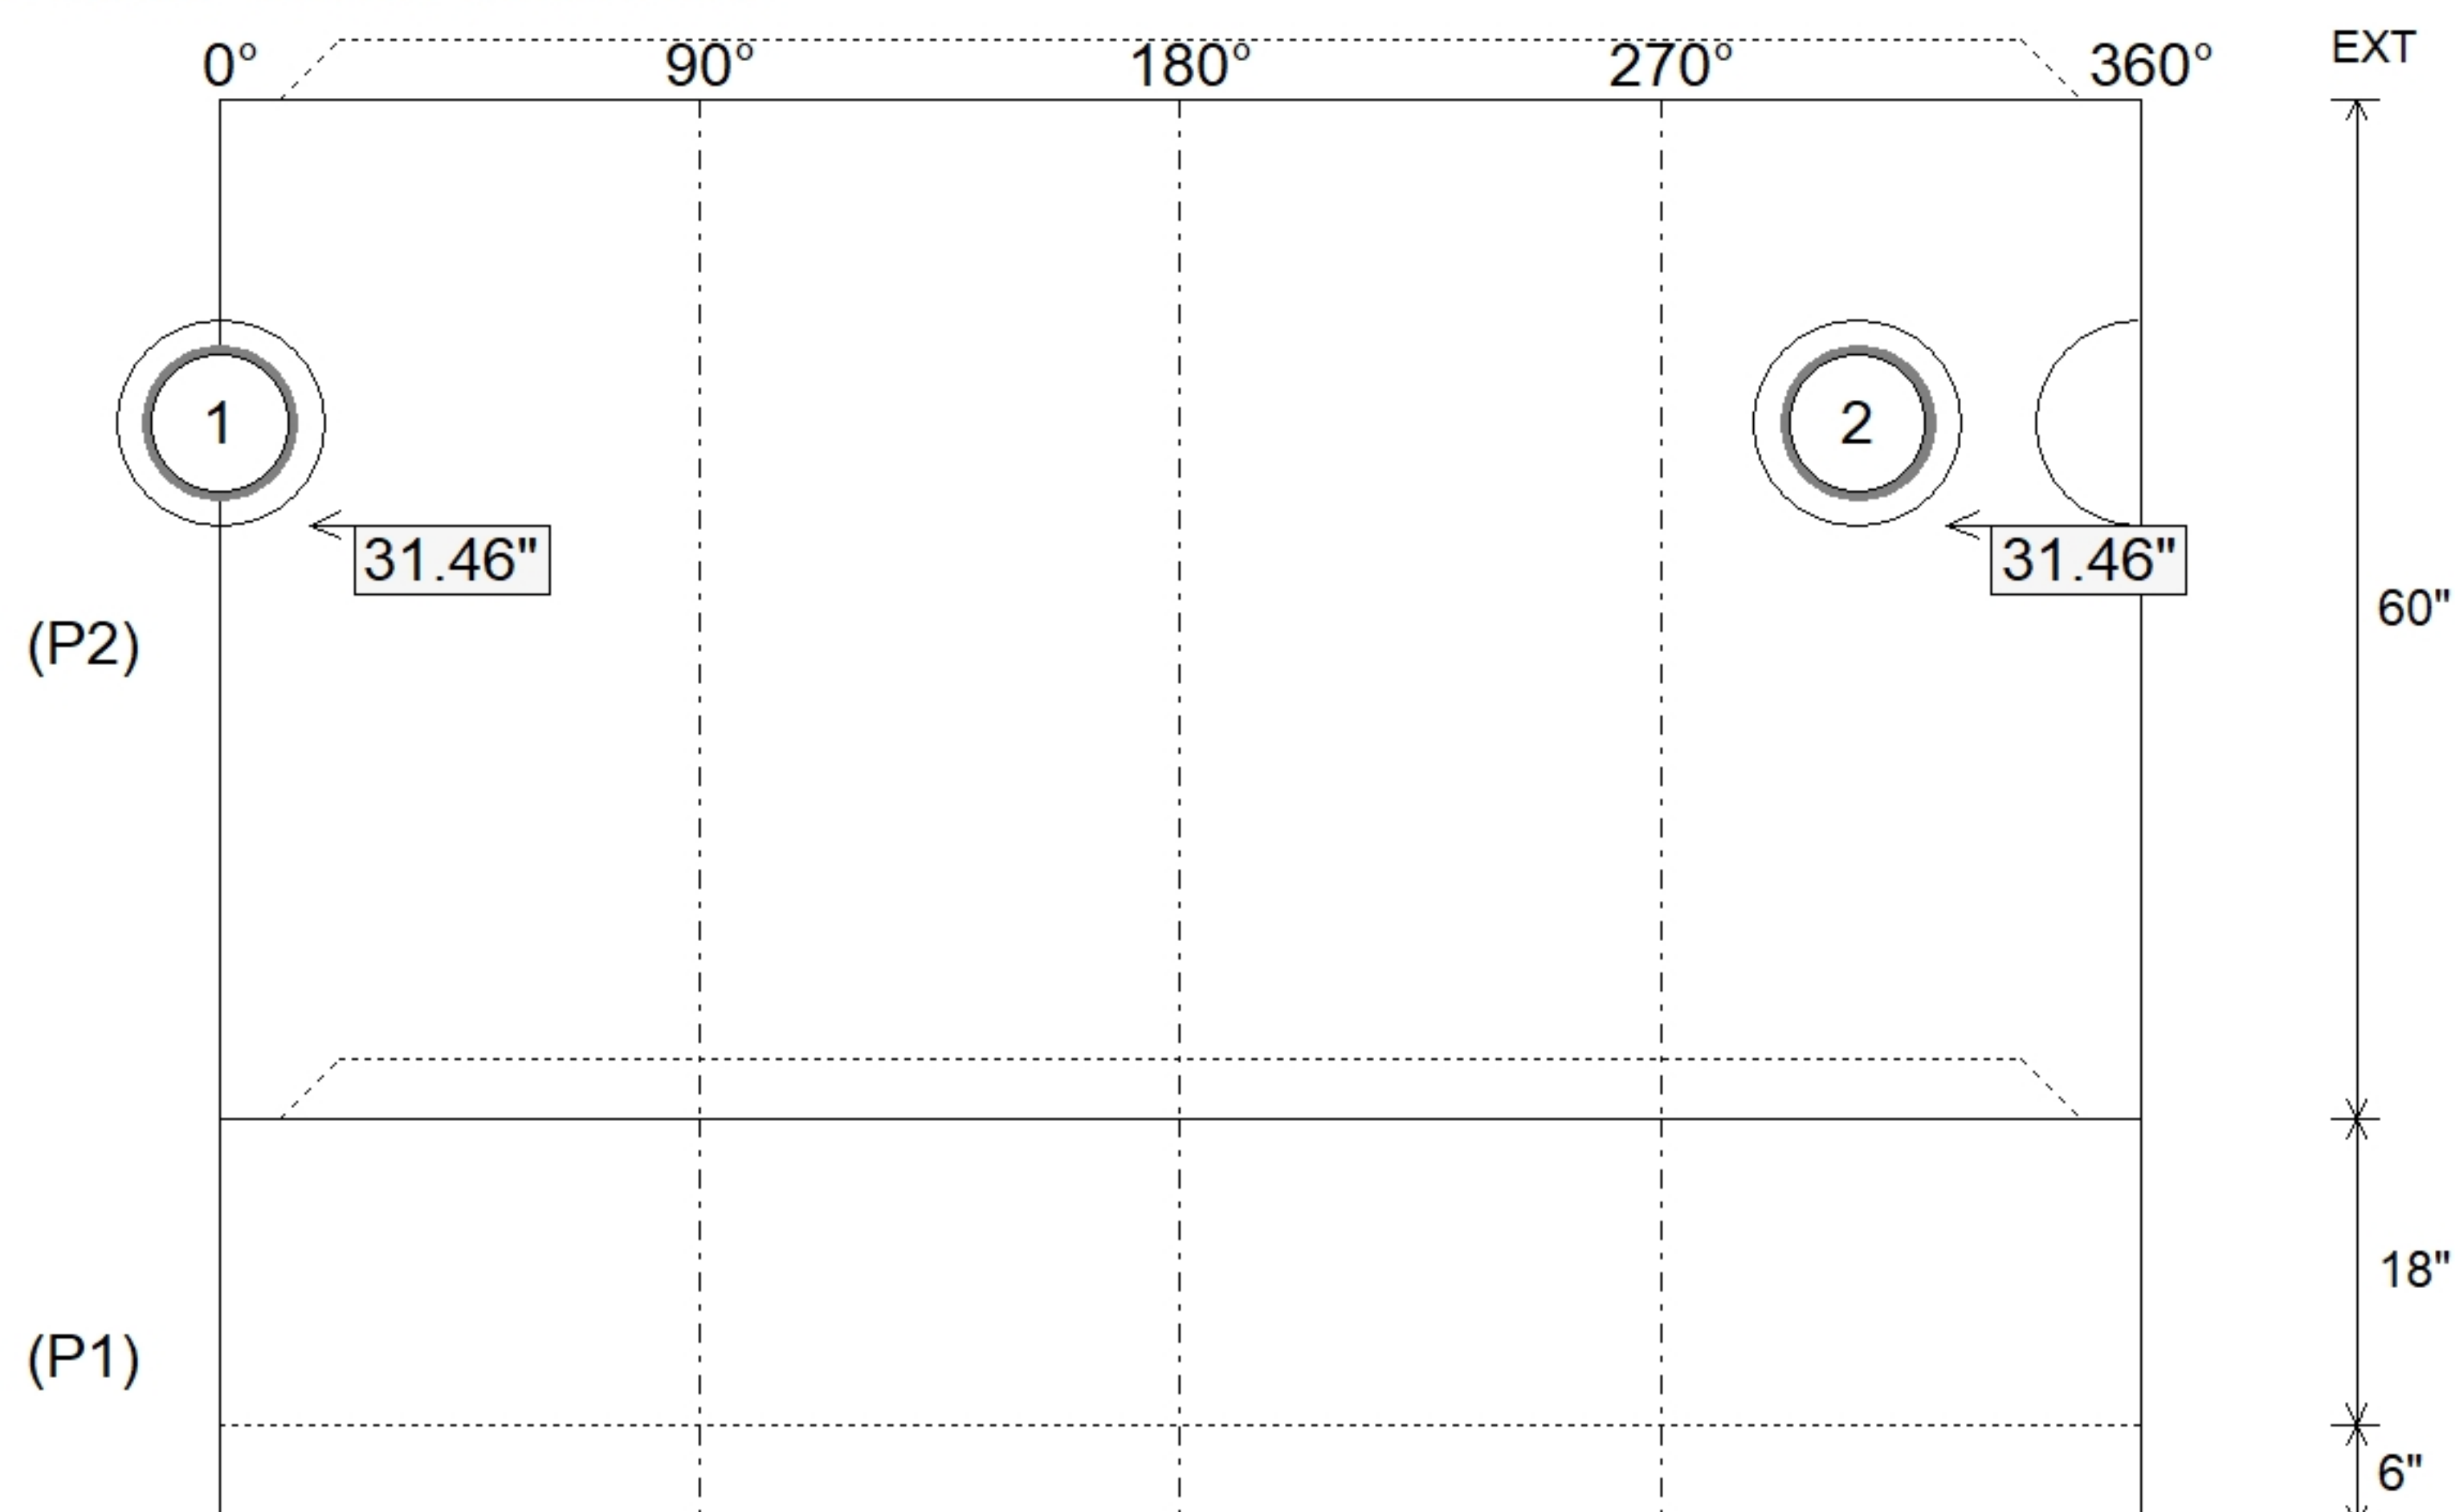

SUBMITTAL
APPROVED BY: