


P2) 24" x 24" - CASTING HEIGHT - 4"	0 lb	Structure Notes: . 1. PER ASTM C913 SPECIFICATIONS. 2. CONCRETE = 4,000 PSI AT 28 DAYS. 3. NO STEPS AND NO INVERT CHANNEL. 4. CASTING BY ICAST (HOE-280T(F/G)). 5. PIPE OPENINGS TO BE CORED IN THE FIELD BY OTHERS. REINFORCING PER ASTM A615 (GRADE 60). - WALLS (As .12) #5 BARS AT 12" C.C.E.W. - FLOOR (As .12) #5 BARS AT 12" C.C.E.W.
P1) 24" x 24" - KNOCKOUT BASE 8"W/F - STOCK - 36"	2564 lb	
1) CASTING - HOE 280T F/G	182 lb	
1) 24" x 24" - Conseal CS-102 1.00"	0 lb	

Structure Total:	2746 lb	
Rim: 585.7'	Rim to Invert: 0'	Slack: 0"
Sump: 40"	Step Position:	

Position	Elev	Angle	Ext. (cw)	Pipe	Pipe OD	Connector	Hole	Horz Size	Up (_)	Offset
Invert 1										
Invert 2										
Invert 3										
Invert 4										
Invert 5										
Invert 6										
Invert 7										
Invert 8										

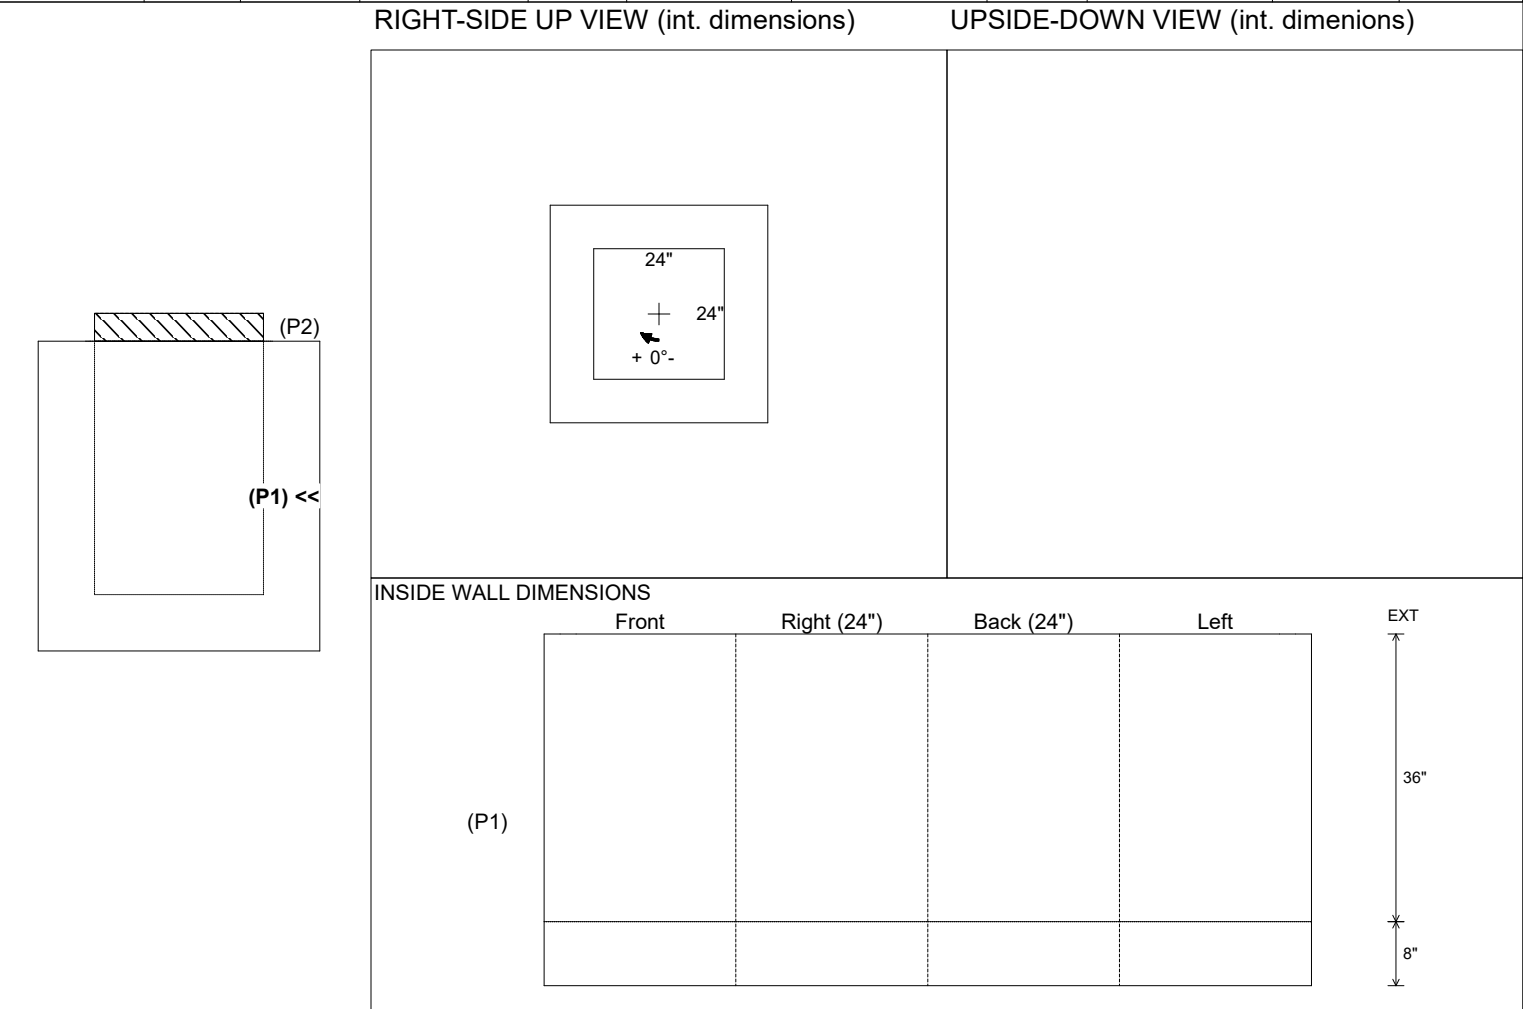

Coating (Int):	Seam Up: Flat	Wall Thickness: 8"	Height (Int): 36"	Weight (Net): 2564 lb
Coating (Ext):	Seam Dn: n/a	Floor Height: 8"	Height (Ext): 44"	Volume (Net): 0.66cu.yd