



Floor (Bot): 456.49'  
Overall Height: 17.667'  
Slack: 0.52"

Structure Total: 70502 lb

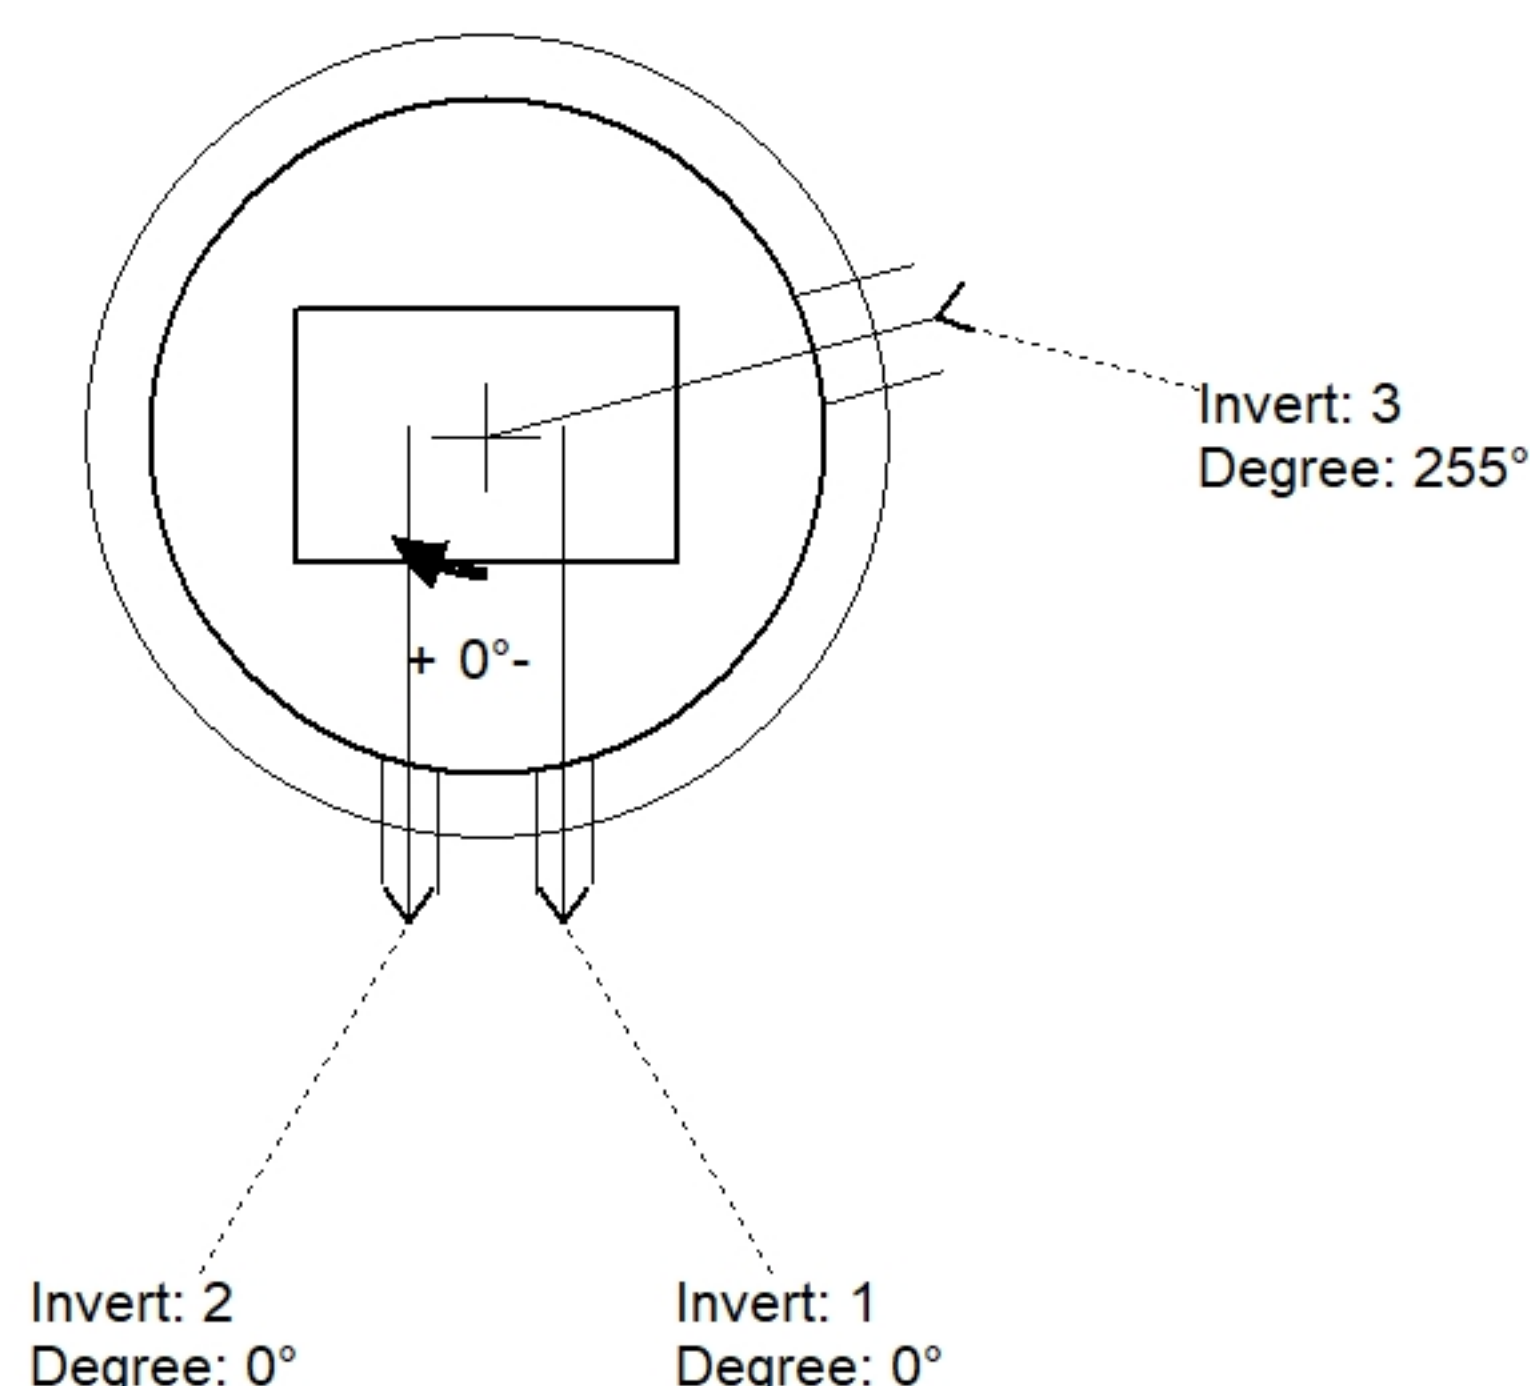

| Position | Elev    | Angle | Pipe          | Pipe OD | Hole | Connector       | Up (') | Ref |
|----------|---------|-------|---------------|---------|------|-----------------|--------|-----|
| Rim      | 474.2'  |       |               |         |      |                 |        |     |
| Reducer  |         |       |               |         |      |                 |        |     |
| Invert 1 | 470.95' | 0°    | 3" DI         | 3.5"    | 8"   | PSX 8QRS-S NYLO | 67.02" | P3  |
| Invert 2 | 470.95' | 0°    | 3" DI         | 3.5"    | 8"   | PSX 8QRS-S NYLO | 67.02" | P3  |
| Invert 3 | 467.27' | 255°  | 10" PVC SDR35 | 10.5"   | 16"  | PSX 16Y NYLO    | 22.36" | P3  |
| Invert 4 |         |       |               |         |      |                 |        |     |
| Invert 5 |         |       |               |         |      |                 |        |     |
| Invert 6 |         |       |               |         |      |                 |        |     |
| Invert 7 |         |       |               |         |      |                 |        |     |
| Invert 8 |         |       |               |         |      |                 |        |     |

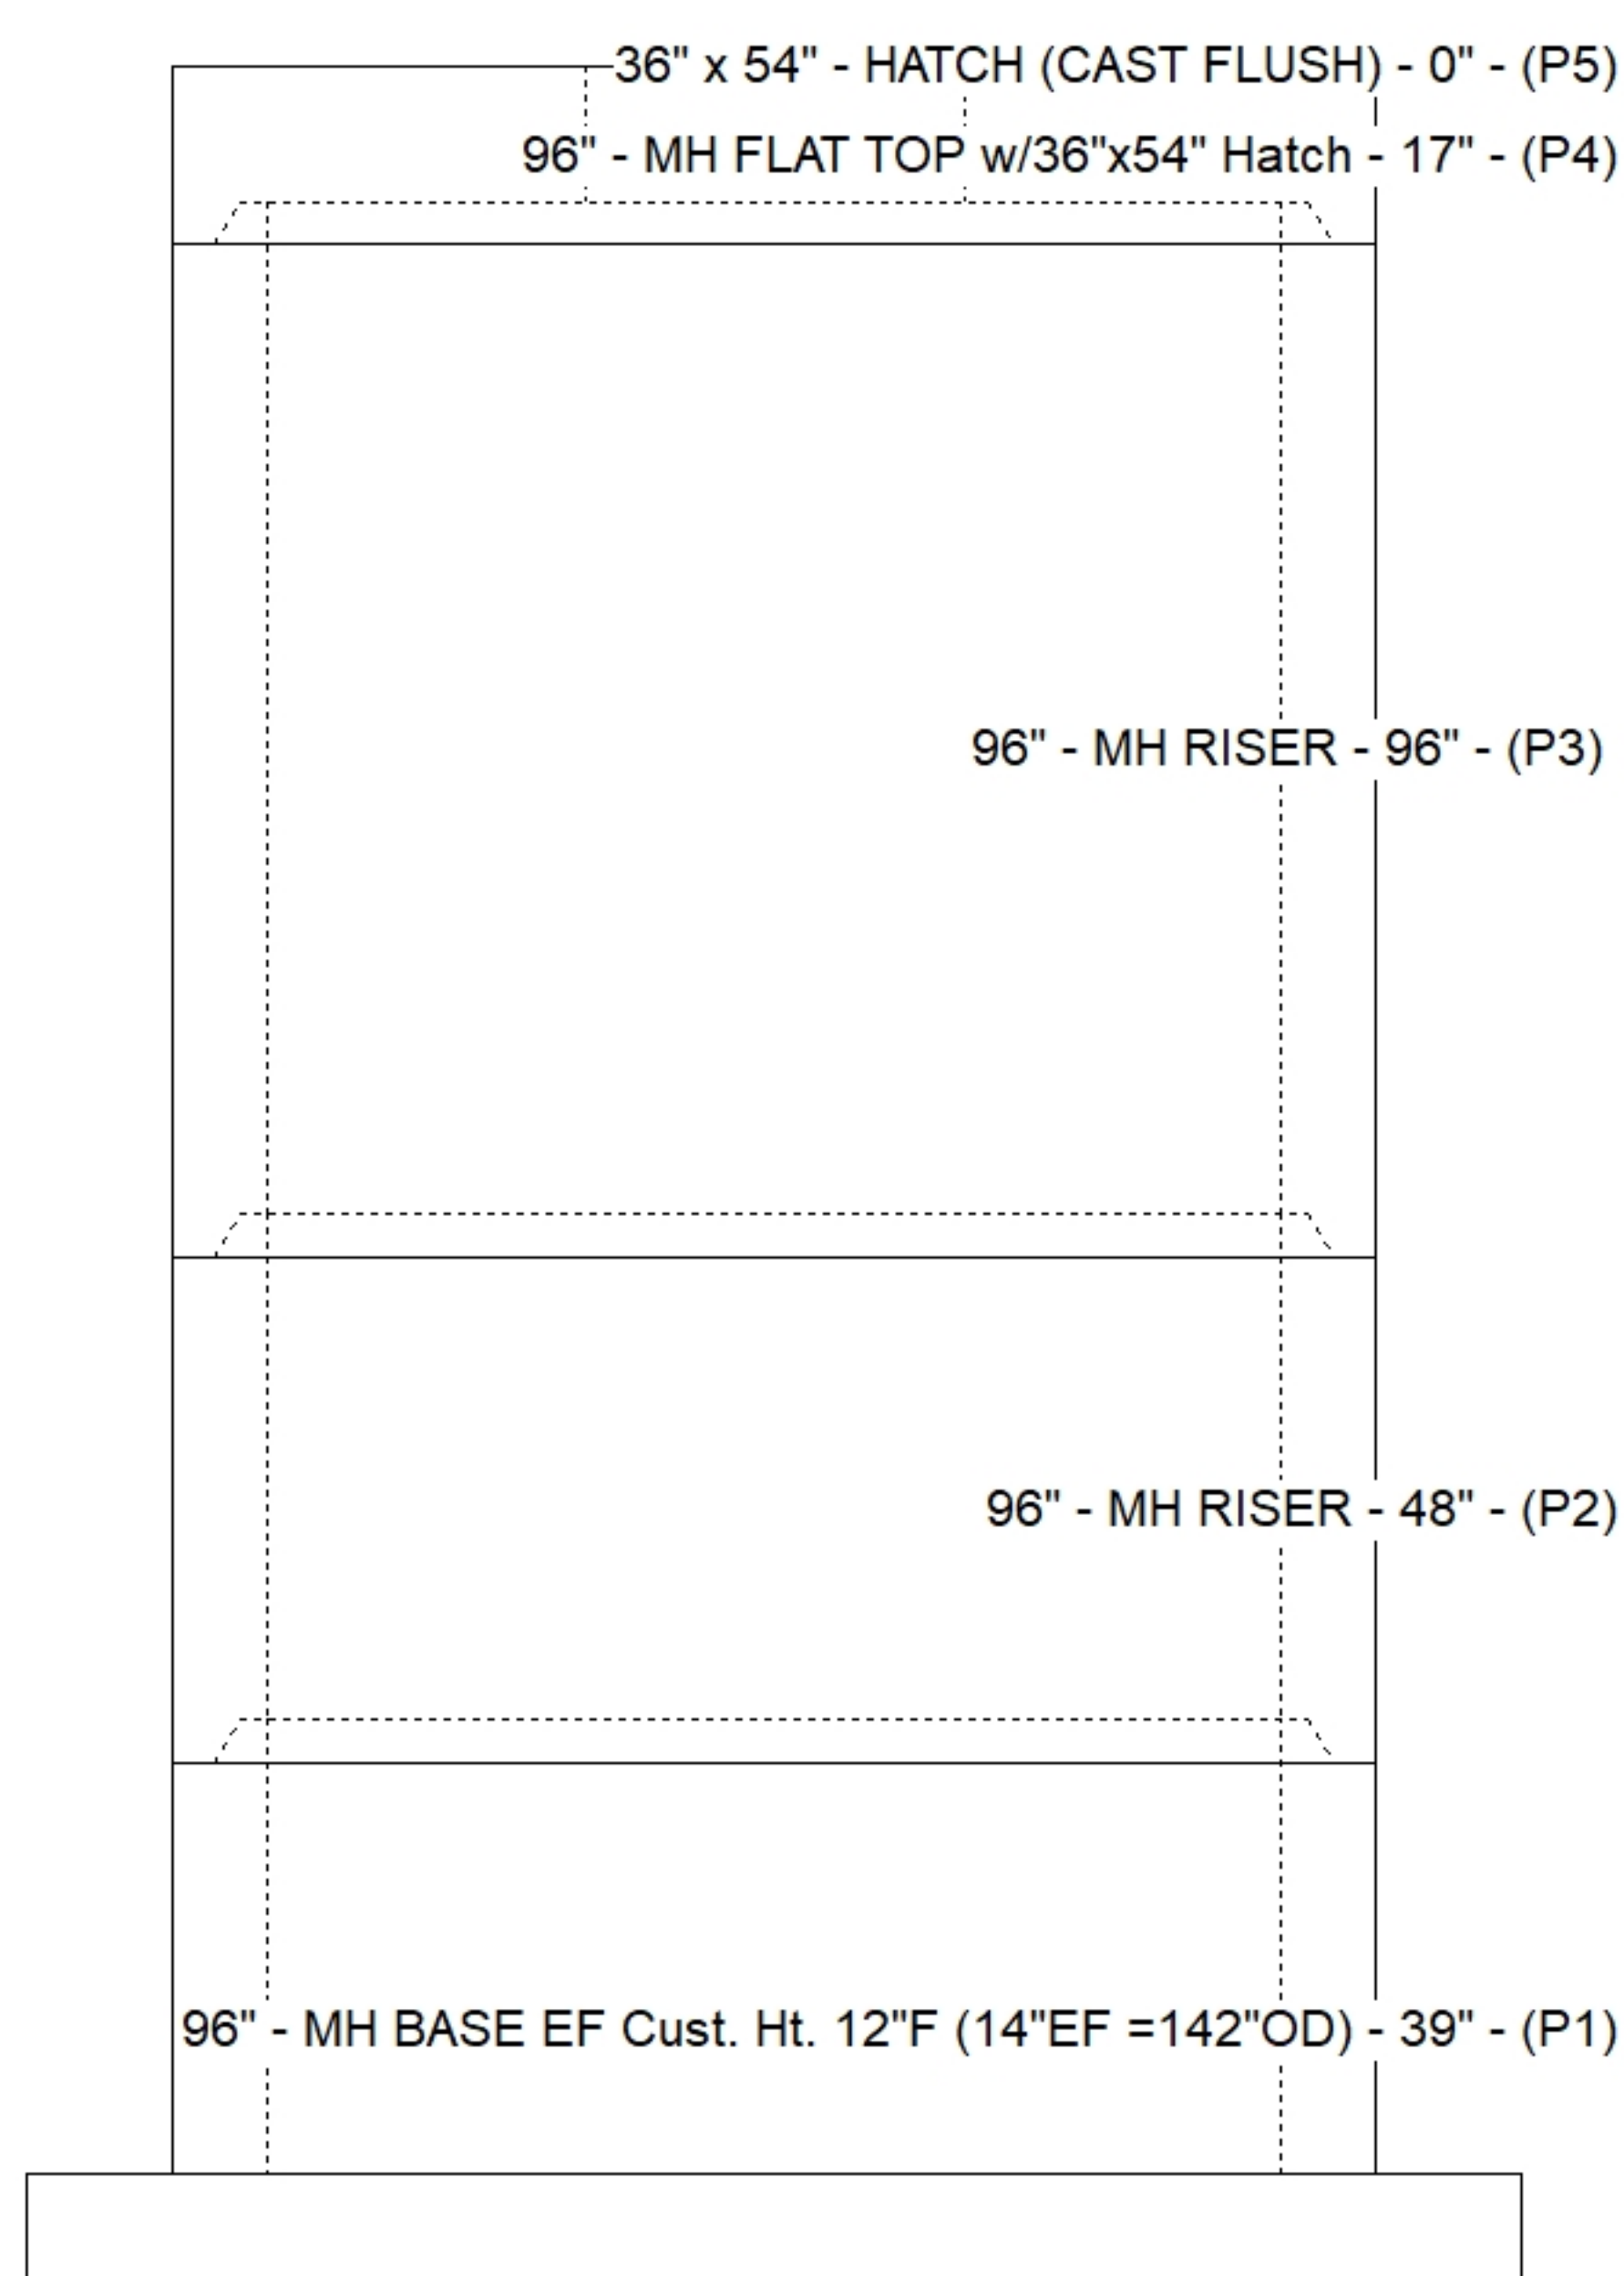

SUBMITTAL  
APPROVED BY: