

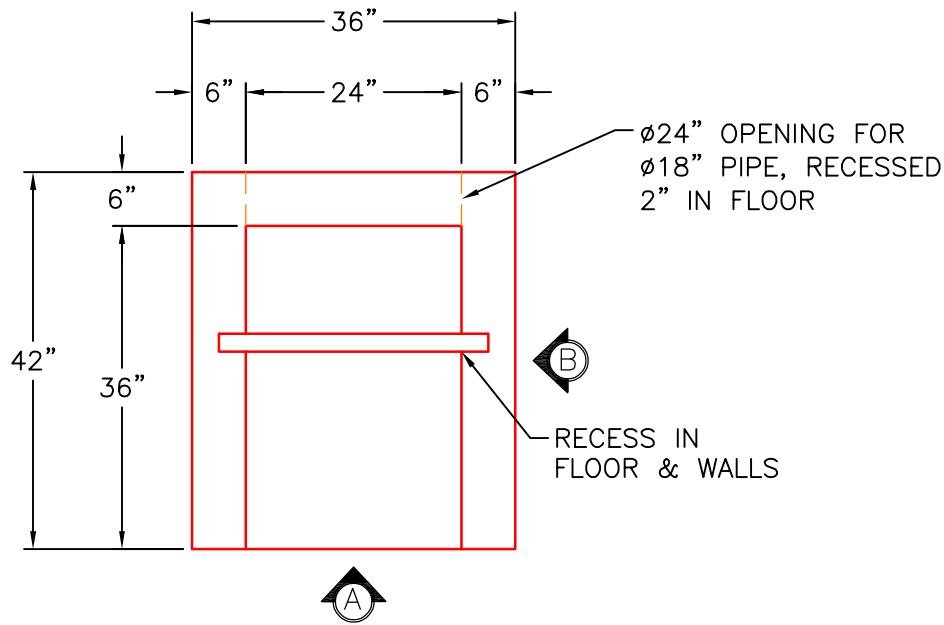


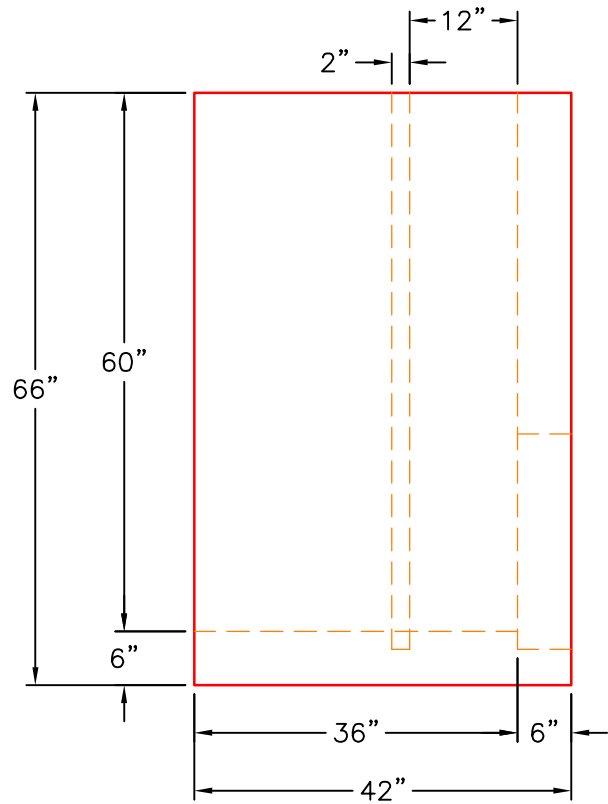

PLAN VIEW

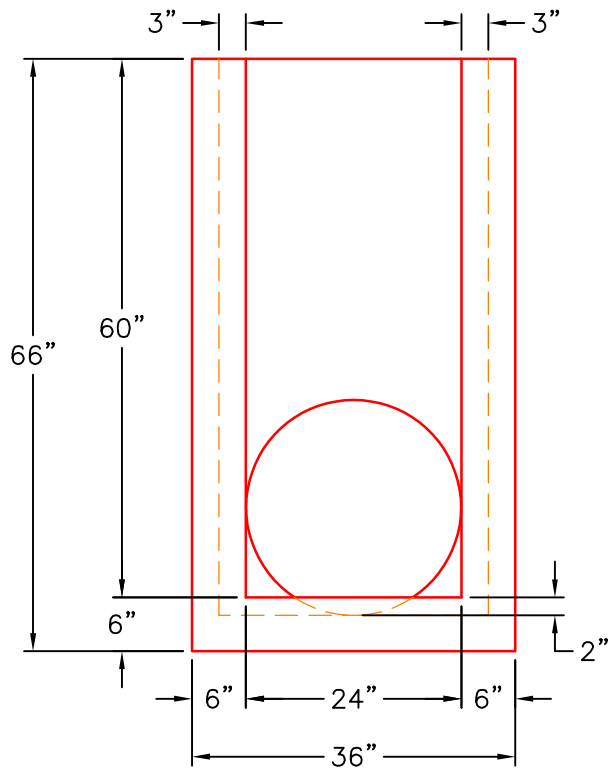

NOTES:

1. MANUFACTURED TO ASTM C-913 (LATEST REVISION).
2. CONCRETE: 4,000 PSI AT 28 DAYS.
3. REINFORCING: #5 BAR @ 6" C.C. E.W. (GRADE 60).
4. WEIGHT: 3,784 LBS

REVISIONS	
REV. <u>0</u> DATE:	NO REVISIONS TO DATE.



SUBMITTAL DRAWING: 24" X 36" X 60" FLOOD BOX		
CUSTOMER: J & J CONCRETE & EXCAVATING		
PROJECT: FLOOD BOX		
STRUCTURE: 1		
SALES ORDER NO: 26-3559		
PE: E. BRADLEY	DRAWN BY: S. FELLETTER	
DATE: 09/01/26	SCALE: NTS	PG. 1 of 1