

Contractor: Contech Engineering Solutions

Plant: Beaver Dam




Slack: 6.68"

CONTECH'S LOGO AS WELL AS THE
INLET AND OUTLET MUST BE
STENCILED ONTO THE STRUCTURE

2) Z-Lok - C107-8


2 lb

Structure Total: 8902 lb

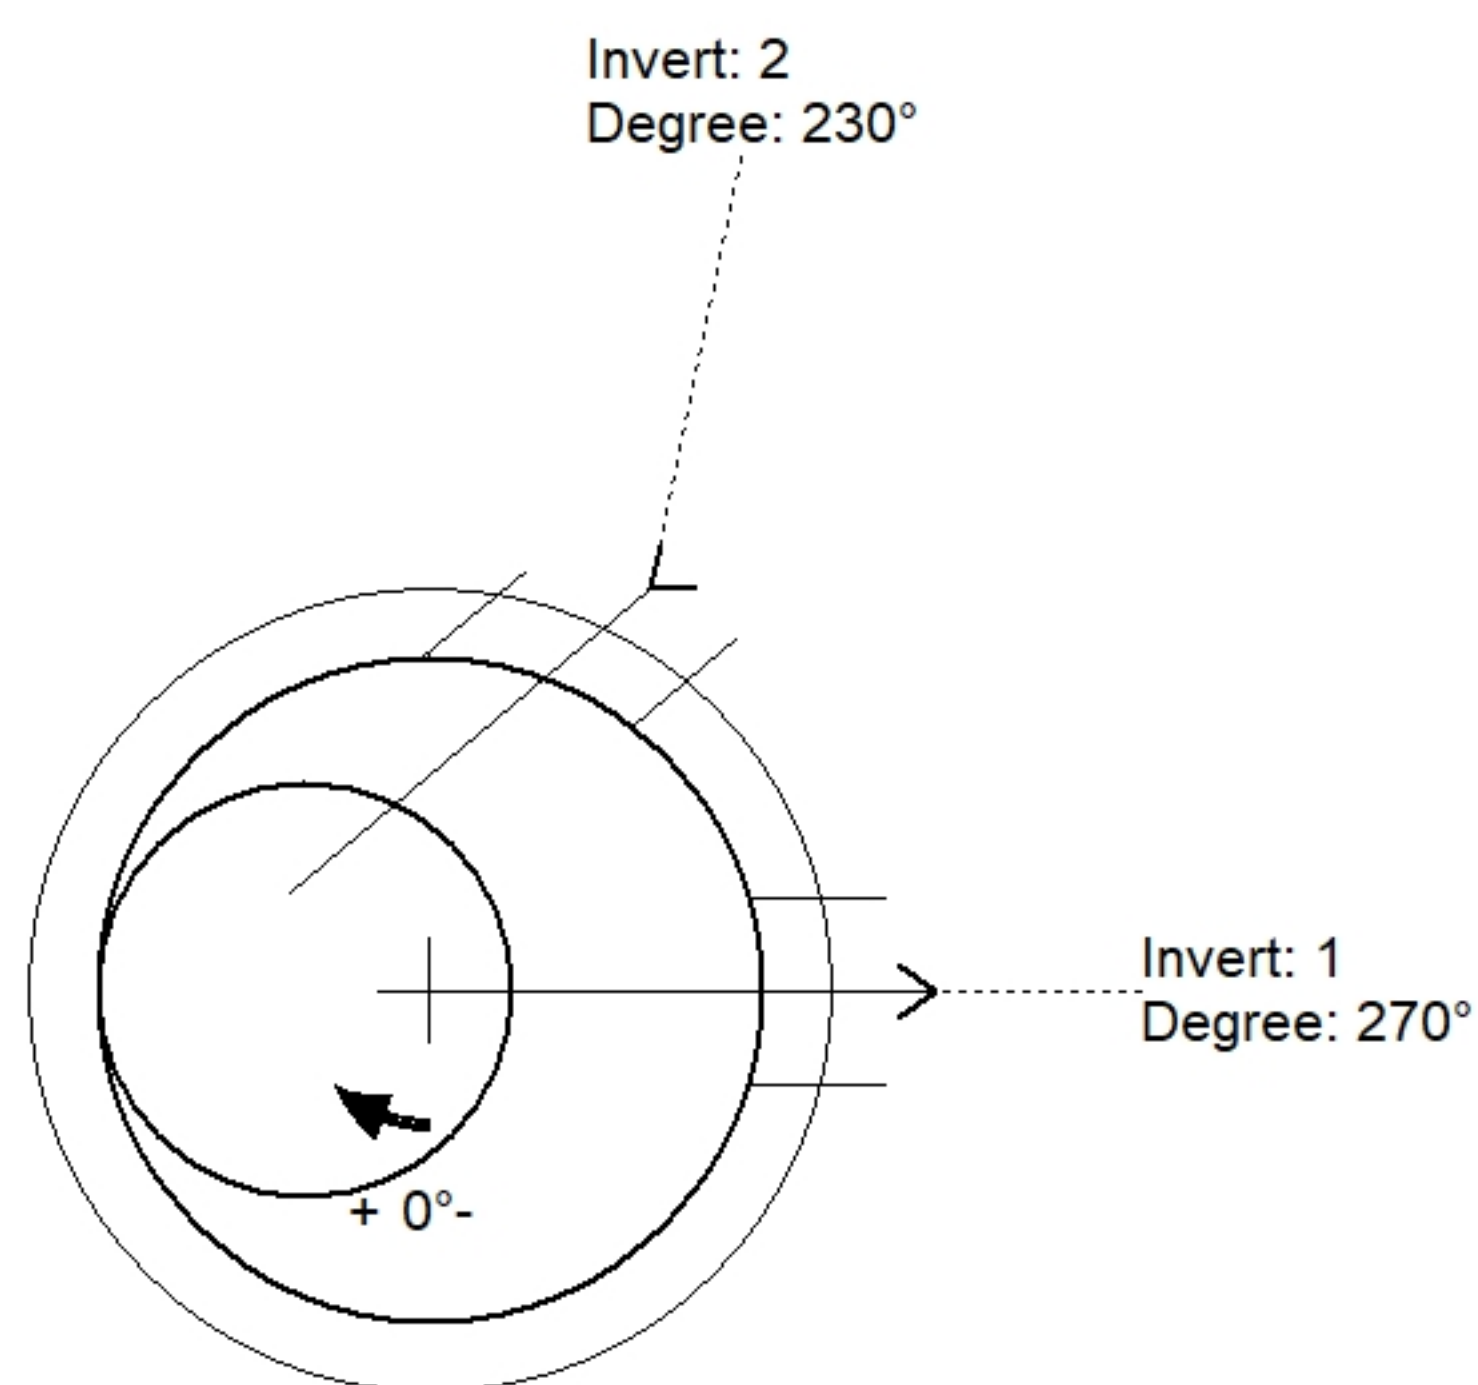

Position	Elev	Angle	Pipe	Pipe OD	Hole	Connector	Up (↓)	Ref
Rim	500.04'							
Reducer								
Invert 1	494.9'	270°	8" PVC SDR35	8.5"	13.5"	Z-Lok C107-8	26"	P2
Invert 2	494.9'	230°	8" PVC SDR35	8.5"	13.5"	Z-Lok C107-8	26"	P2
Invert 3								
Invert 4								
Invert 5								
Invert 6								
Invert 7								
Invert 8								

Default - Interior Dimensions

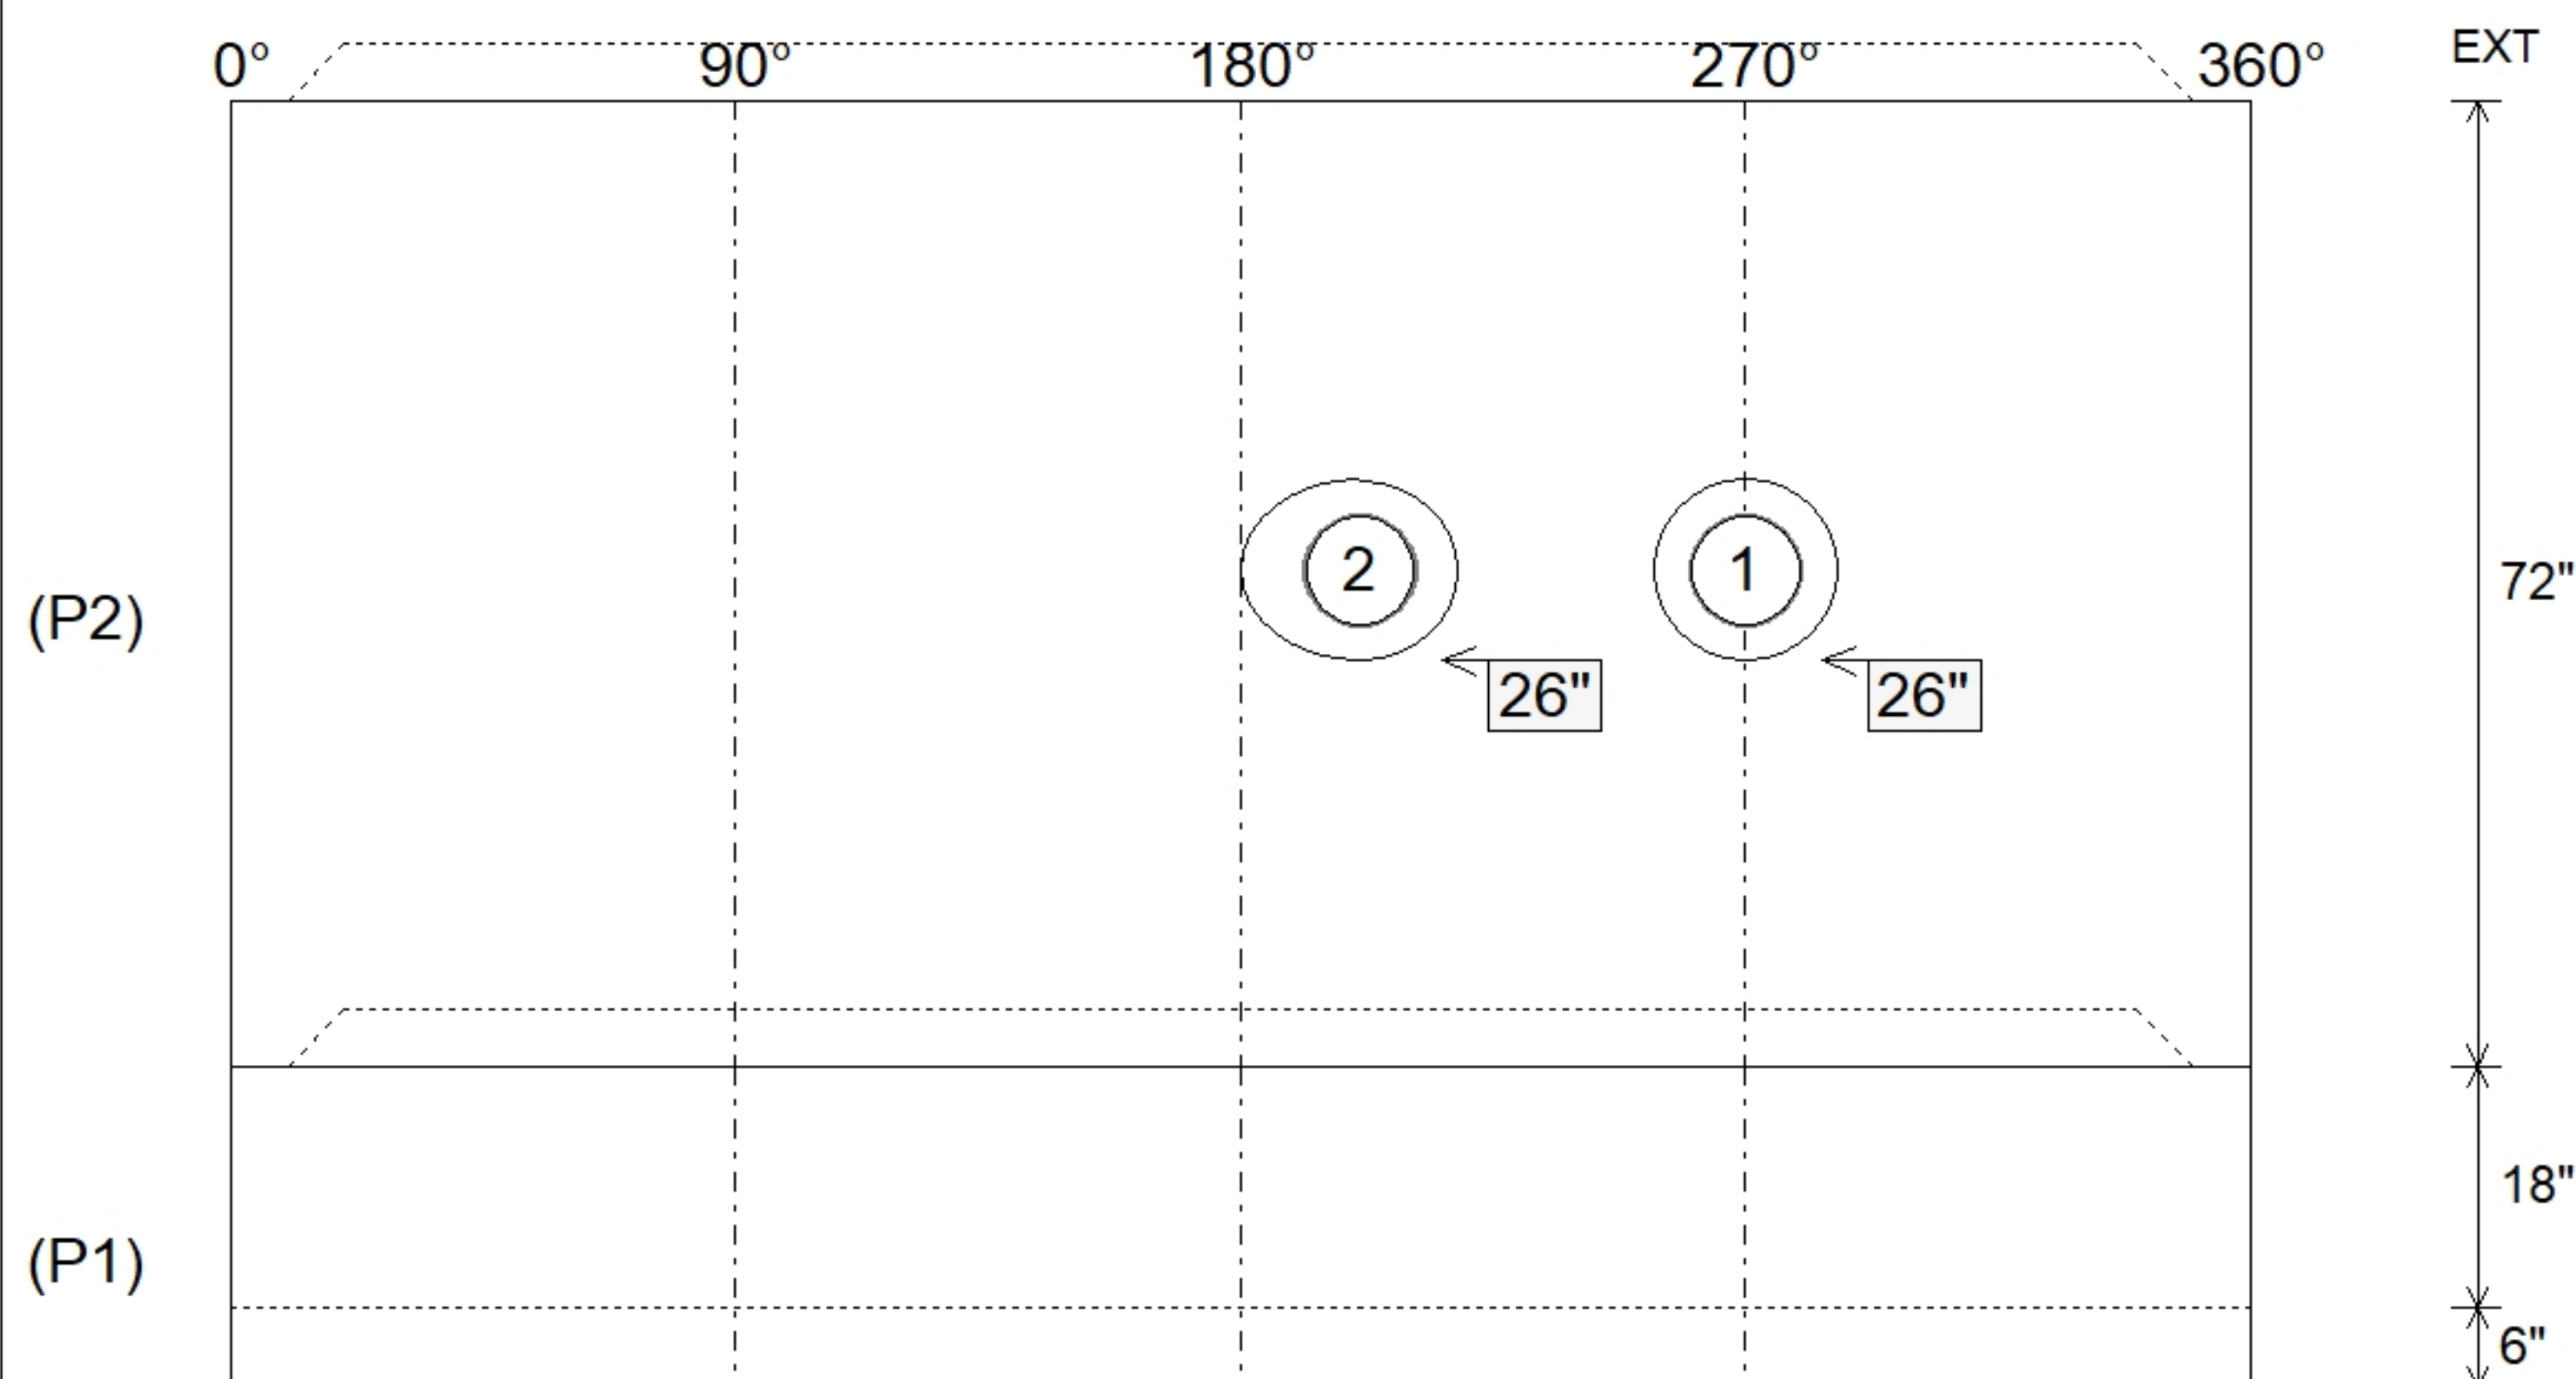

Submittal Drawing
9/28/2026 1:23:03 PM

SUBMITTAL
APPROVED BY:

