
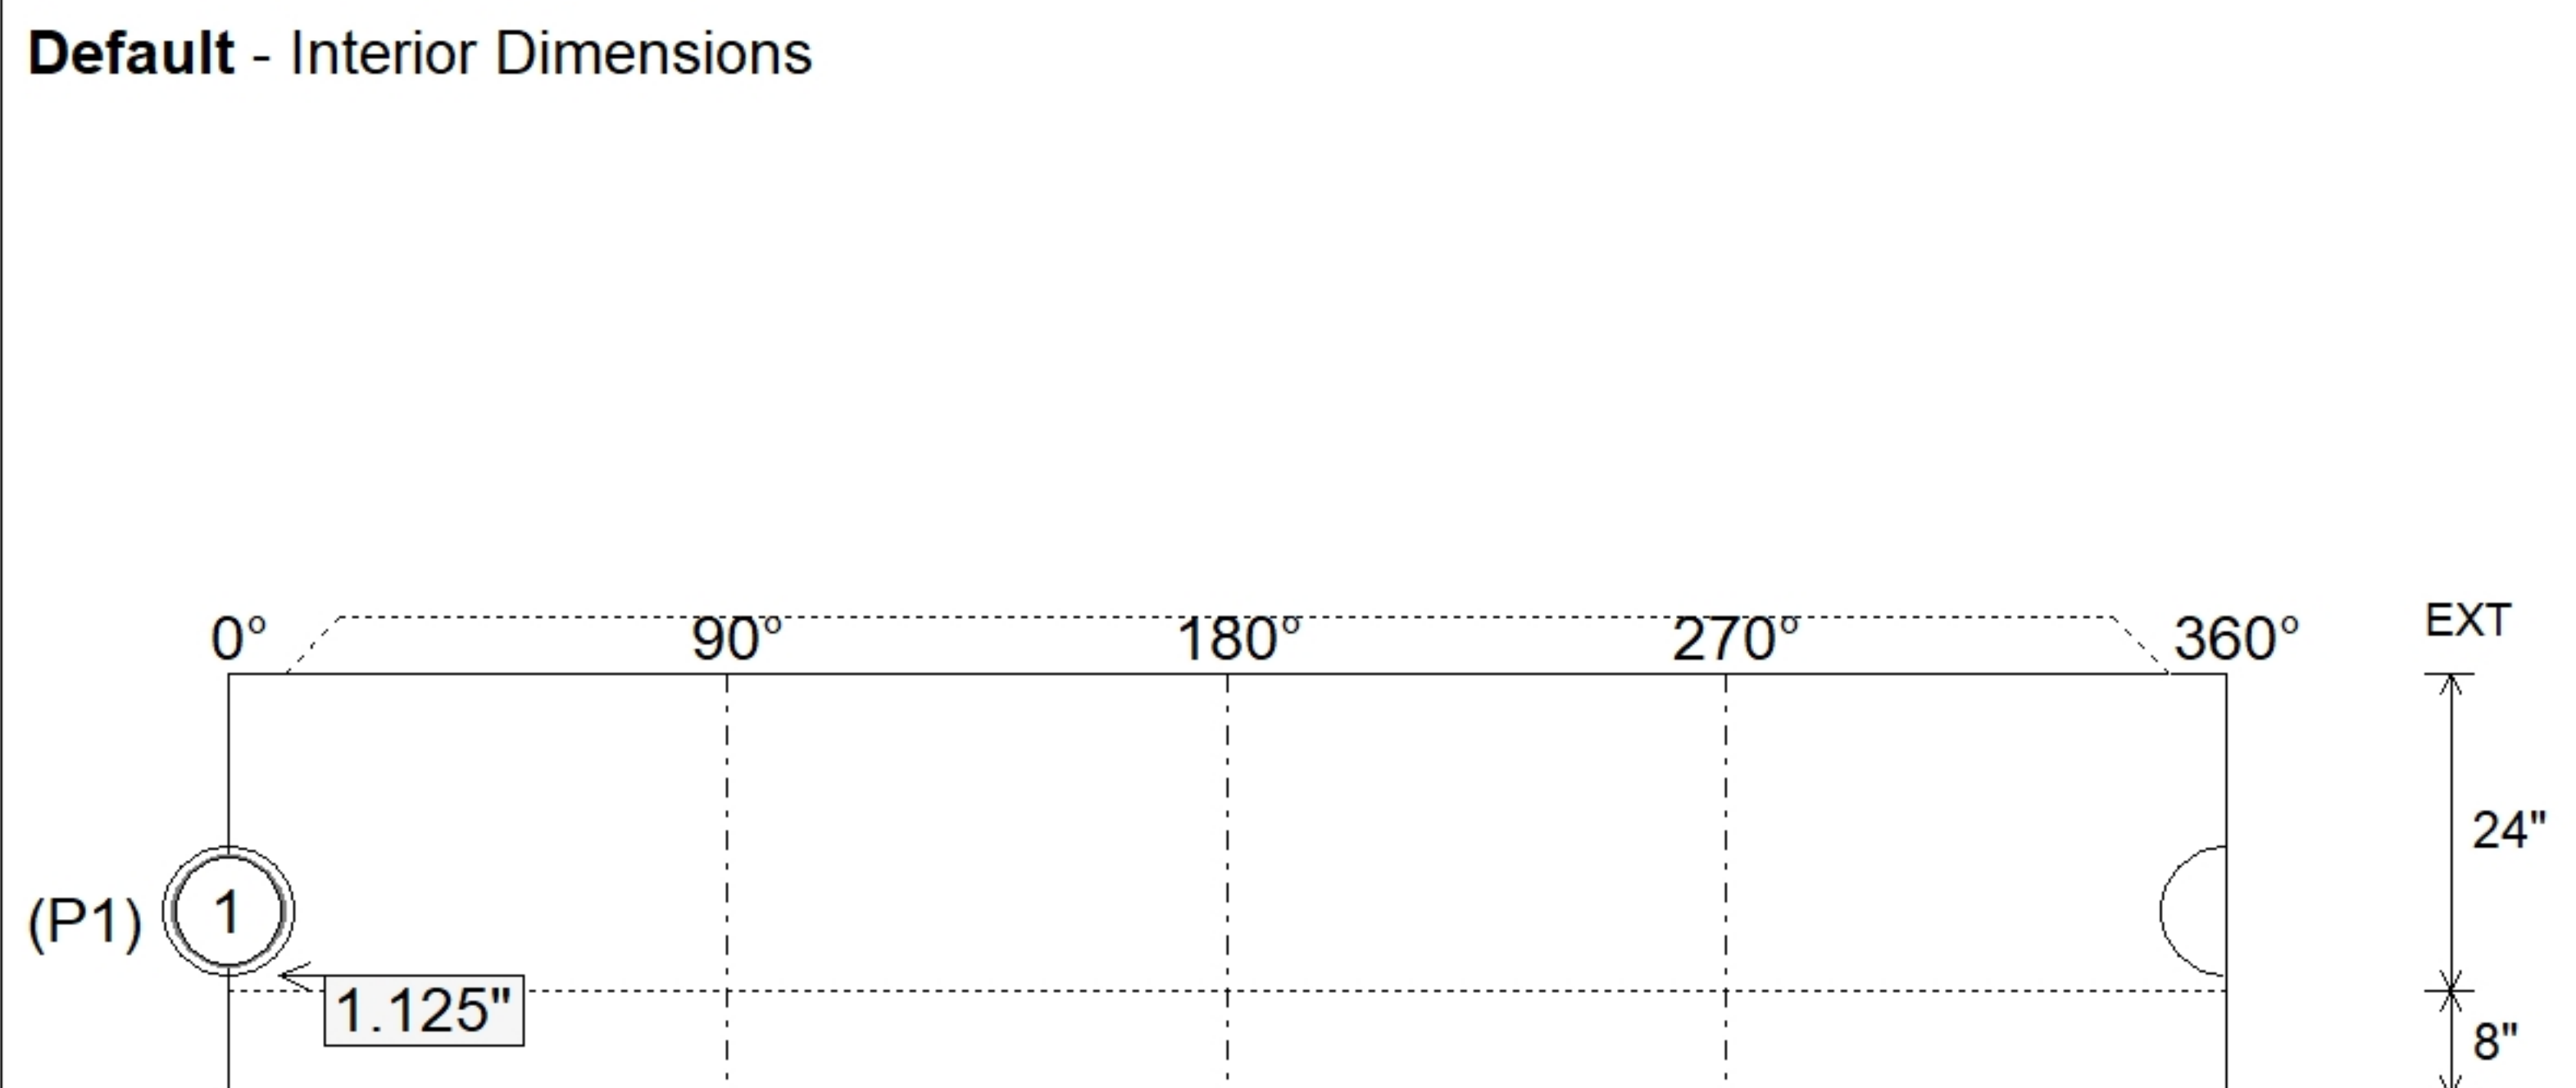


Structure Notes: .	STRUCTURE SUMMARY:	
1. JR HOE MC-375 PROVIDED BY ICAST.	P3) 24" - CASTING HEIGHT - 6.875"	0 lb
2. PER ASTM C478 SPECIFICATIONS.	P2) 48" - ECC CONE w/ 24" HOLE - 24"	1550 lb
3. CONCRETE = 4,000 PSI AT 28 DAYS.	P1) 48" - MH BASE w/FLANGE - 24"	4532 lb
4. REINFORCING PER ASTM A615 (GRADE 60).	1) 48" - MH INVERT CHANNEL - FULL HEIGHT	1440 lb
- CONE (As .12)	1) JOINT WRAP - 0.065"x6"x50' CONSEAL CS212	0 lb
- RISER/WALLS (As .12)	1) JOINT WRAP PRIMER - CONSEAL CS-75 (1 gal.)	0 lb
- FLOOR (As .31) #5 BARS AT 12" C.C.E.W.	1) Chimney Seal - Trelleborg FlexRib Chimney Seal	10 lb
	1) CASTING - HOE MC-375 F/C Sanitary	271 lb
	1) 48" - Conseal CS-102 1.00" (Double)	0 lb
	1) 24" - Conseal CS-102 1.00" (Double)	0 lb
	1) A-Lok - 0285	1 lb
	3) MH Step ML-10-TDS-NCR - 10"	0 lb

	Structure Total:	7804 lb

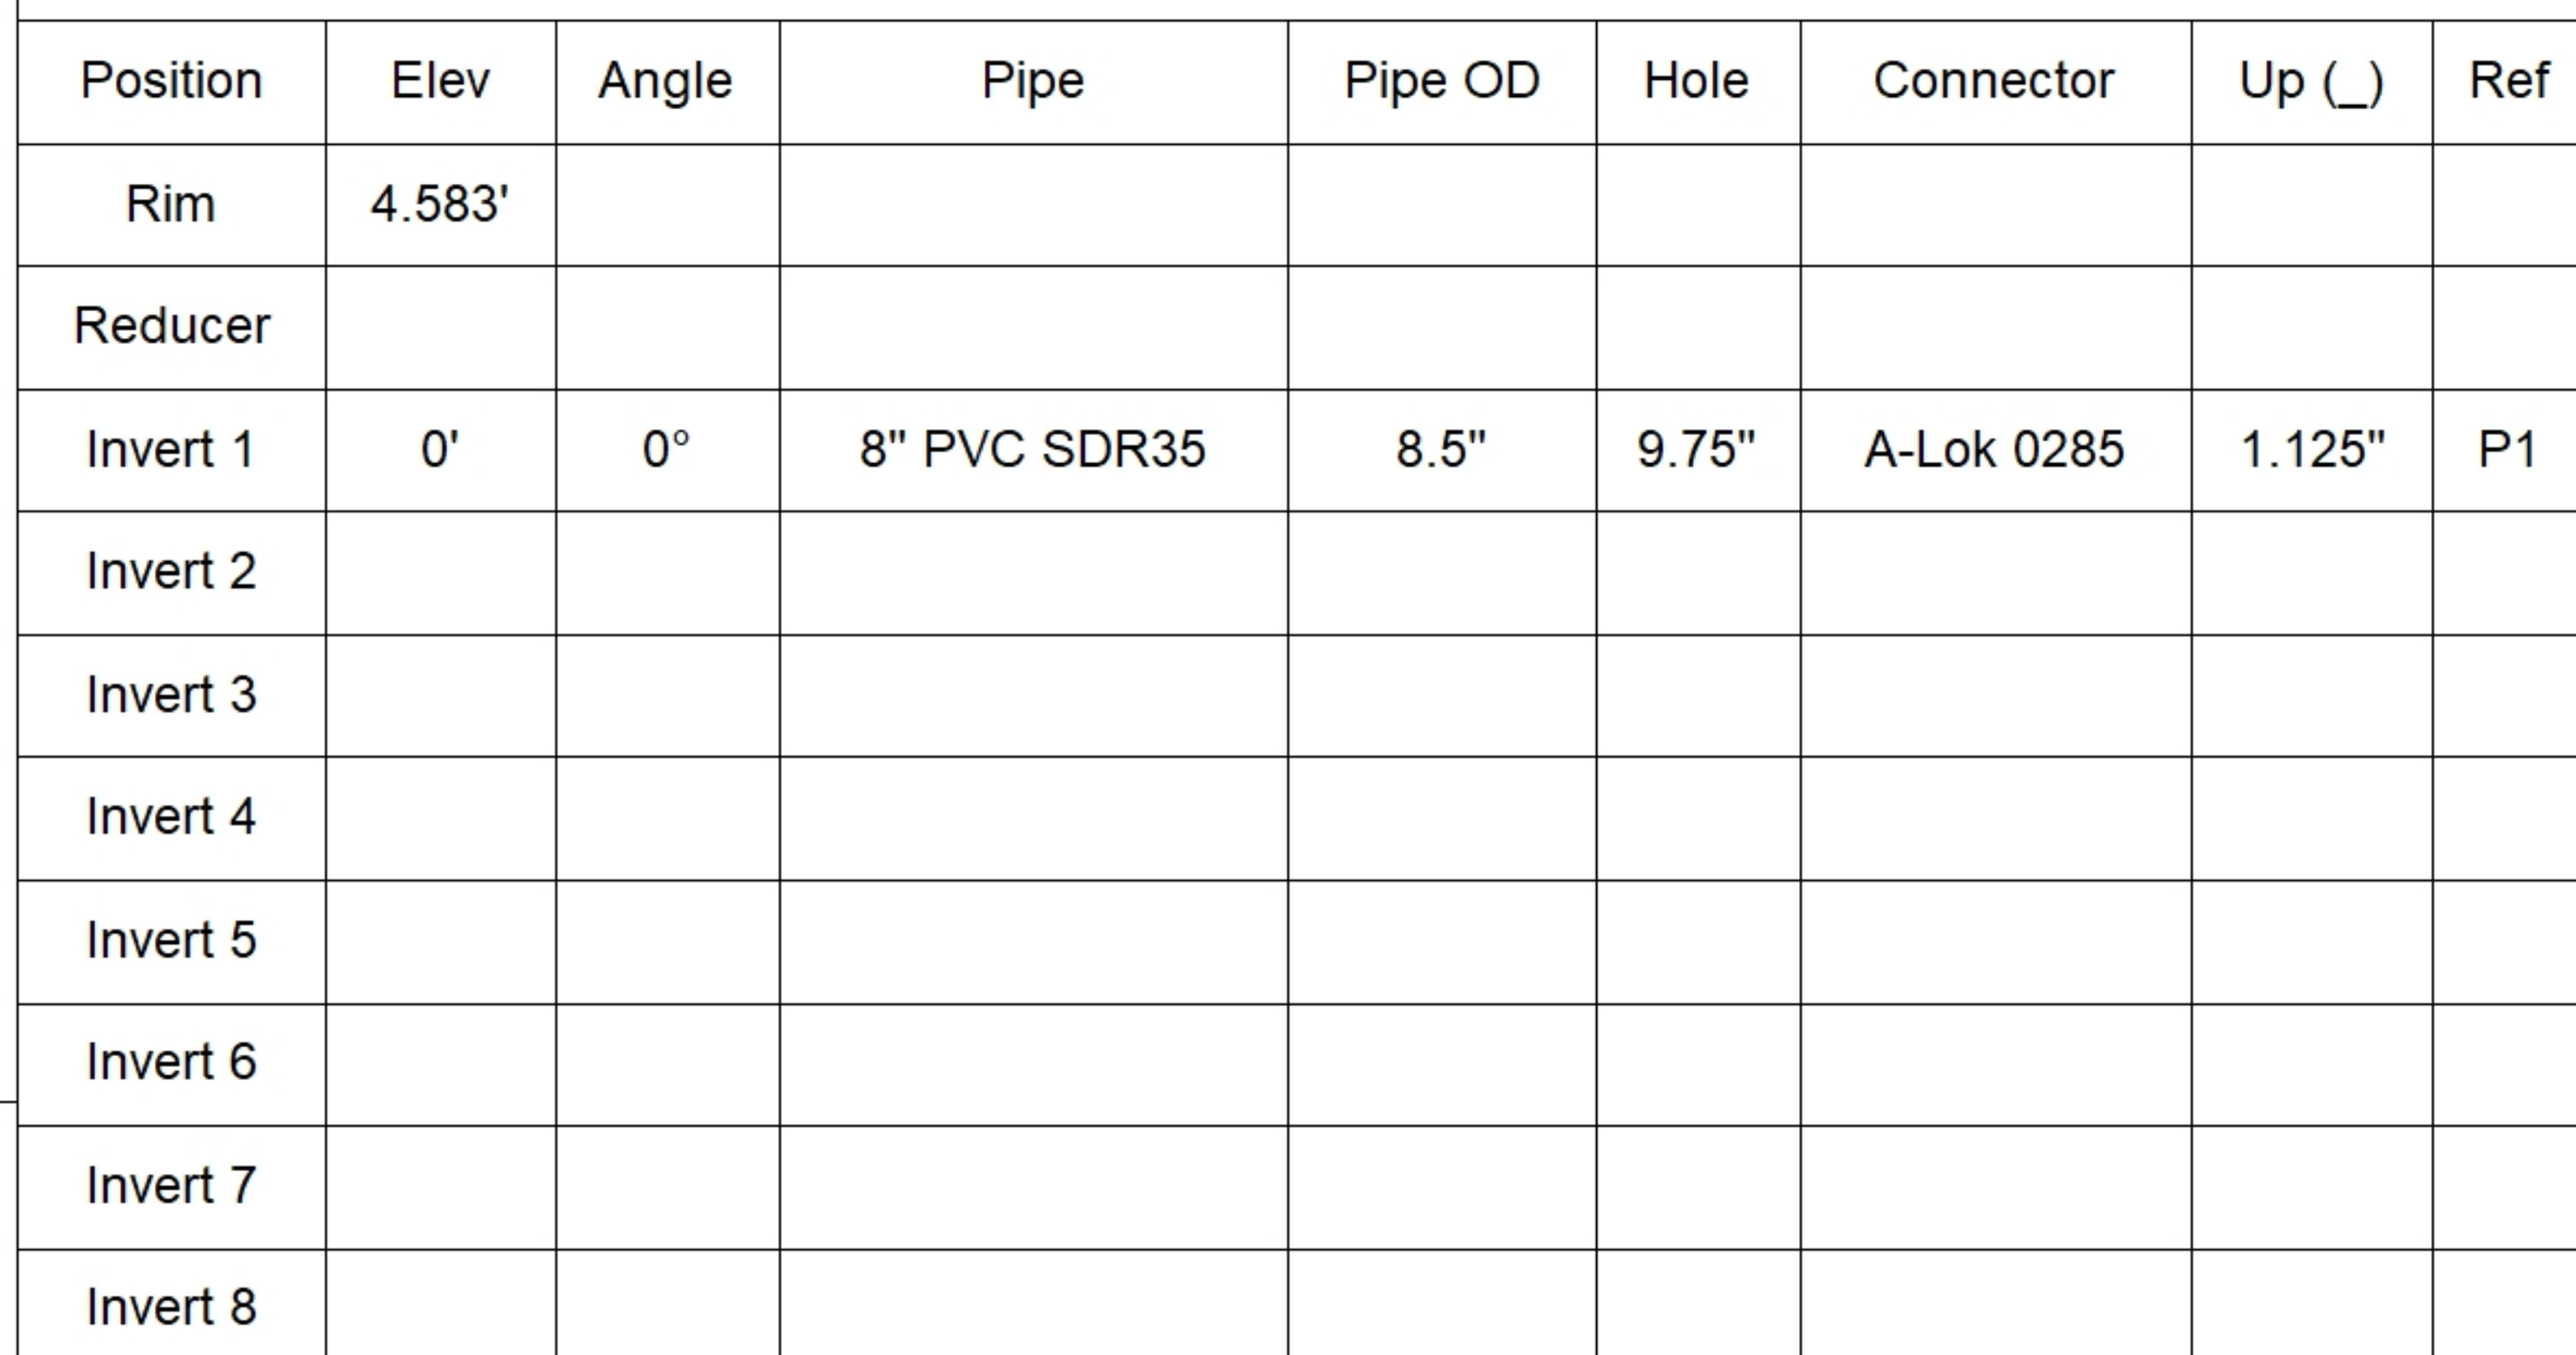

SUBMITTAL
APPROVED BY: