





Floor (Bot): 959.48'
Overall Height: 18.417'
Slack: 1.236"


Structure Total: 42134 lb

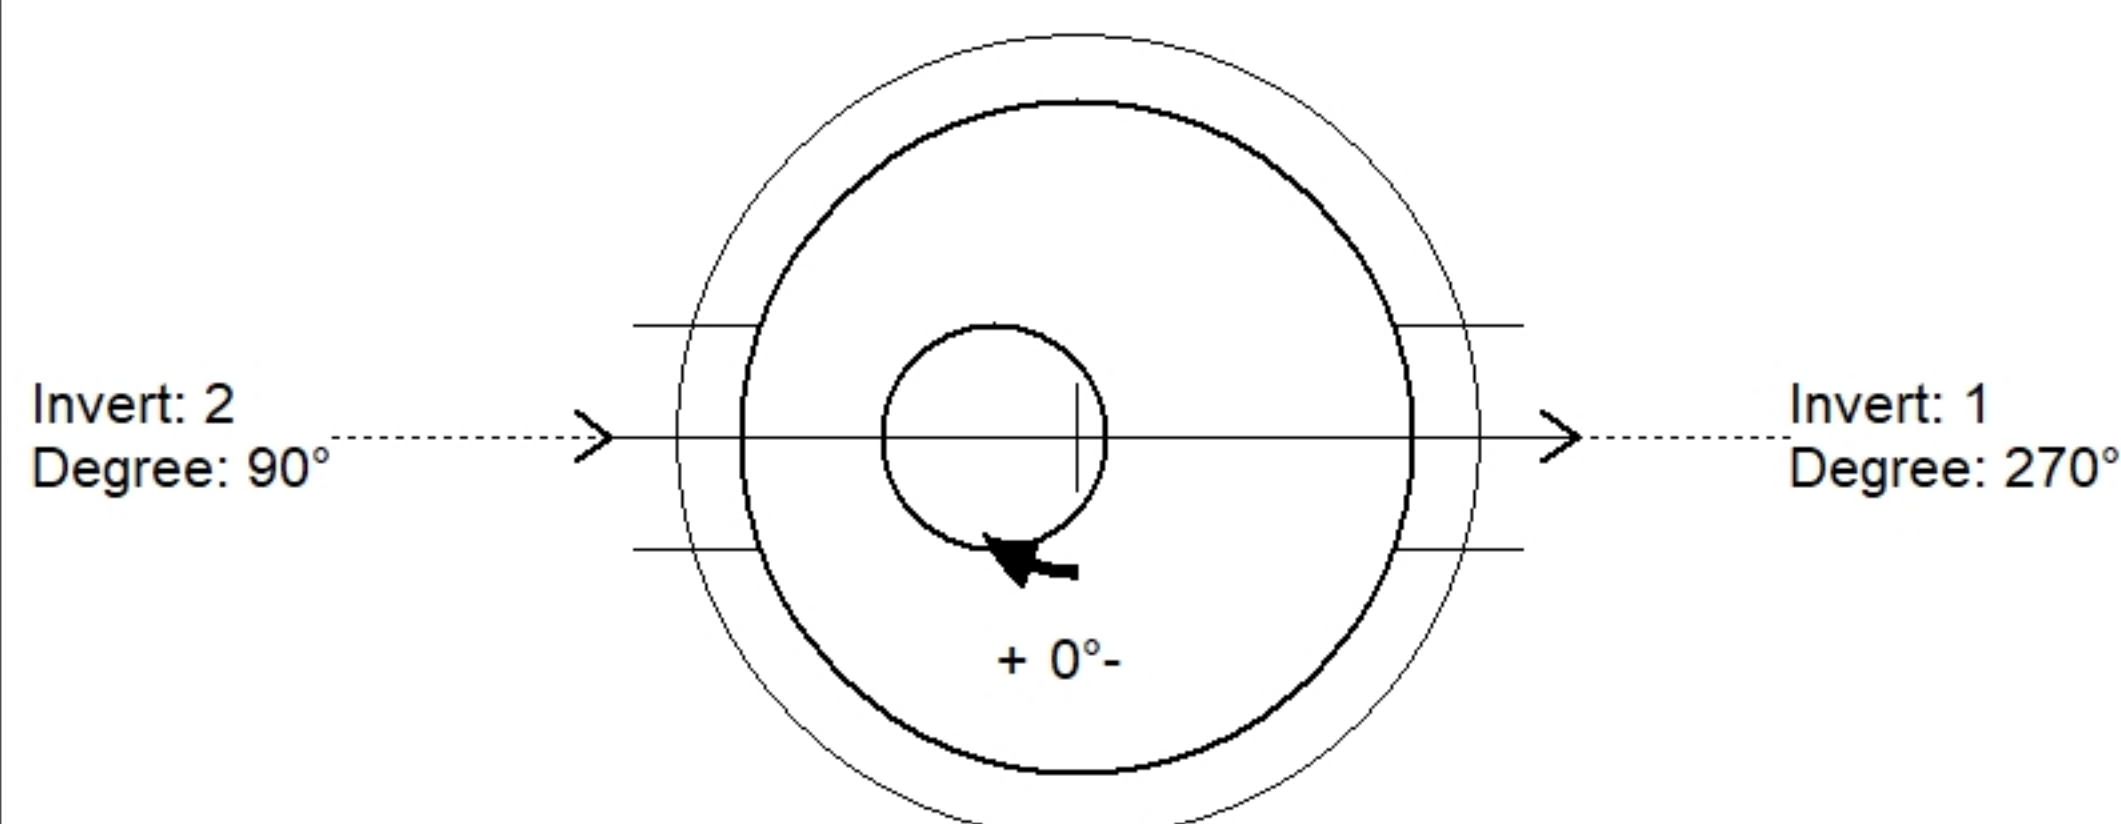

Position	Elev	Angle	Pipe	Pipe OD	Hole	Connector	Up (')	Ref
Rim	978'							
Reducer								
Invert 1	967.1'	270°	15" RCP B WALL	19.5"	24"	Hole 24	13.936"	P3
Invert 2	967.1'	90°	15" RCP B WALL	19.5"	24"	Hole 24	13.936"	P3
Invert 3								
Invert 4								
Invert 5								
Invert 6								
Invert 7								
Invert 8								

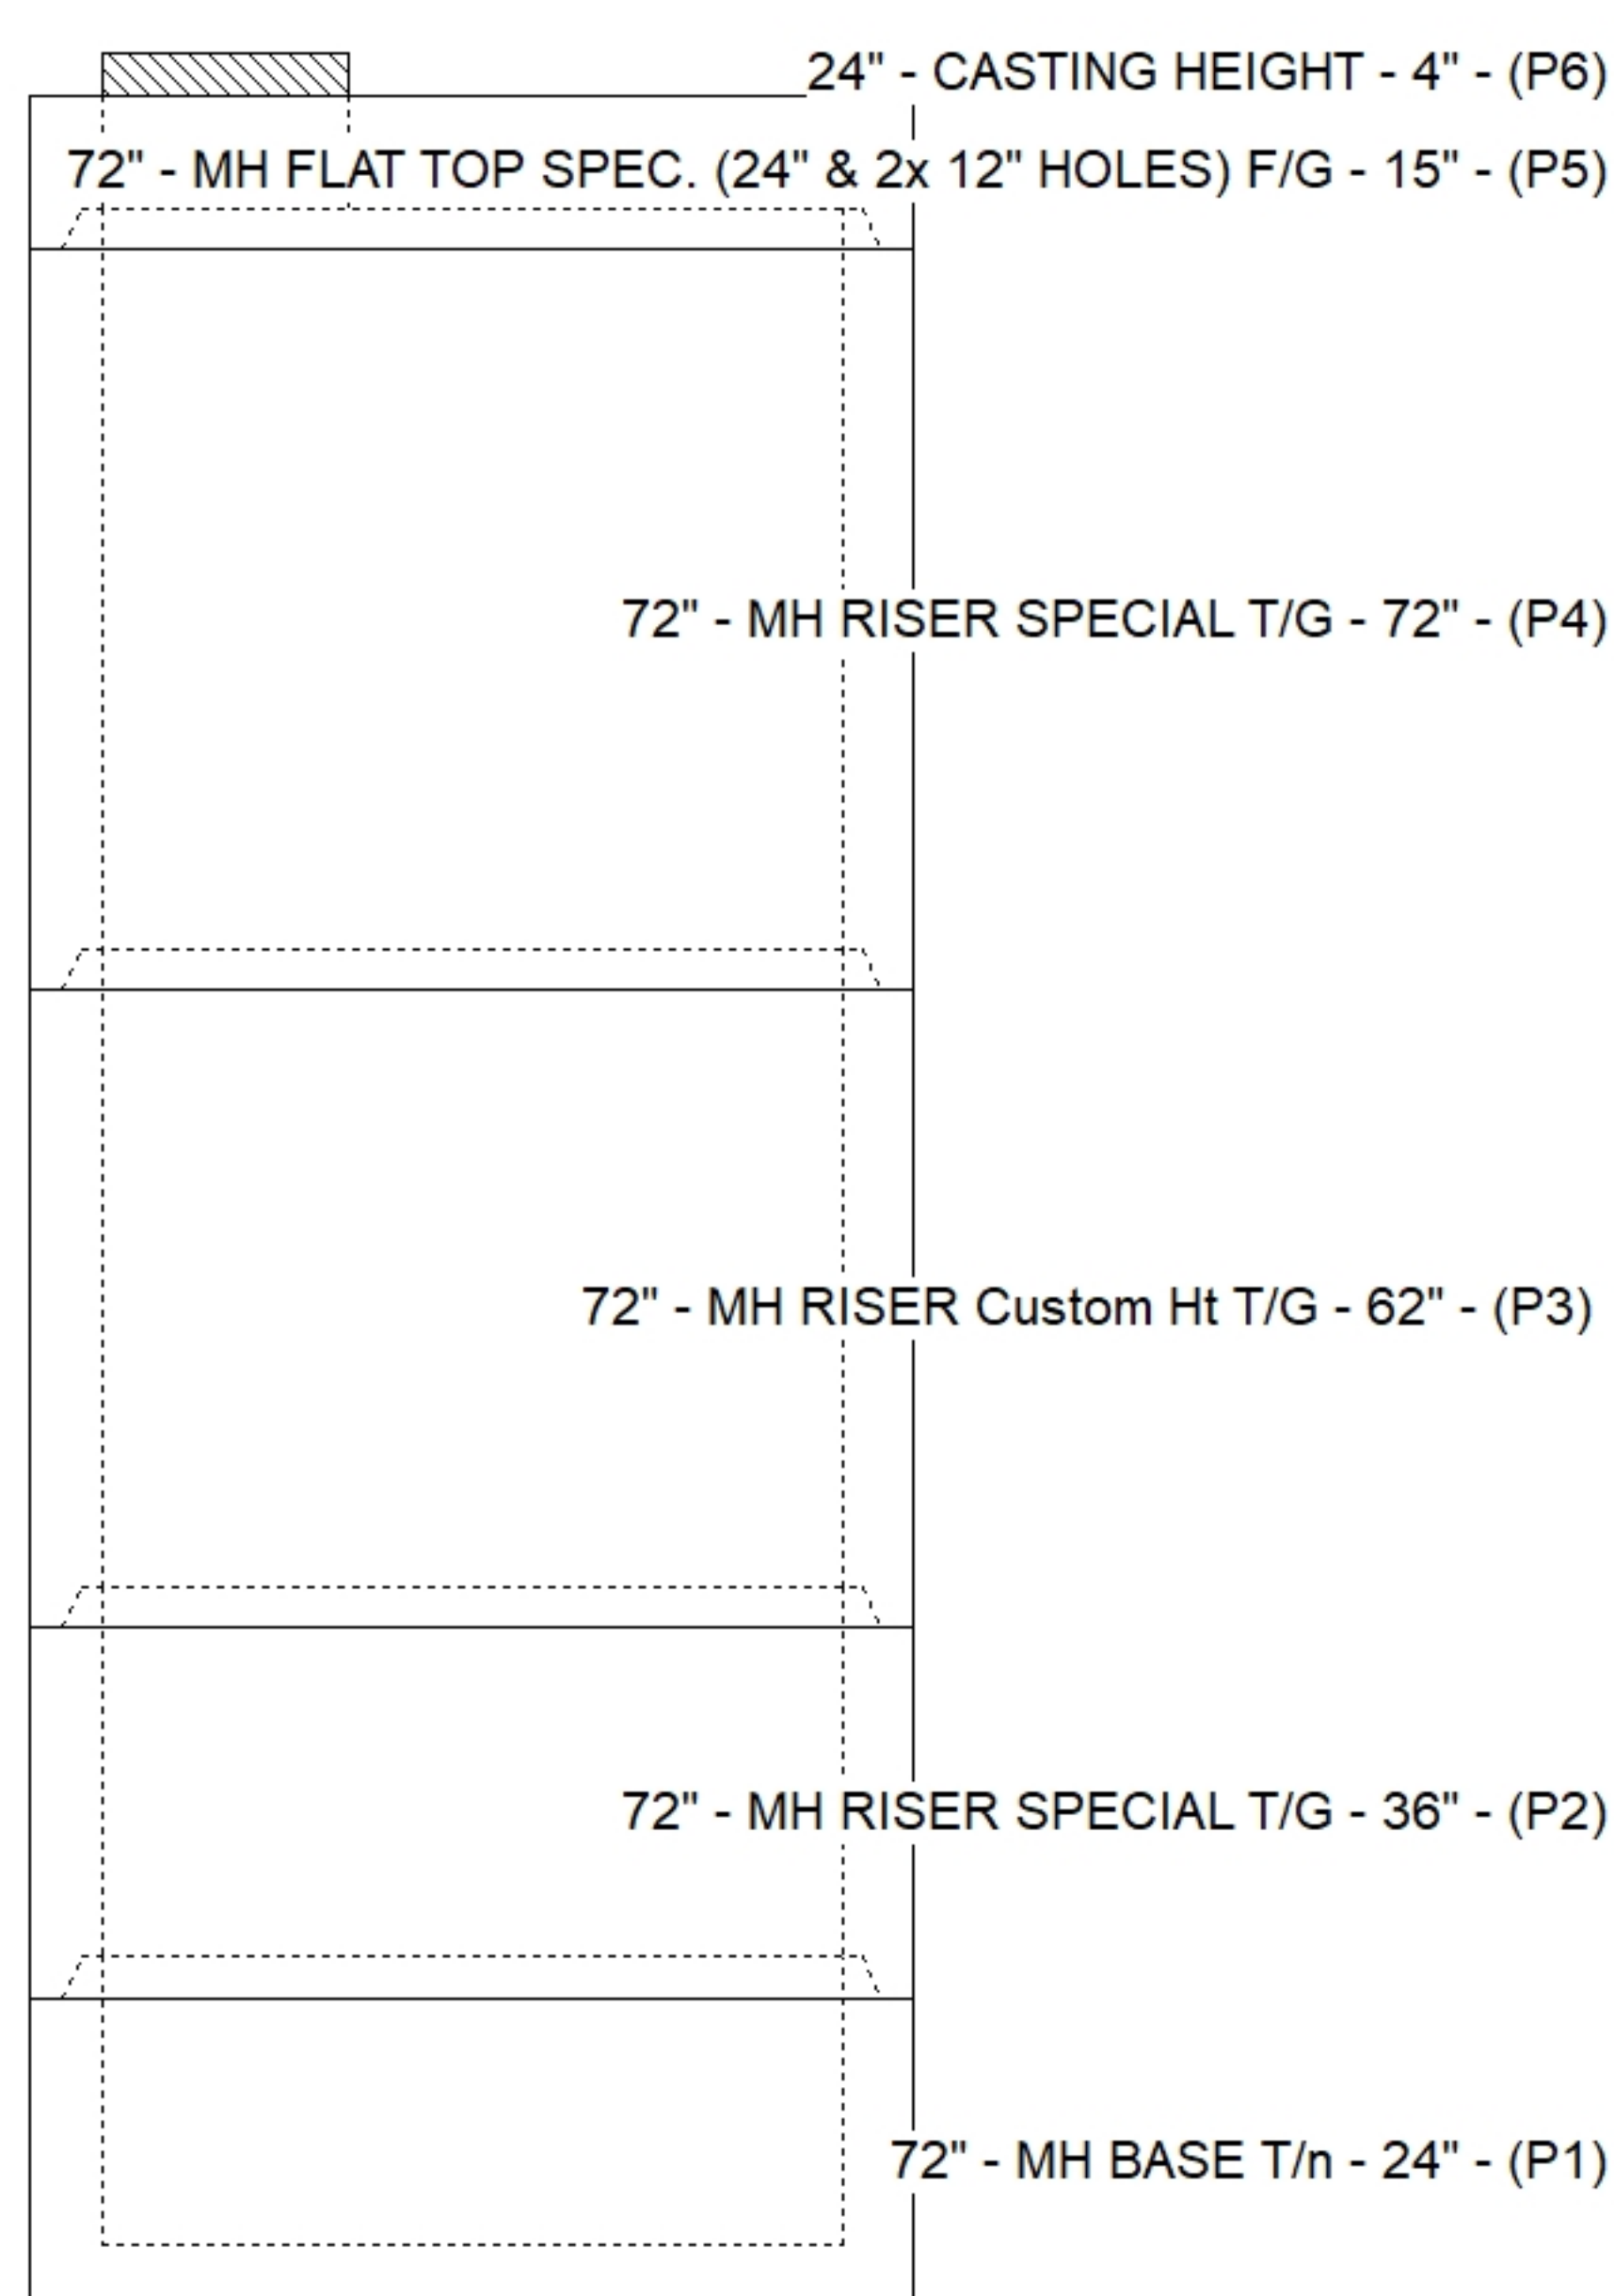

Default - Interior Dimensions

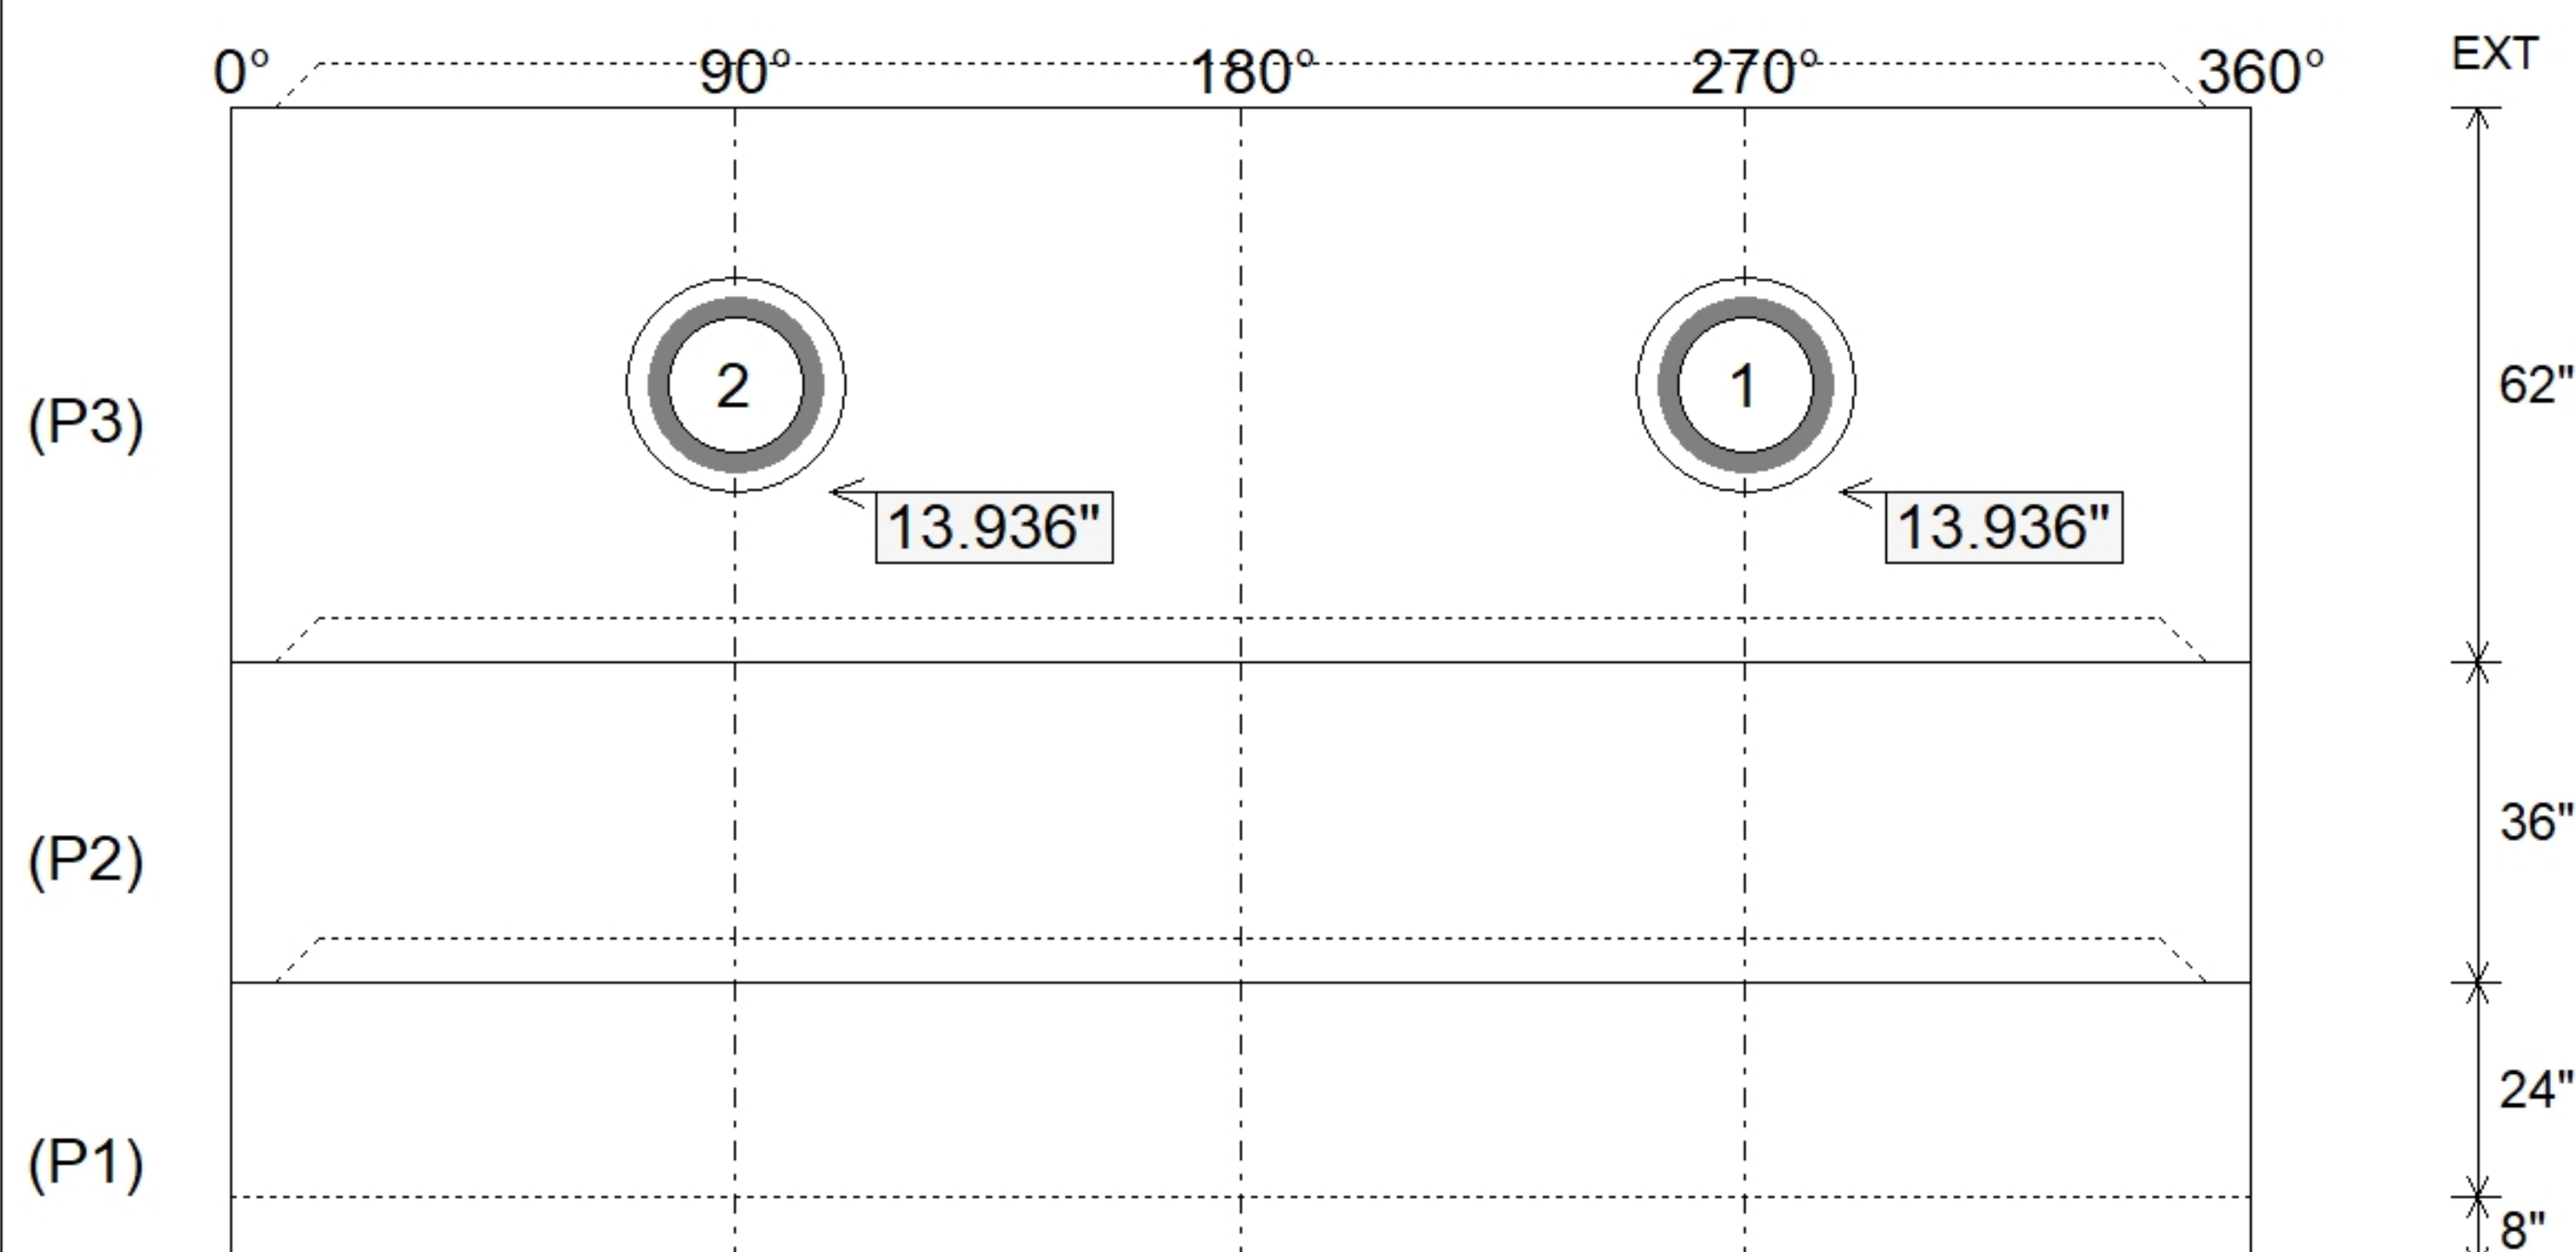

SUBMITTAL
APPROVED BY: