


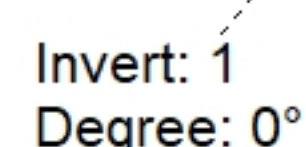


Floor (Bot): 430.333'
Overall Height: 5.583'
Slack: 2.2"

Structure Total: 6797 lb



Position	Elev	Angle	Pipe	Pipe OD	Hole	Connector	Up (⌵)	Ref
Rim	436.1'							
Reducer								
Invert 1	431'	0°	8" PVC SDR35	8.5"	12"	PSX 12-08 NYLO	0"	P1
Invert 2								
Invert 3								
Invert 4								
Invert 5								
Invert 6								
Invert 7								
Invert 8								

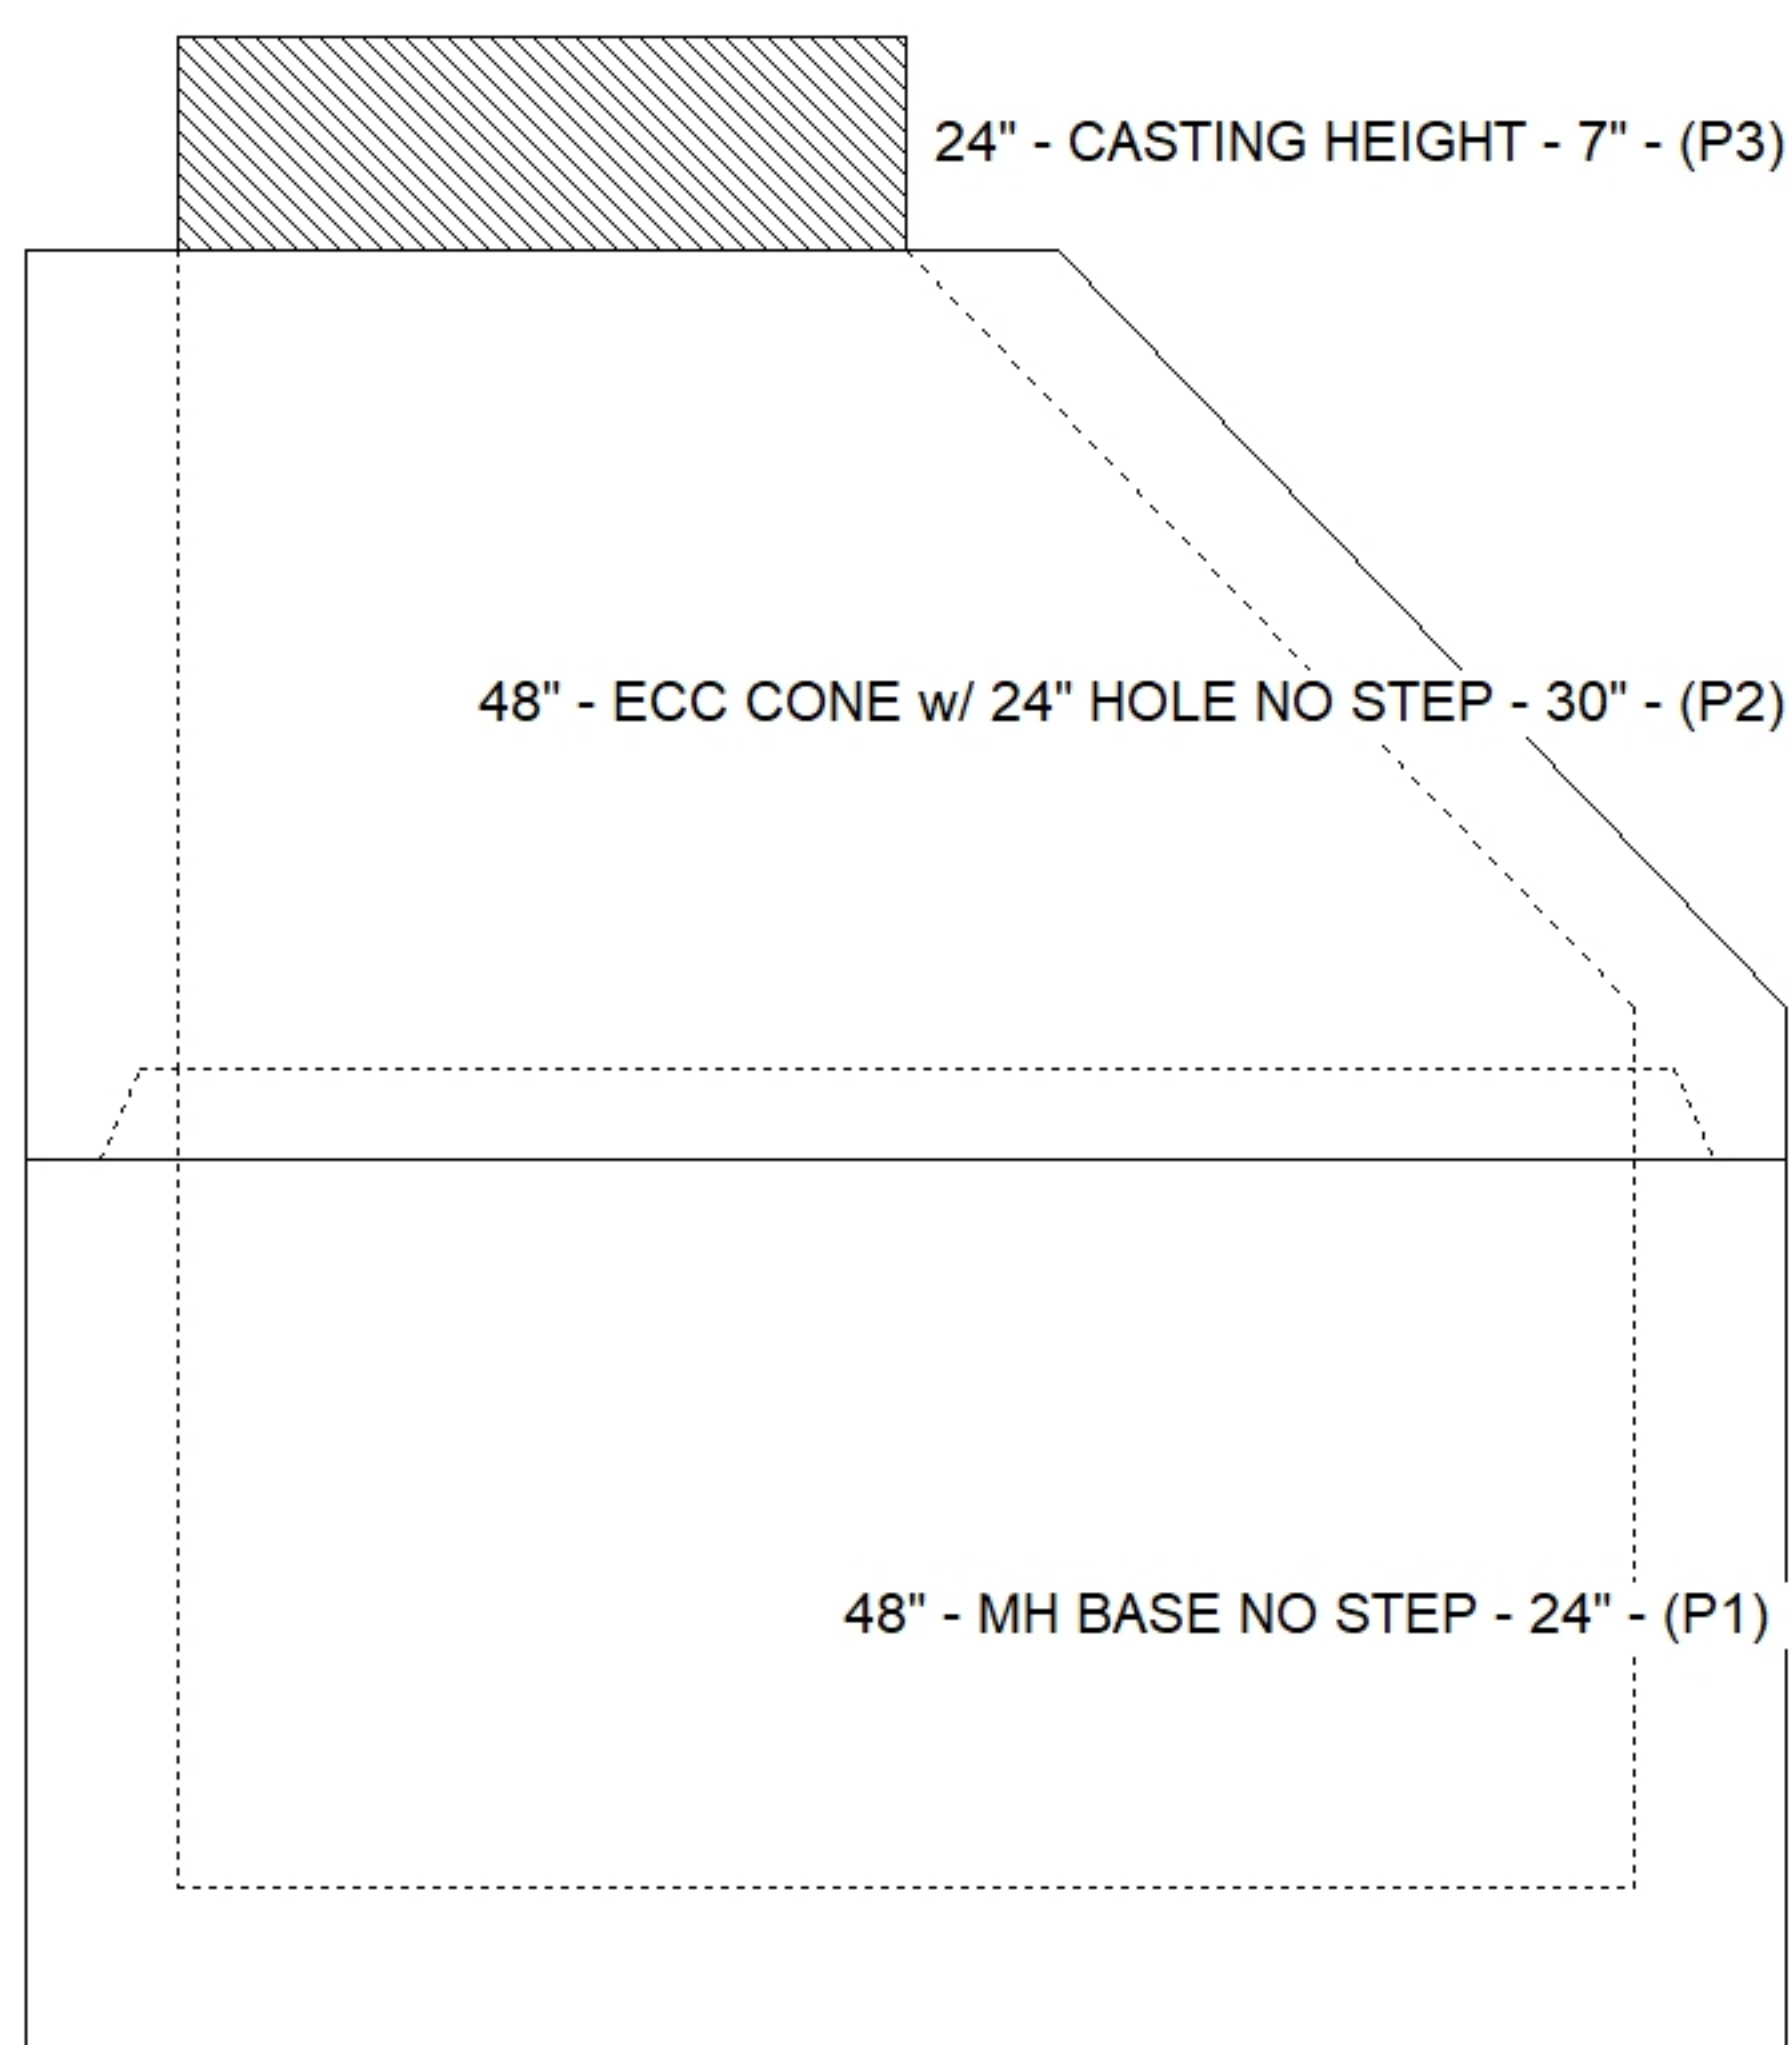

SUBMITTAL
APPROVED BY: