






Floor (Bot): -0.667'
Overall Height: 6.083'
Slack: 0.04"

Structure Total: 11291 lb

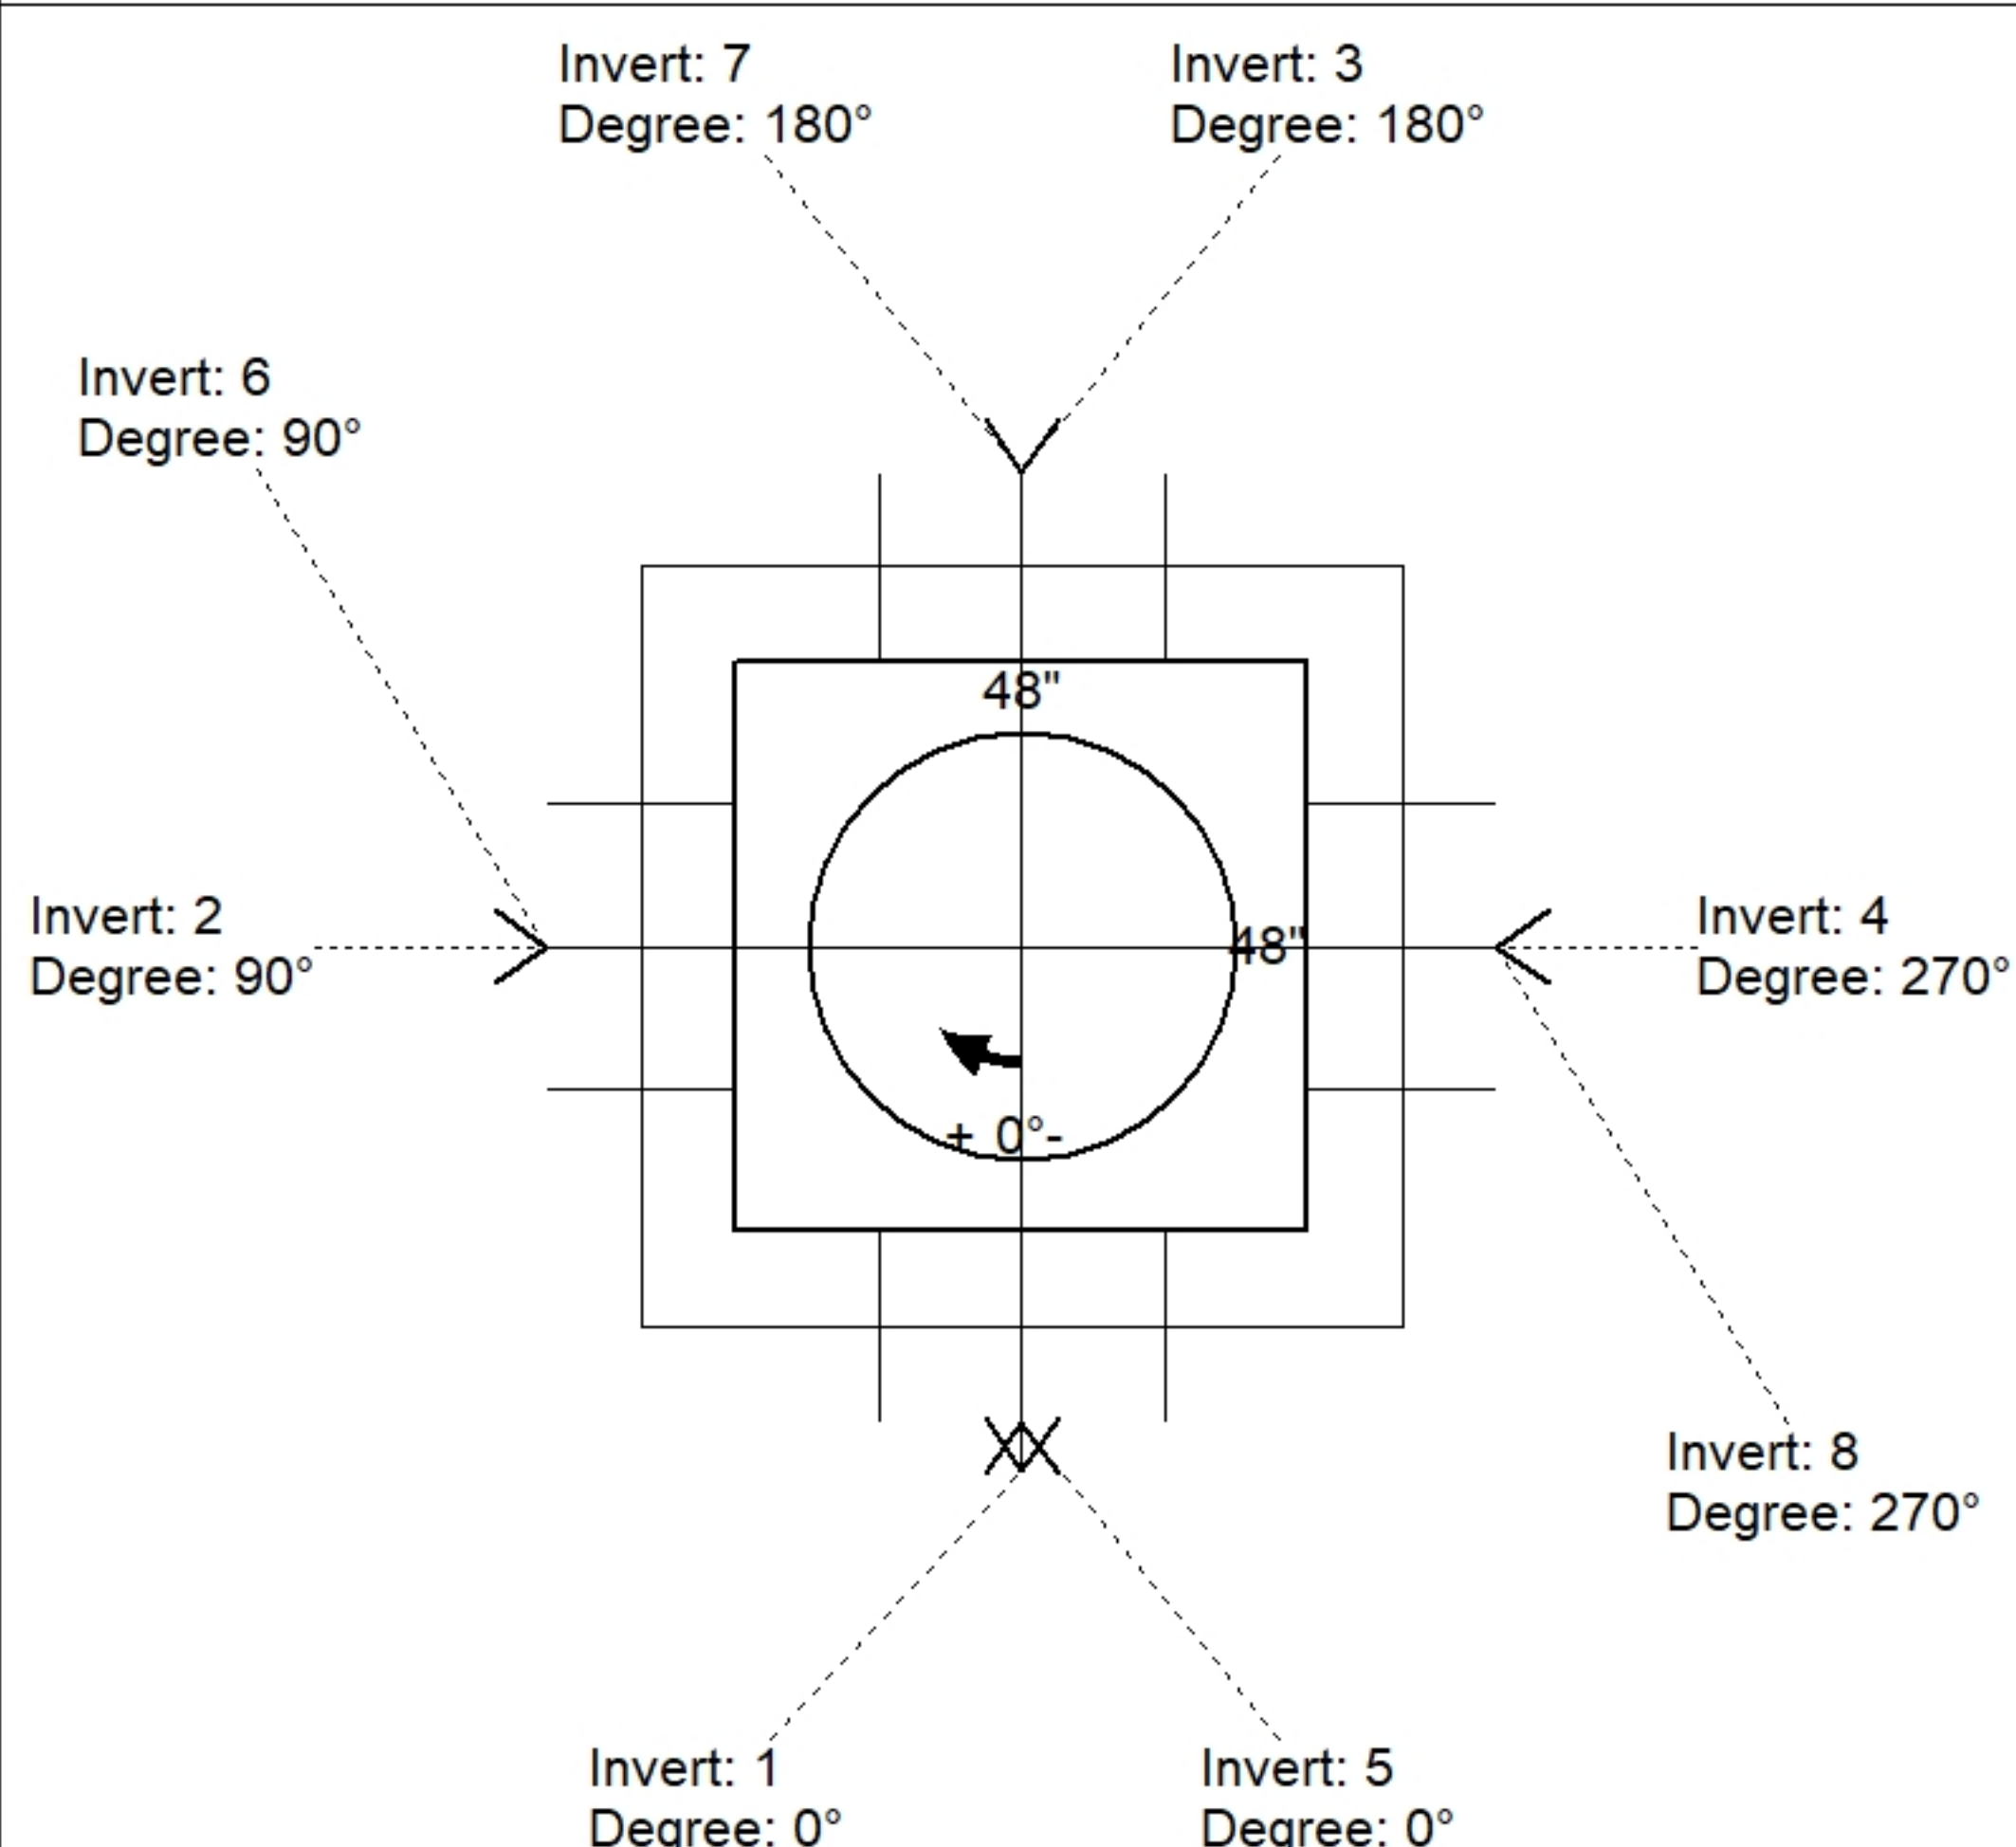

Position	Elev	Angle	Pipe	Pipe OD	Hole	Connector	Up (⌋)	Re
Rim	5.42'							
Reducer								
Invert 1	0.83'	0°	24" x 11" KO PANEL - 6" THICK	24" x 11"	24" x 11"	24" x 11" KO PANEL - 6" THICK 24" X 11"	9.96"	P1
Invert 2	0.83'	90°	24" x 11" KO PANEL - 6" THICK	24" x 11"	24" x 11"	24" x 11" KO PANEL - 6" THICK 24" X 11"	9.96"	P1
Invert 3	0.83'	180°	24" x 11" KO PANEL - 6" THICK	24" x 11"	24" x 11"	24" x 11" KO PANEL - 6" THICK 24" X 11"	9.96"	P1
Invert 4	0.83'	270°	24" x 11" KO PANEL - 6" THICK	24" x 11"	24" x 11"	24" x 11" KO PANEL - 6" THICK 24" X 11"	9.96"	P1
Invert 5	2.25'	0°	24" x 11" KO PANEL - 6" THICK	24" x 11"	24" x 11"	24" x 11" KO PANEL - 6" THICK 24" X 11"	1"	P2
Invert 6	2.25'	90°	24" x 11" KO PANEL - 6" THICK	24" x 11"	24" x 11"	24" x 11" KO PANEL - 6" THICK 24" X 11"	1"	P2
Invert 7	2.25'	180°	24" x 11" KO PANEL - 6" THICK	24" x 11"	24" x 11"	24" x 11" KO PANEL - 6" THICK 24" X 11"	1"	P2
Invert 8	2.25'	270°	24" x 11" KO PANEL - 6" THICK	24" x 11"	24" x 11"	24" x 11" KO PANEL - 6" THICK 24" X 11"	1"	P2

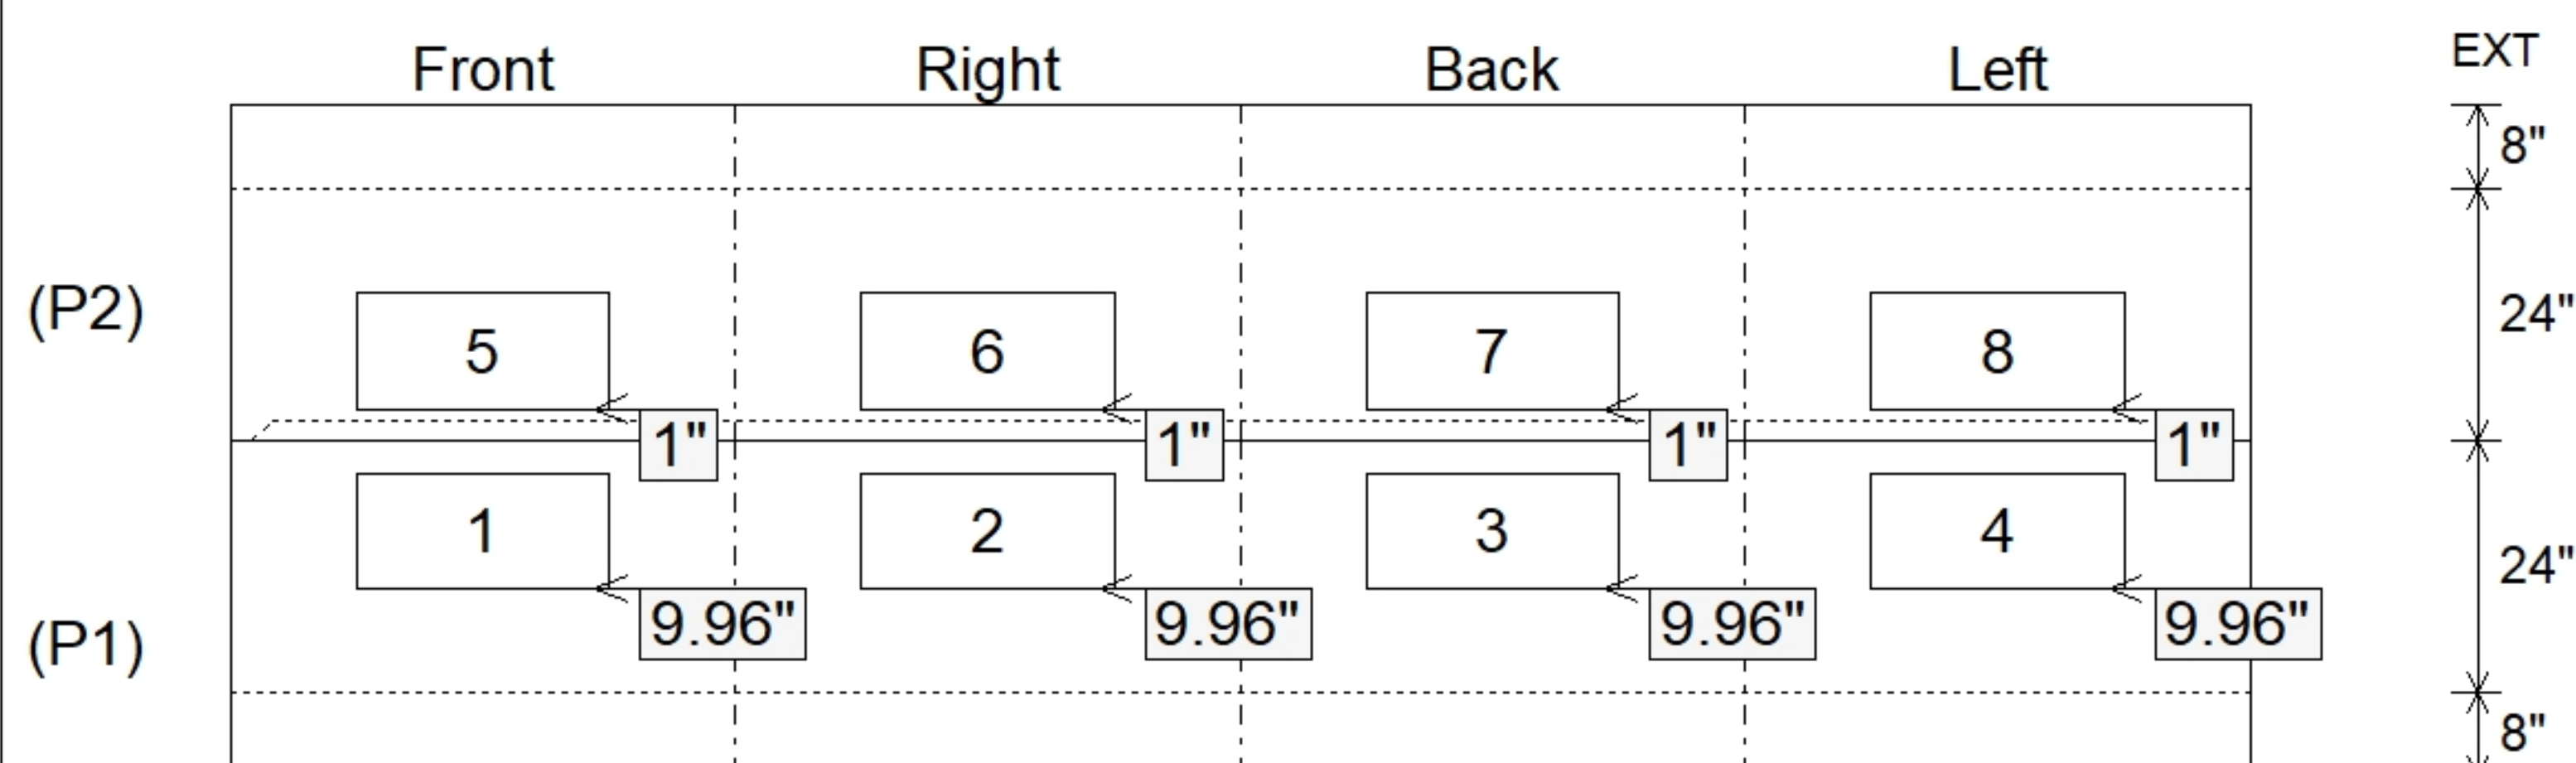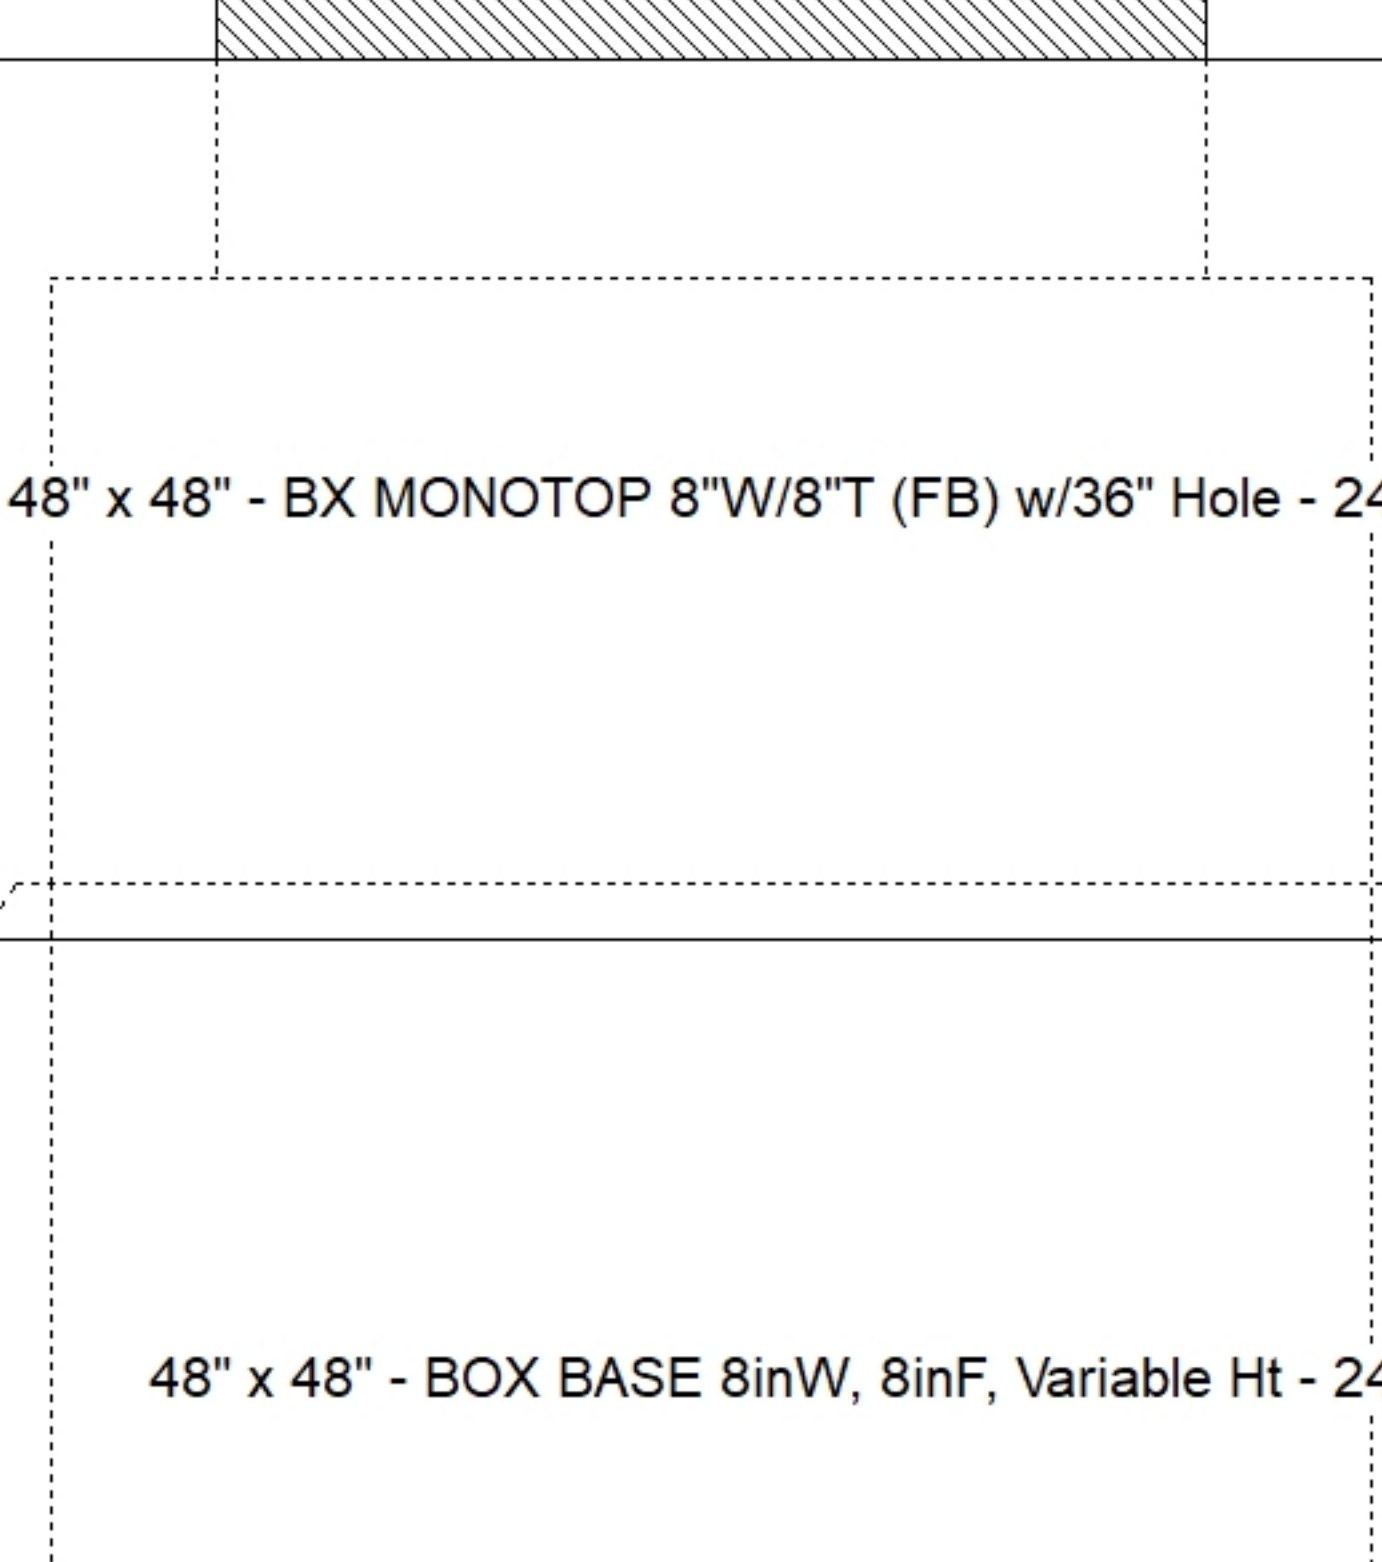

SUBMITTAL
APPROVED BY: