






Floor (Bot): 686.17'
Overall Height: 8'
Slack: 0.36"

Structure Total: 5020 lb

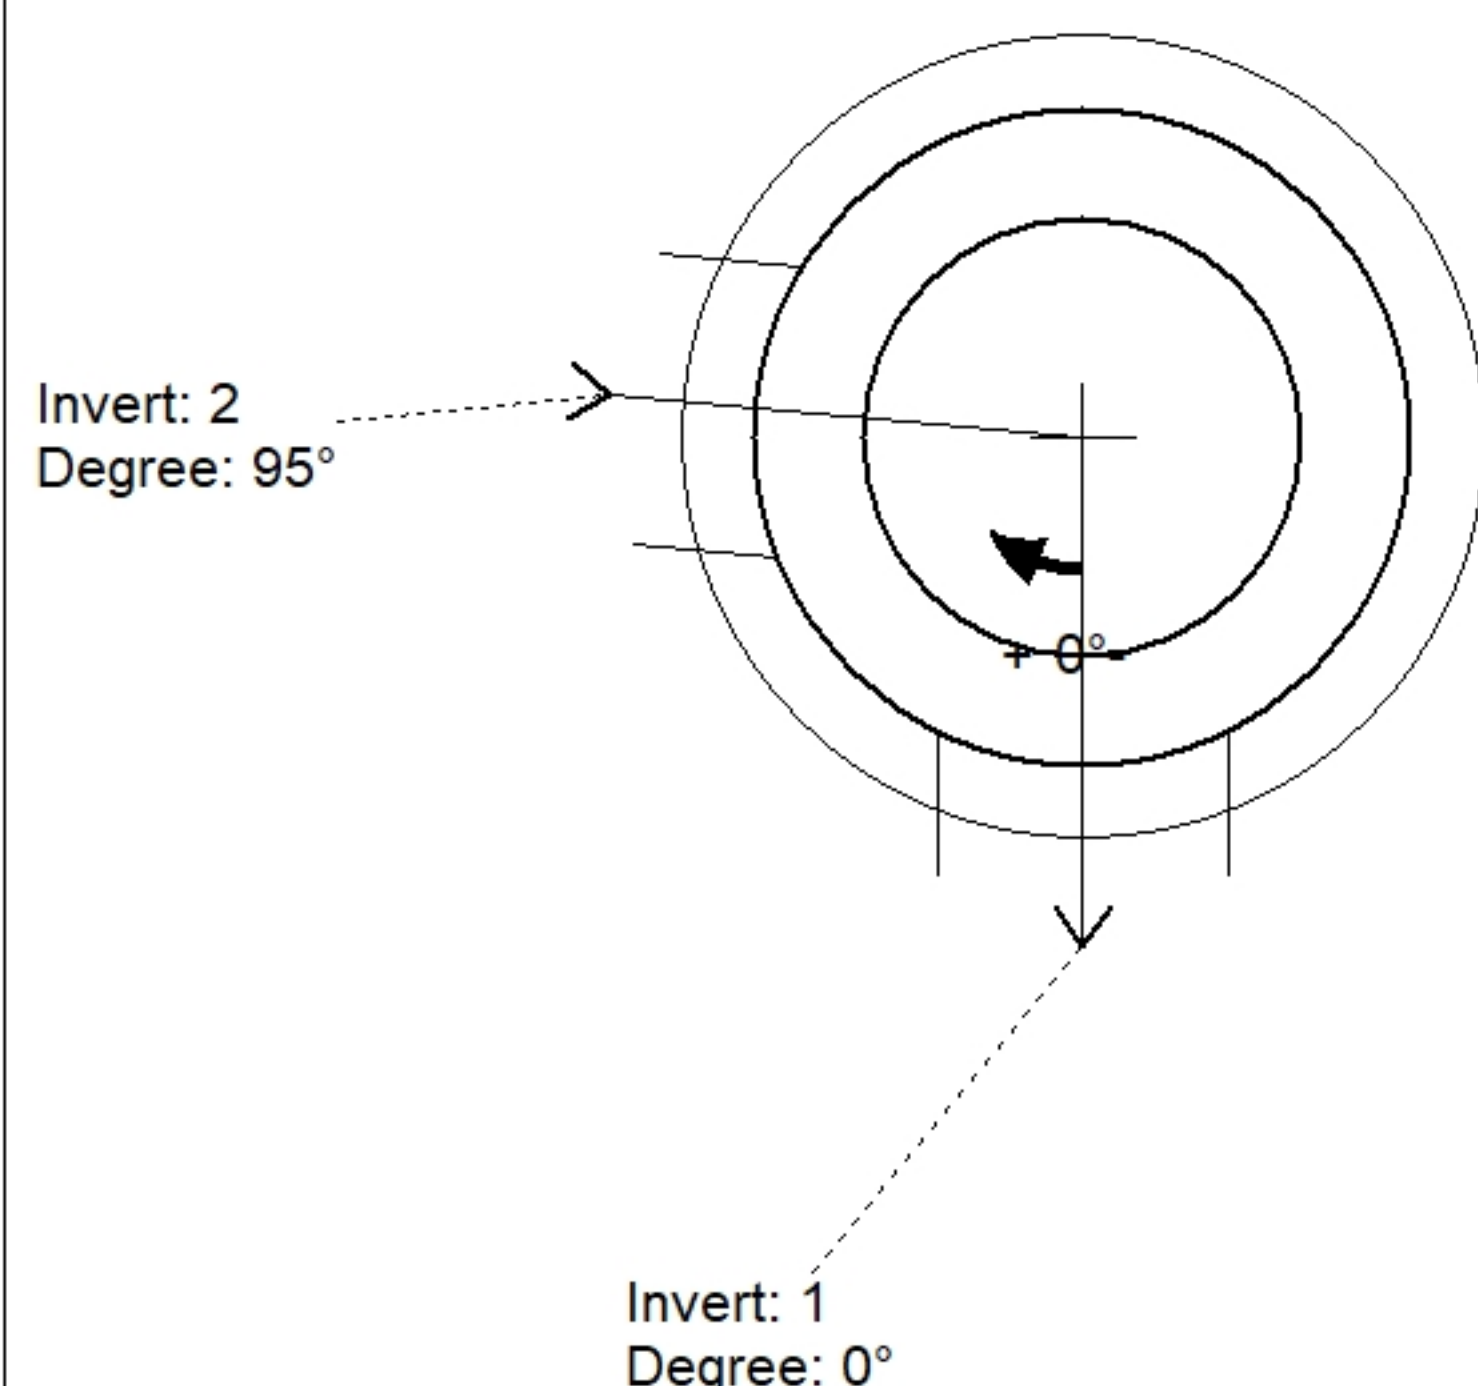

Position	Elev	Angle	Pipe	Pipe OD	Hole	Connector	Up (')	Ref
Rim	694.2'							
Reducer								
Invert 1	691.25'	0°	12" HDPE	14.5"	16"	Hole 16	19.46"	P2
Invert 2	691.25'	95°	12" HDPE	14.5"	16"	Hole 16	19.46"	P2
Invert 3								
Invert 4								
Invert 5								
Invert 6								
Invert 7								
Invert 8								

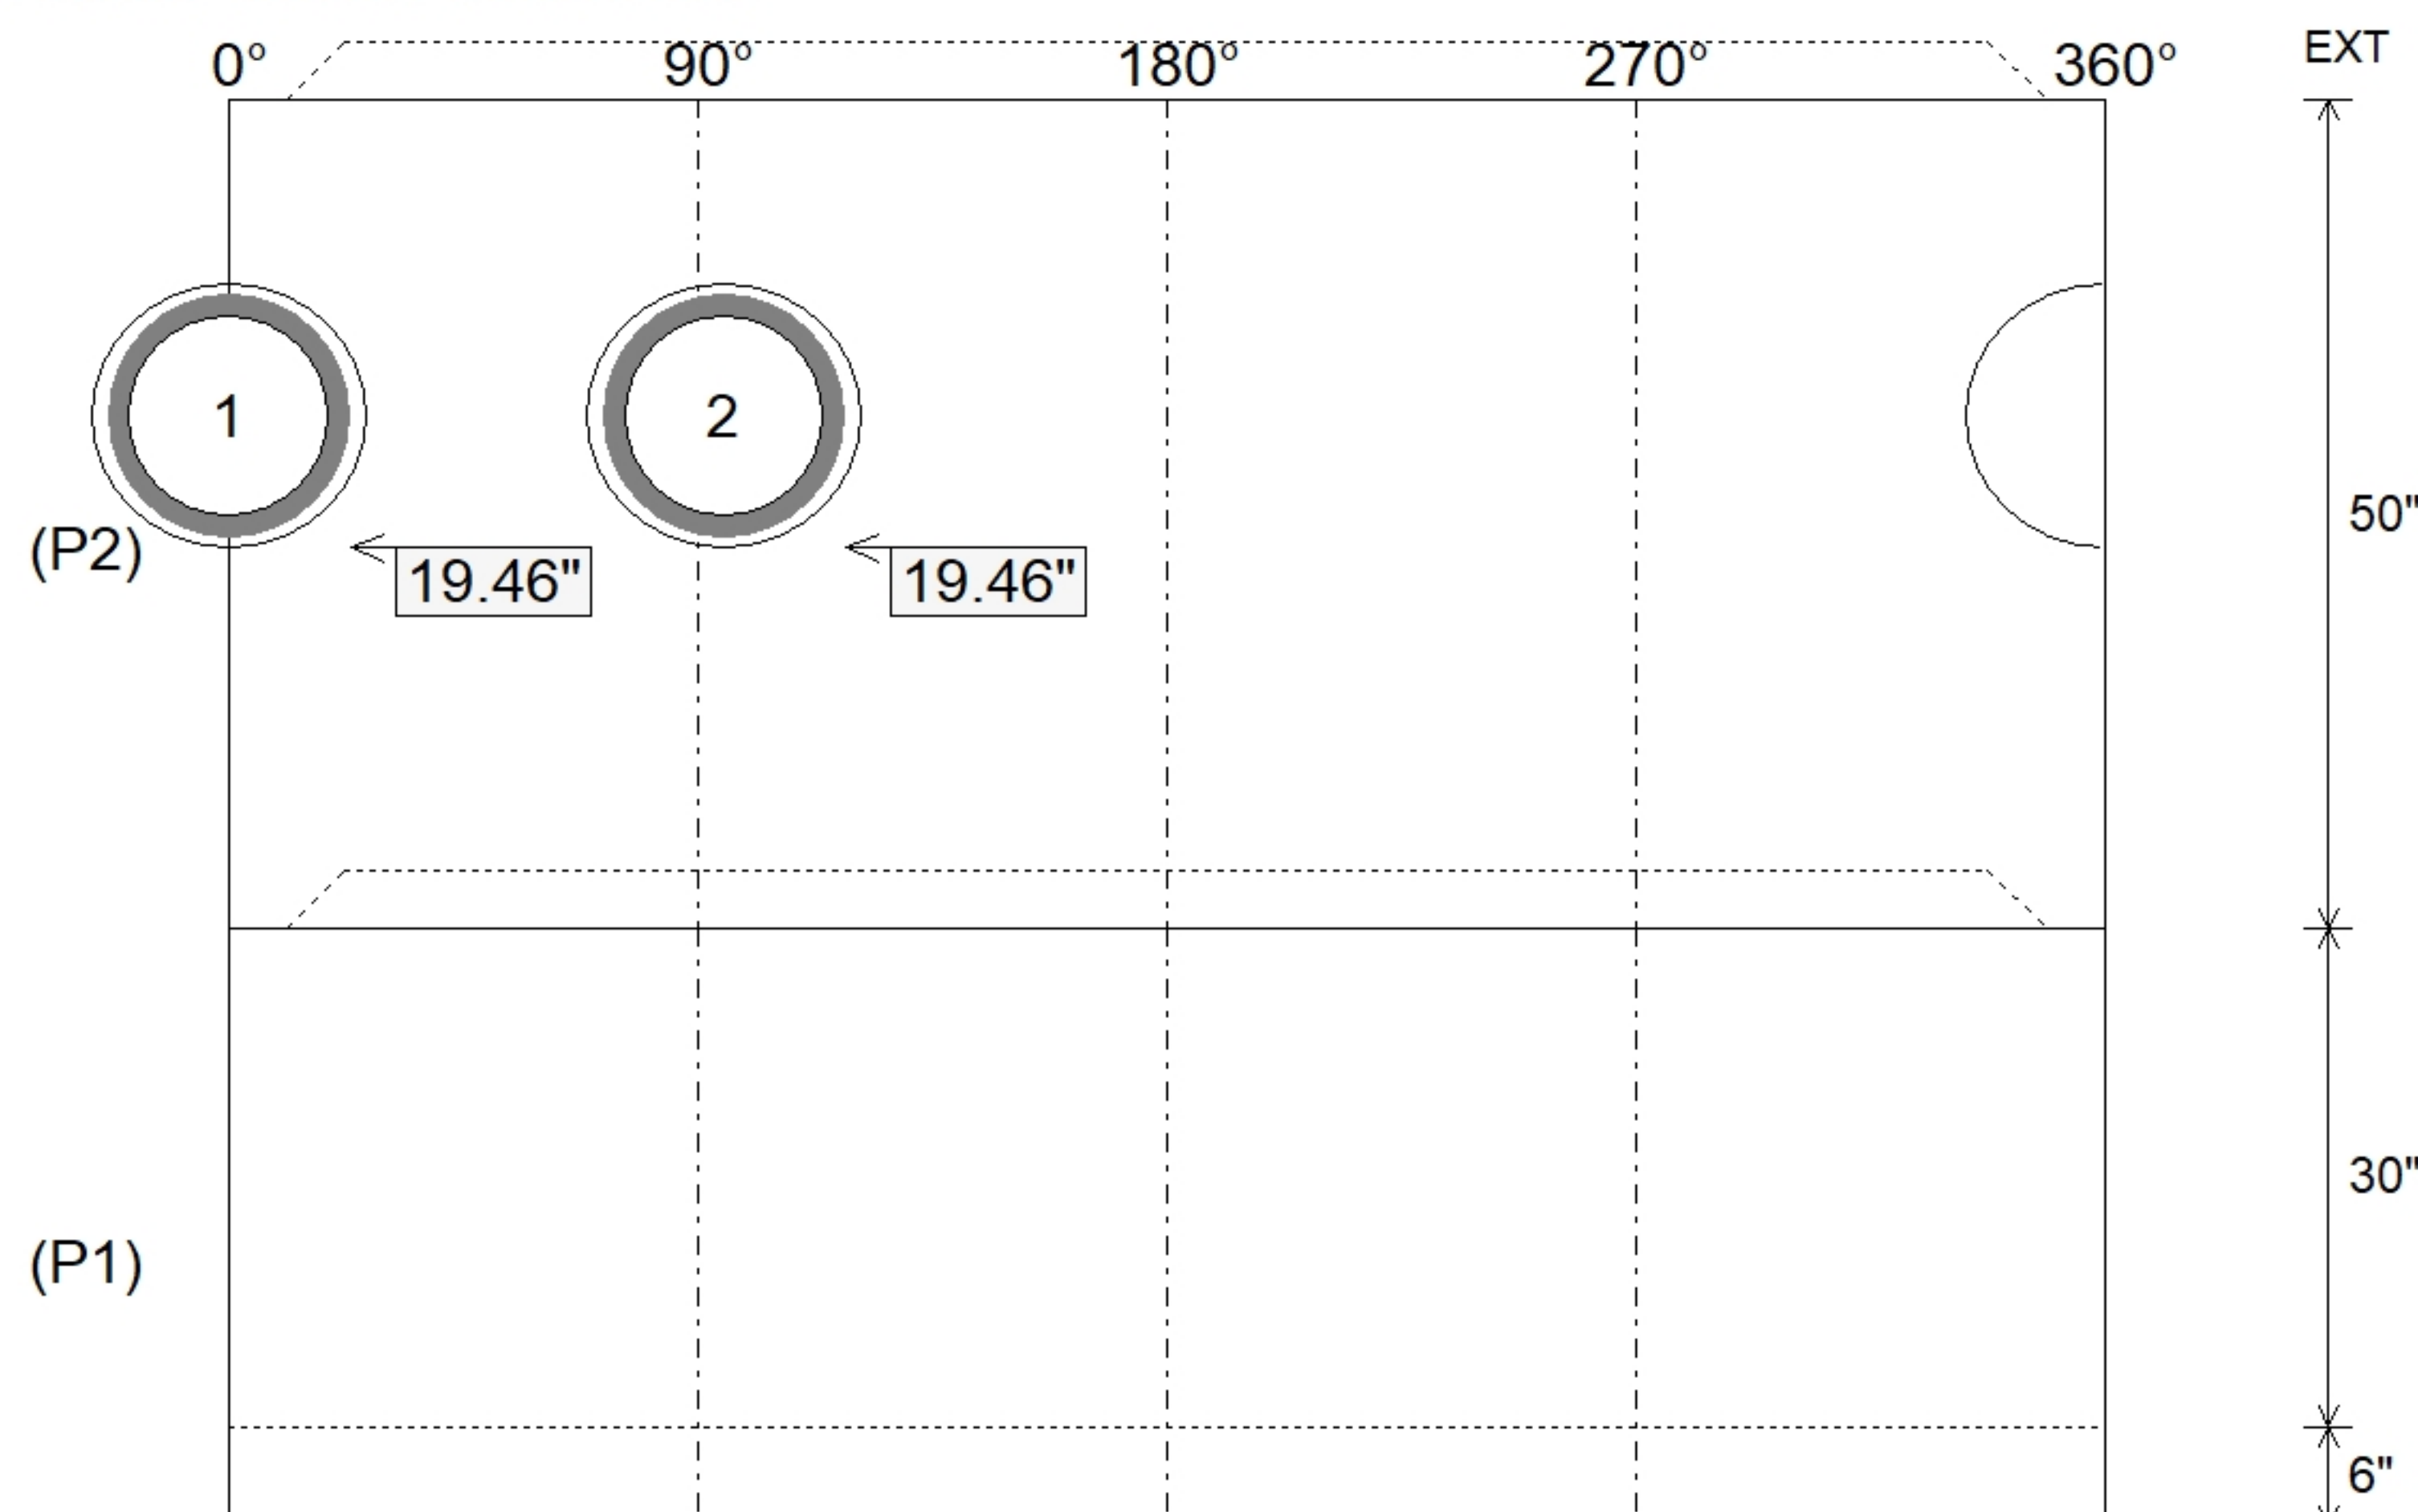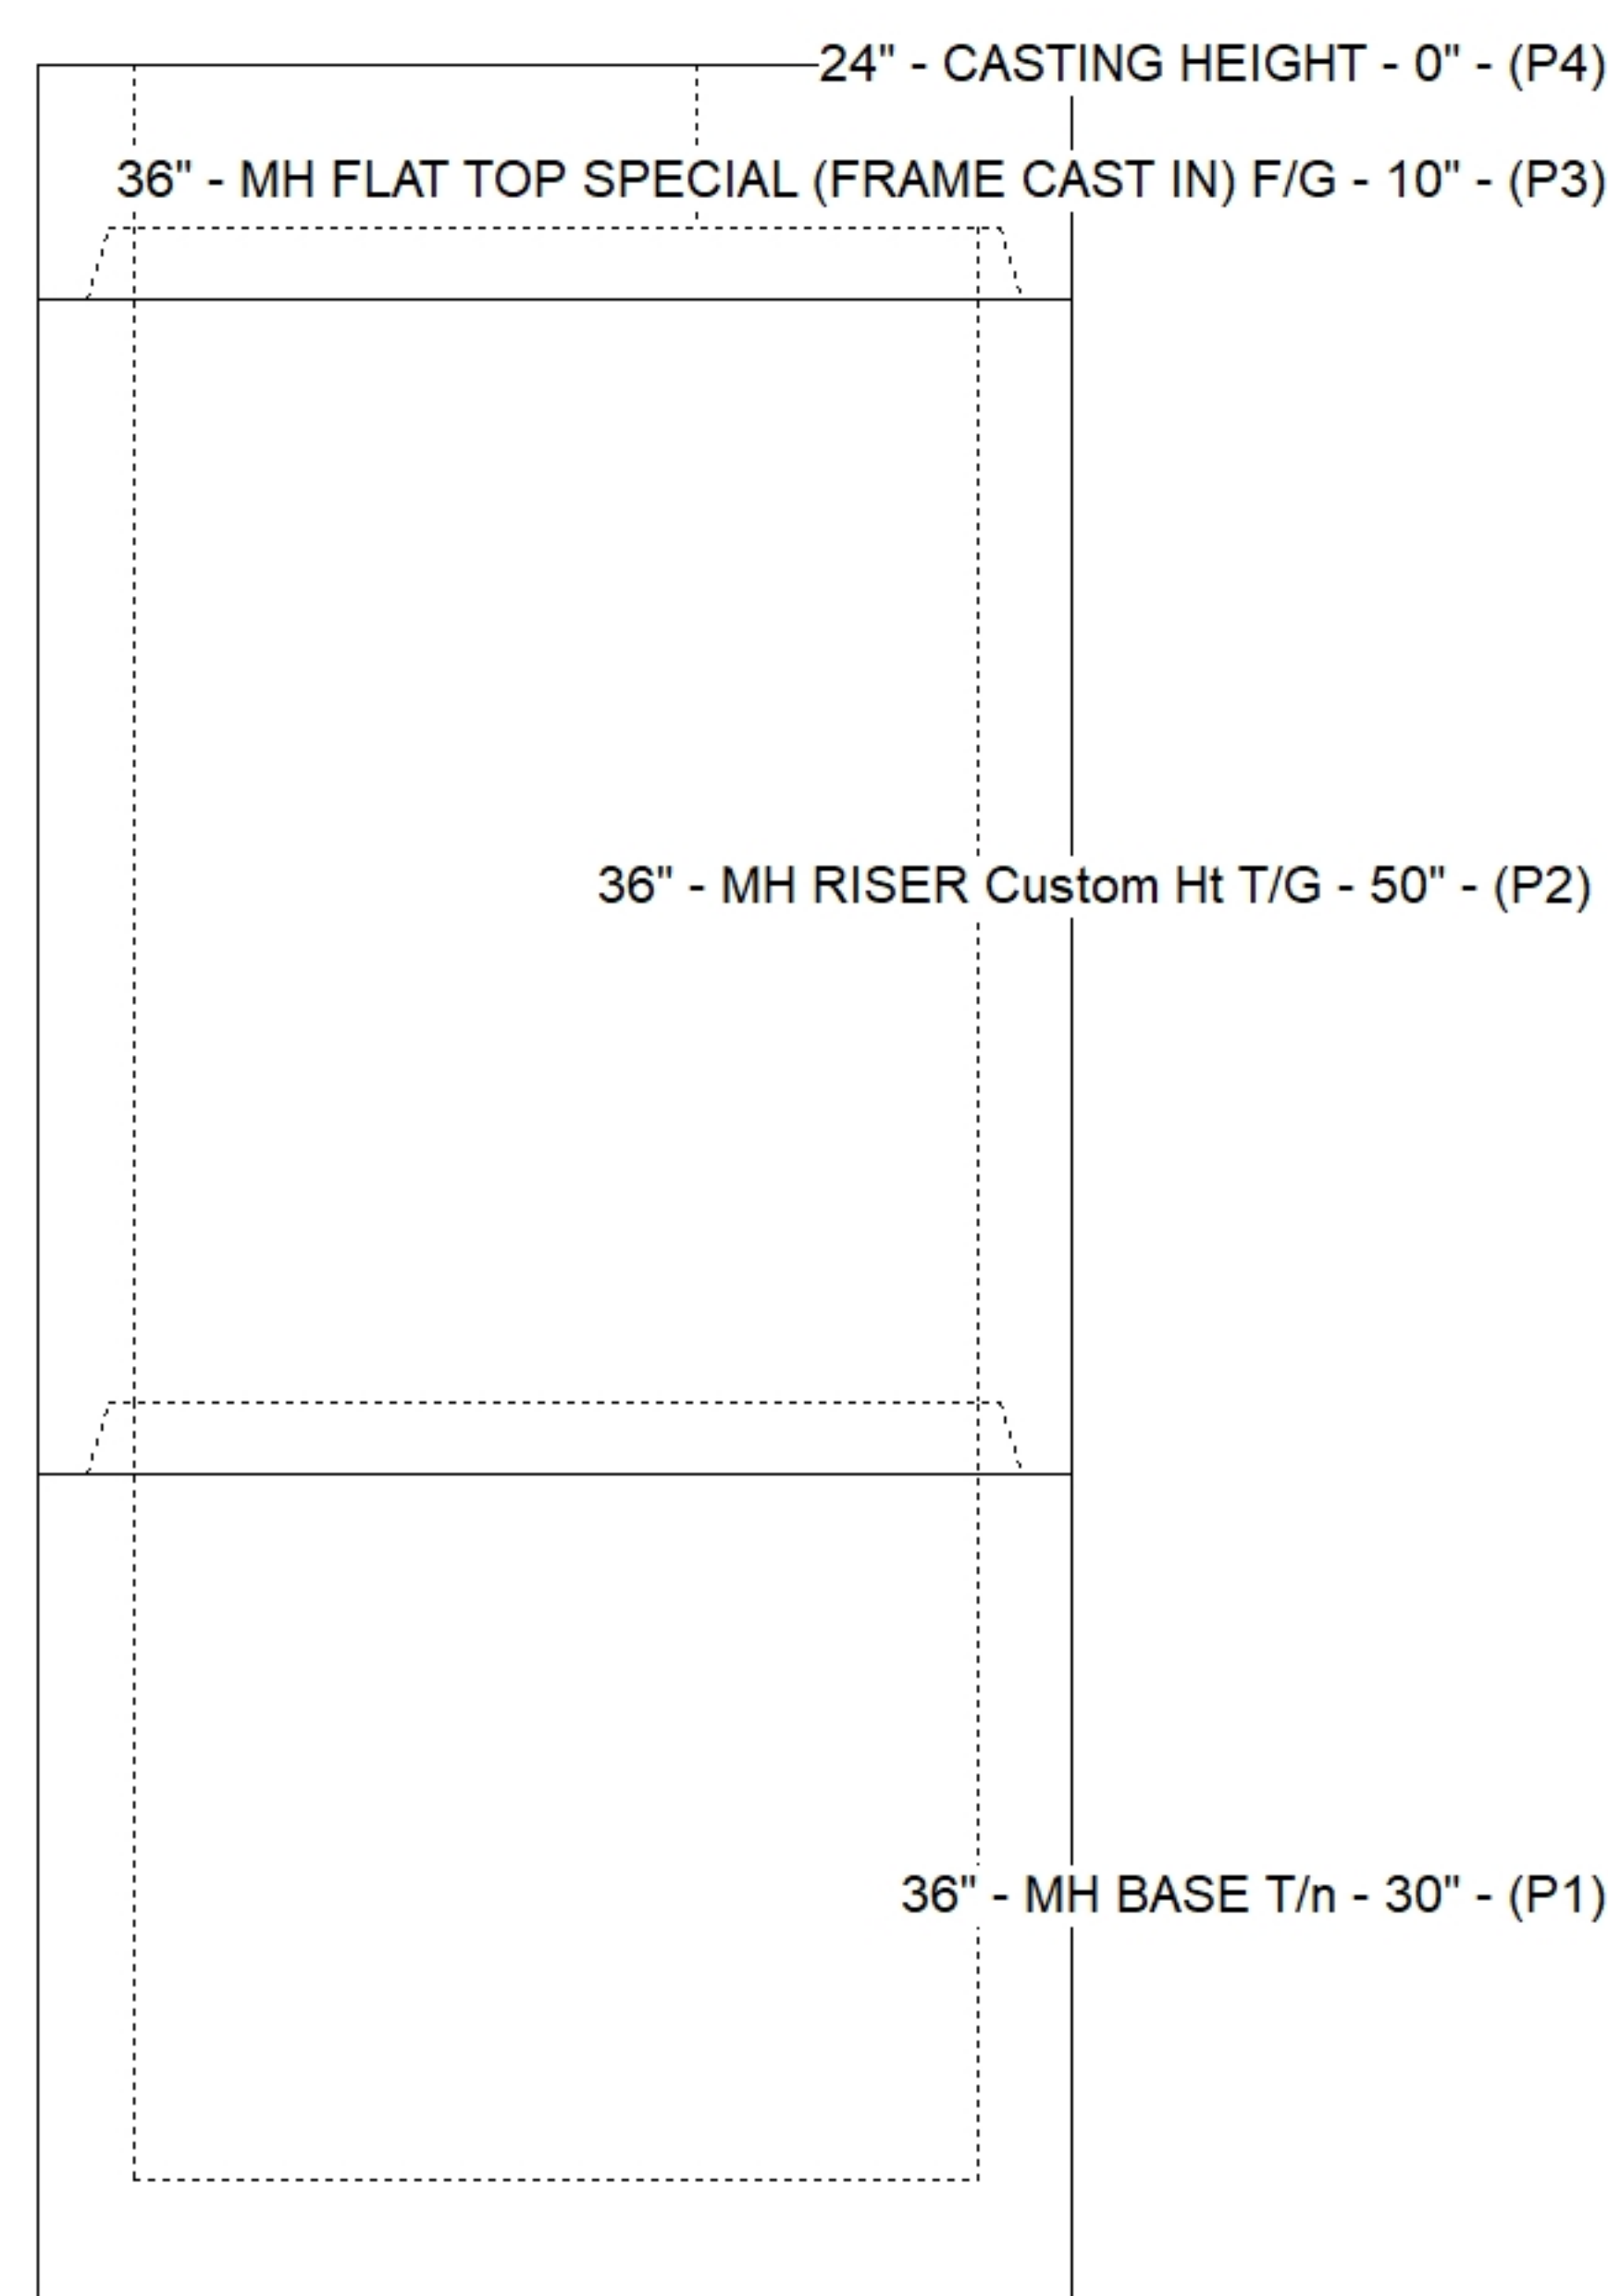

SUBMITTAL
APPROVED BY: