



MH RISER SPECIAL T/G

Structure Notes: .

1. PER ASTM C478 SPECIFICATIONS.
2. CONCRETE = 4,000 PSI AT 28 DAYS.
3. CASTING BY ICAST (HOE MC-375 F/C "STORM").
4. LIFTING ANCHORS TO BE INSTALLED ON THE OUTSIDE OF THE STRUCTURE.

.

REINFORCING PER ASTM A615 (GRADE 60).



- TOP SLAB (As .62) #5 BARS AT 6" C.C.E.W.
- RISER/WALLS (As .12)
- FLOOR (As .31) #5 BARS AT 12" C.C.E.W.

Structure Total:


Rim: 541.73' Rim to Invert: 4.98' Slack: 1.76" Sump: 81" Step Position: 0°

[illegible]

RIGHT-SIDE UP VIEW (int. dimensions)

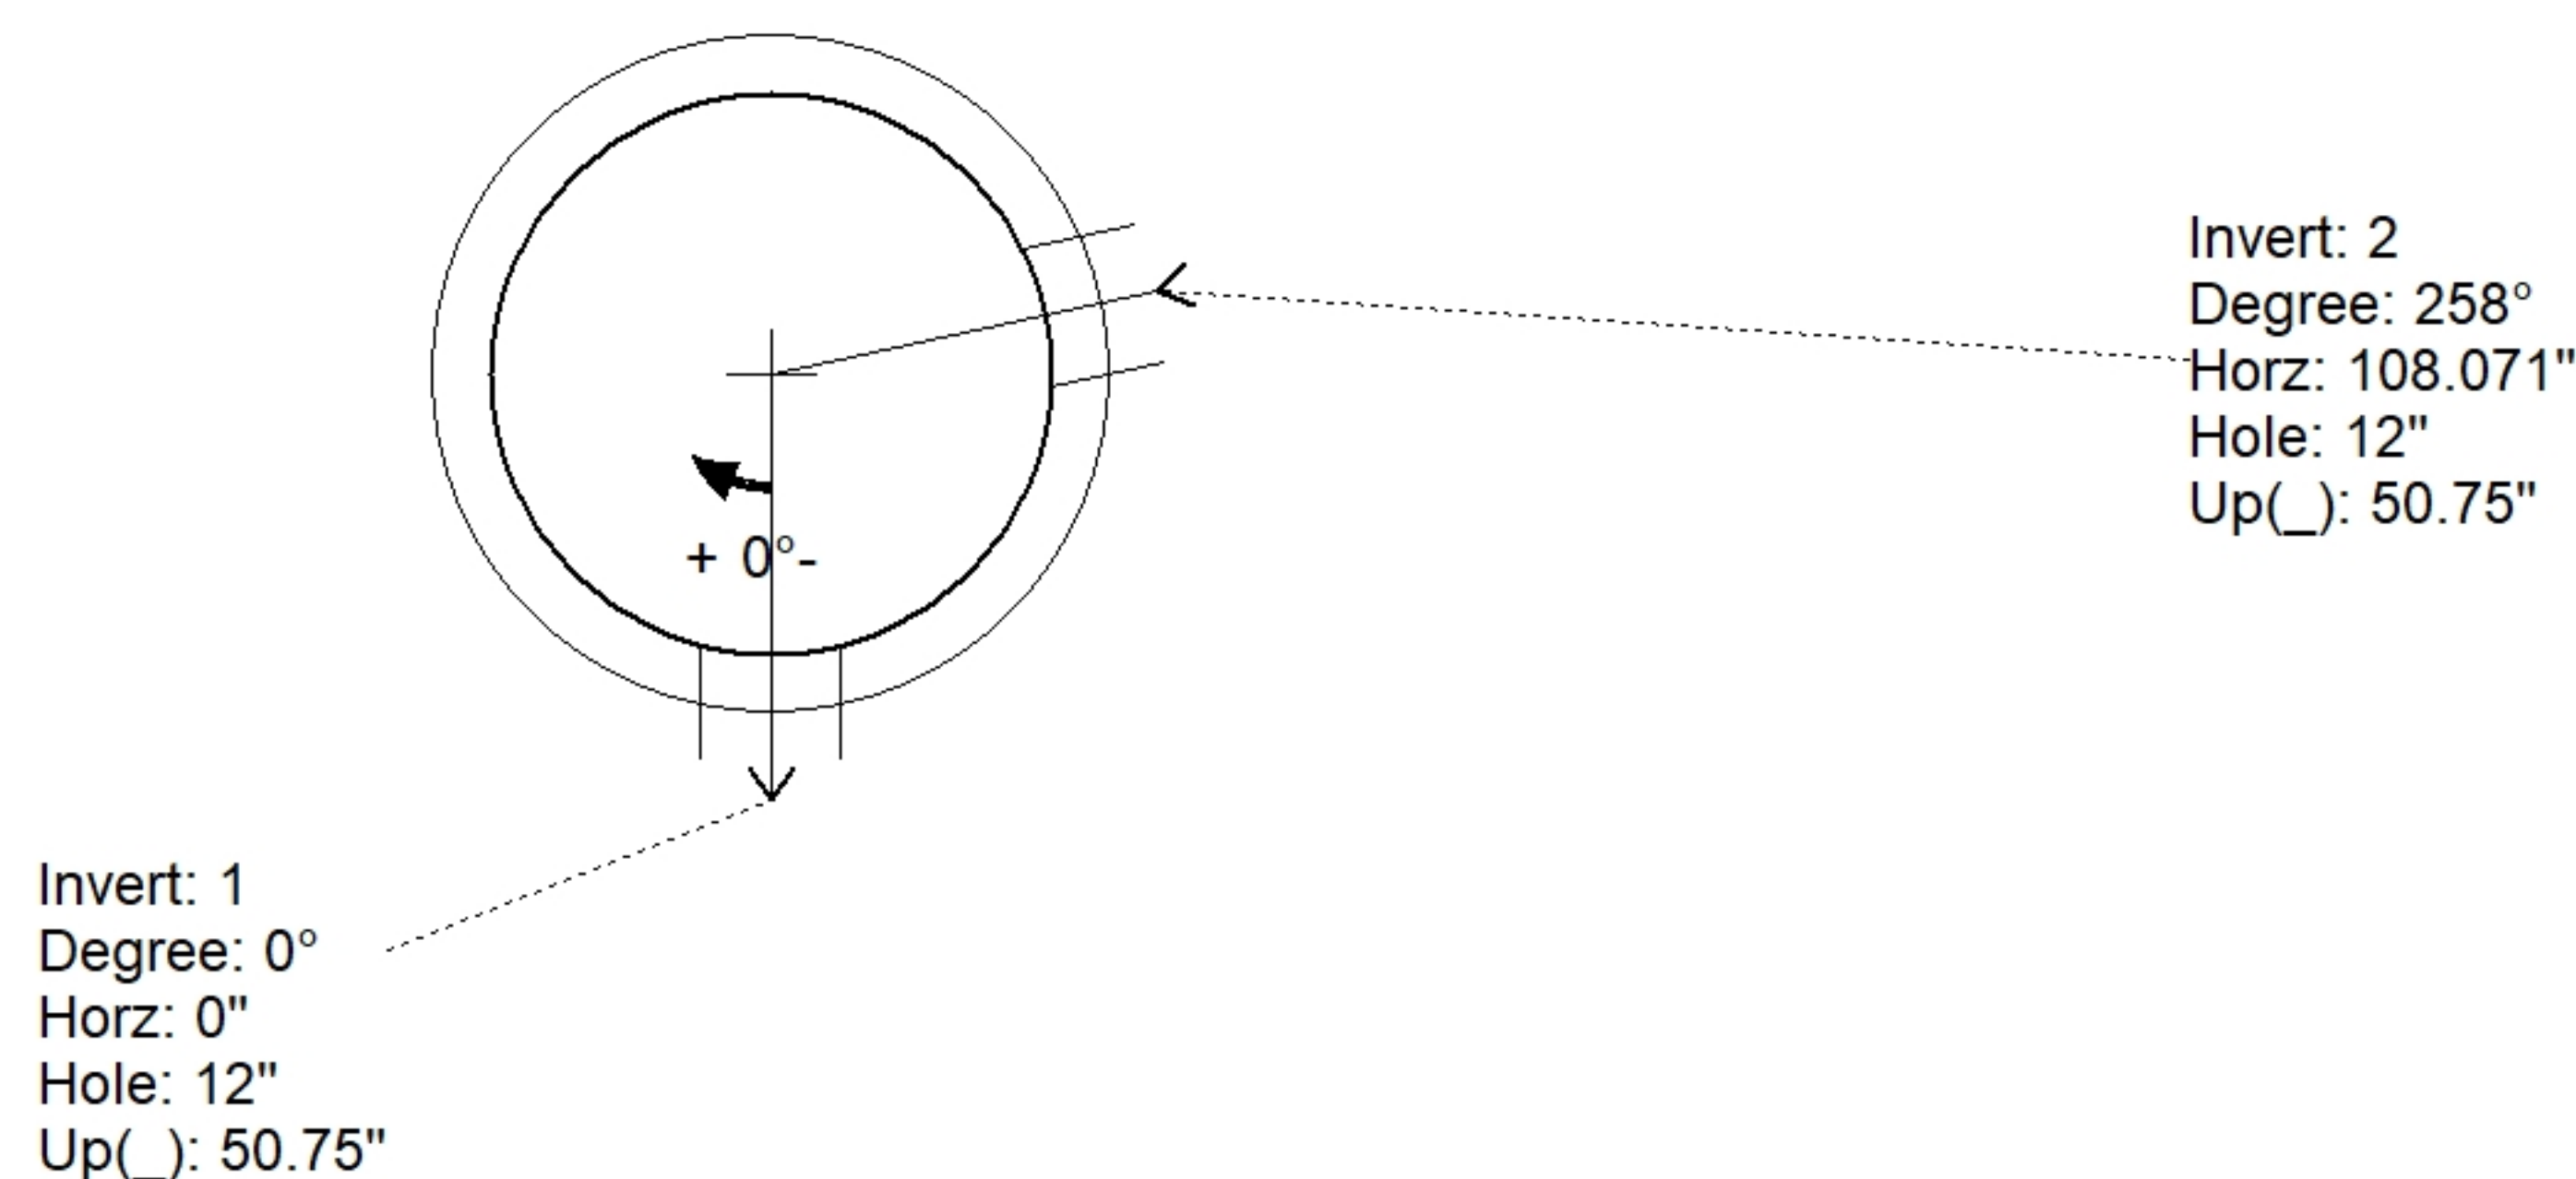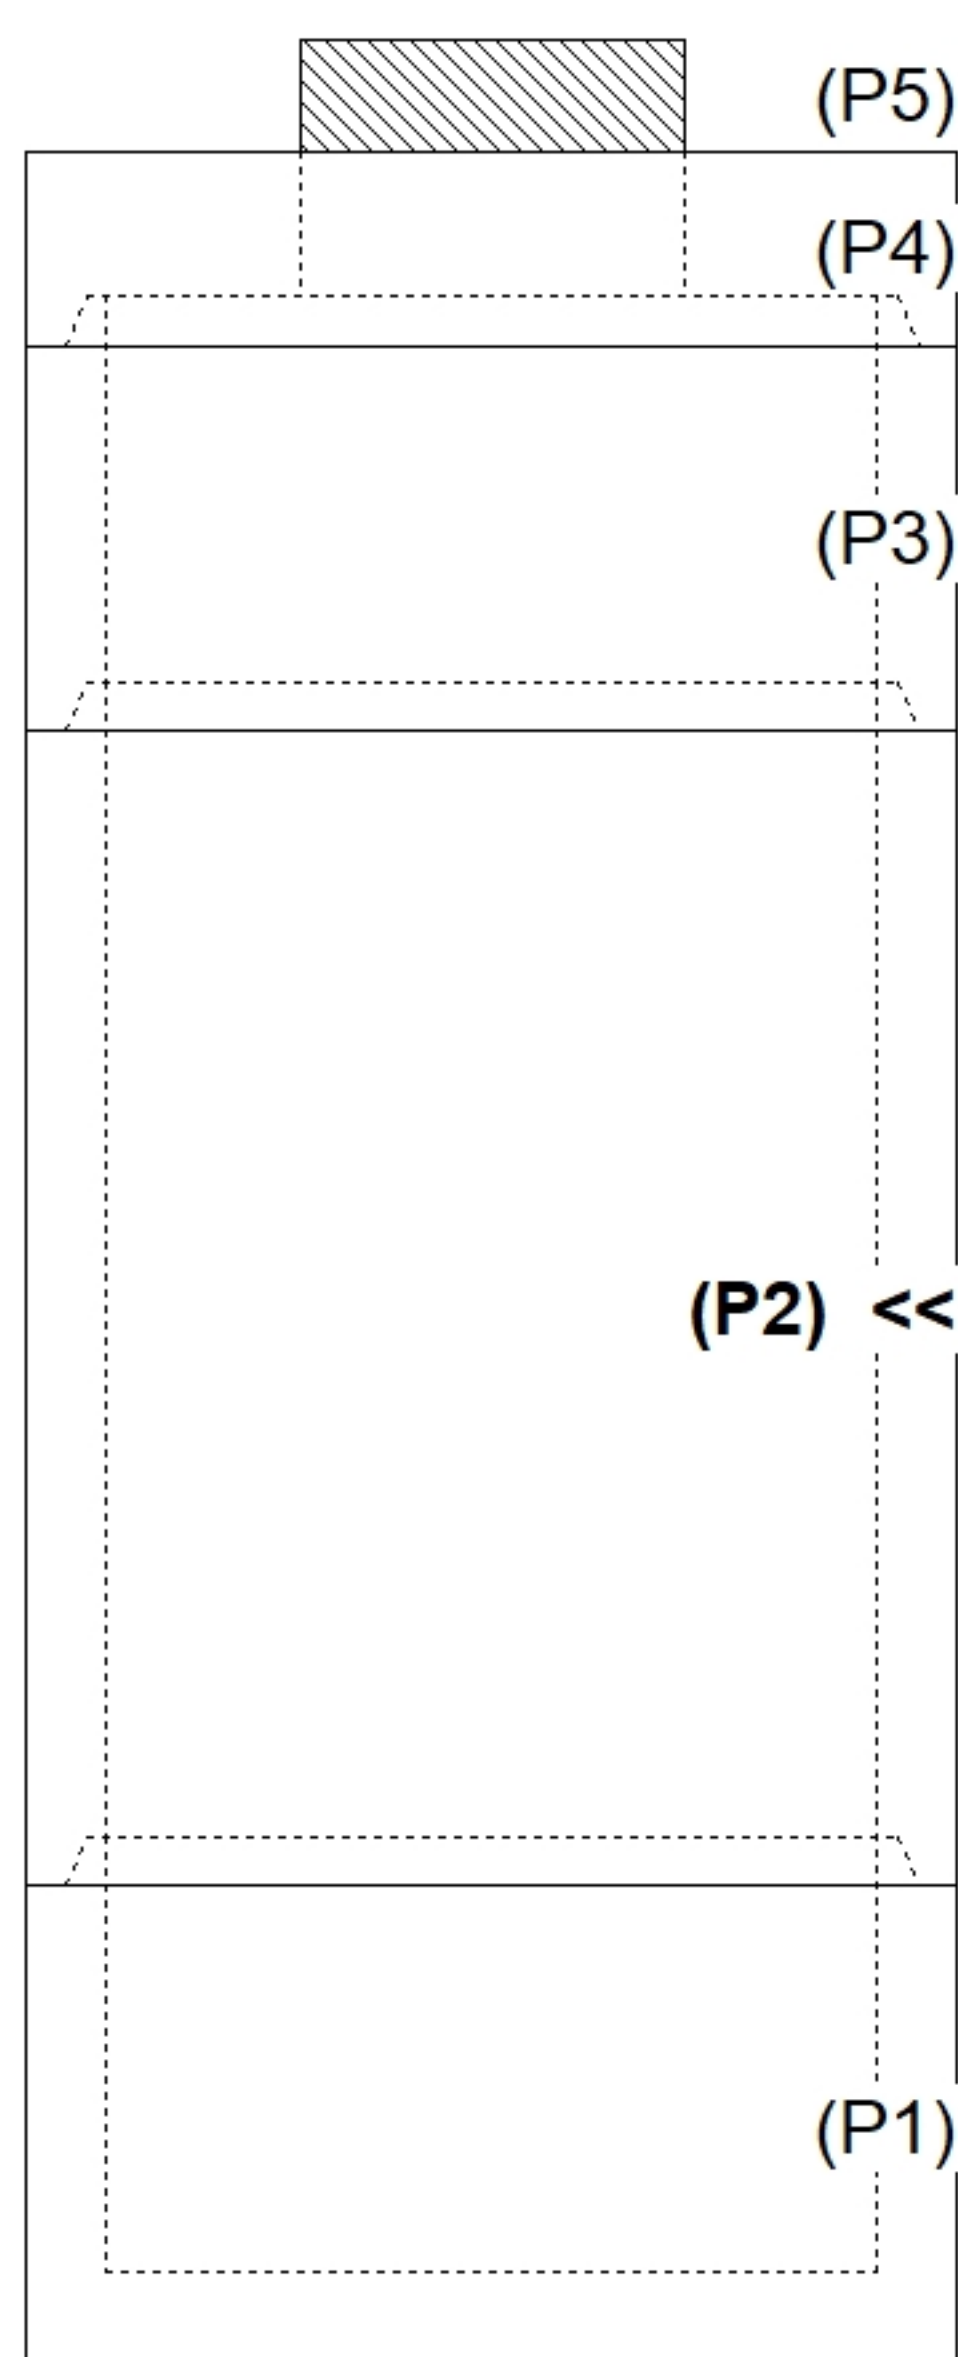

INSIDE WALL DIMENSIONS

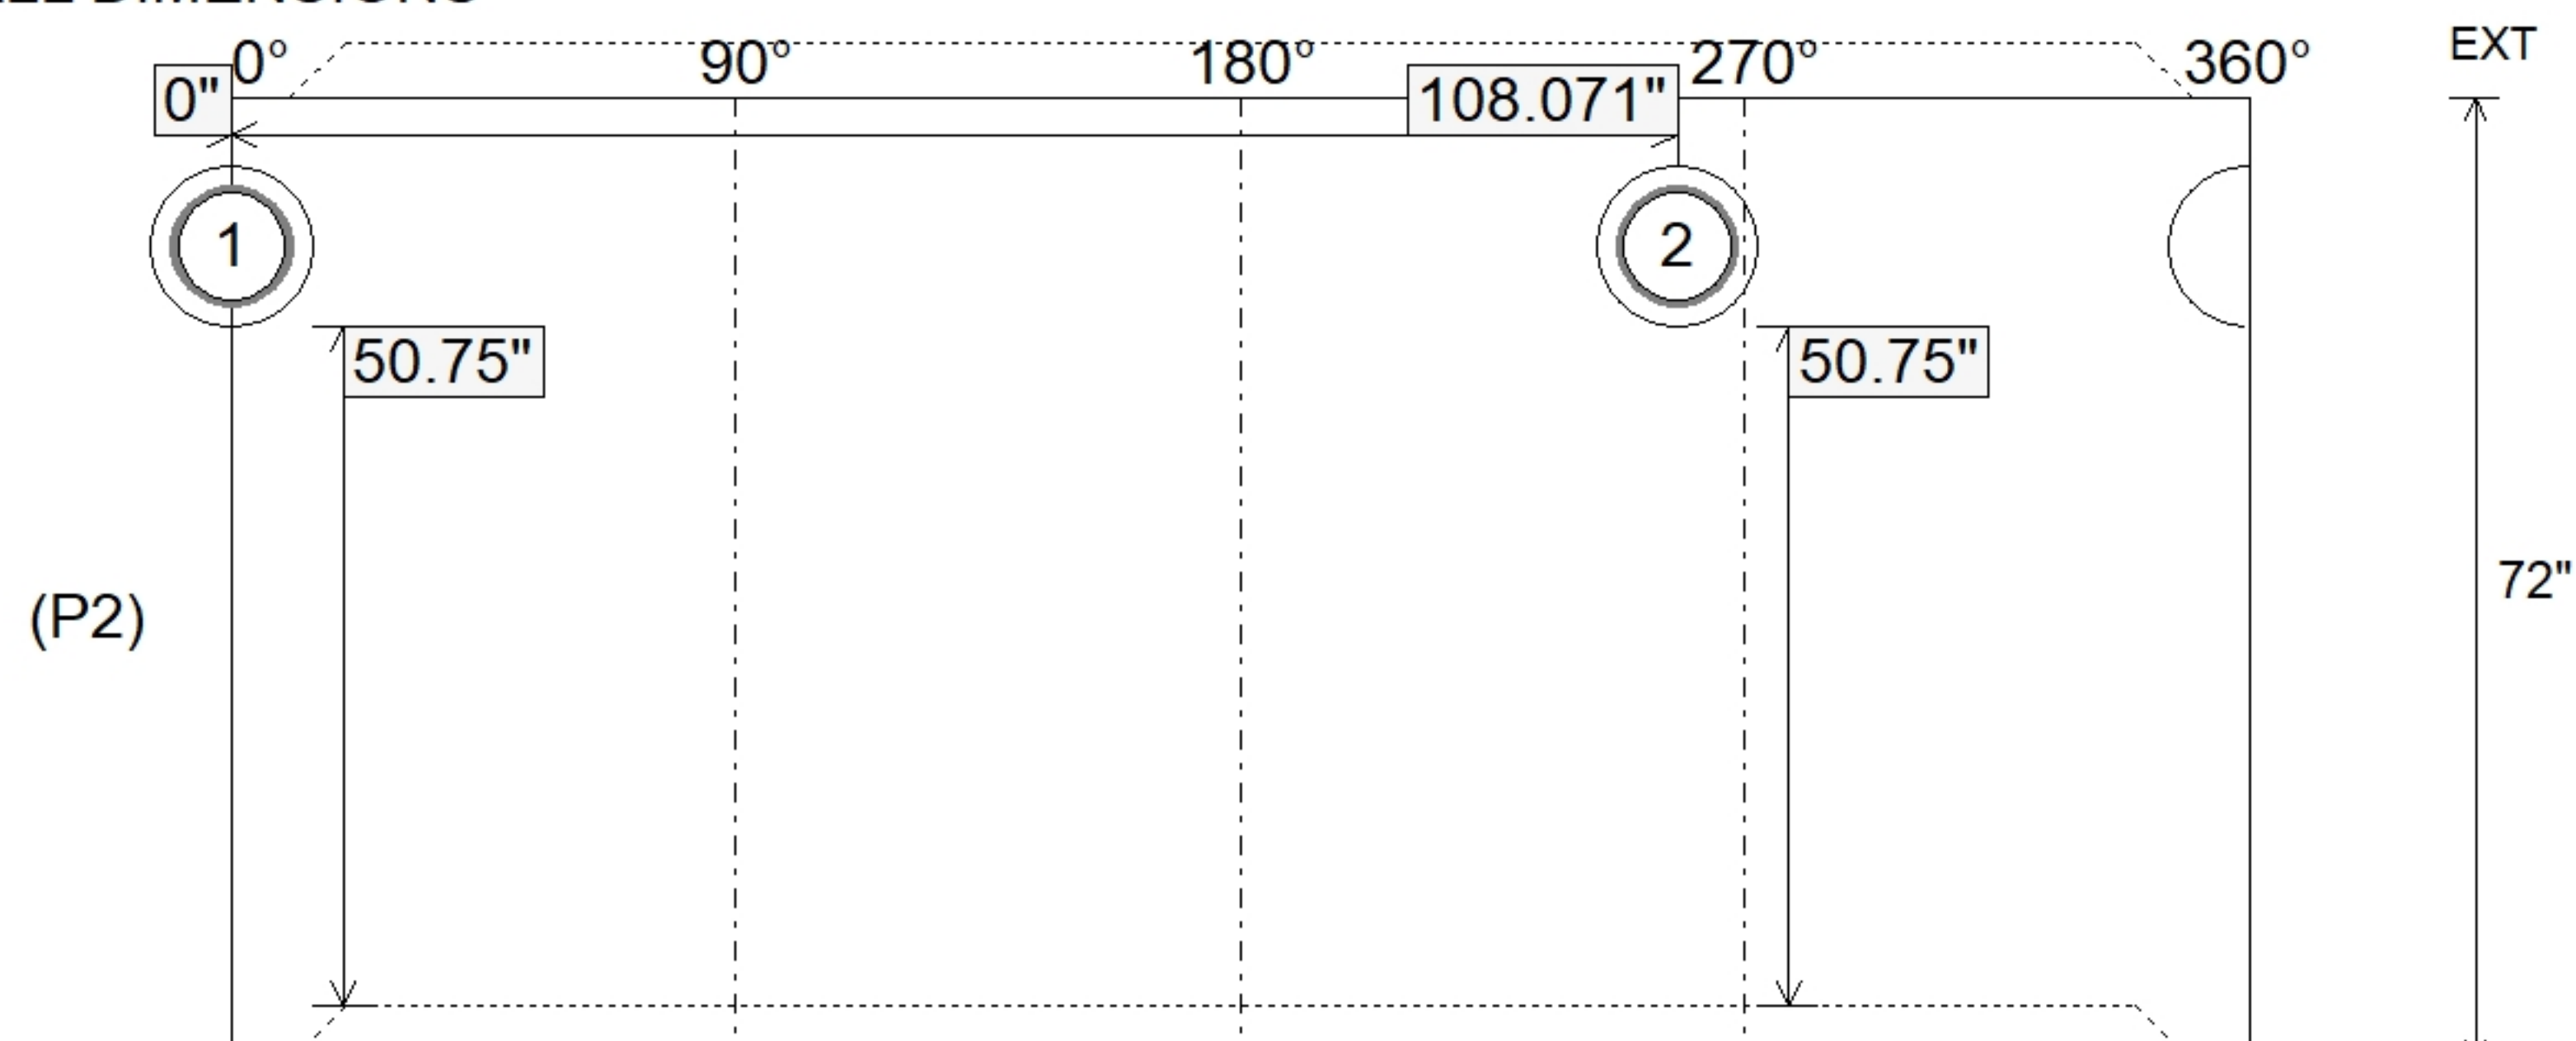

Weight (Net): 4934 lb
Volume (Net): 1.26cu.yd