



Floor (Bot): 529.5'
Overall Height: 12.083'
Slack: 1.76"


Structure Total: 11468 lb

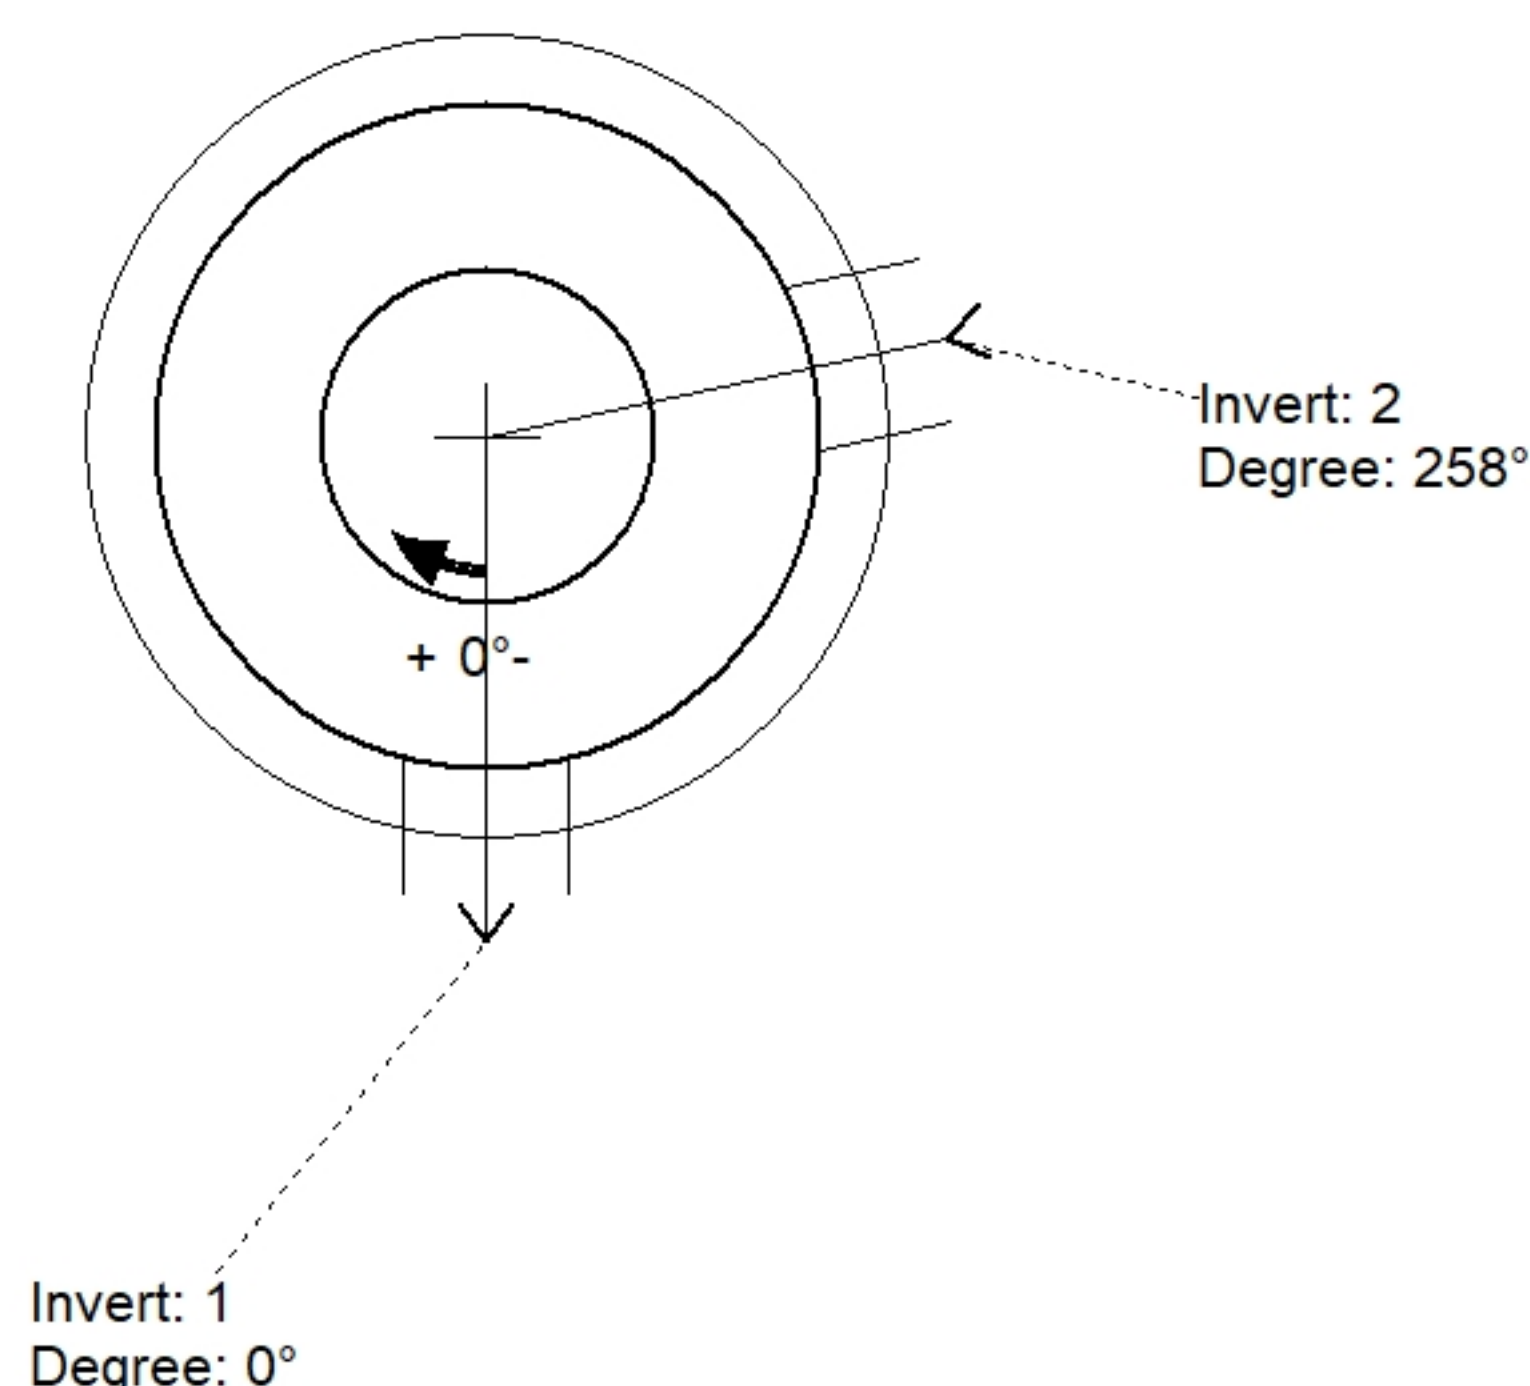

Position	Elev	Angle	Pipe	Pipe OD	Hole	Connector	Up (⌵)	Ref
Rim	541.73'							
Reducer								
Invert 1	536.75'	0°	8" HDPE	9.1"	12"	Hole 12	50.75"	P2
Invert 2	536.75'	258°	8" HDPE	9.1"	12"	Hole 12	50.75"	P2
Invert 3								
Invert 4								
Invert 5								
Invert 6								
Invert 7								
Invert 8								

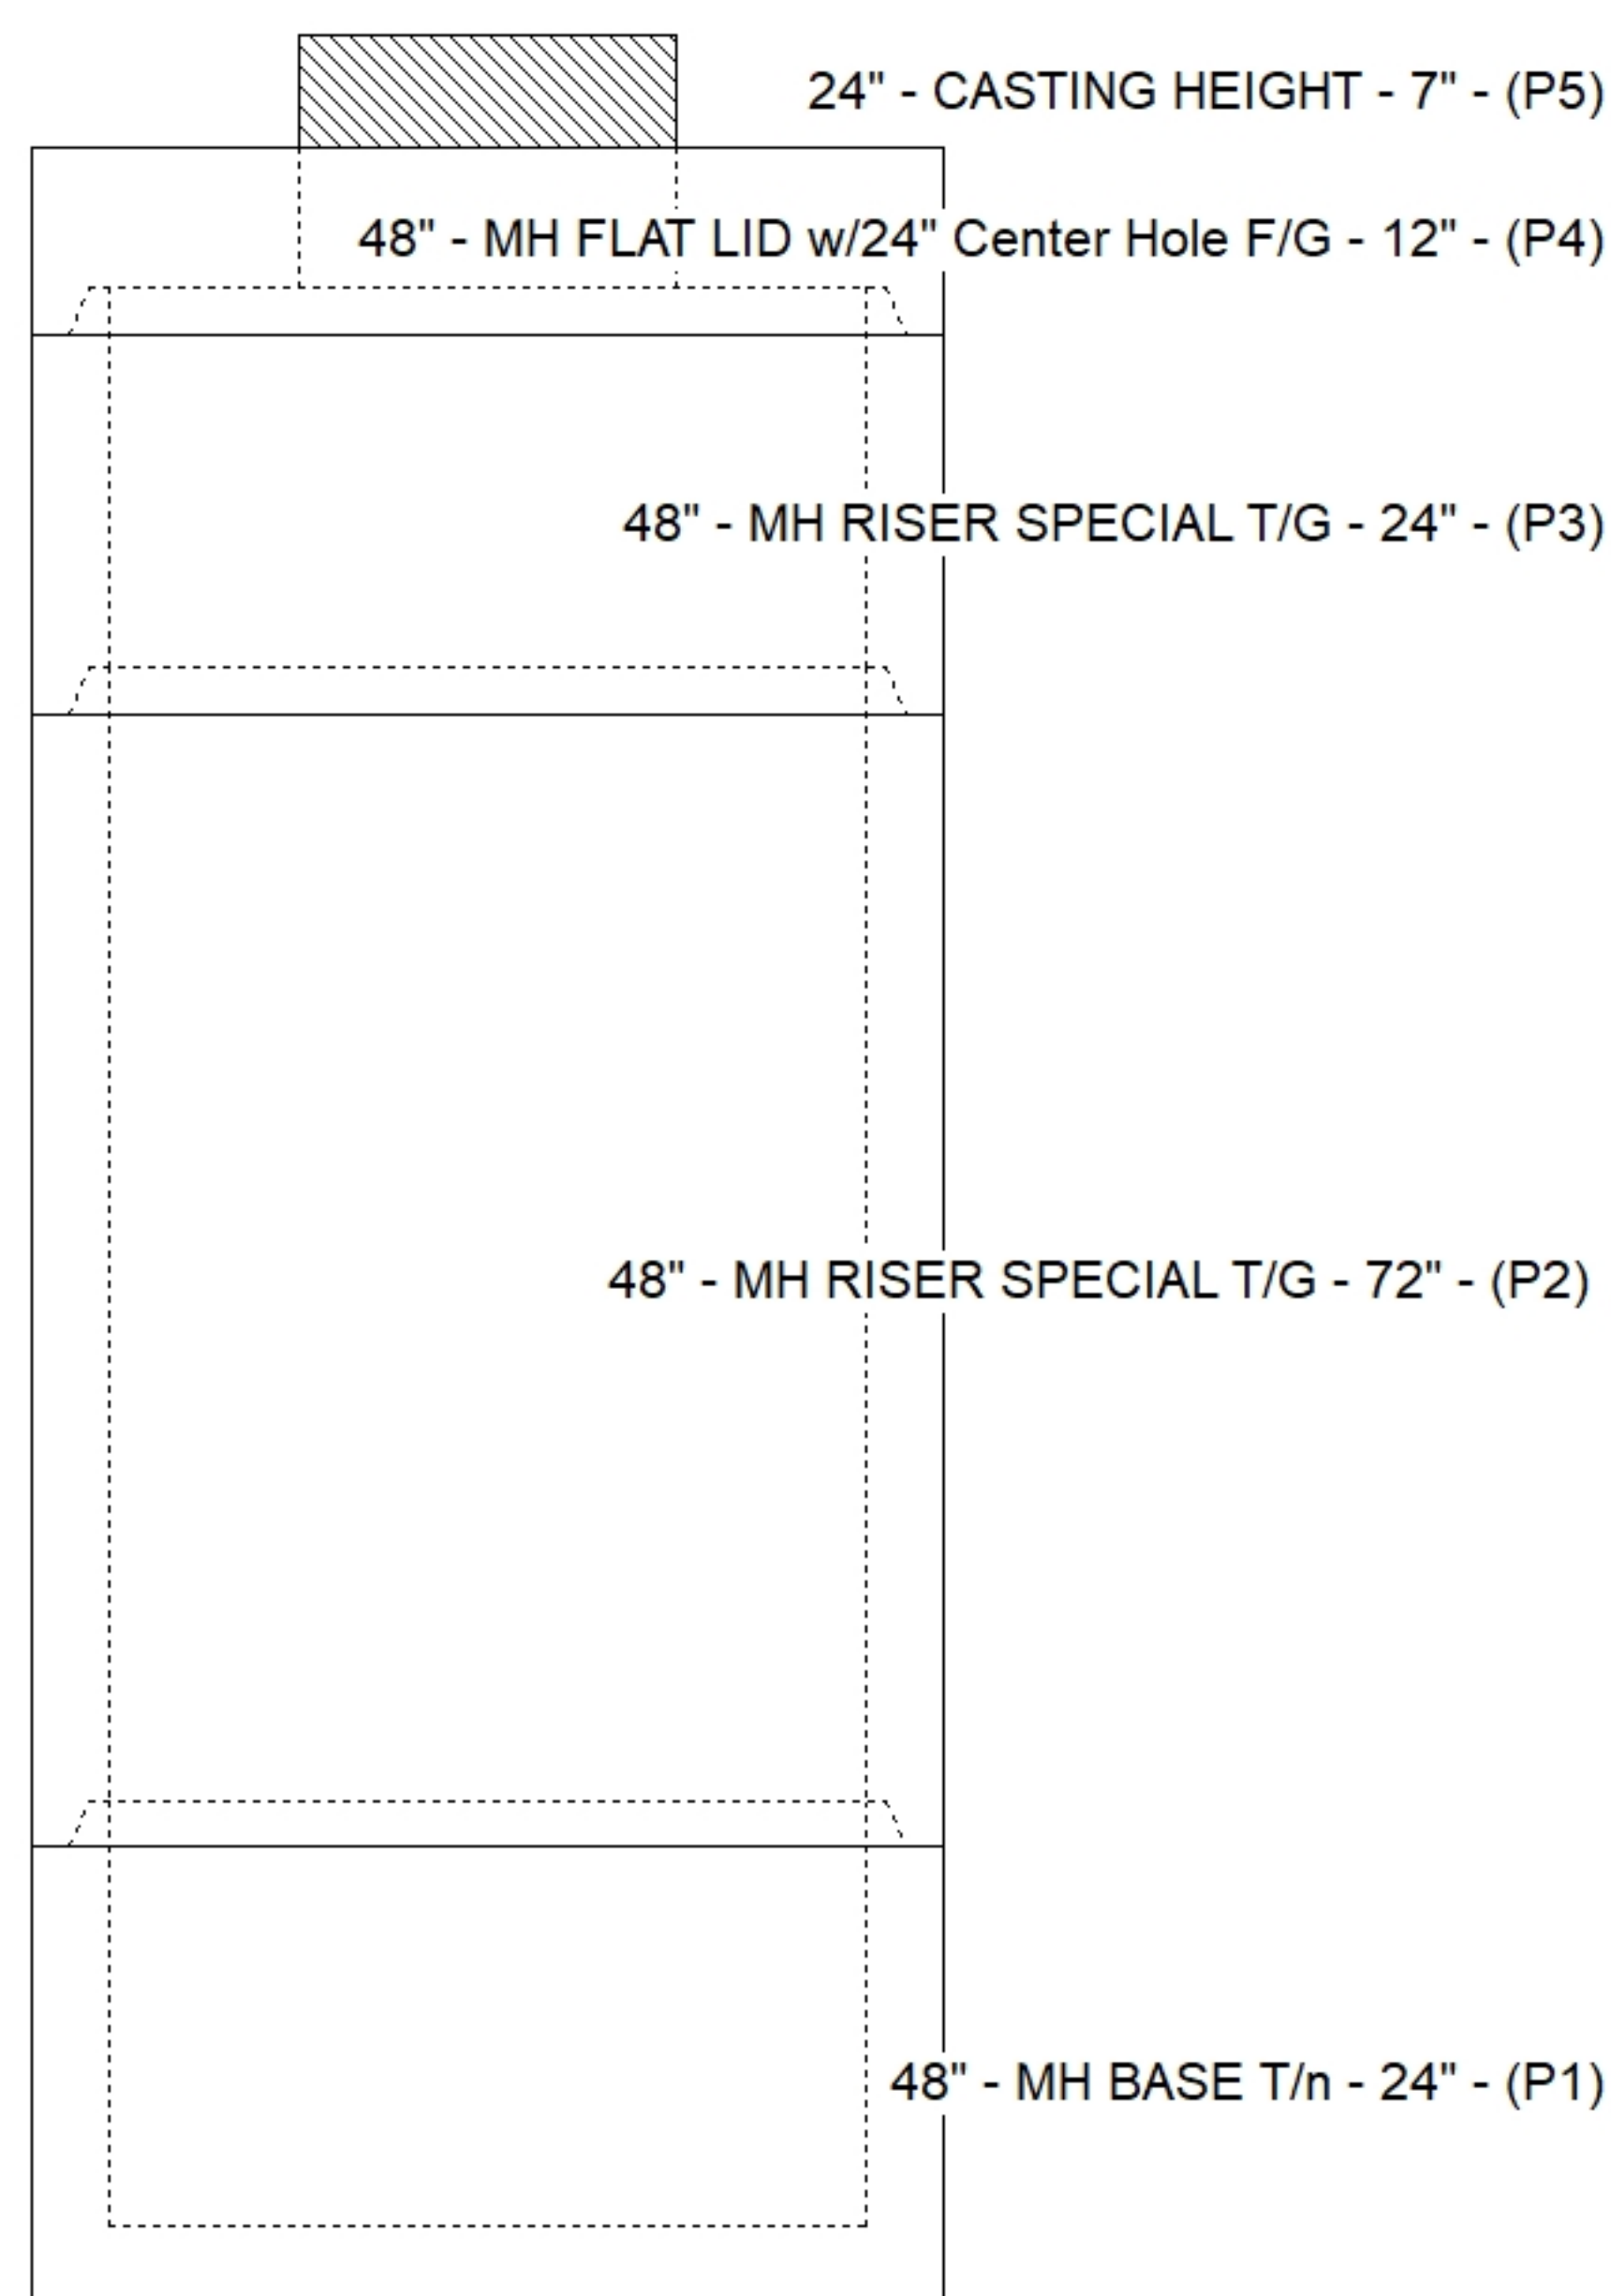

Default - Interior Dimensions

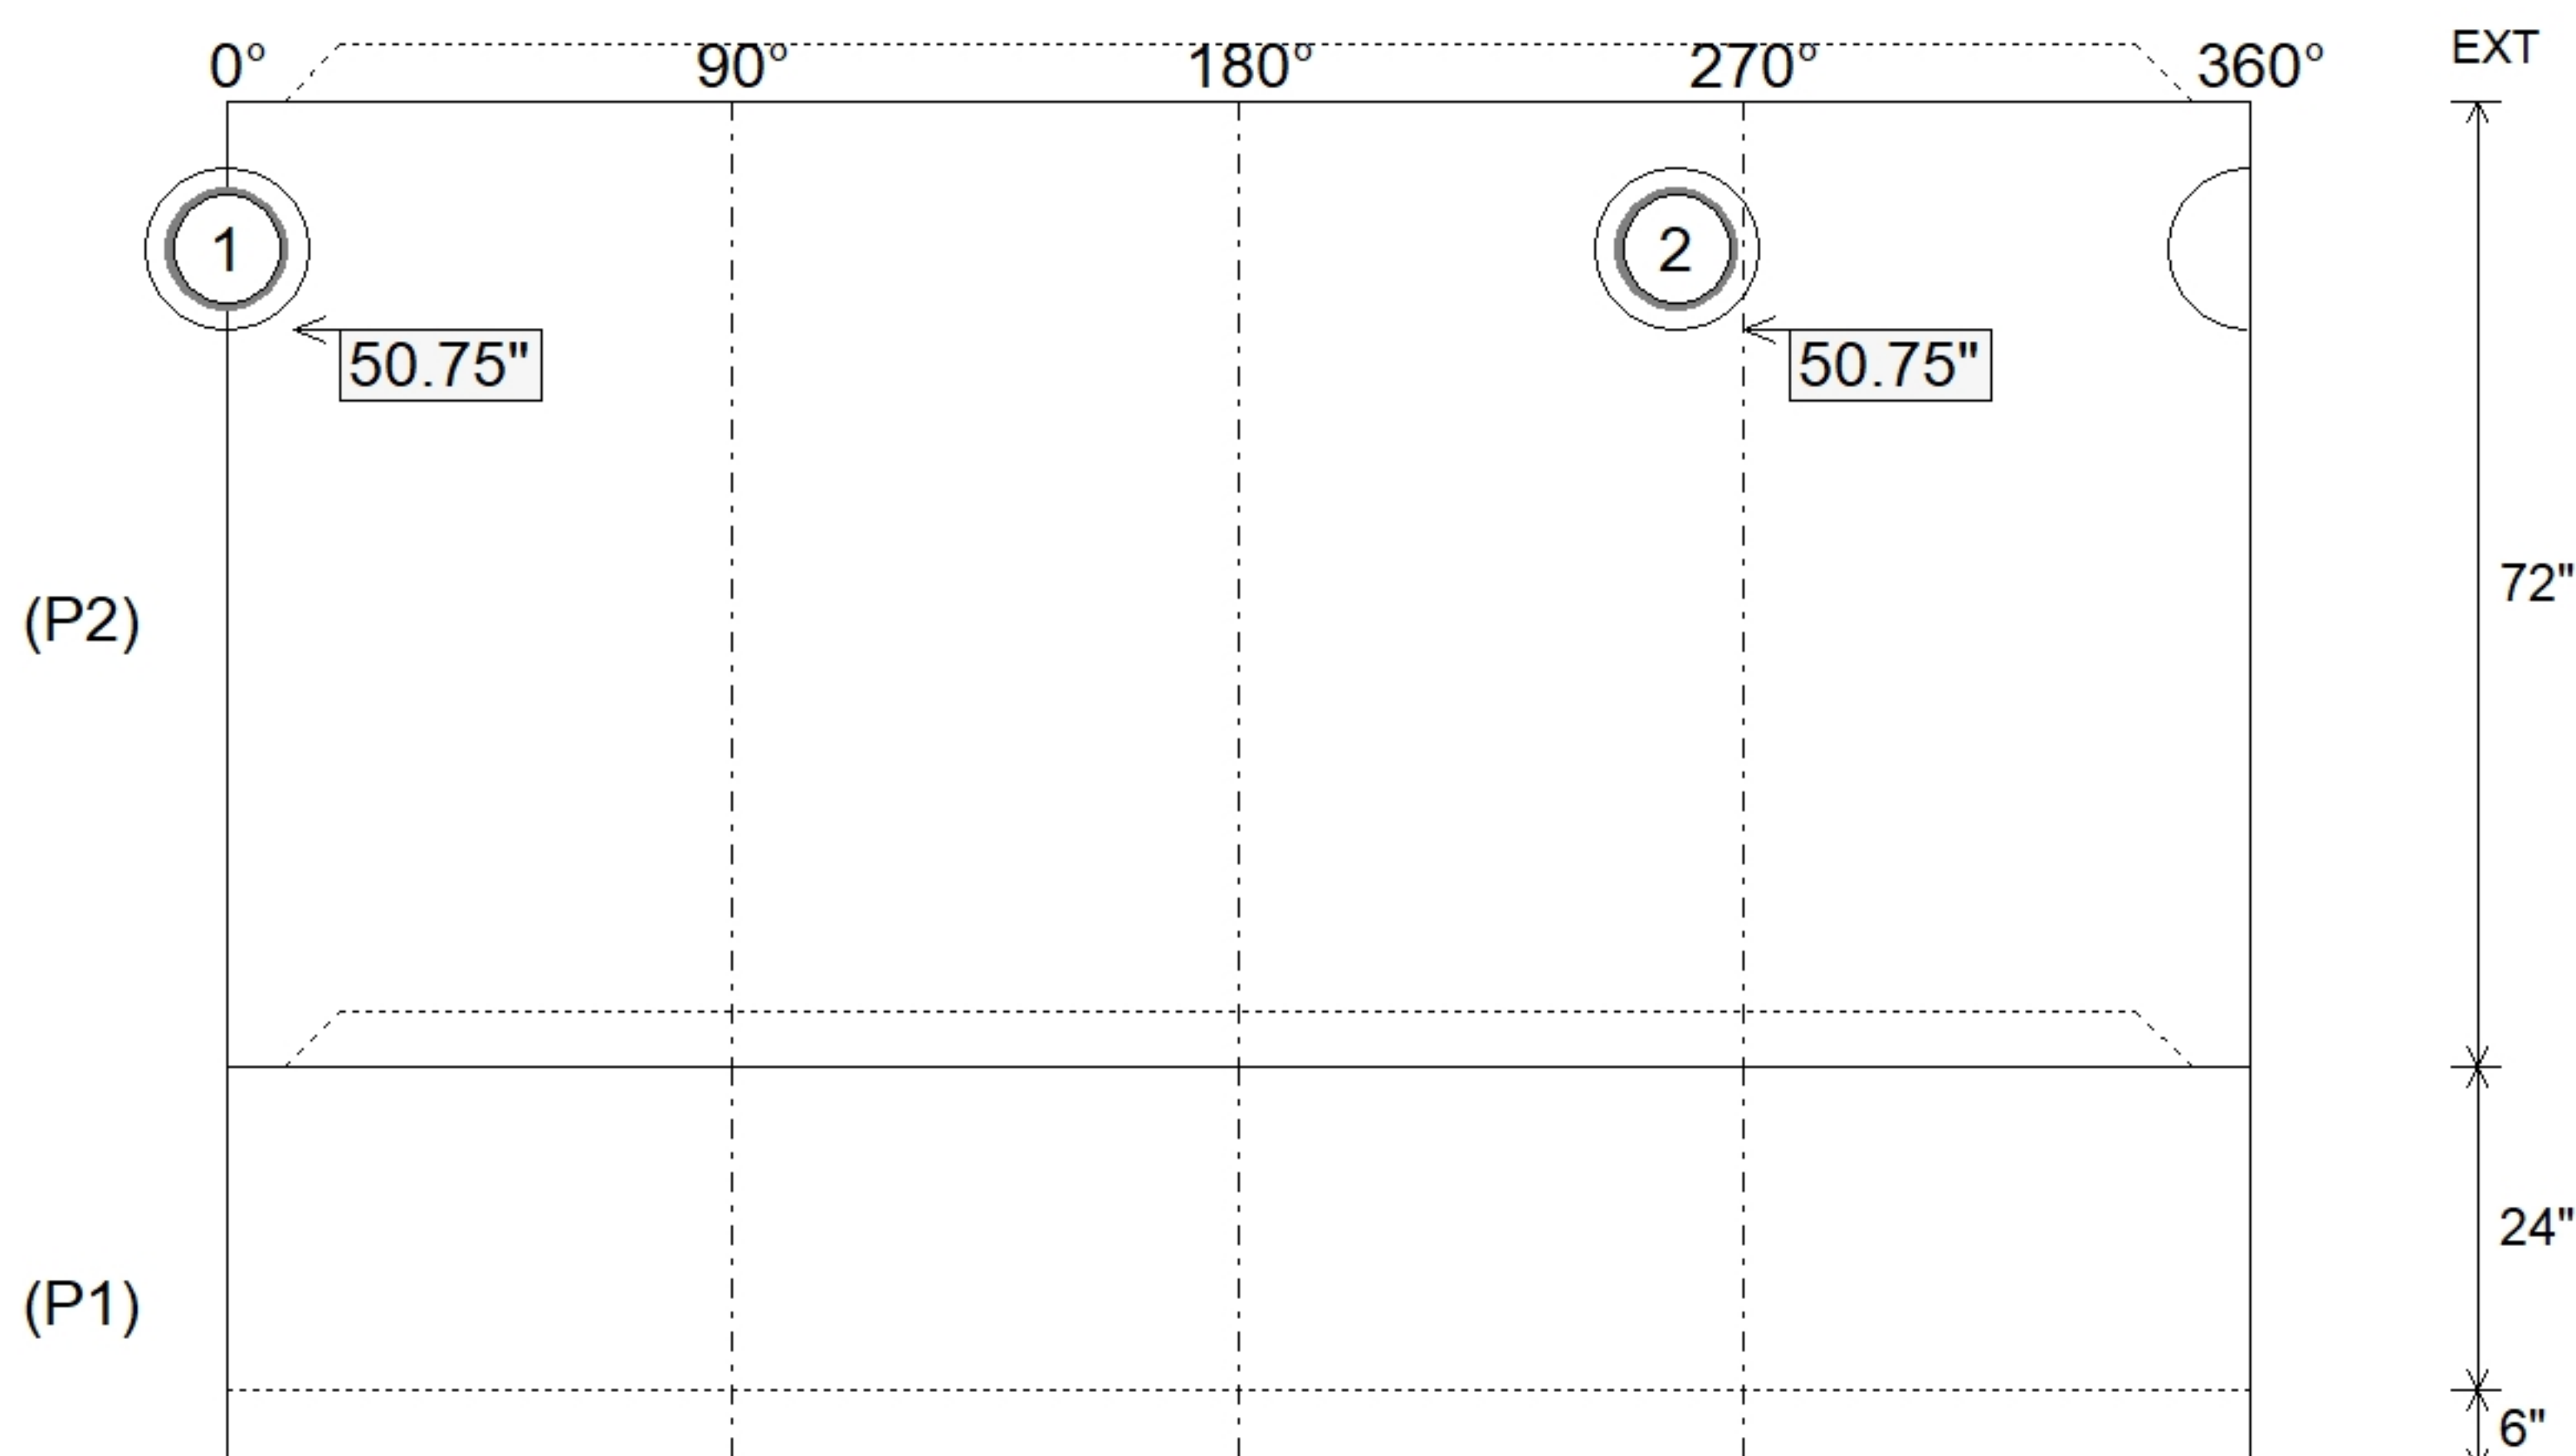

SUBMITTAL
APPROVED BY: