



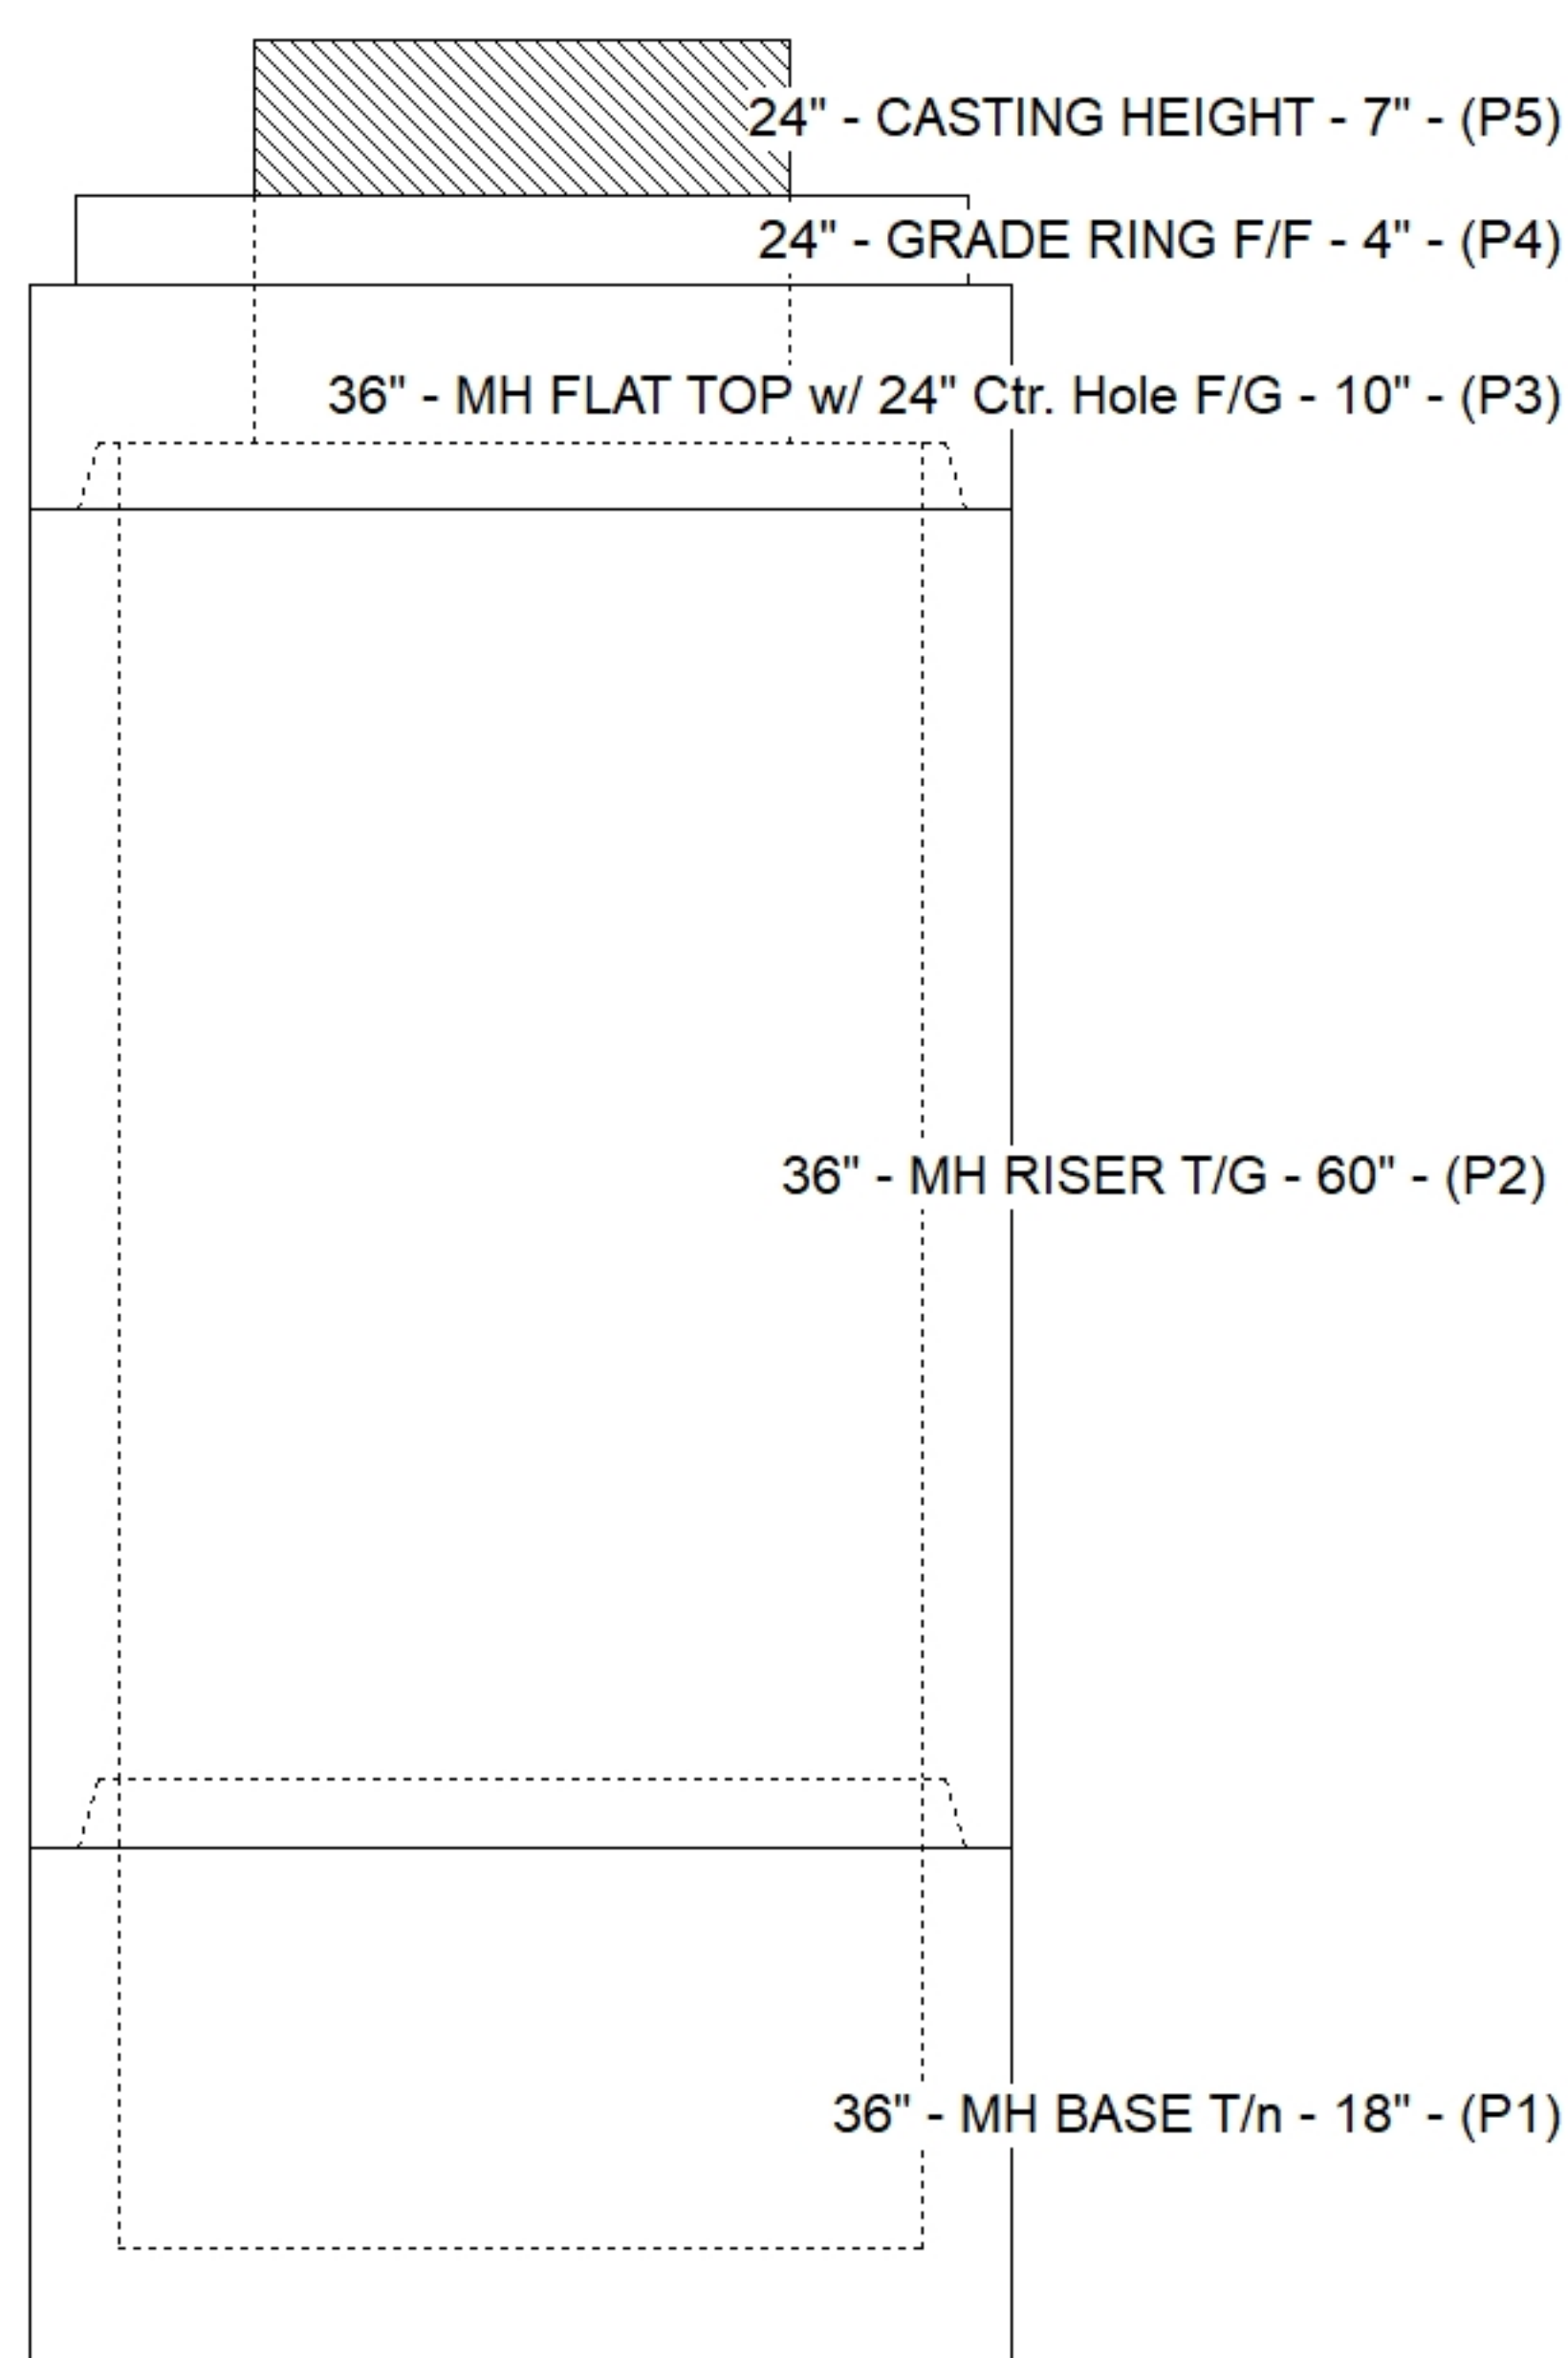

Floor (Bot): 531.7'
Overall Height: 8.75'
Slack: 0.6"

Structure Total: 5439 lb

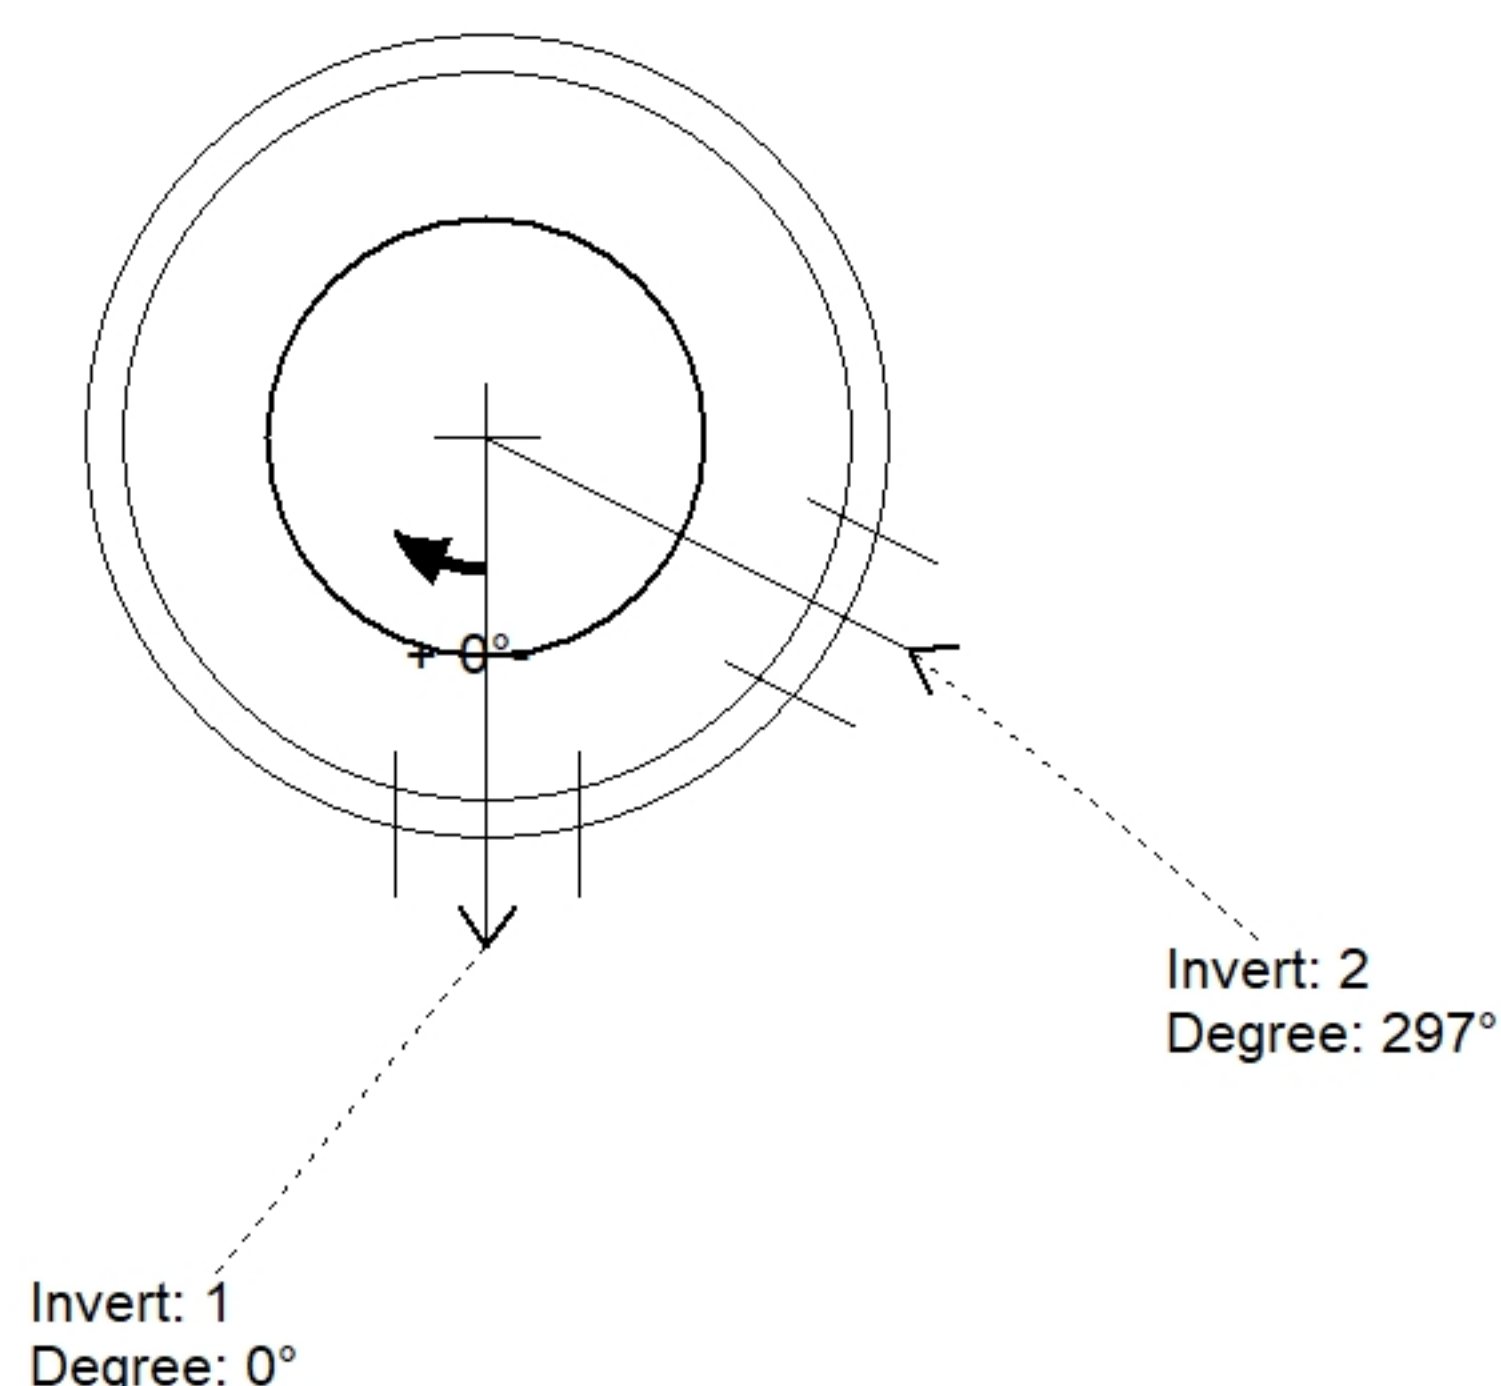

Position	Elev	Angle	Pipe	Pipe OD	Hole	Connector	Up (⌵)	Ref
Rim	540.5'							
Reducer								
Invert 1	536.78'	0°	6" HDPE	6.9"	10"	Hole 10	31.46"	P2
Invert 2	536.78'	297°	6" HDPE	6.9"	10"	Hole 10	31.46"	P2
Invert 3								
Invert 4								
Invert 5								
Invert 6								
Invert 7								
Invert 8								

SUBMITTAL
APPROVED BY: