



Floor (Bot): 641.37'
Overall Height: 11.083'
Slack: 0.56"

0 lb
896 lb
844 lb
2857 lb
1525 lb
0 lb
271 lb
0 lb
0 lb
0 lb
0 lb


Structure Total: 6392 lb

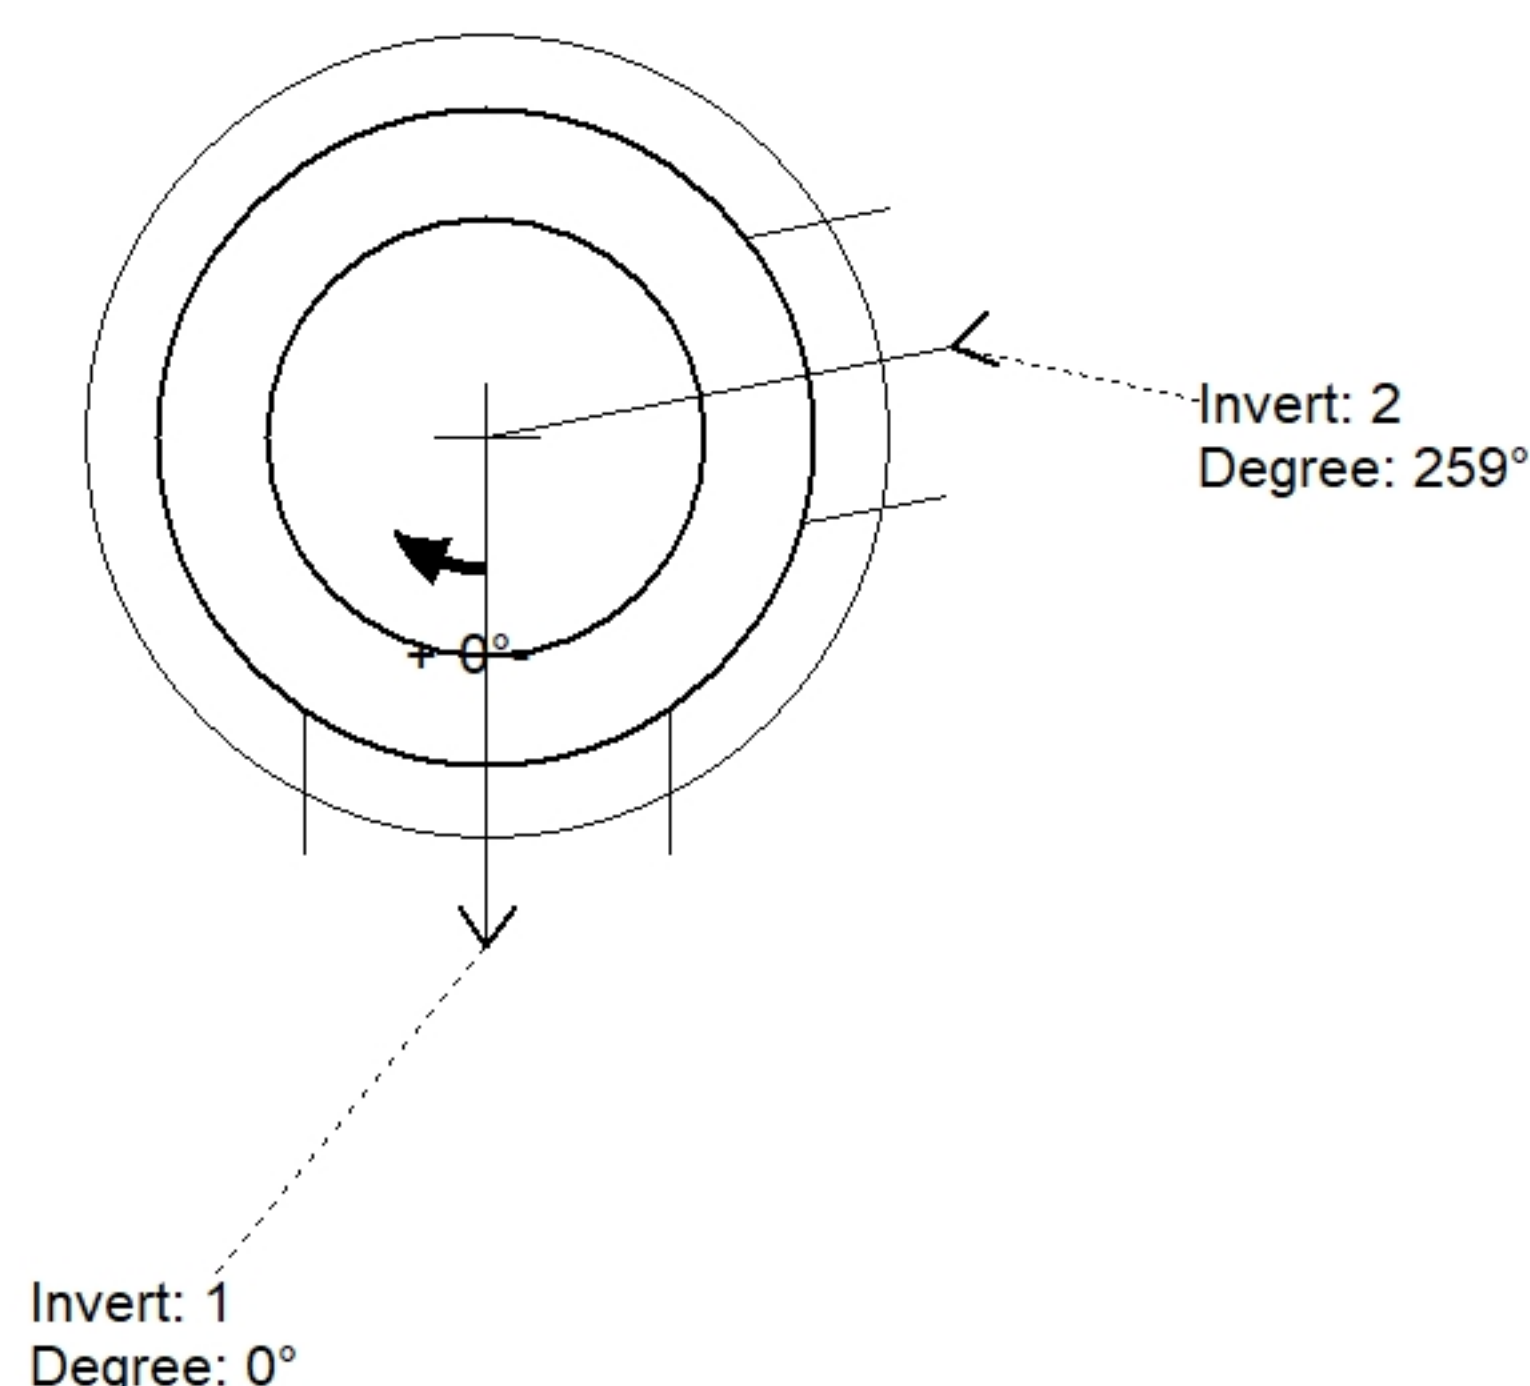

Position	Elev	Angle	Pipe	Pipe OD	Hole	Connector	Up ()	Ref
Rim	652.5'							
Reducer								
Invert 1	646.45'	0°	15" HDPE	17.6"	20"	Hole 20	30.96"	P2
Invert 2	646.45'	259°	12" HDPE	14.5"	16"	Hole 16	31.46"	P2
Invert 3								
Invert 4								
Invert 5								
Invert 6								
Invert 7								
Invert 8								

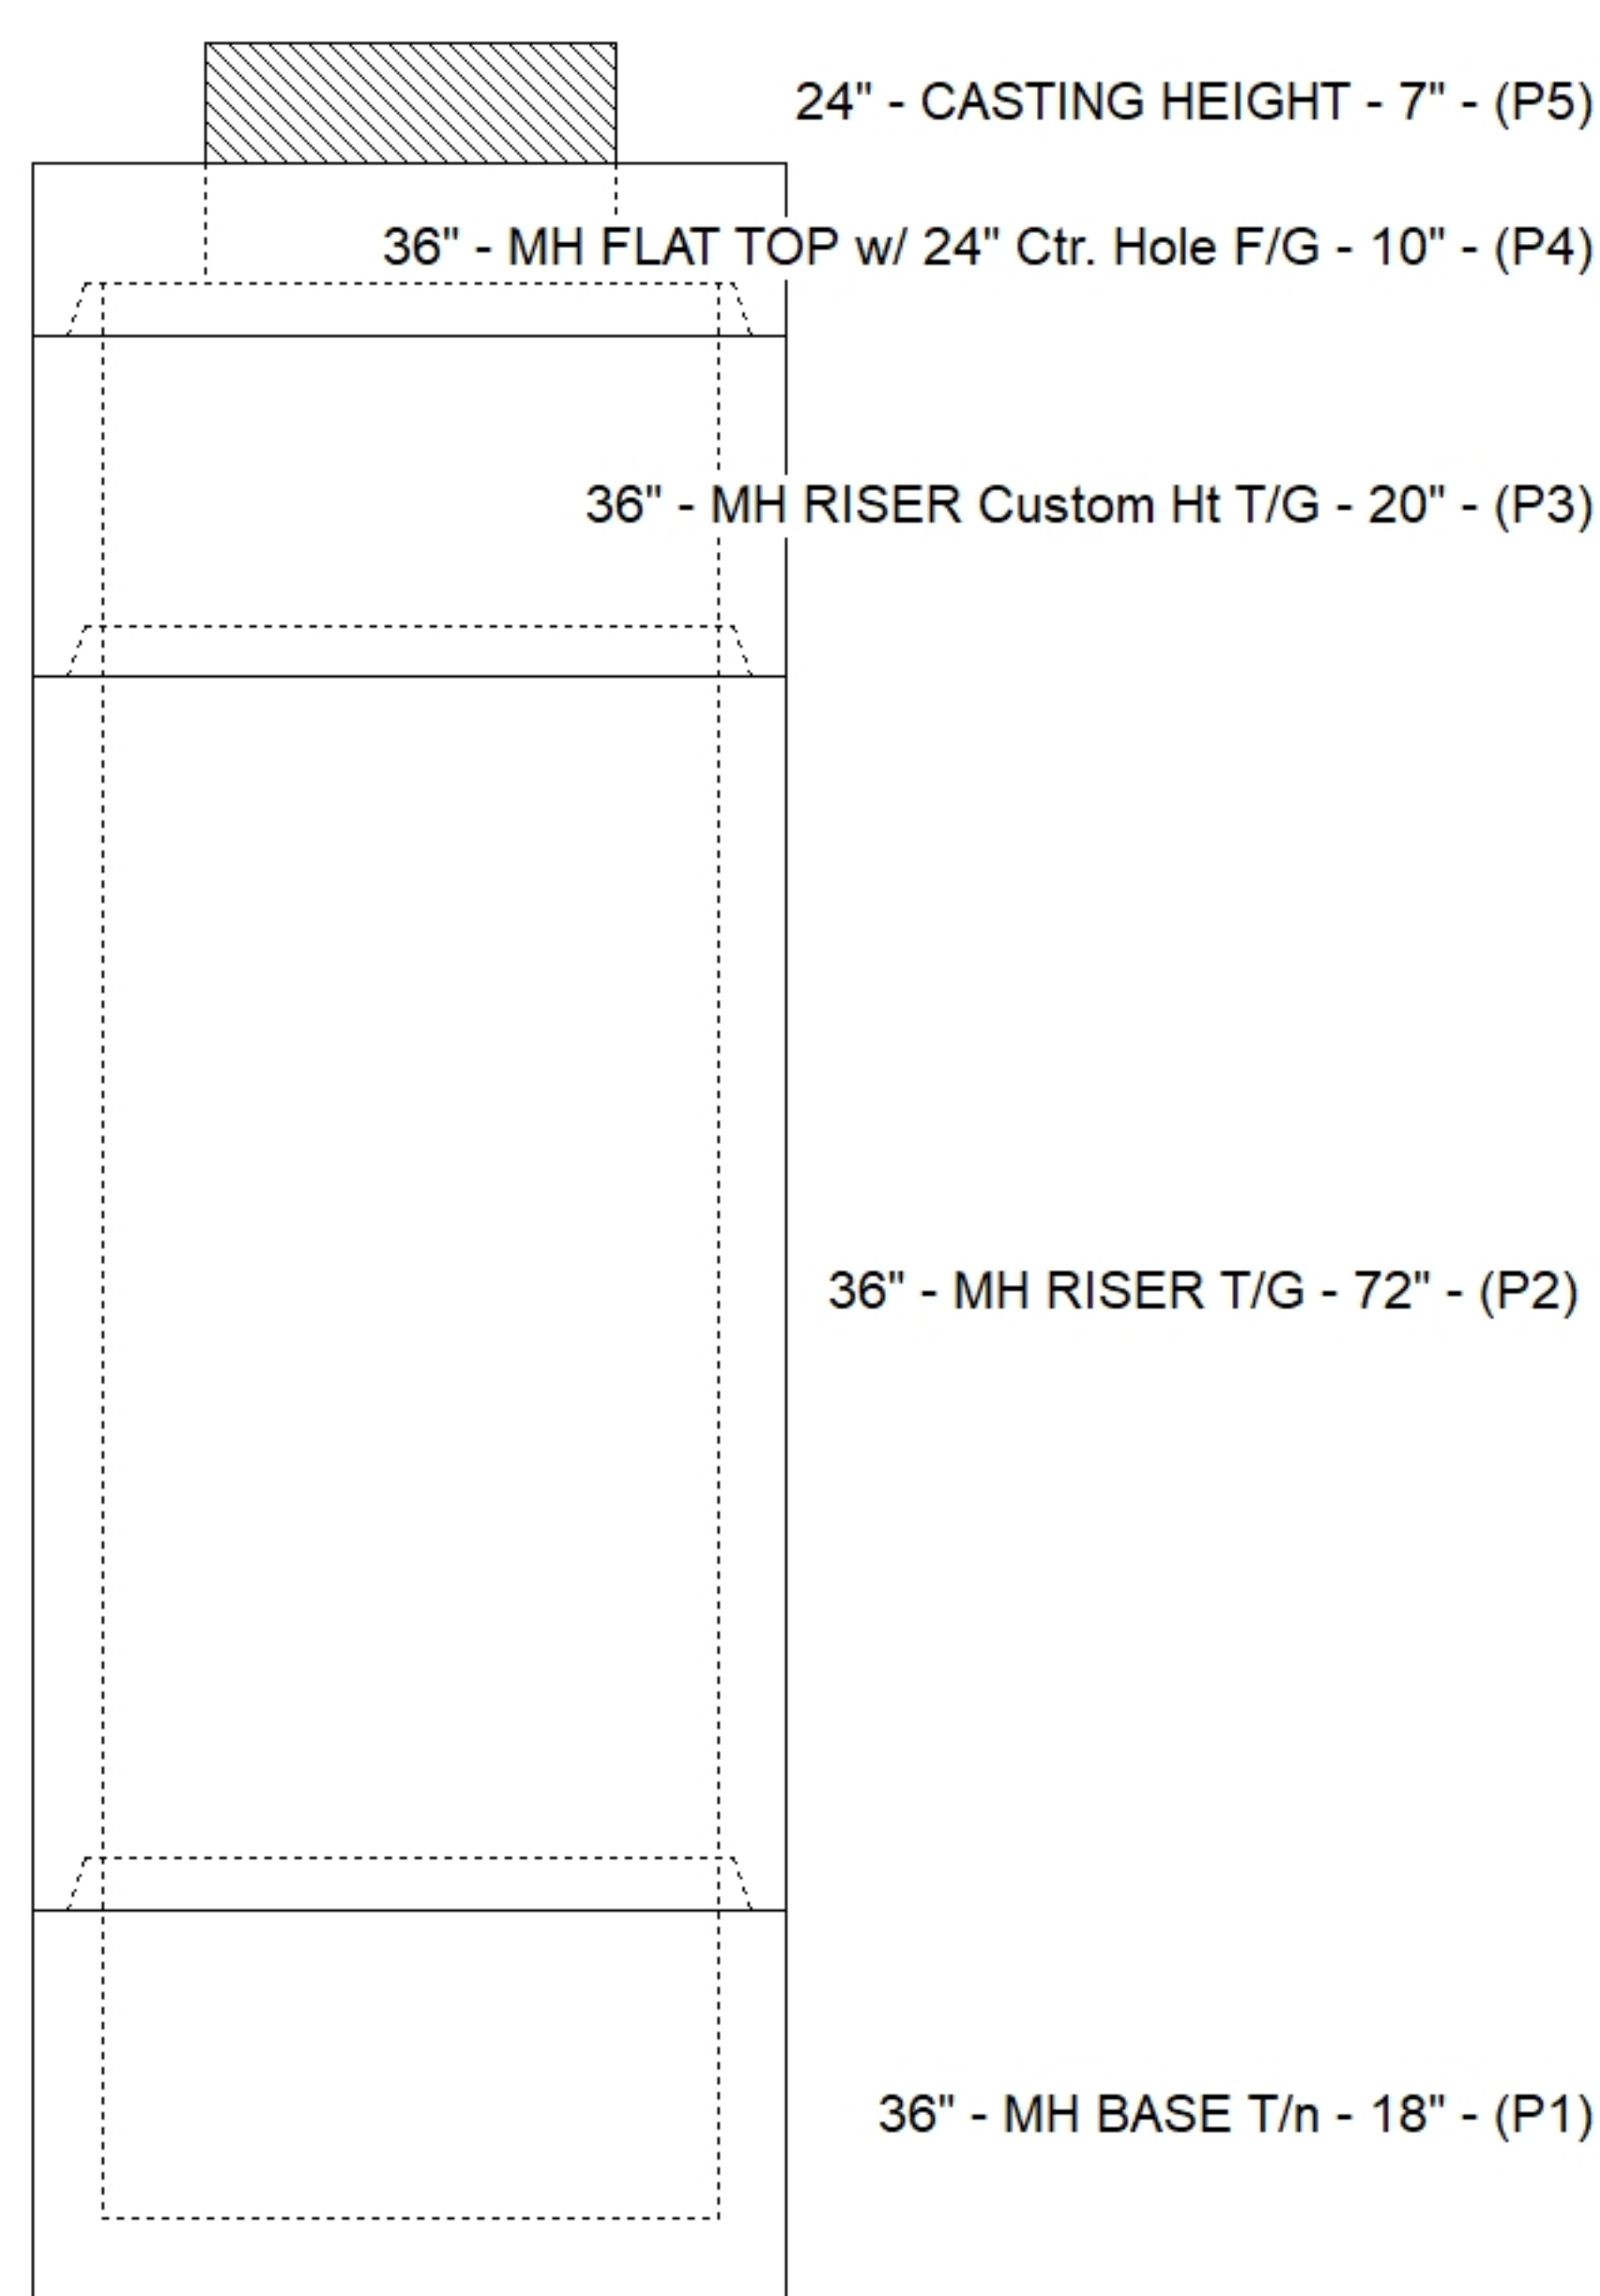

Default - Interior Dimensions

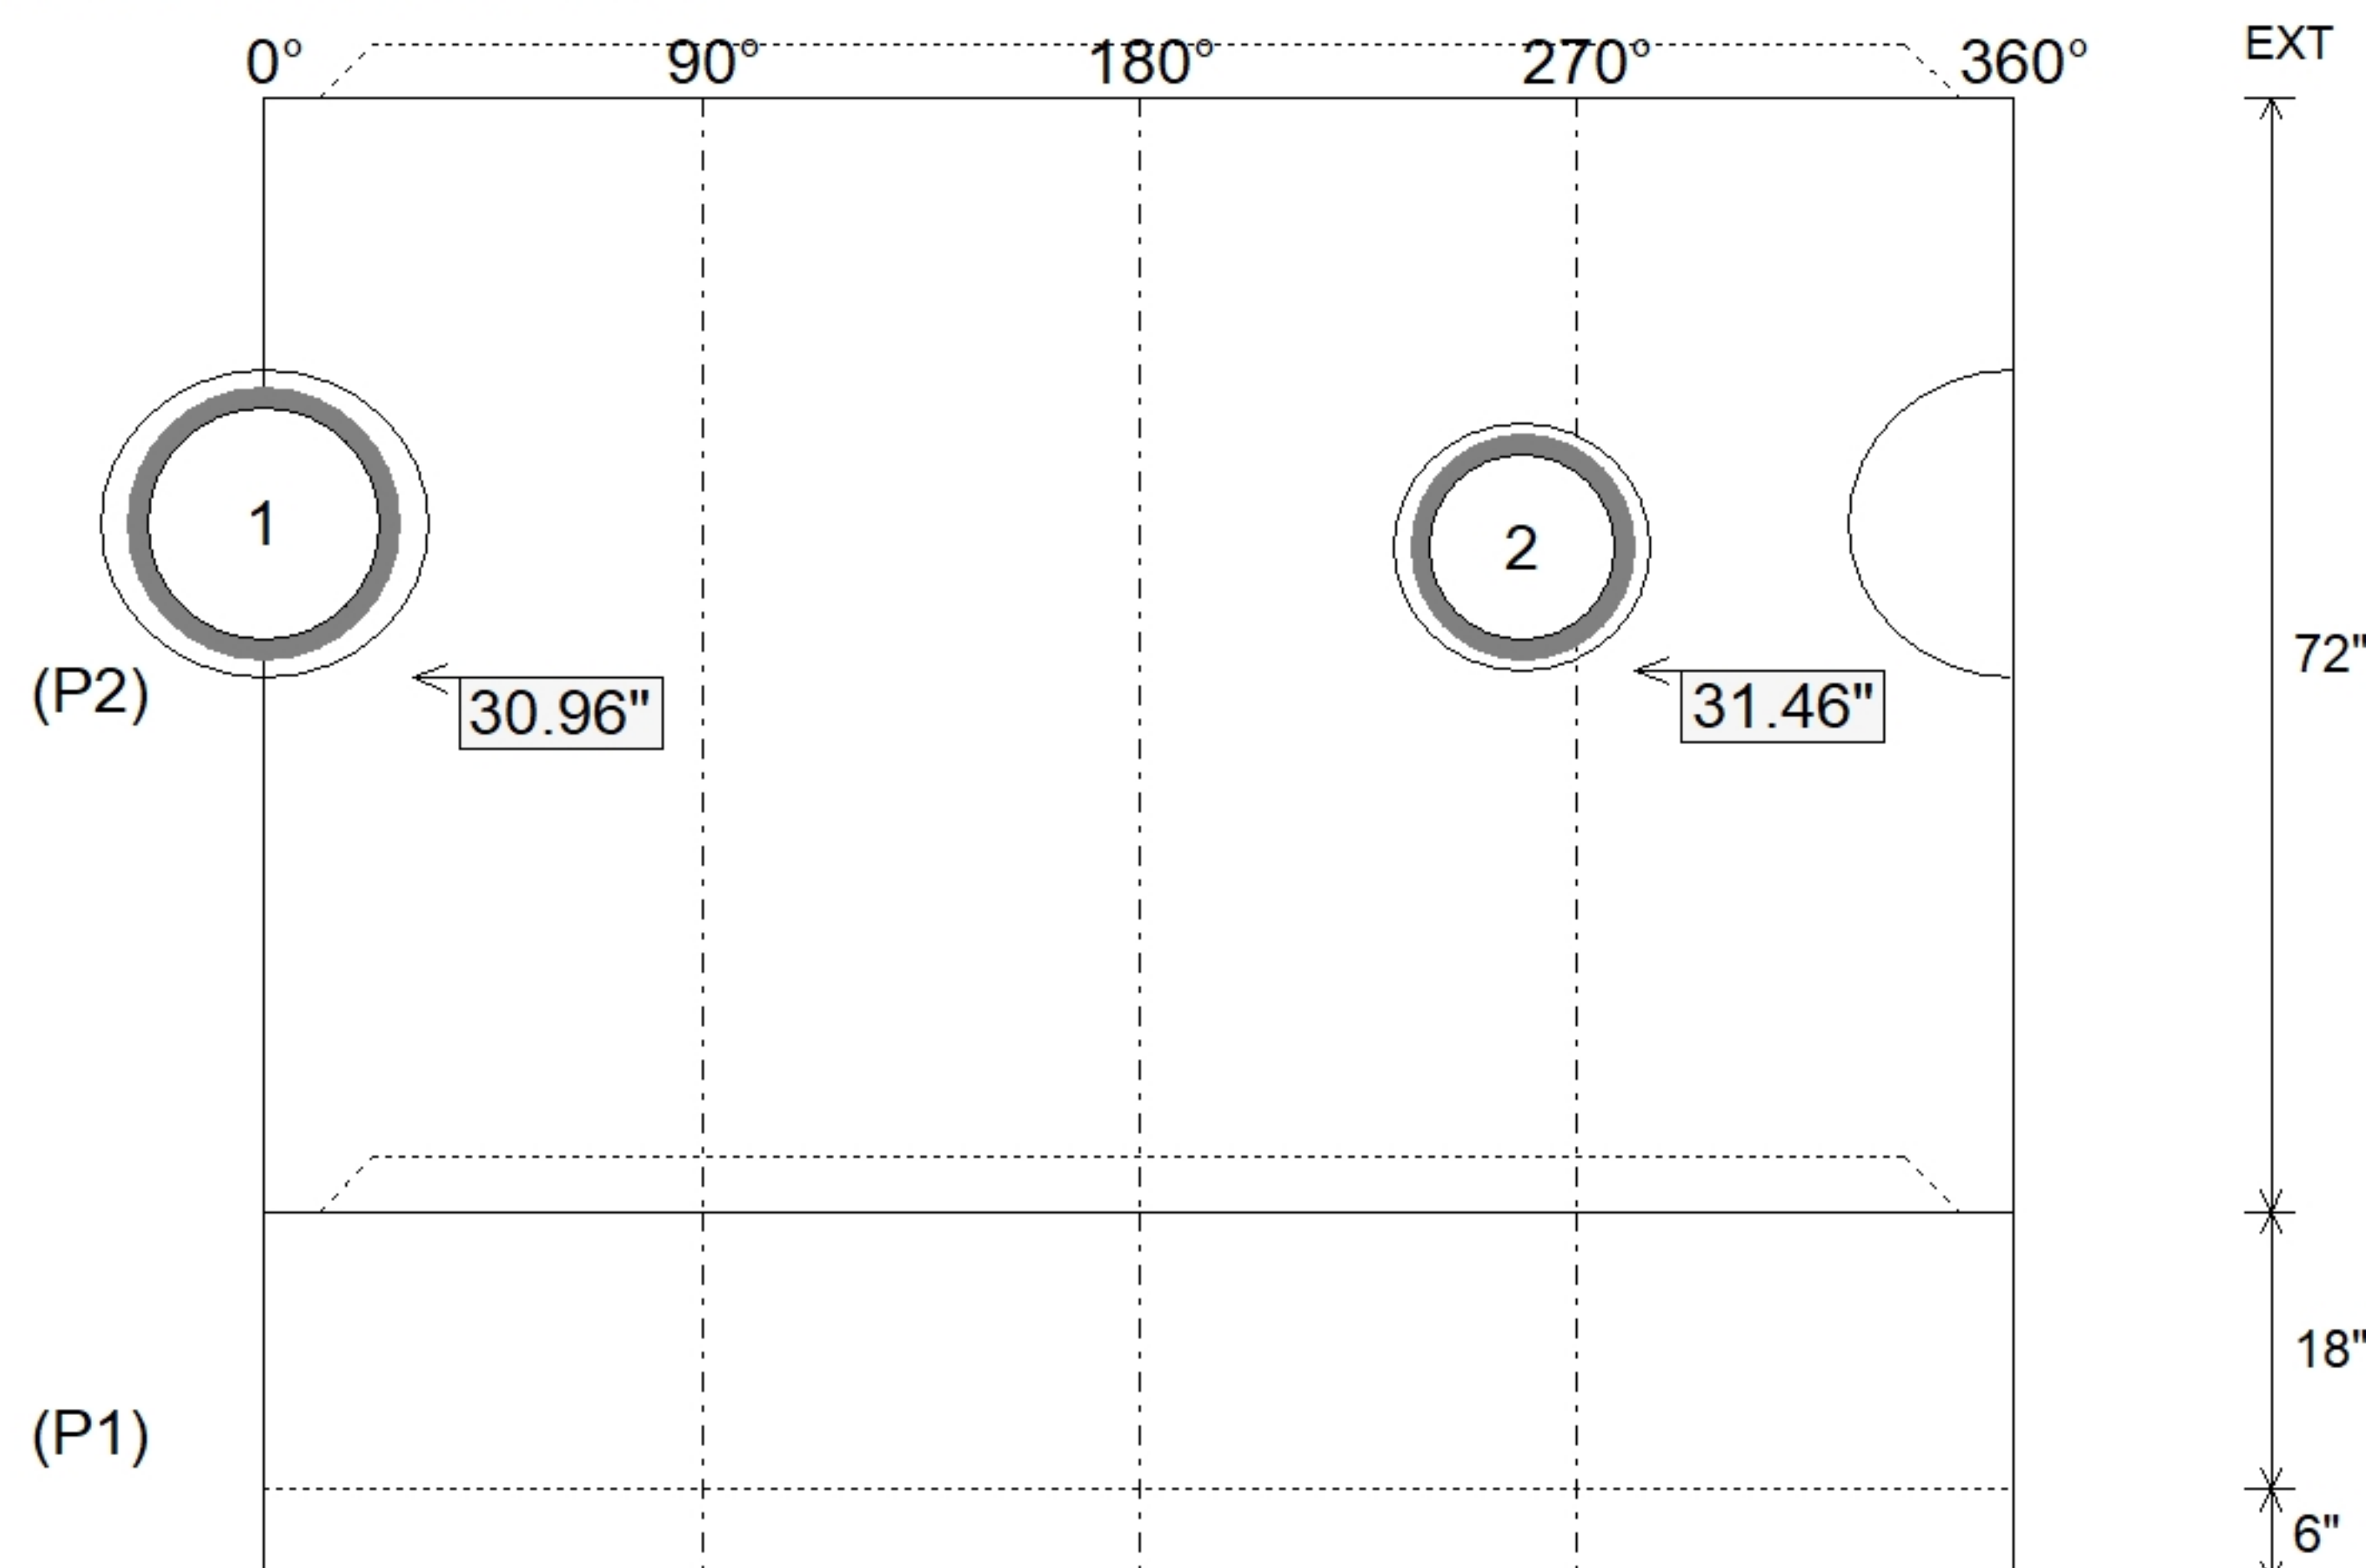

SUBMITTAL
APPROVED BY: