

Contractor: Cleary Construction, Inc.

TECH: Jared - F

Plant: 100



Size: 72"

Rim to Invert: 7'

Floor Height: 0"


Slack: 0"

REINFORCING PER ASTM A615 (GRADE 60).
- TOP SLAB (As .62) #6 BARS AT 4.5" C.C.E.W.
- RISER/WALLS (As .18)

2) DOGHOUSE - 62"x62"

0 lb


Structure Total: 11011 lb

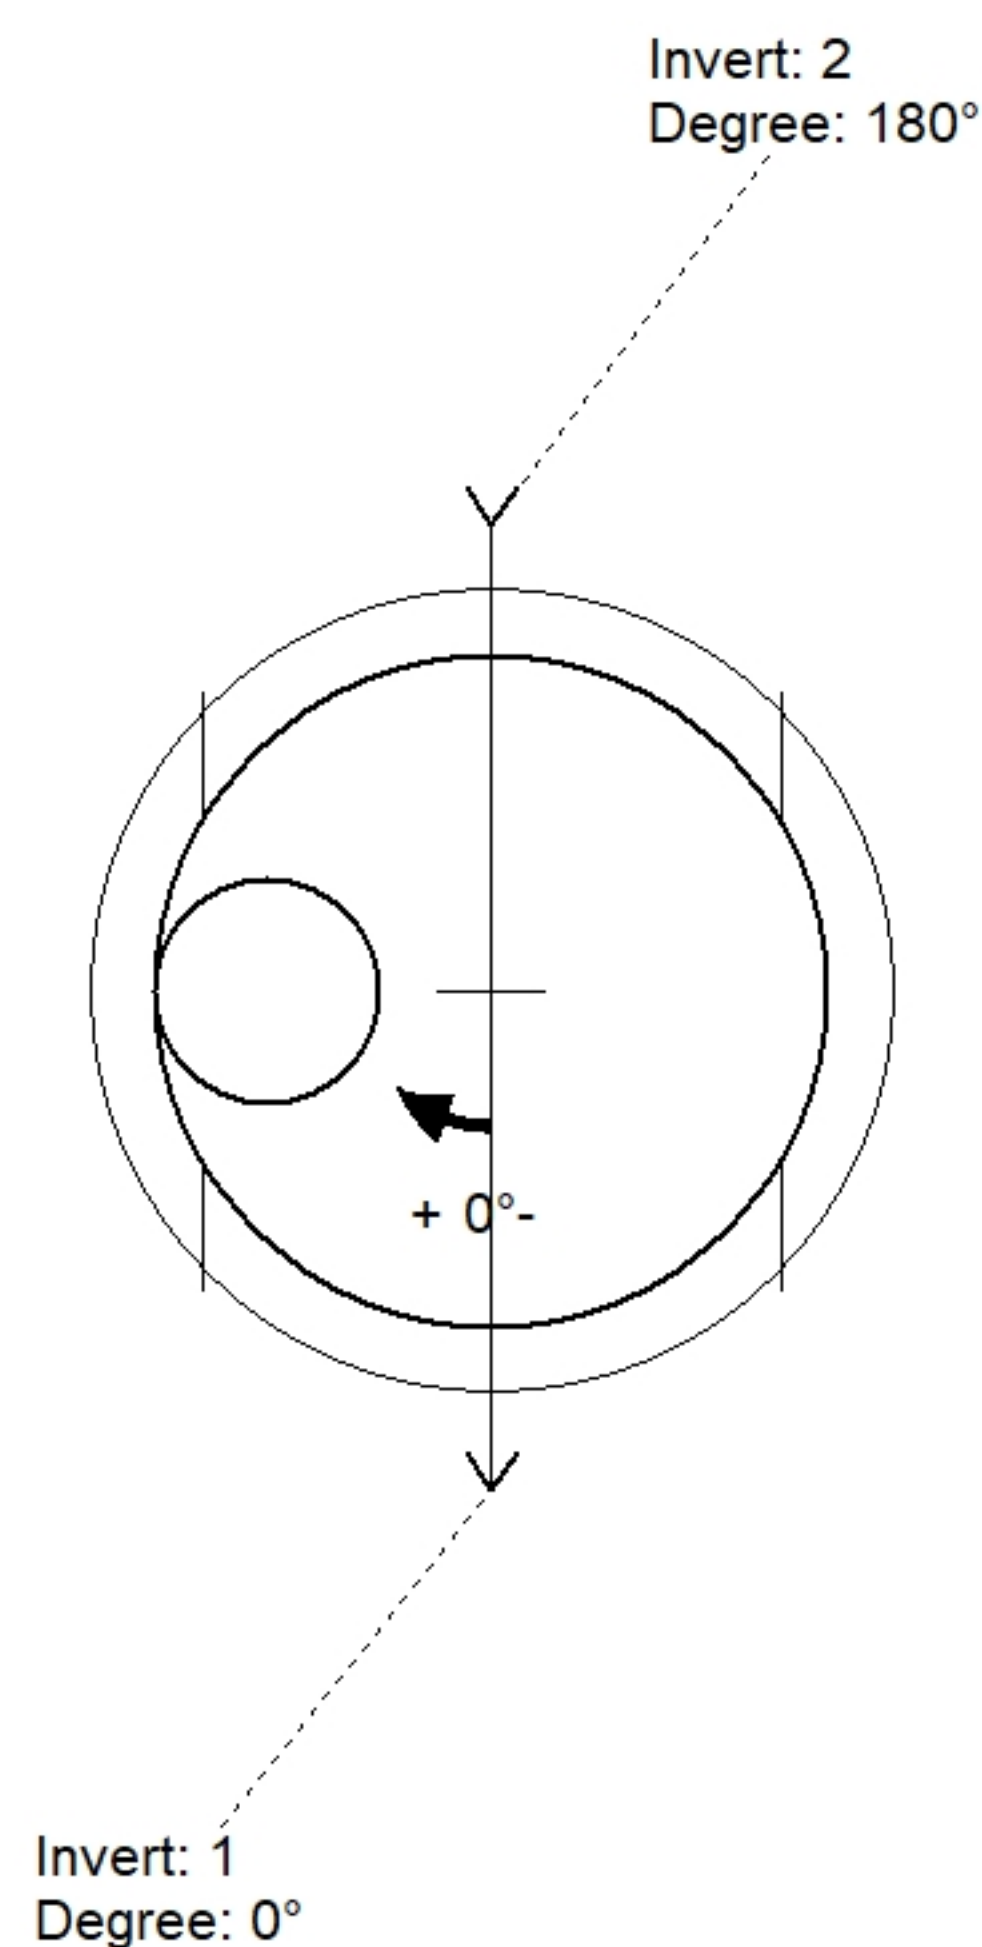

Position	Elev	Angle	Pipe	Pipe OD	Hole	Connector	Up (_)	Ref
Rim	806'							
Reducer								
Invert 1	799'	0°	48" RCP B WALL	58"	62" x 62"	DOGHOUSE 62"x62"	7"	P2
Invert 2	799'	180°	48" RCP B WALL	58"	62" x 62"	DOGHOUSE 62"x62"	7"	P2
Invert 3								
Invert 4								
Invert 5								
Invert 6								
Invert 7								
Invert 8								

~~72" - P.I.P. BY OTHERS - BTM SLAB - 0" - (P1)~~

Default - Interior Dimensions

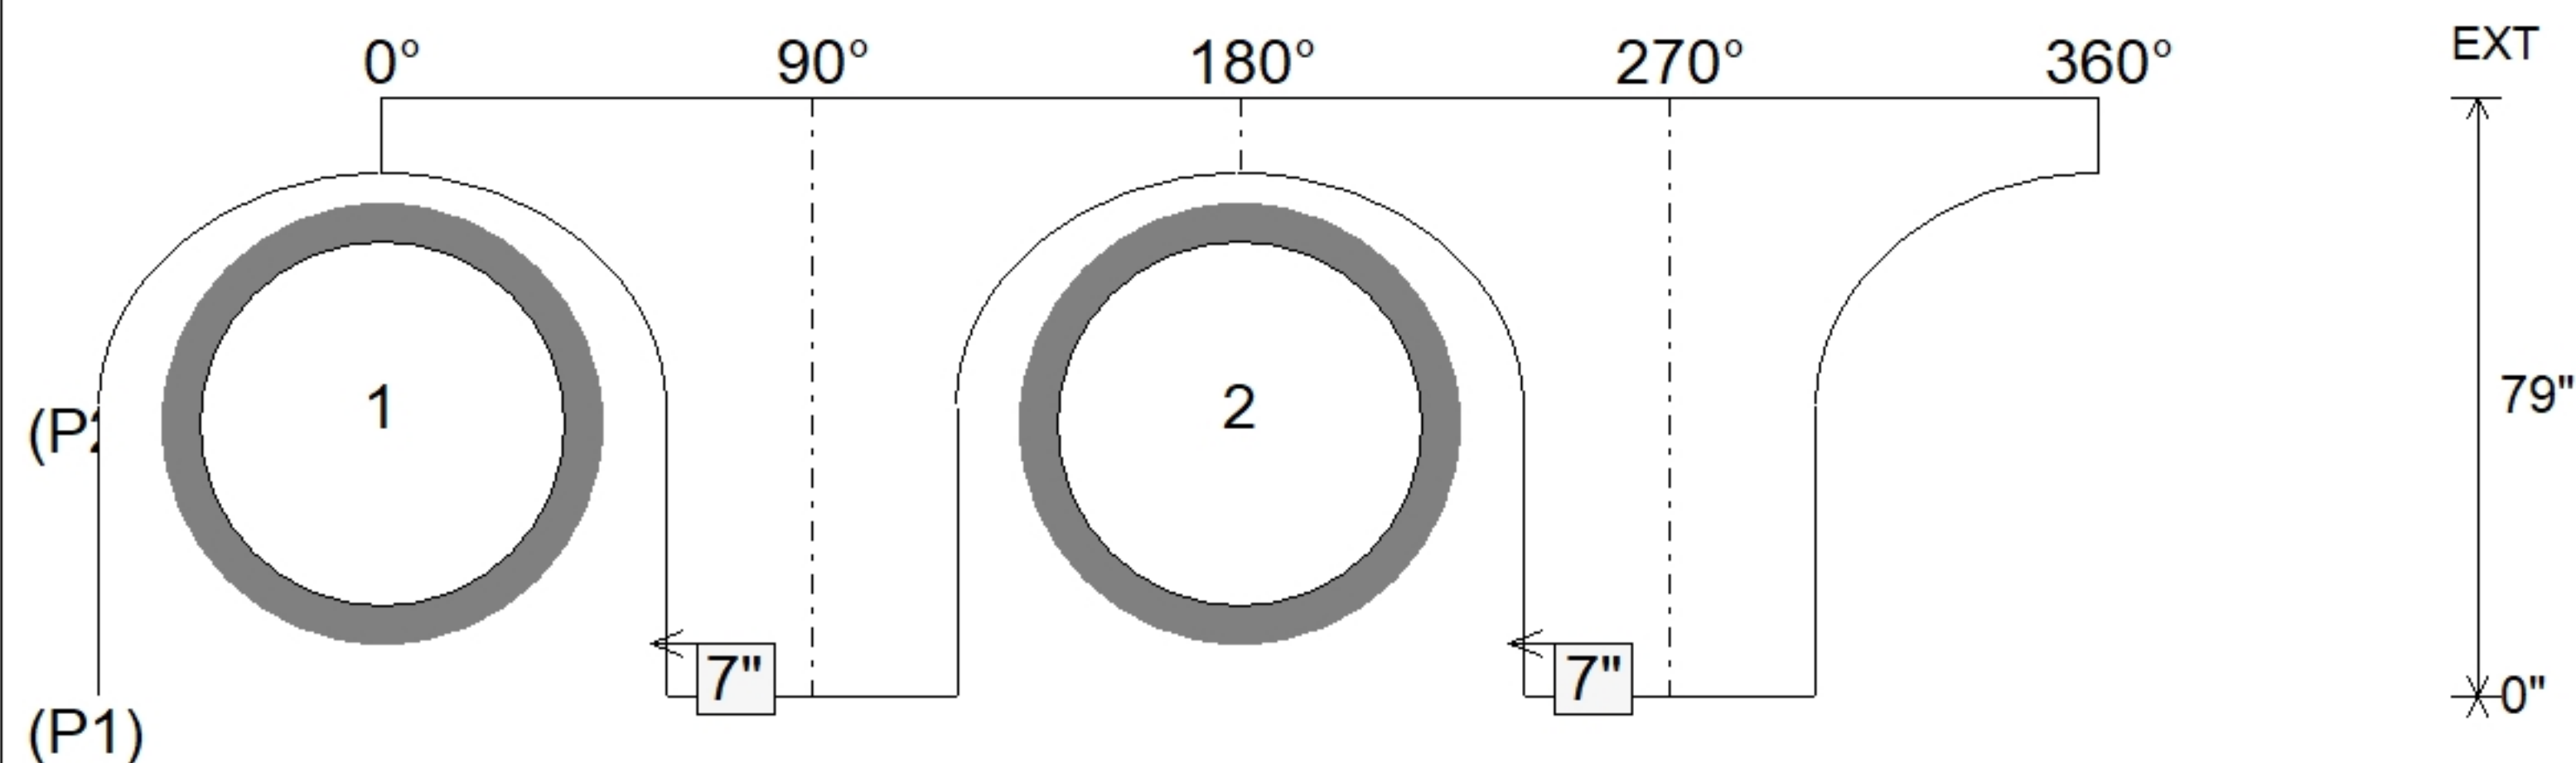

10/15/2026 10:56:20 AM

APPROVED BY: