





Floor (Bot): 1012.873'
Overall Height: 12.25'
Slack: 7.04"


Structure Total: 24946 lb

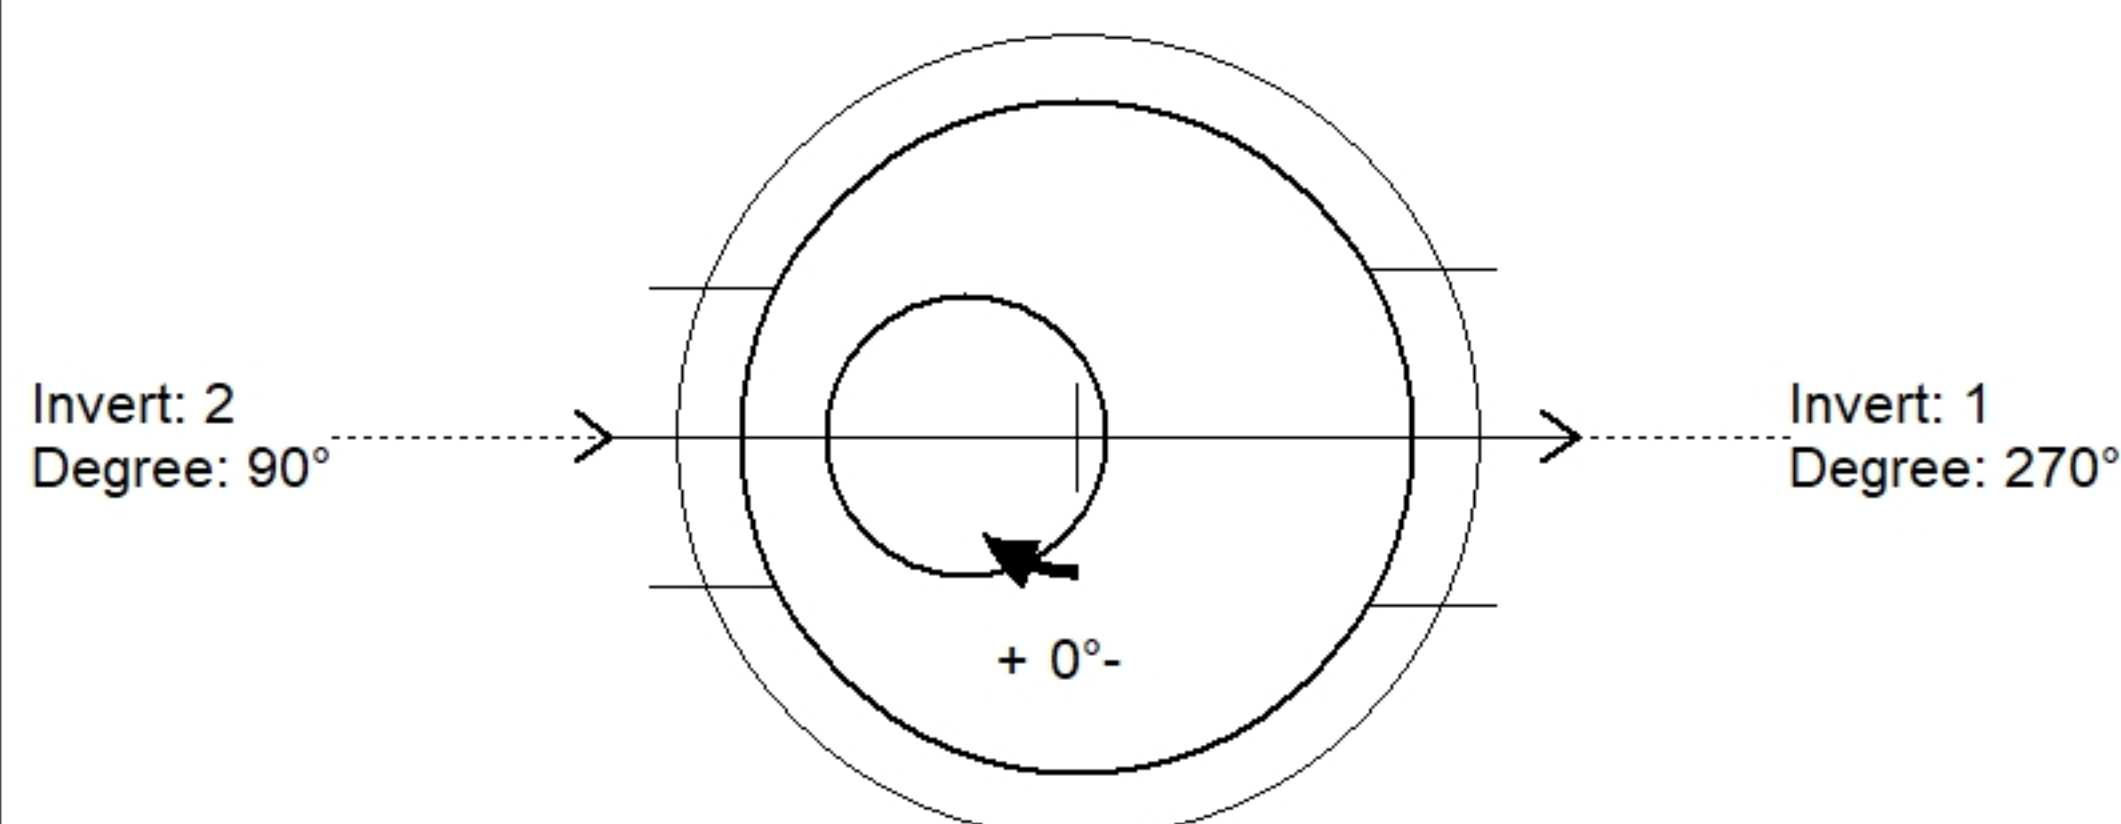

Position	Elev	Angle	Pipe	Pipe OD	Hole	Connector	Up (')	Ref
Rim	1025.71'							
Reducer								
Invert 1	1019.38'	270°	24" RCP B WALL	30"	36"	Hole 36	35.08"	P2
Invert 2	1019.48'	90°	24" HDPE	27.8"	32"	Hole 32	38.28"	P2
Invert 3								
Invert 4								
Invert 5								
Invert 6								
Invert 7								
Invert 8								

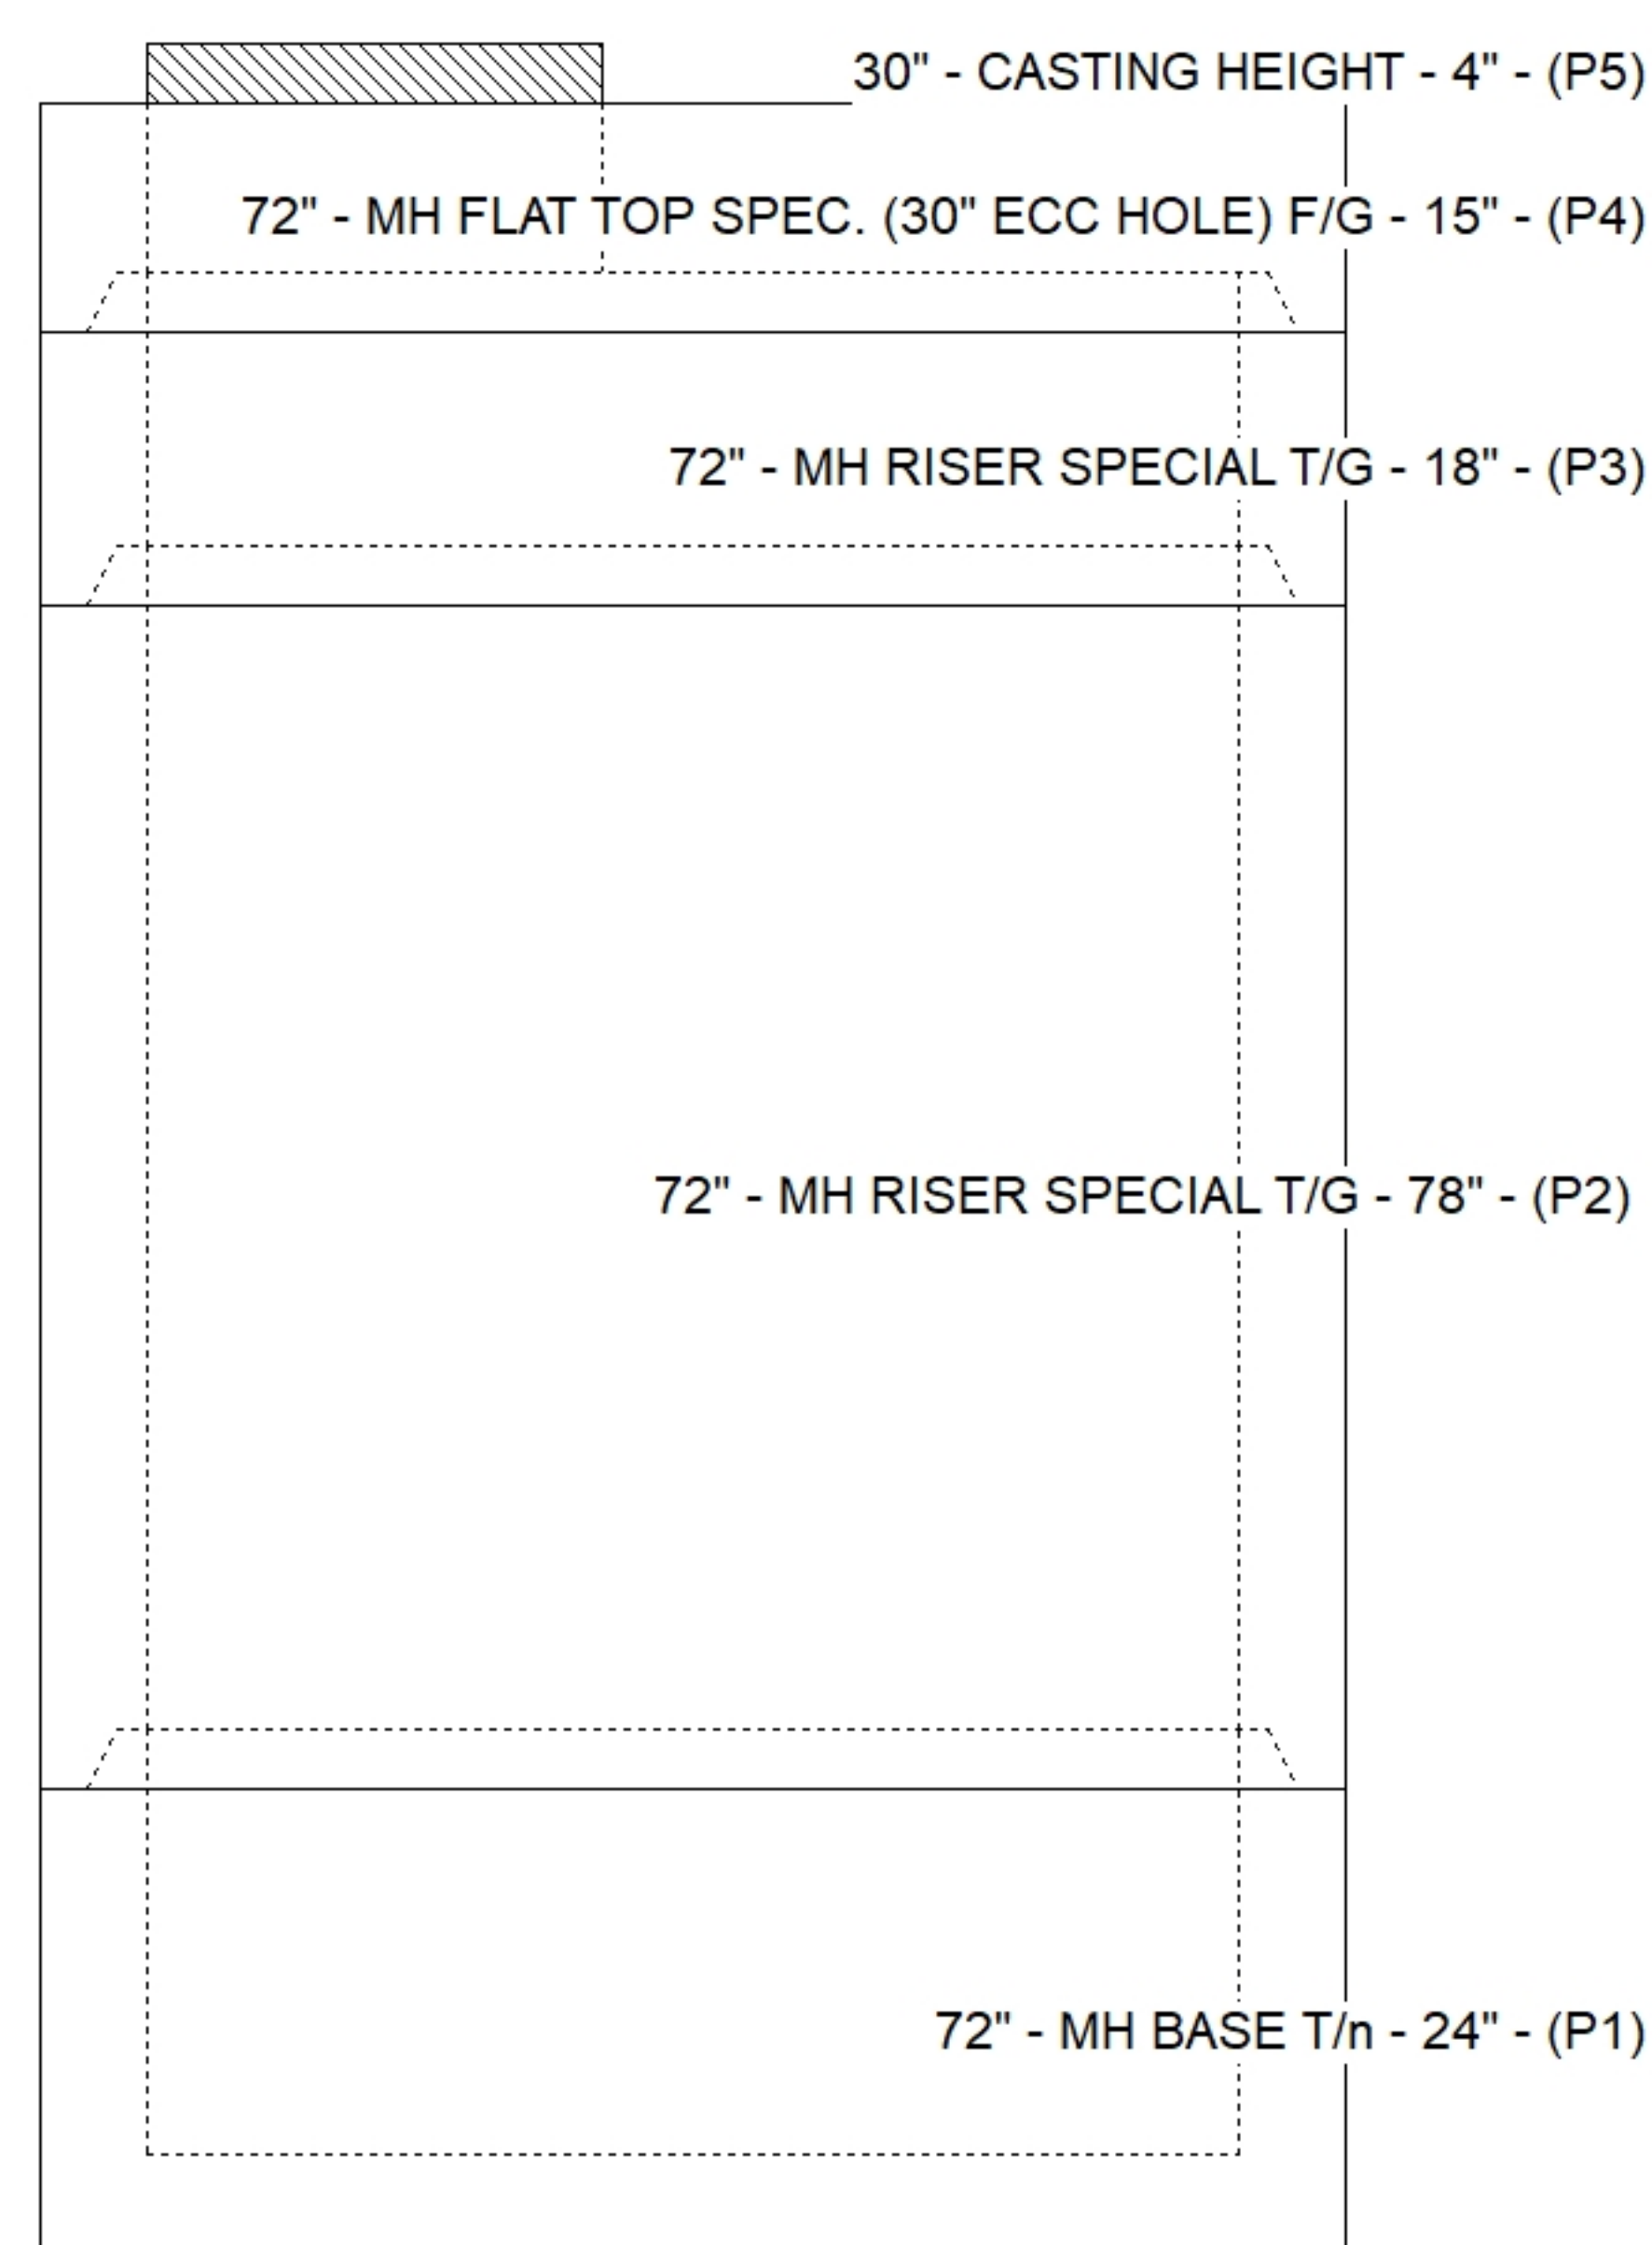

Default - Interior Dimensions

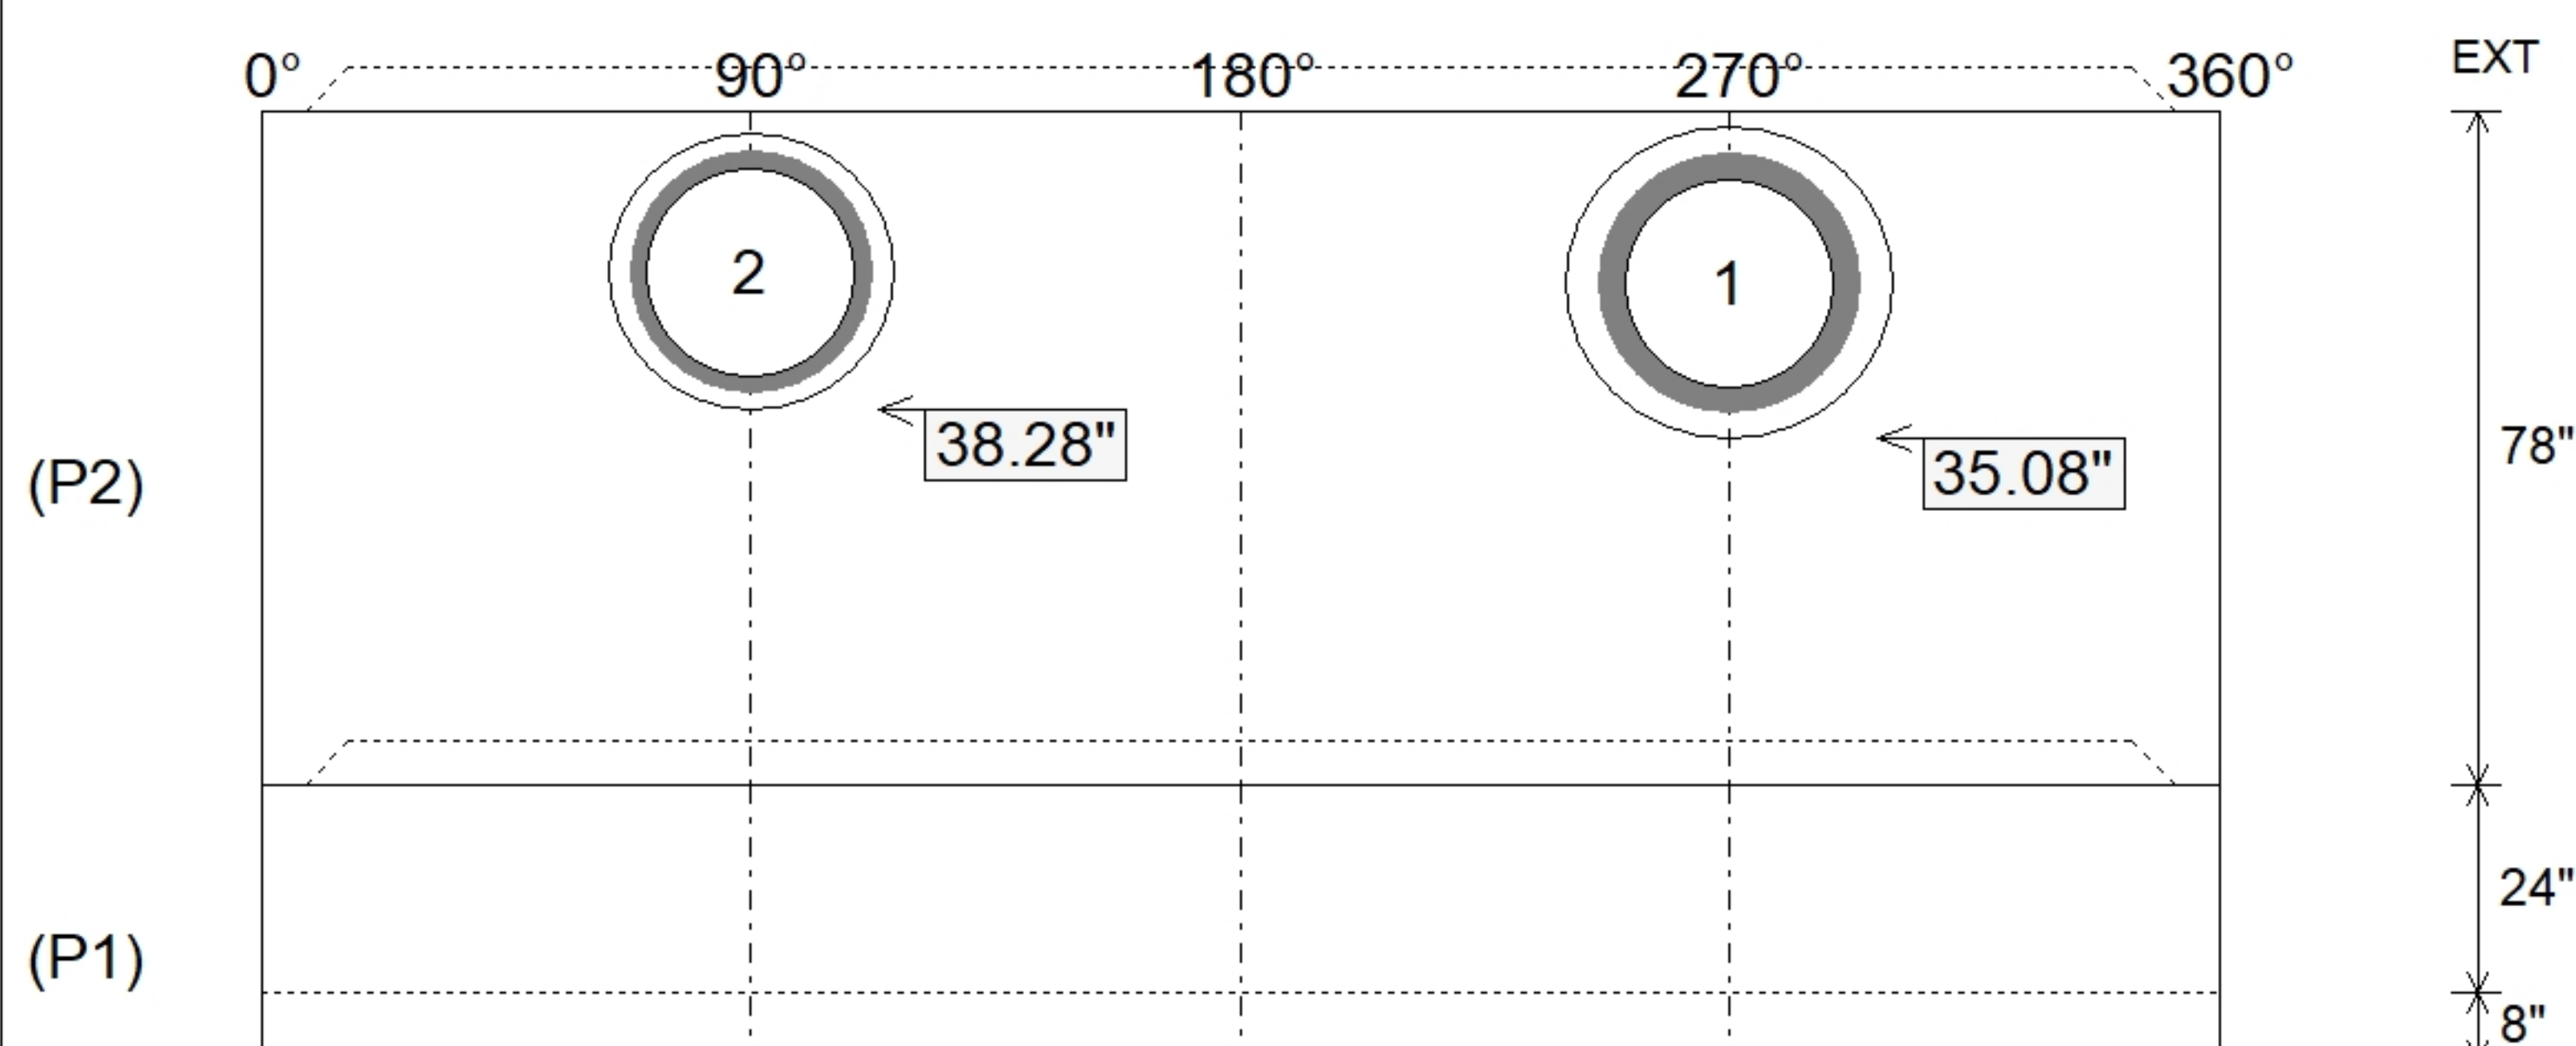

SUBMITTAL
APPROVED BY: