
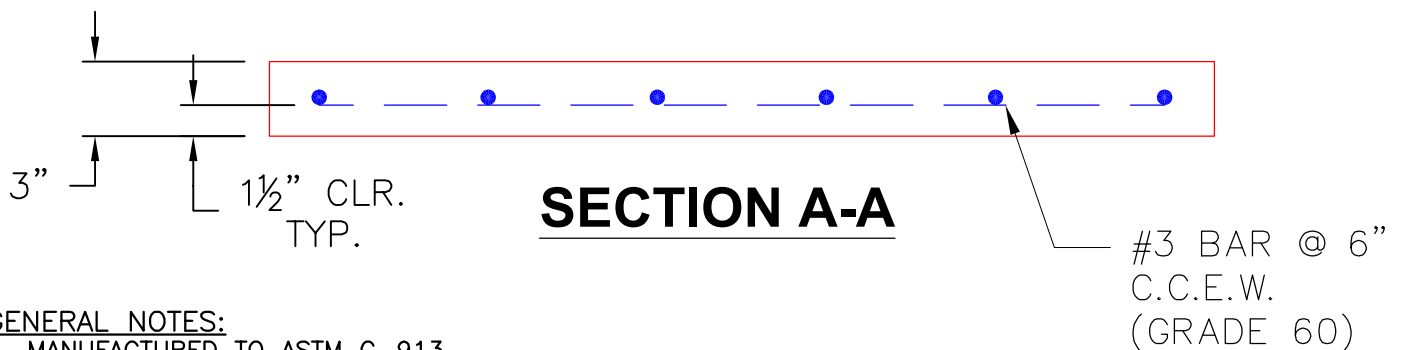


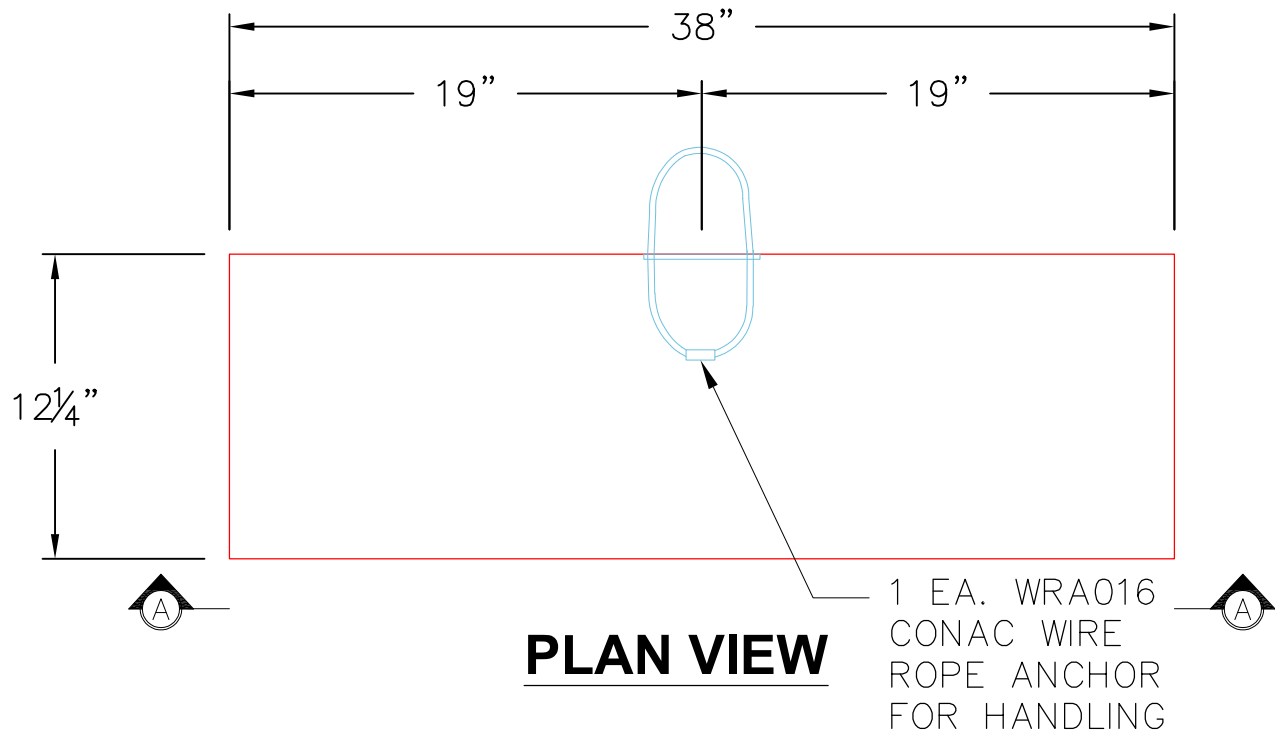

GENERAL NOTES:

1. MANUFACTURED TO ASTM C-913 (LATEST REVISION).
2. CONCRETE: 5,000 PSI AT 28 DAYS.
3. REINFORCING: PER ASTM A615. (GRADE 60).
- BASE #3 BAR @ 6" O.C.E.W. - 1 1/2" MIN.
REBAR CLEARANCE (TYP)
5. WEIGHT: 140 LBS

PRODUCTION WORK ORDER		PRODUCT I.D.: CVW	DESCRIPTION: 38" X 3" X 12 1/4" TALL BAFFLE WALL			
	QUALITY CONTROL CHECKLIST ☐ ALL DIMENSIONS CORRECT. ☐ LIFTERS INSTALLED. ☐ HOLE LOCATION(S) CORRECT. ☐ REINFORCING CORRECT. ☐ SURFACE QUALITY ACCEPTABLE. ☐ EDGES CHAMFERED. ☐ ALL PATCHWORK ACCEPTABLE.	PRODUCT VIEW: RIGHT SIDE UP	CUSTOMER: CONVERGENT WATER TECHNOLOGIES			
		PLANT: BEAVER DAM, KY.	PROJECT: WEST FRANKLIN PARK P02818			
		WEIGHT: 140 LBS.	STRUCTURE: C5.1.5			
		TOP SECTION JOINT: N/A	ORDER NO: 26-3904			
		BASE SECTION JOINT: N/A	PC: C. GOFF		DRAWING: J. HORSLEY	
		QC CHECK INITIALS:	DATE: 10/07/26		SCALE: NTS	PG. 1 of 1