

Contractor: Contech Engineering Solutions

Plant: Beaver Dam




Slack: 6.04"

CONTECH'S LOGO AS WELL AS THE
INLET AND OUTLET MUST BE
STENCILED ONTO THE STRUCTURE


2) Hole - 16

0 lb


Structure Total: 13887 lb

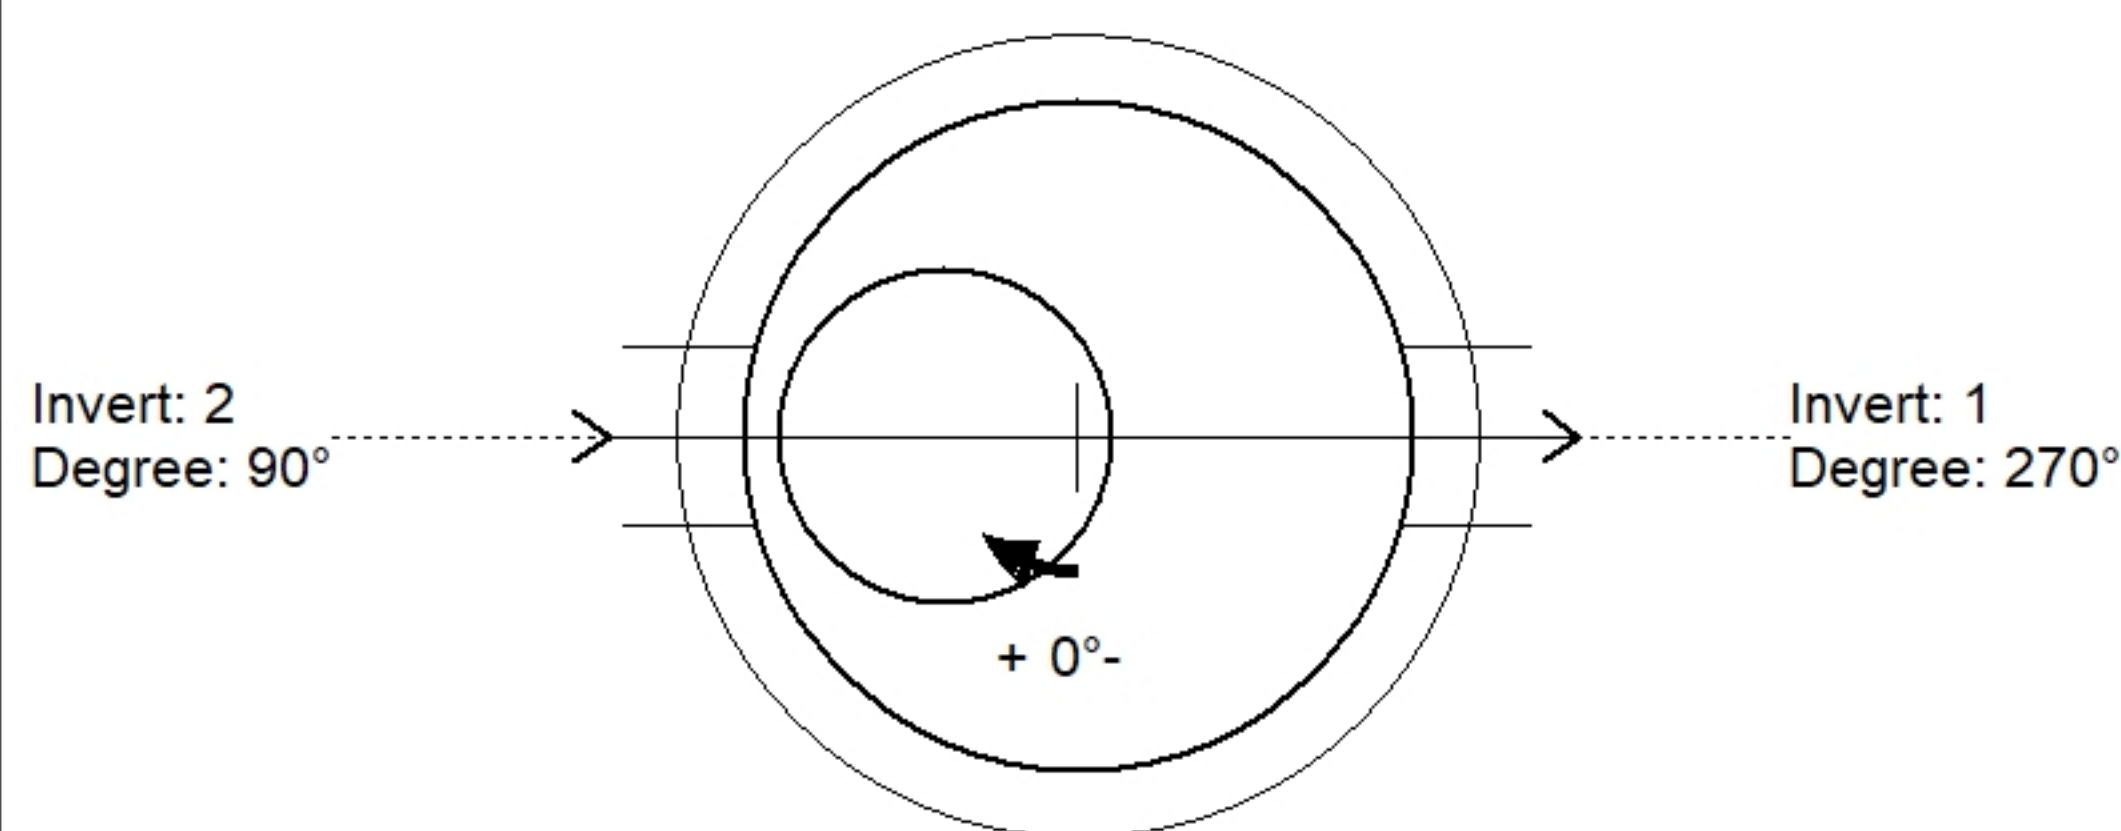

Position	Elev	Angle	Pipe	Pipe OD	Hole	Connector	Up (')	Ref
Rim	440'							
Reducer								
Invert 1	435.92'	270°	12" PVC SDR35	12.5"	16"	Hole 16	33.33"	P2
Invert 2	435.92'	90°	12" PVC SDR35	12.5"	16"	Hole 16	33.33"	P2
Invert 3								
Invert 4								
Invert 5								
Invert 6								
Invert 7								
Invert 8								

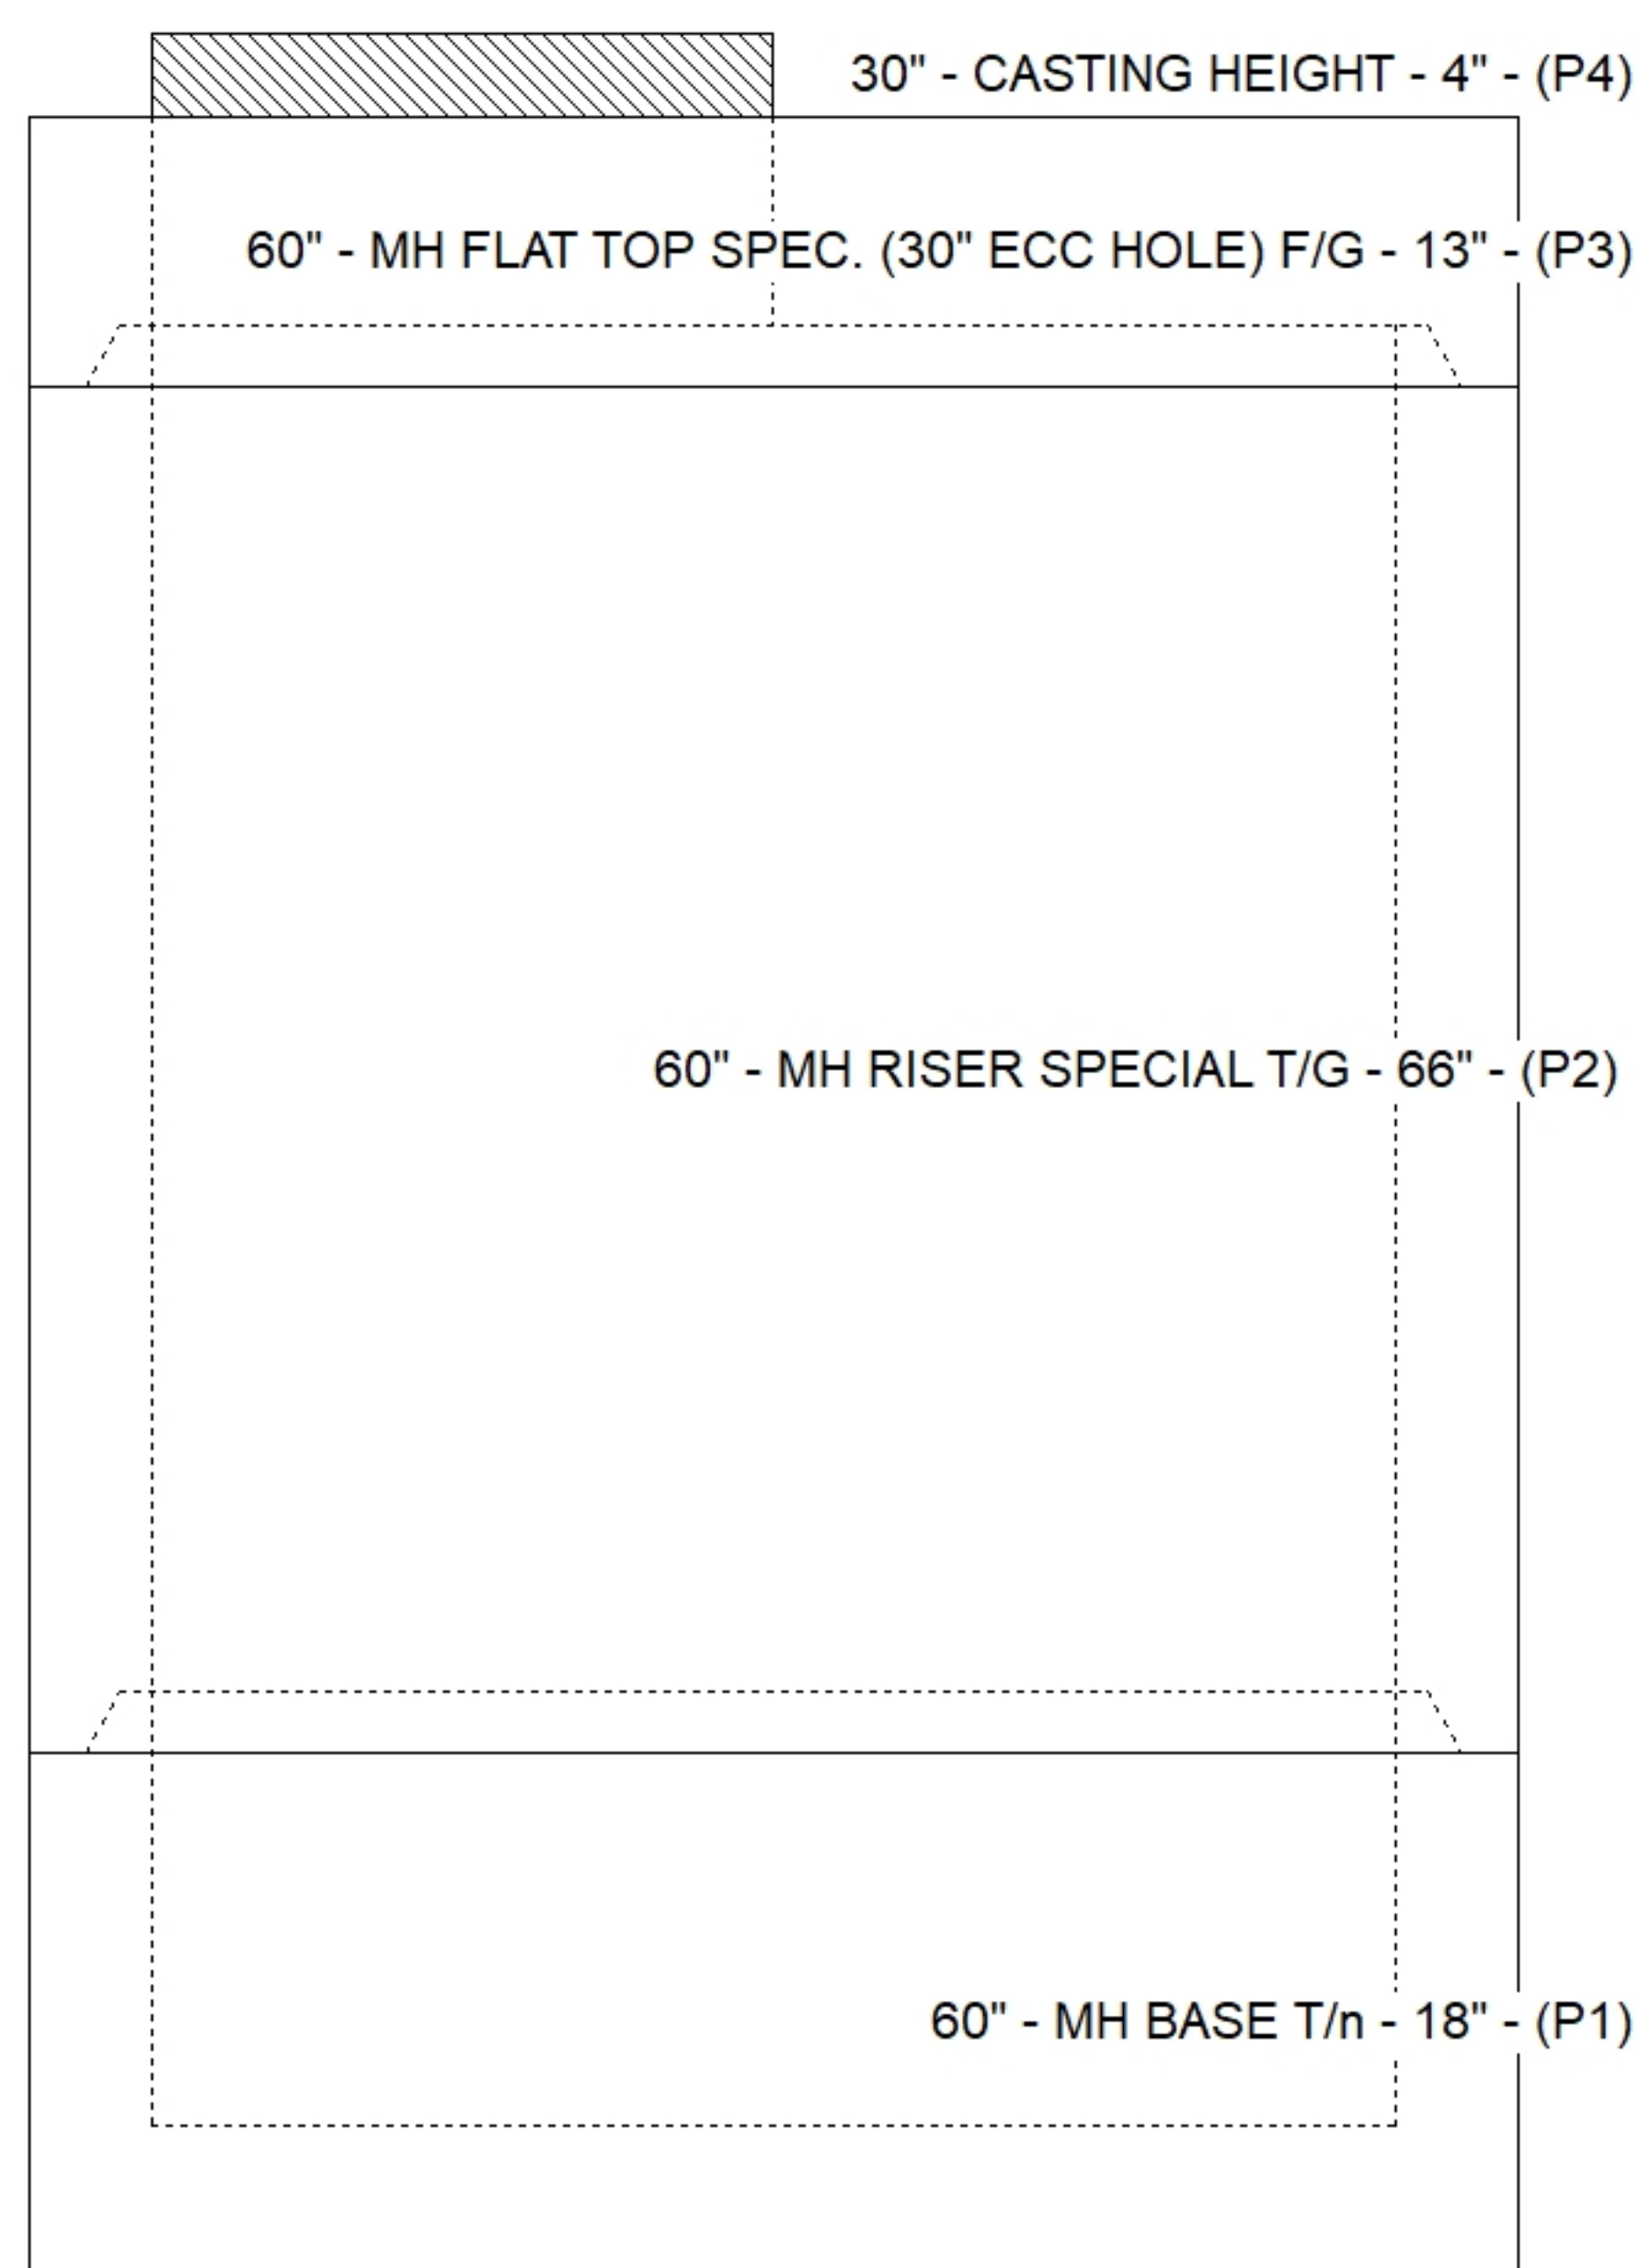

Default - Interior Dimensions

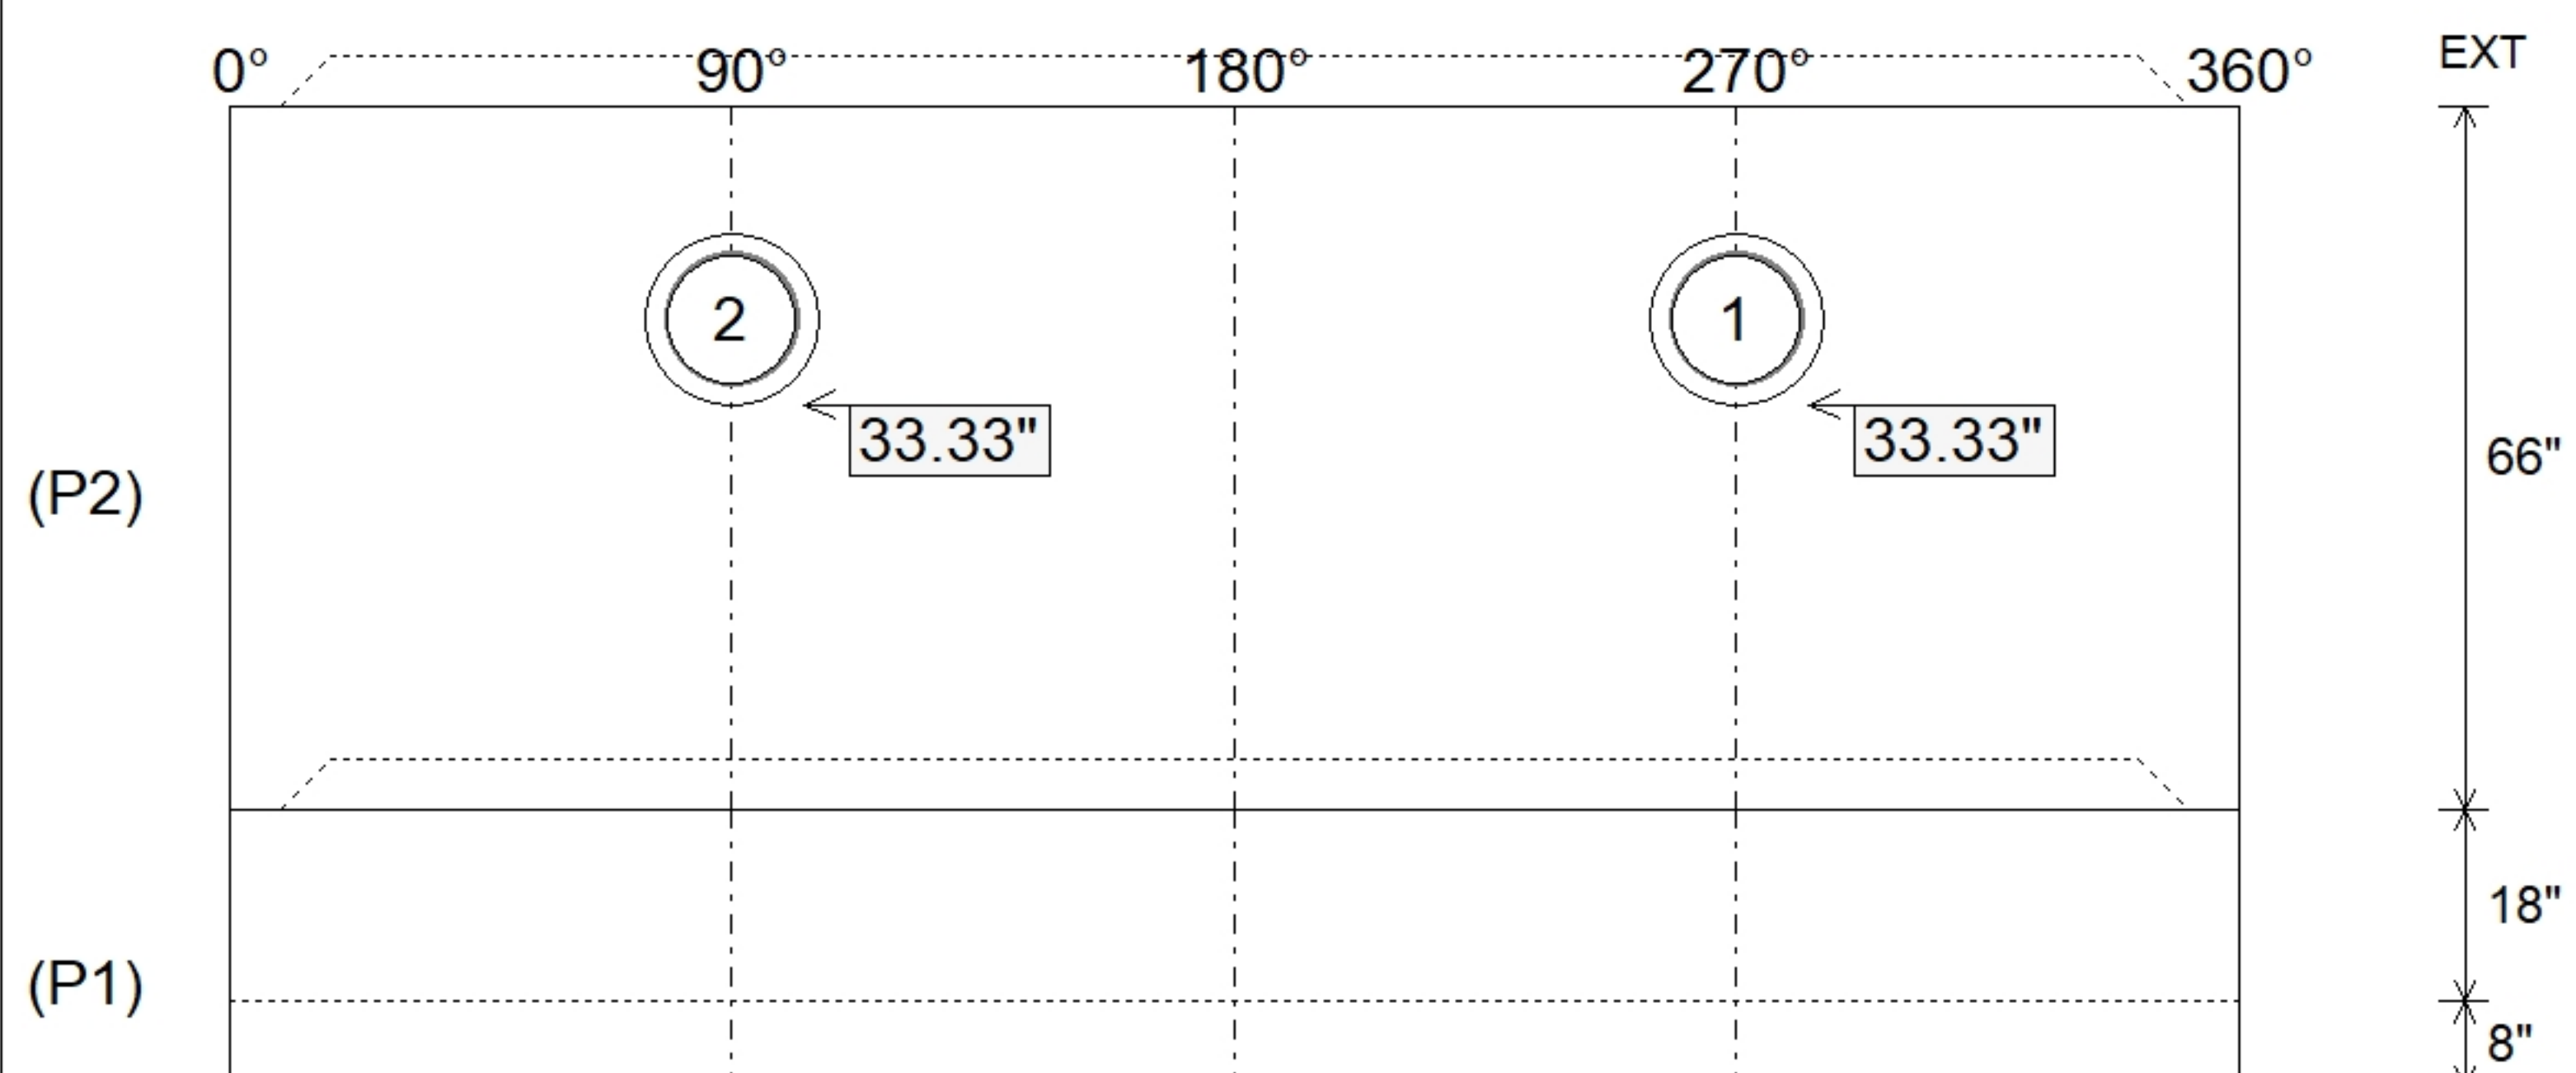

SUBMITTAL
APPROVED BY: