


Contractor: Contech Engineering Solutions

Plant: Beaver Dam




Slack: 8.4"


Structure Total: 24497 lb

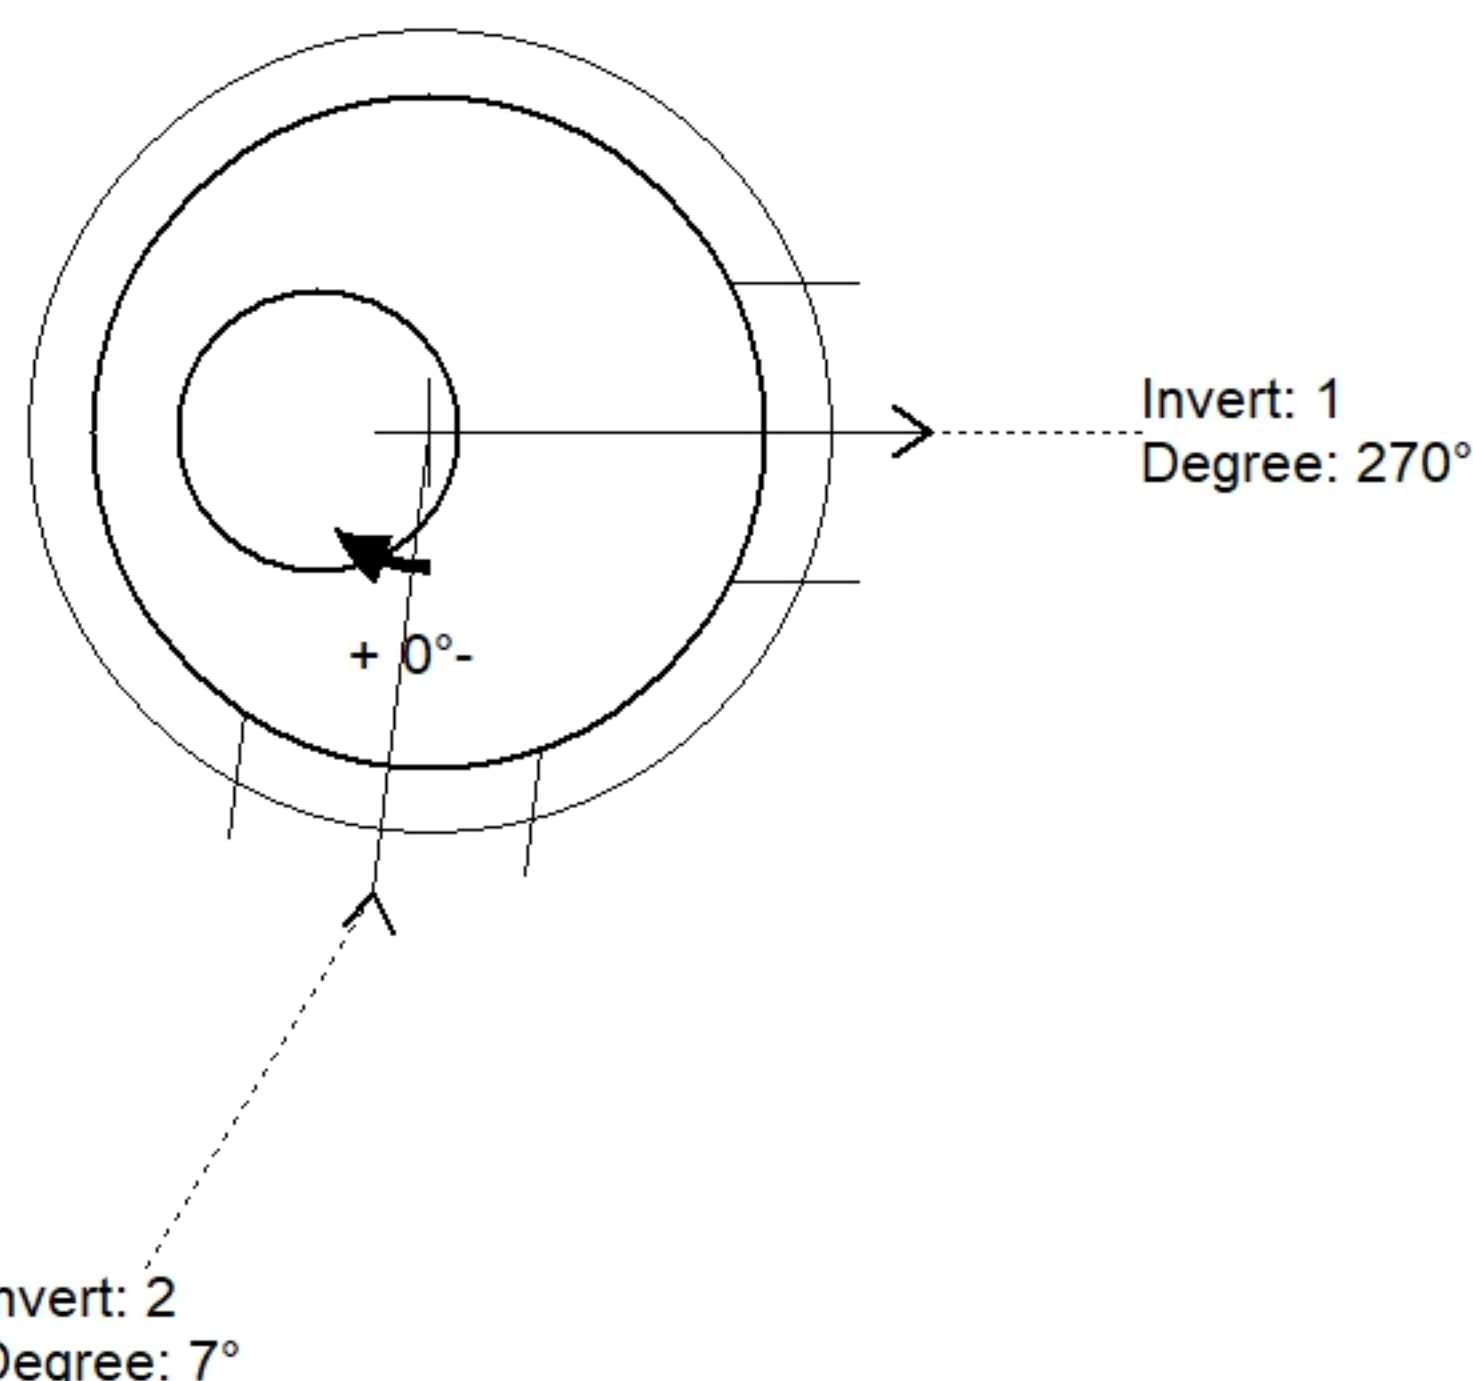

Position	Elev	Angle	Pipe	Pipe OD	Hole	Connector	Up (↓)	Ref
Rim	987.3'							
Reducer								
Invert 1	981.18'	270°	24" HDPE	27.8"	32"	Hole 32	12.96"	P3
Invert 2	981.18'	7°	24" HDPE	27.8"	32"	Hole 32	12.96"	P3
Invert 3								
Invert 4								
Invert 5								
Invert 6								
Invert 7								
Invert 8								

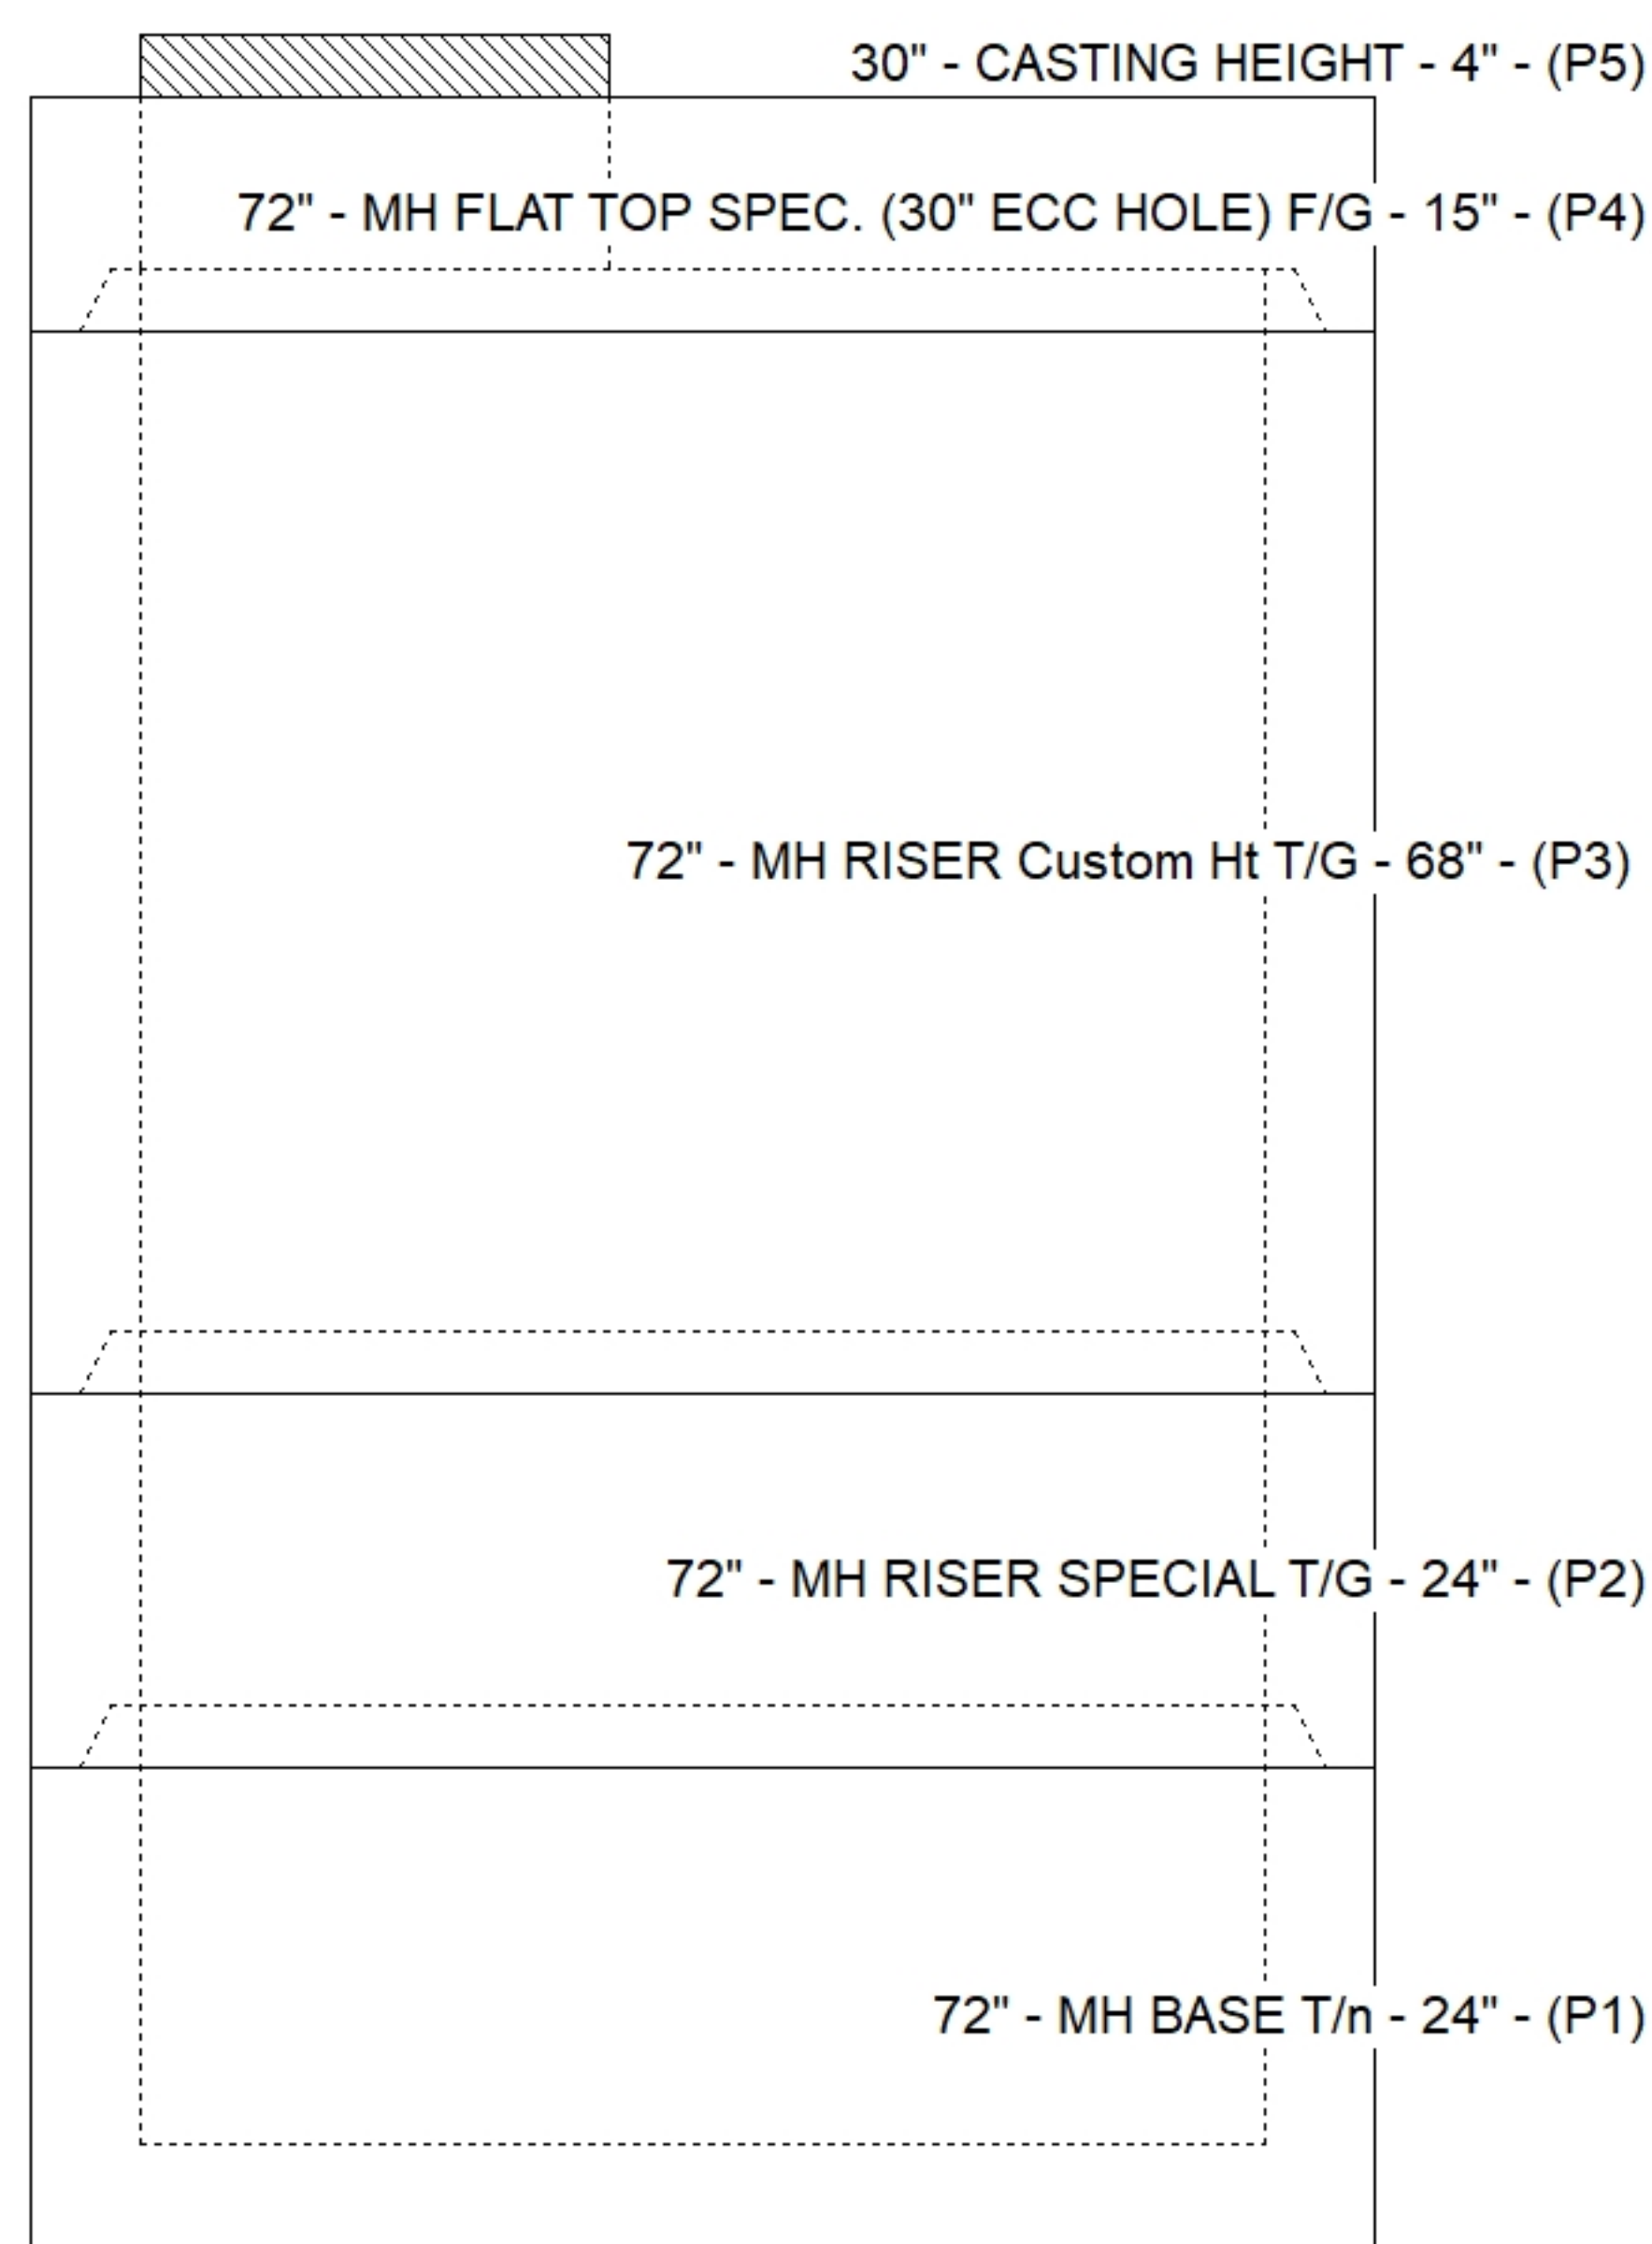

Default - Interior Dimensions

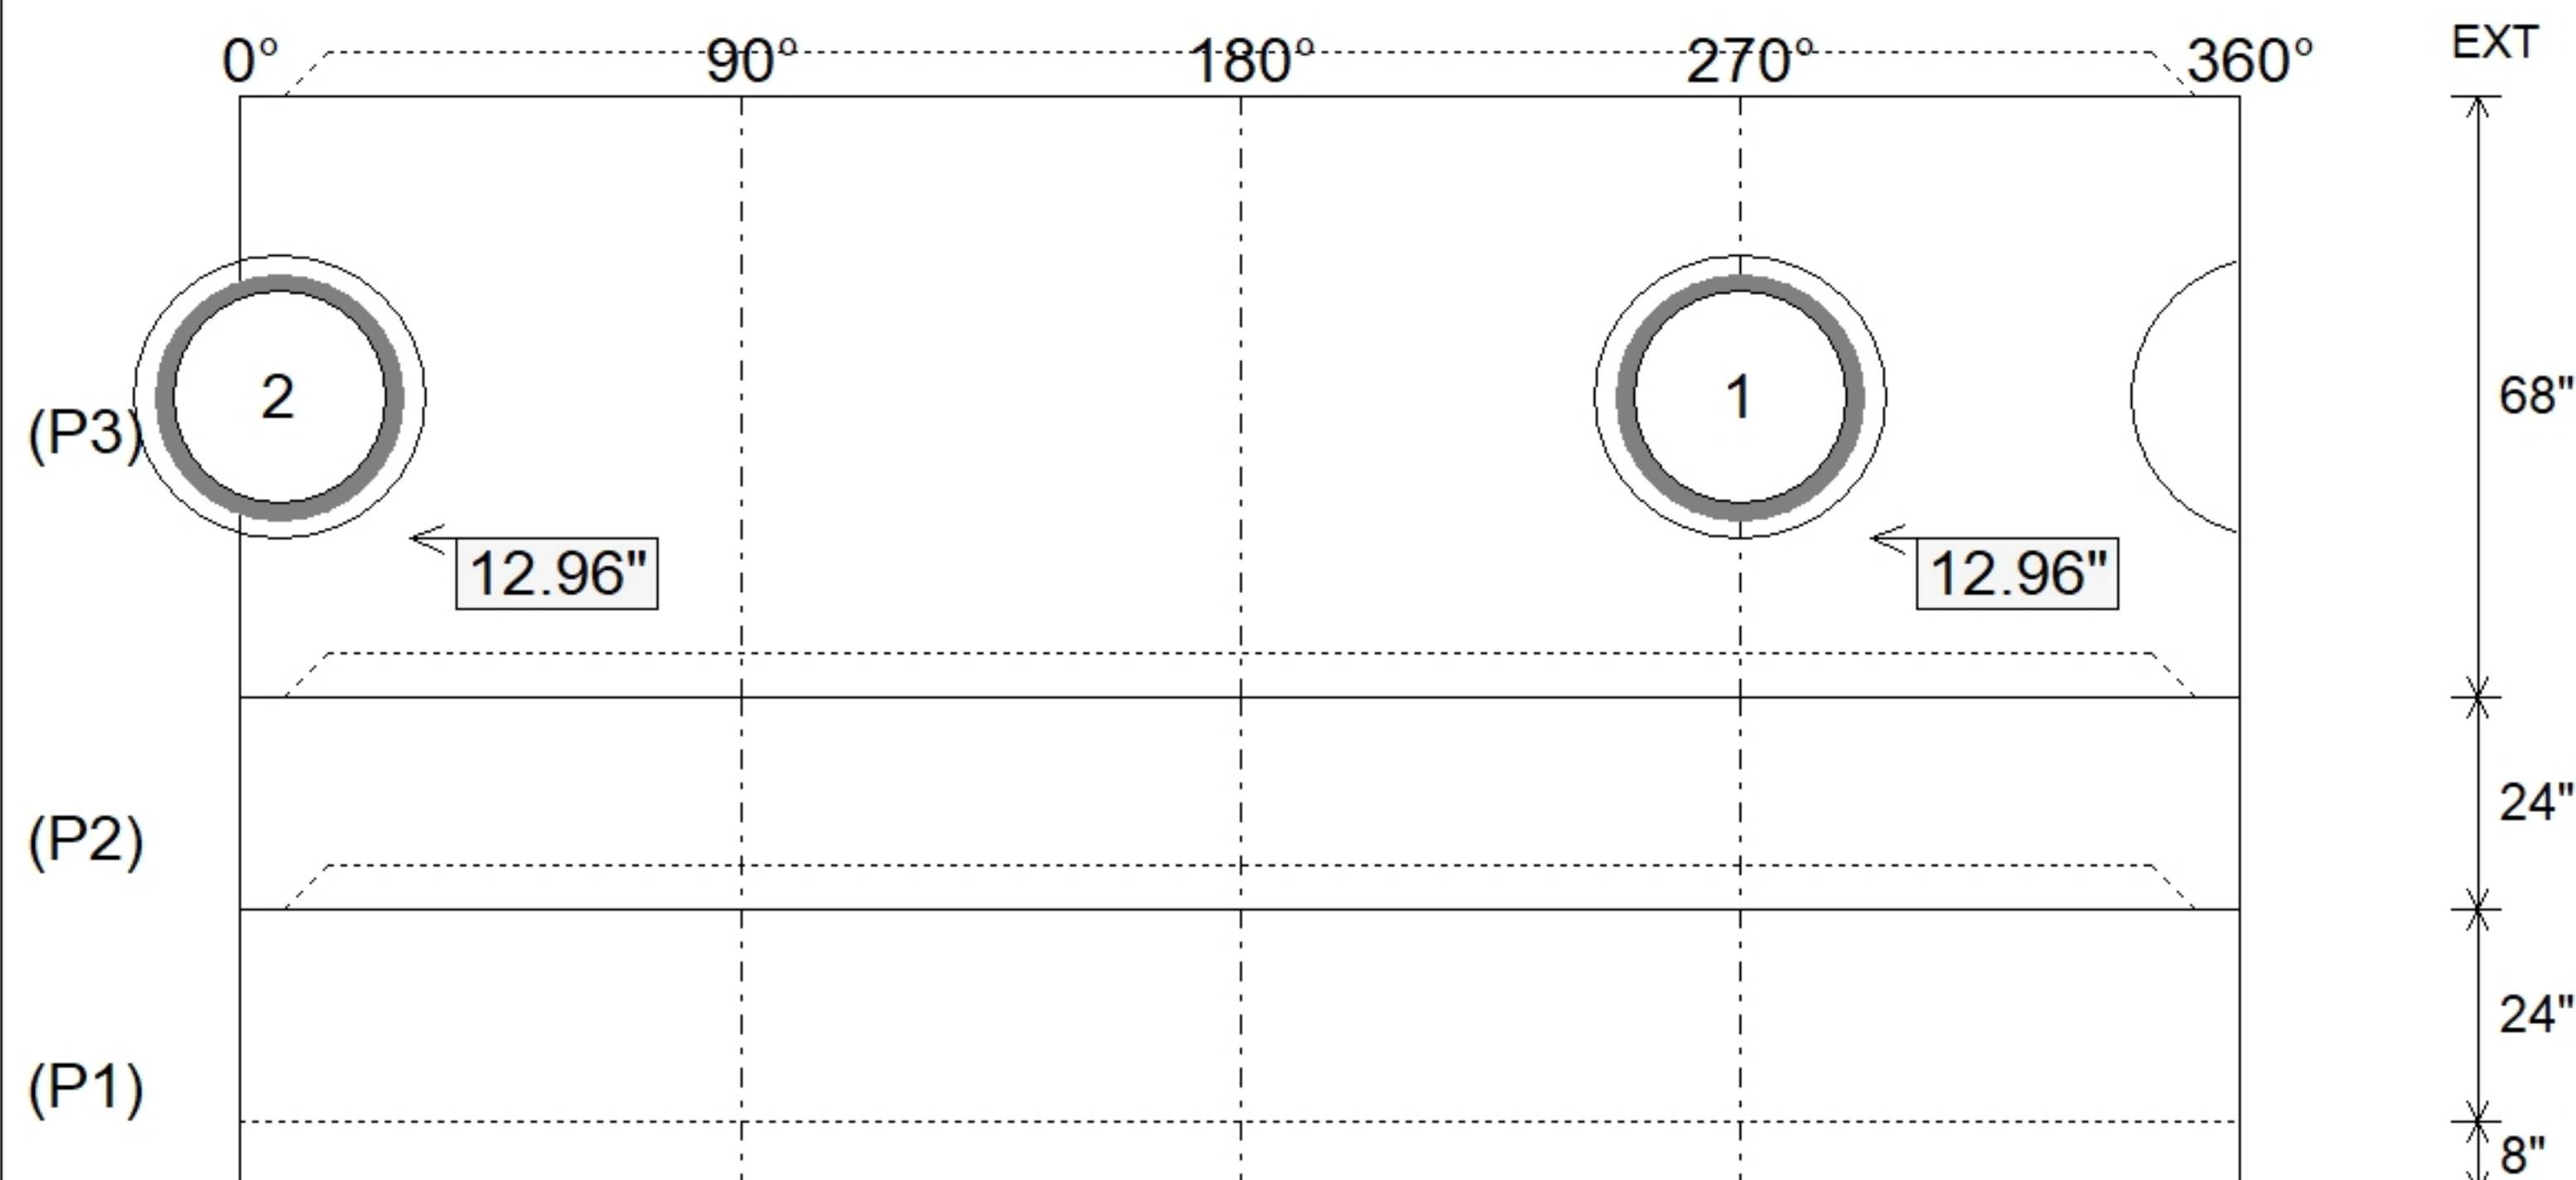

SUBMITTAL
APPROVED BY: